


The Contractor is responsible for checking dimensions and any discrepancy, to be verified with the Architects before proceeding. Figured dimensions to be worked to only. Subject to all Local Authority and Statutory approvals.
DO NOT SCALE

PLANNING

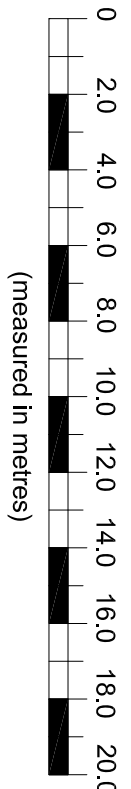


1:200

LEGEND




PROPOSED LOUVRE LOCATIONS INSERTED INTO EXISTING WINDOW OPENINGS WITH HONEYCOMB DESIGN SCREEN APPLIED TO THE EXTERNAL FACE OF THE LOUVRE.

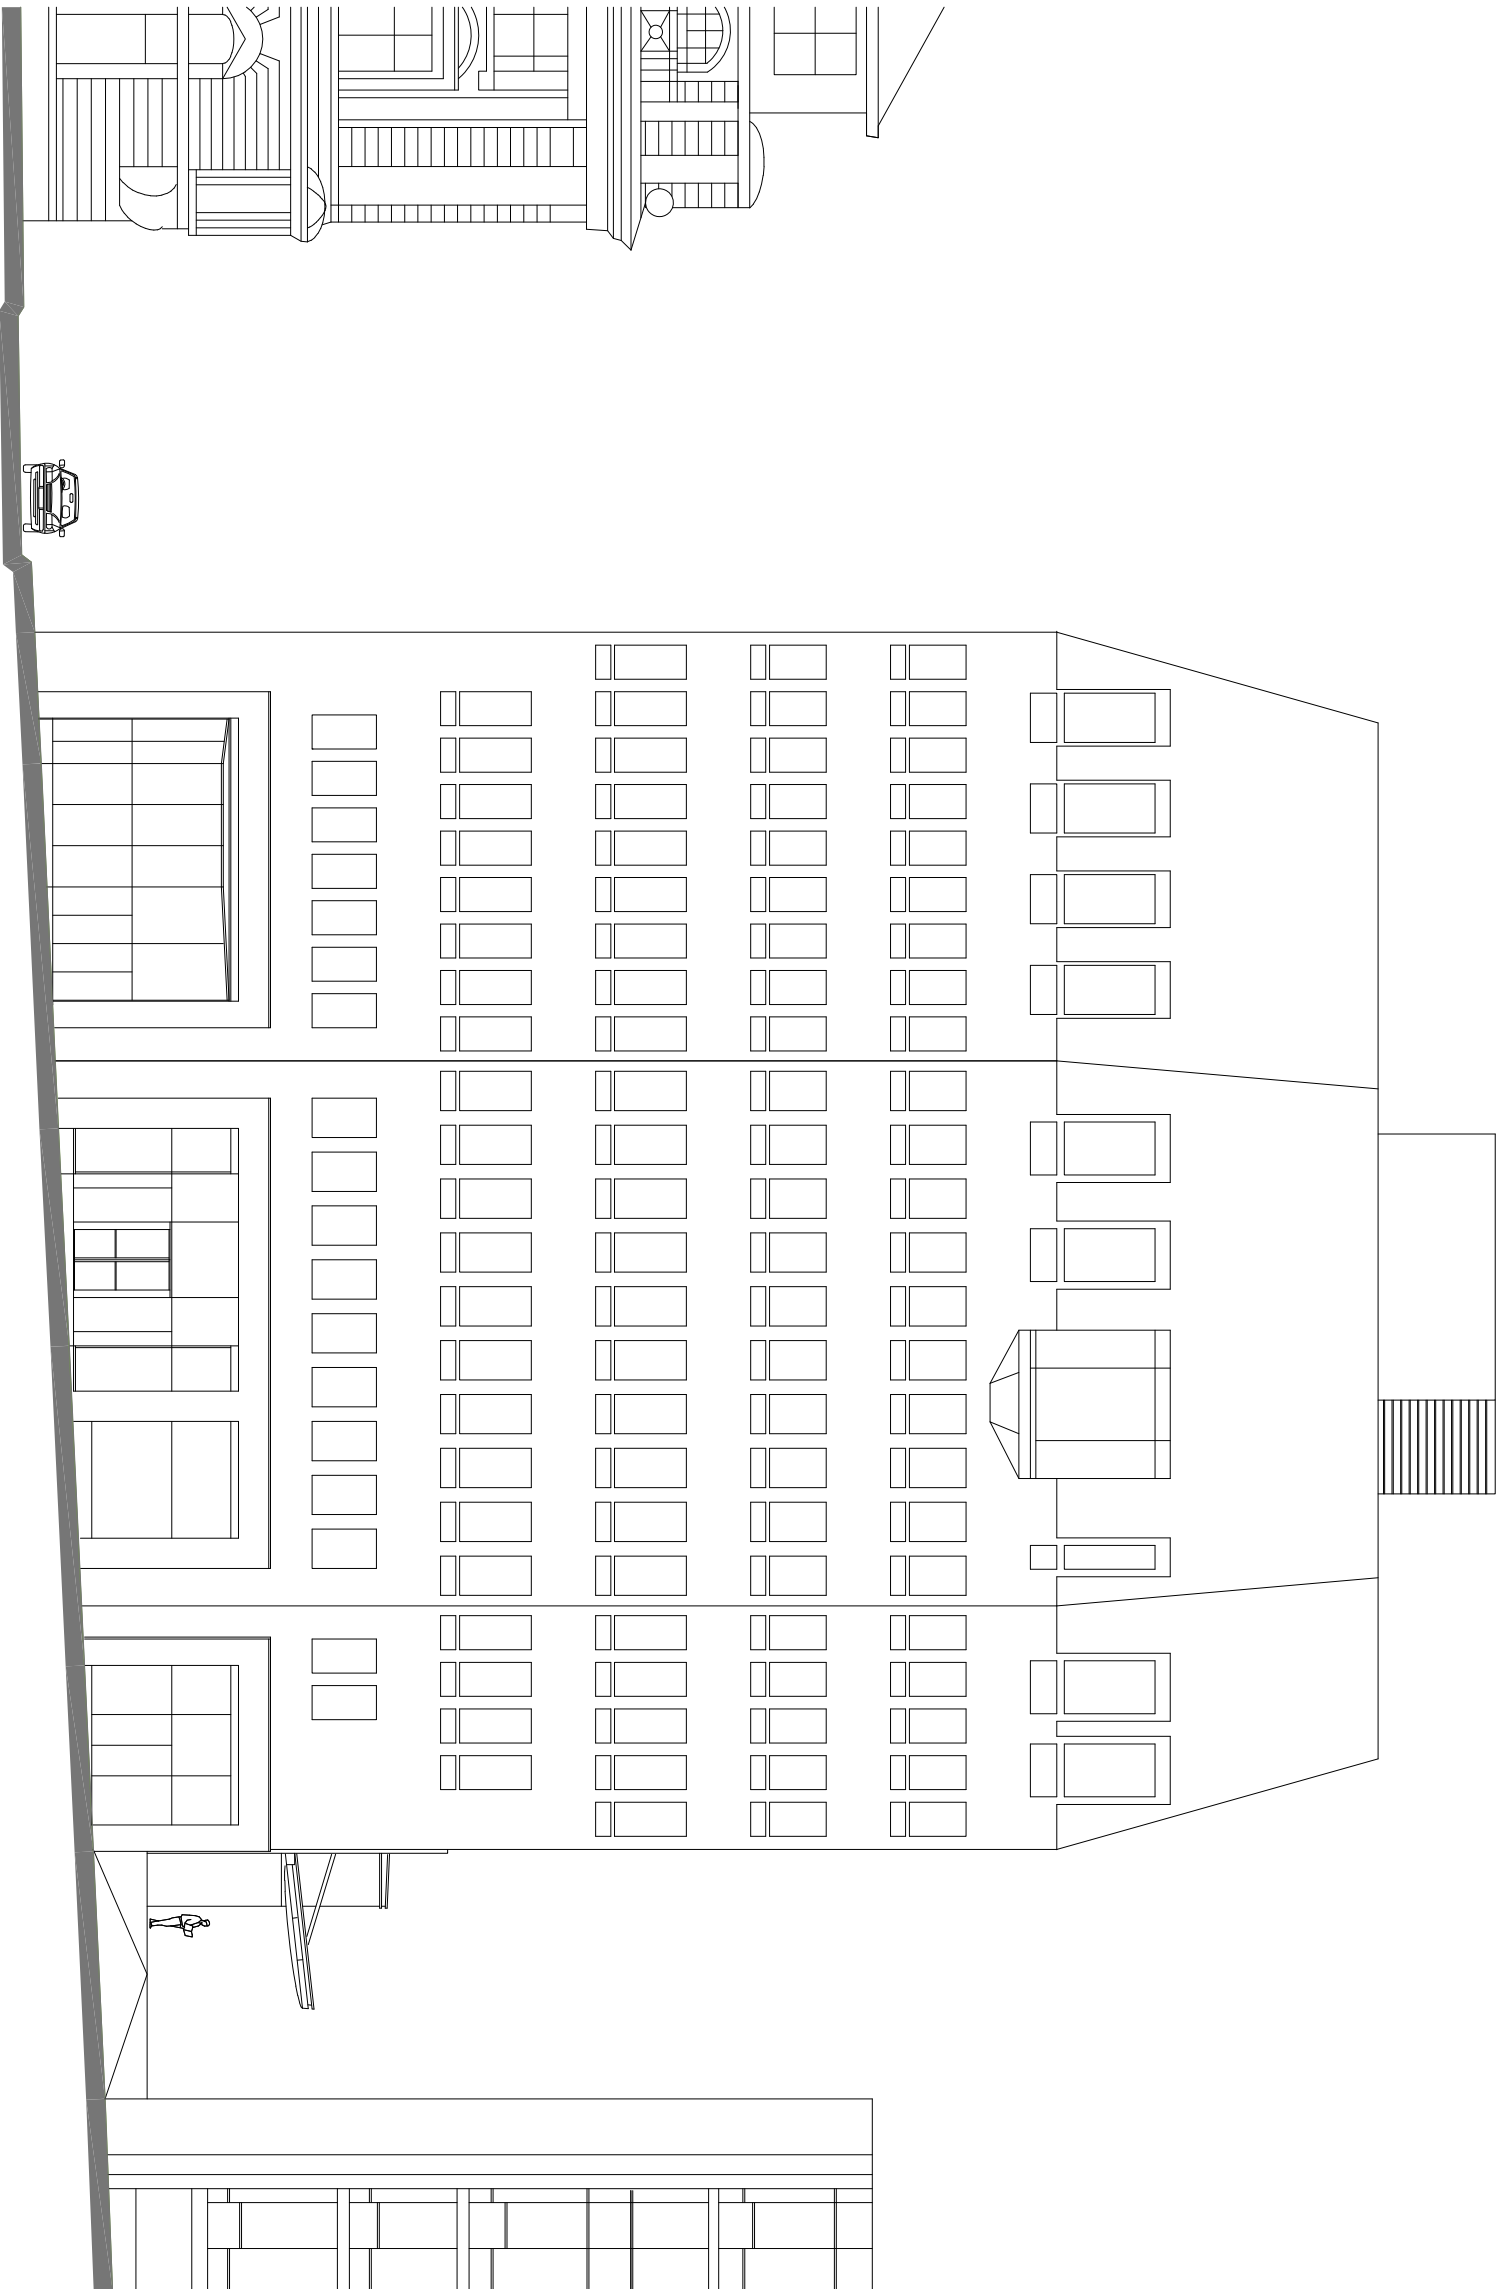

PROPOSED SOUTH ELEVATION

KING STREET

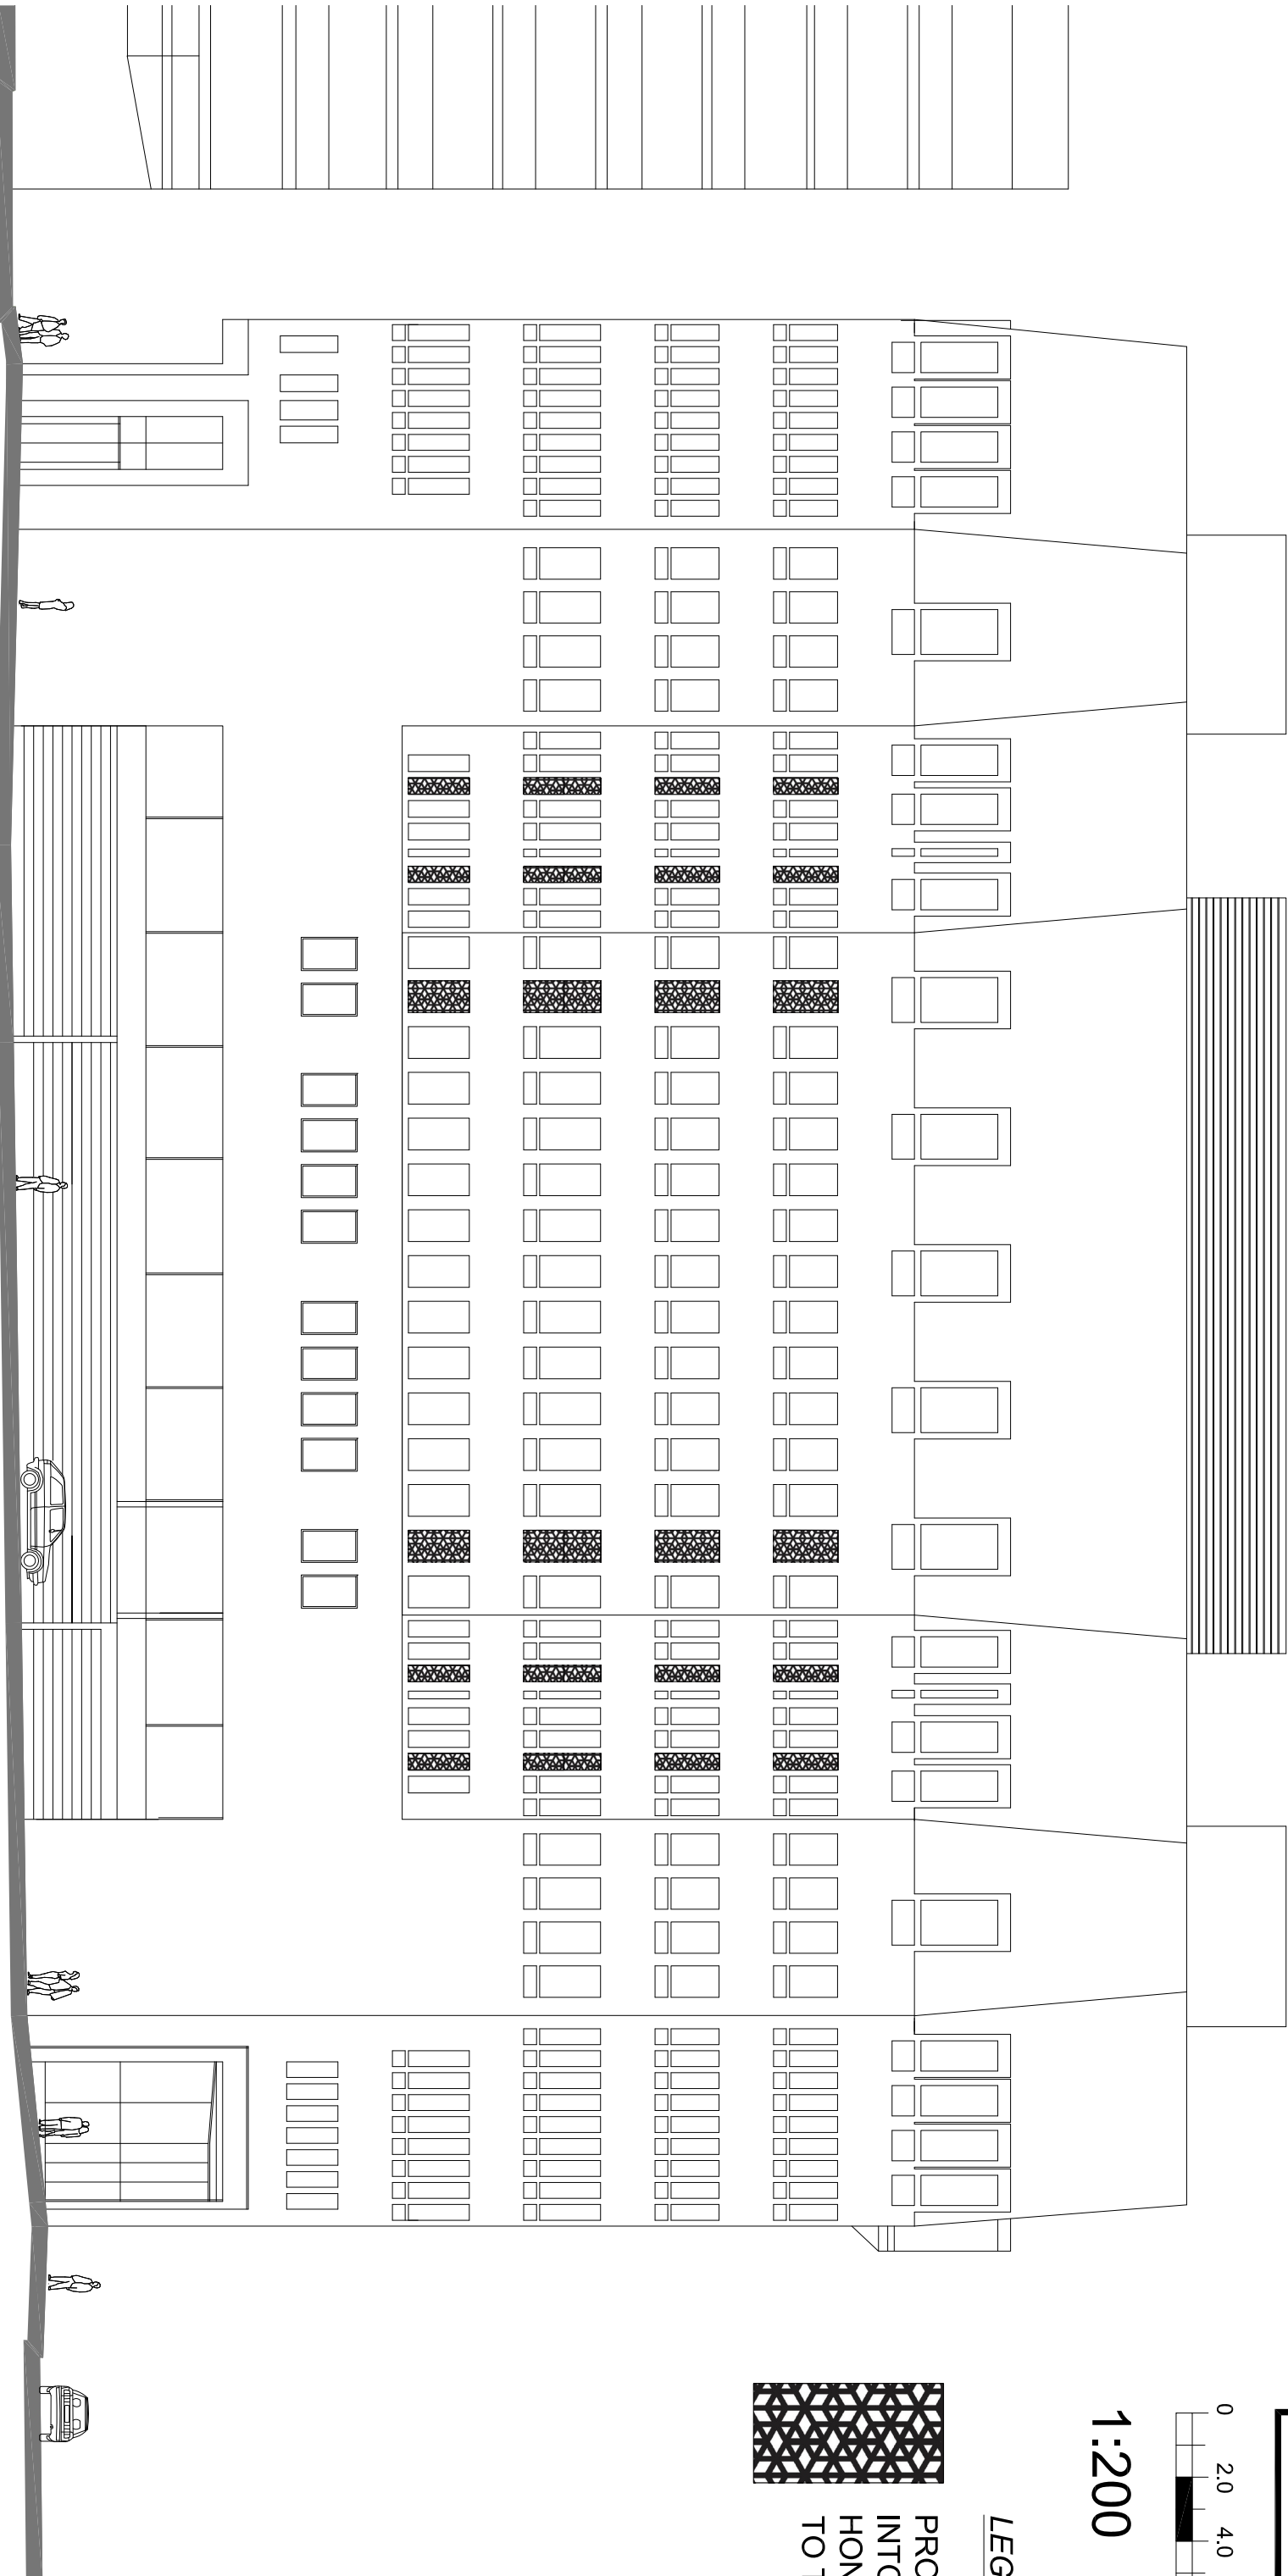


PROPOSED WEST ELEVATION

CHEAPSIDE



PROPOSED EAST ELEVATION

PALL MALL

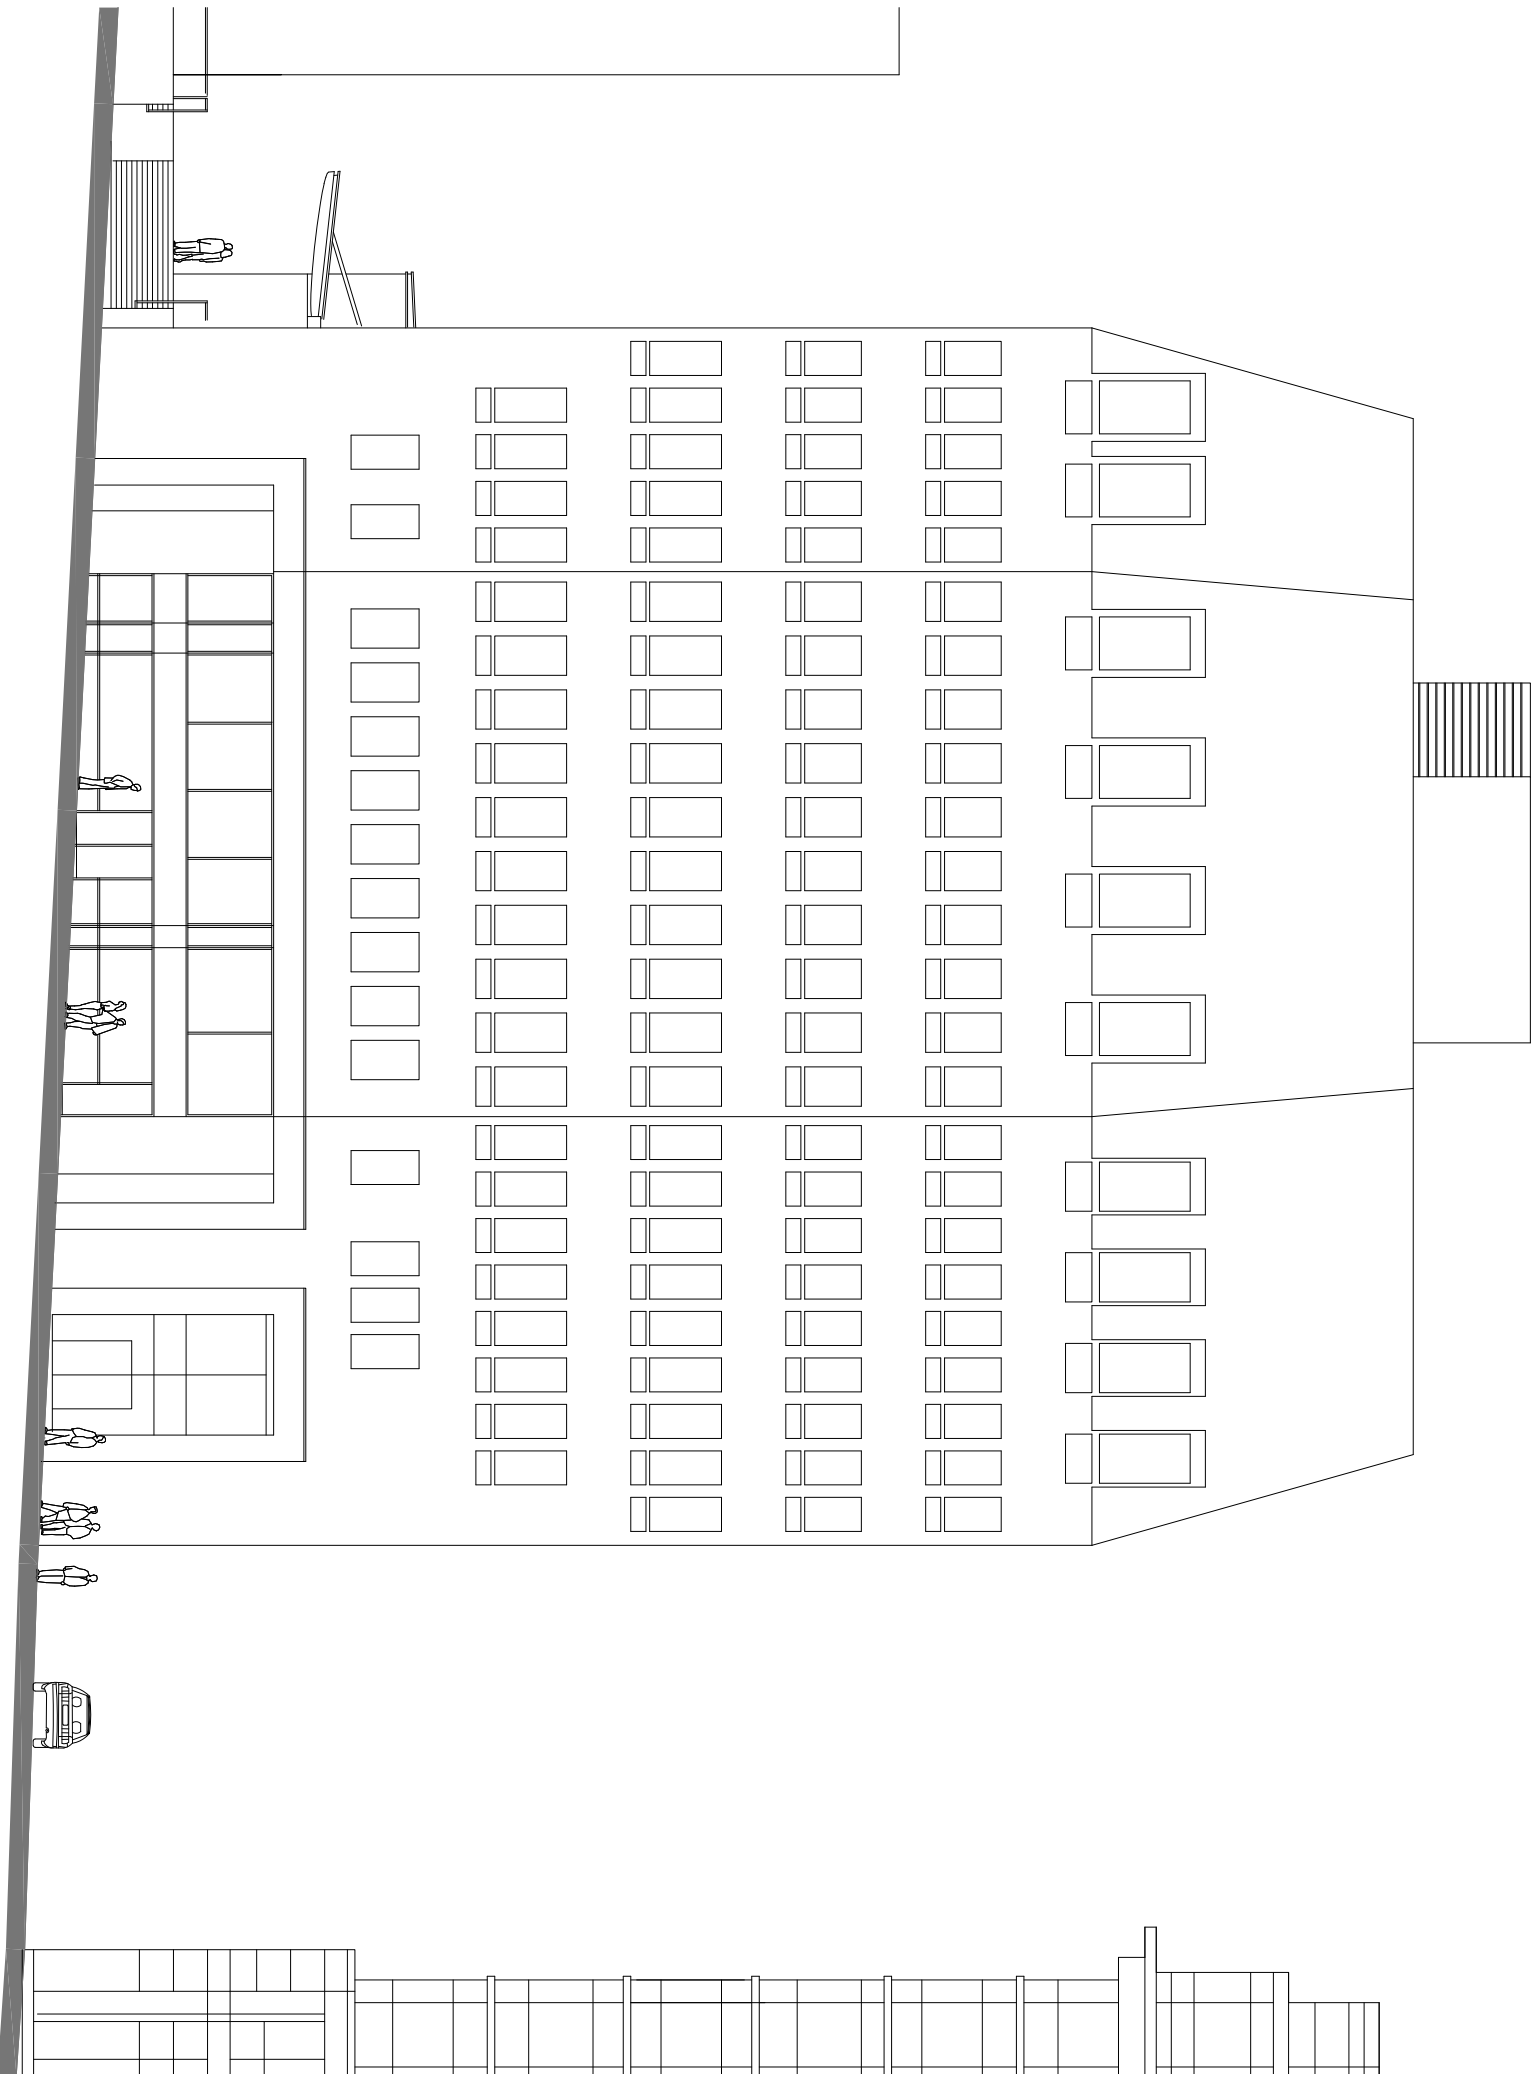

PROPOSED NORTH ELEVATION

CHAPEL WALKS

REV	DESCRIPTION	DATE
A	LOUVRE DETAIL UPDATED	24.07.23

EMERSON HOUSE, HEYES LANE,
ALDERLEY EDOE,
CHESHIRE SK9 7LF
Tel: (01225) 588400, Fax: (01225) 582276



Location

55 KING STREET
MANCHESTER

PROPOSED ELEVATIONS

Scale	Ref	checked	Date
1:200	@ A1	L.P.S.	21.02.23

drawing no.

55-PL-2021A