



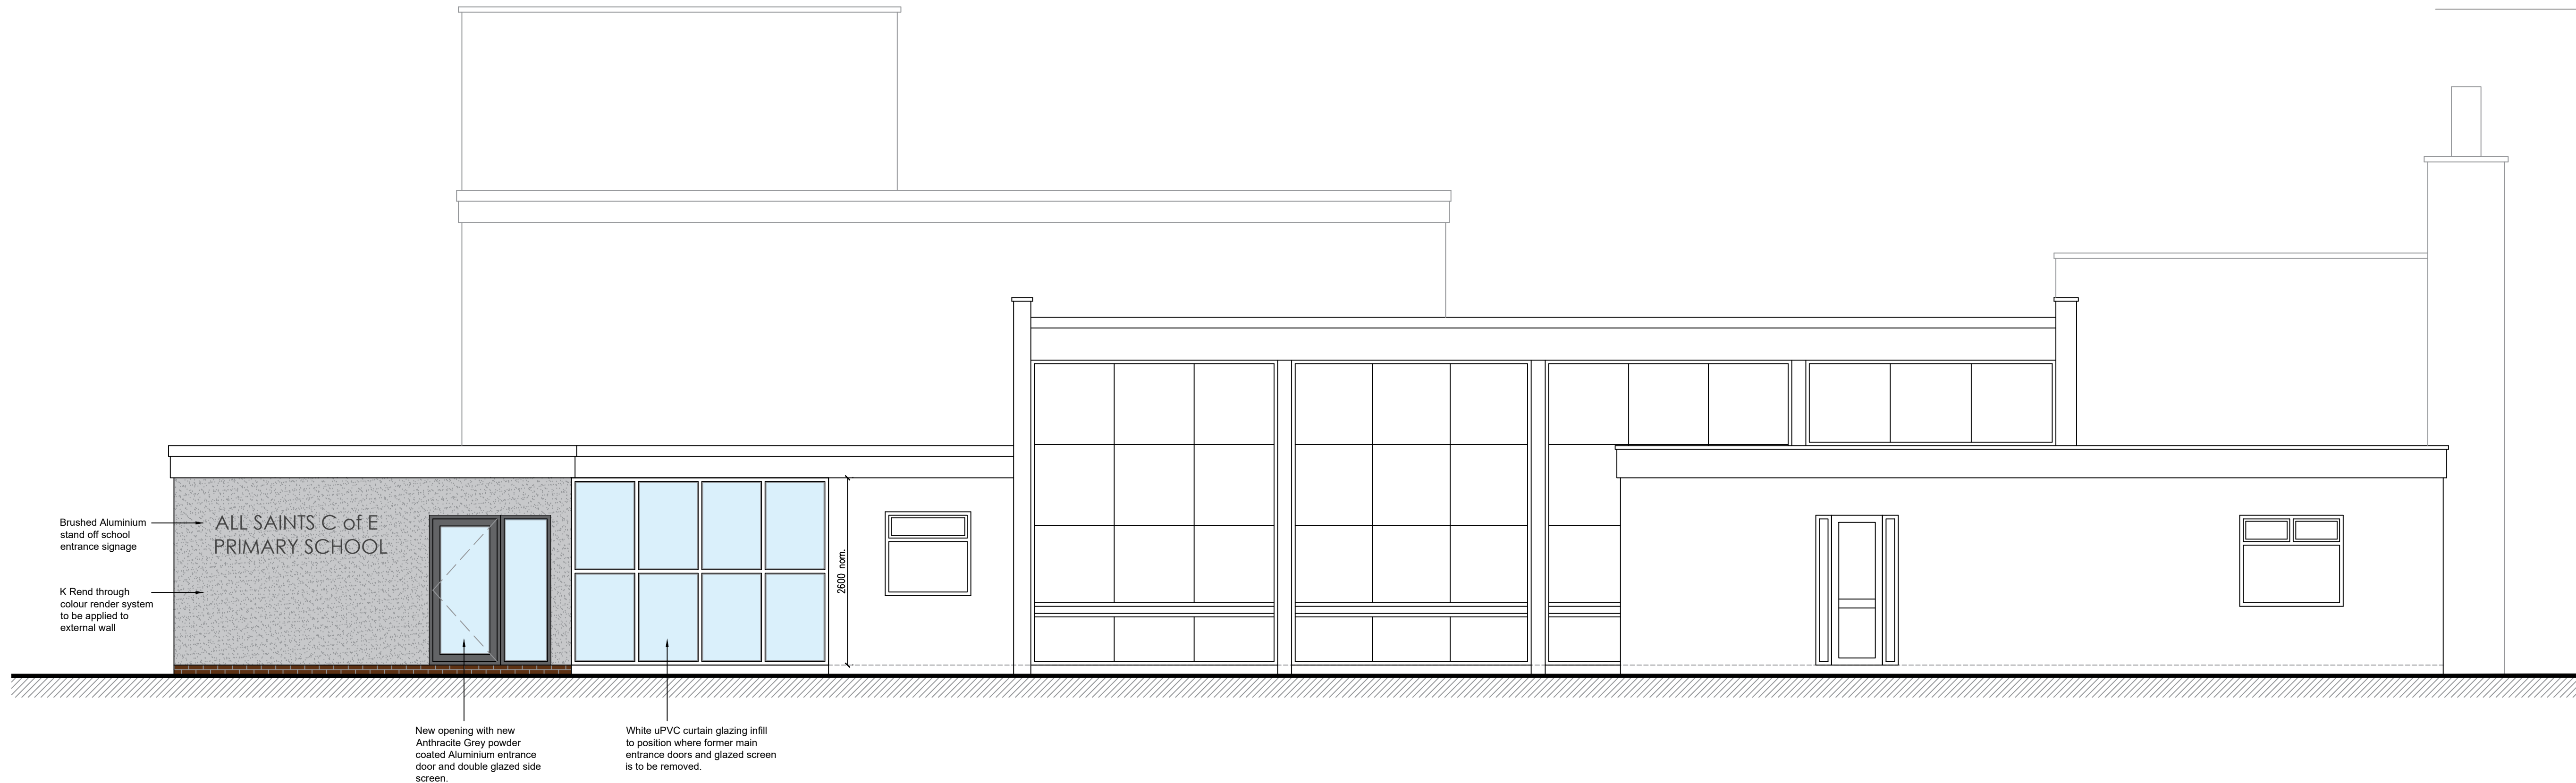

PART FRONT ELEVATION AS PROPOSED
Scale - 1:50

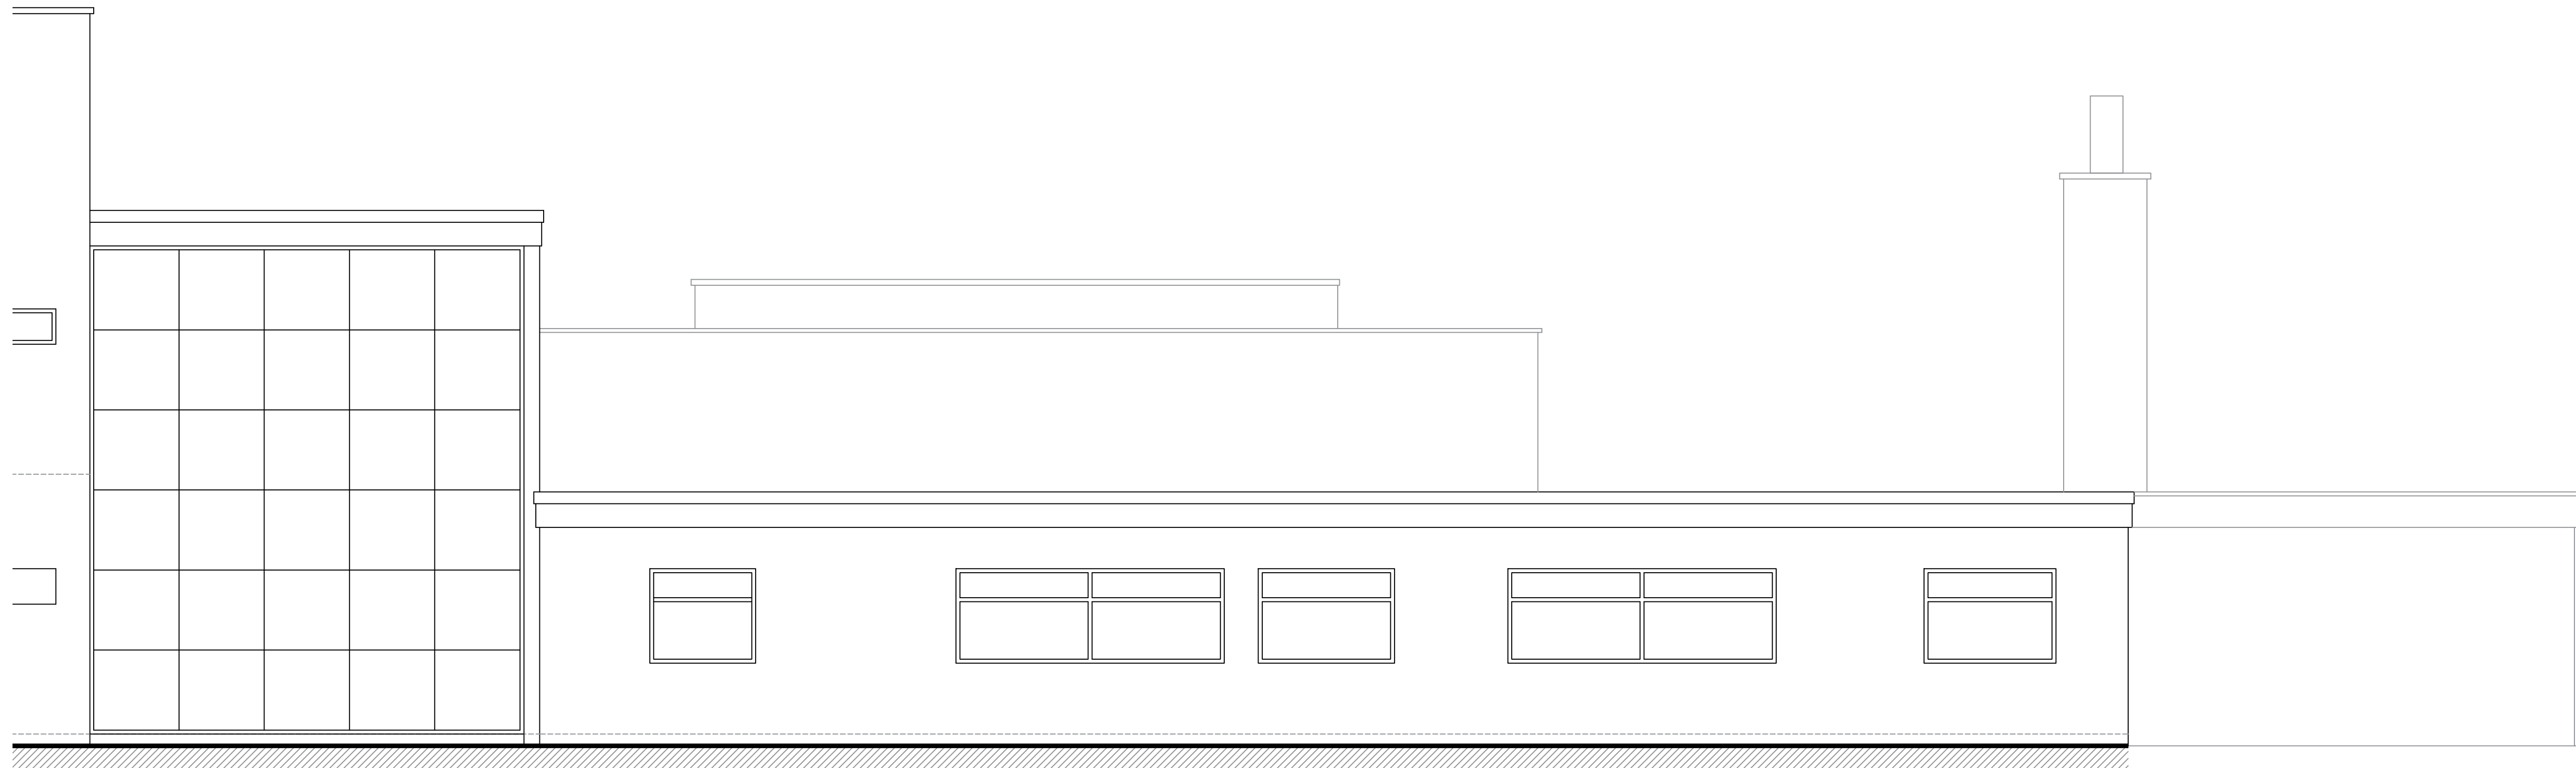

PART GABLE ELEVATION AS PROPOSED (unchanged)
Scale - 1:50

FOR PLANNING

No.	Date	Description	Issued by
-----	------	-------------	-----------

ALL SAINTS C.E. PRIMARY SCHOOL,
CULCHETH LANE, NEWTON HEATH,
MANCHESTER, M40 1LS

PROPOSED SAFEGUARDING
IMPROVEMENTS INCLUDING MAIN
ENTRANCE AND CAR PARKING
ALTERATIONS

PART FRONT & GABLE ELEVATIONS AS
PROPOSED

Project number	342-06	P-07A
Date		
Drawn by	DM	
Checked by	OL3	

Scale @ A1 1:50

STUDIO OL3
ARCHITECTURAL DESIGN

Unit 7 Whitegate Business Centre, Jardine Way, Oldham, OL9 9JT
Email - design@studio-ol3.co.uk Web - www.studio-ol3.co.uk