


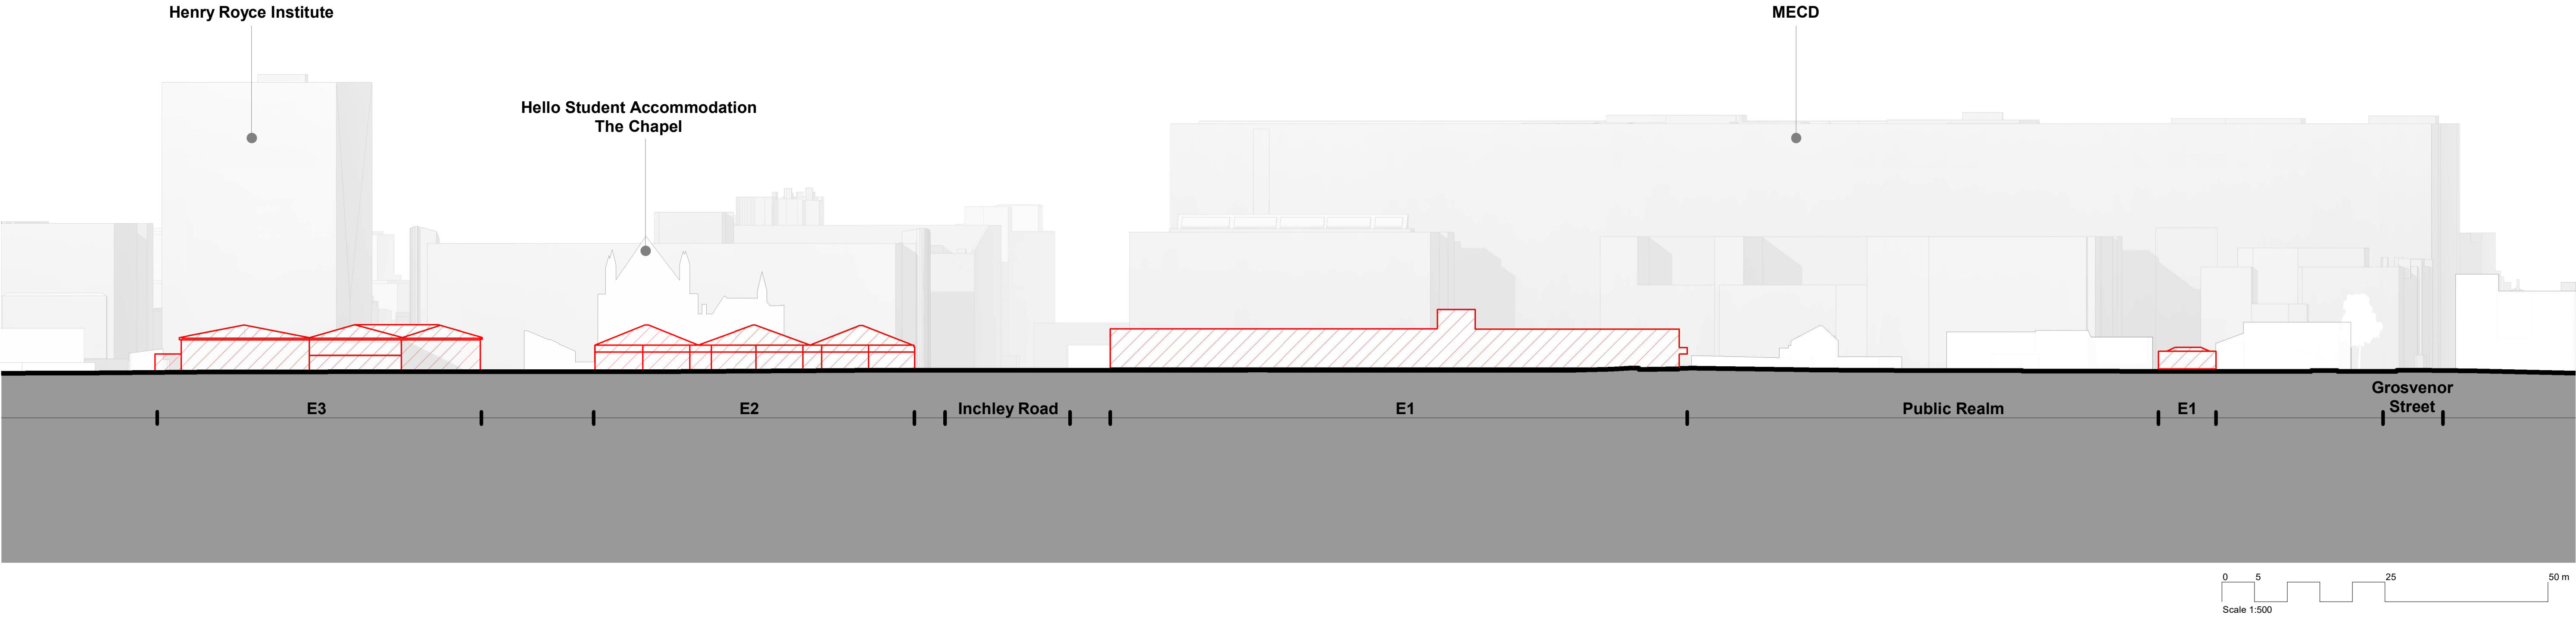


Rev	Description	Date
P1	Issued for Planning	23.06.23

Copyright Hawkins\Brown Architects
No implied licence exists. This drawing should not be used to calculate areas for the purposes of valuation. Do not scale this drawing. All dimensions to be checked on the site by the contractor and such dimensions to be their responsibility. All work must comply with relevant British Standards and Building Regulations requirements. Drawing errors and omissions to be reported to the architect. To be read in conjunction with Architect's specification and other consultant information.

KEY

To be

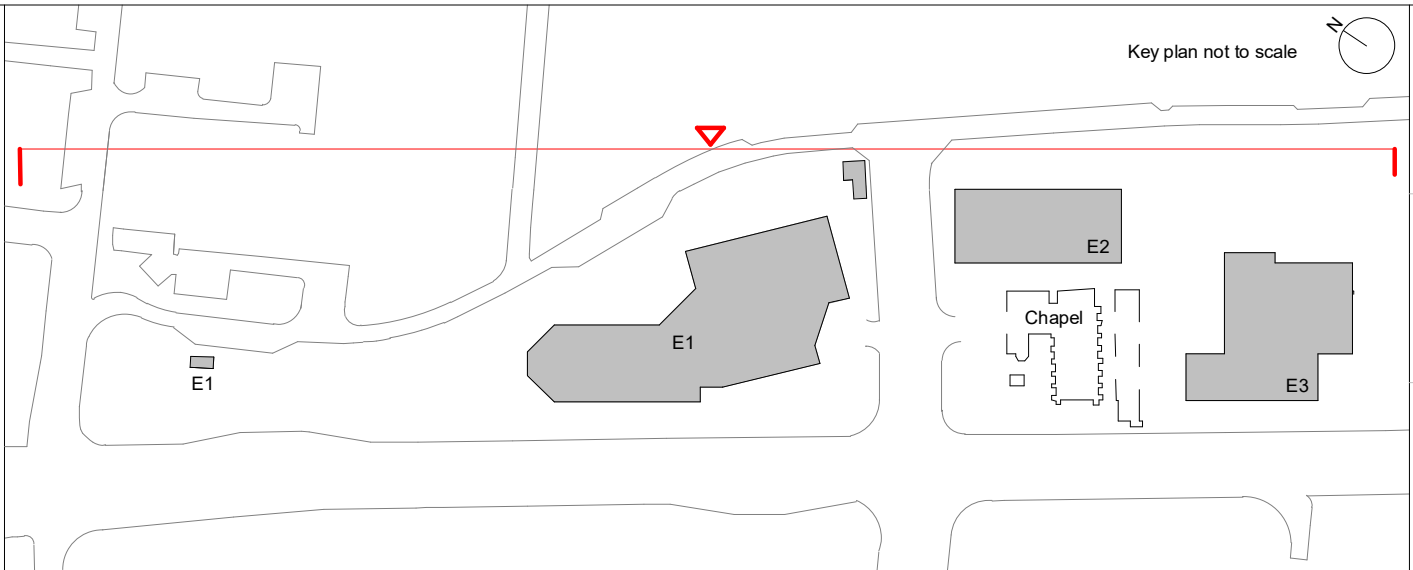

Scale @ A1	Date	Job Number	Project
1 : 500	June 2023	220077	Upper Brook Street Manchester M1 2EH
Drawn By	Checked By	Status	
SA	LB	S2	
Drawing No.	Rev	Purpose of Issue	Drawing
UBS-HBA-SW-XX-DR-A-080052	P1	For Planning	Demolition - East Elevation

26-28 Hilton Street
Manchester M1 2EH

mail@hawkinsbrown.com
hawkinsbrown.com

Hawkins\Brown