



THE BUILDER MUST CHECK THE SITE AND THE APPROVED DRAWINGS BEFORE COMMENCING THE WORKS AND MUST TAKE ANY WORKING MEASUREMENTS AS NECESSARY.ANY DISCREPANCY IN THE DRAWING MUST BE REPORTED TO THE CLIENT .



Rear Elevation

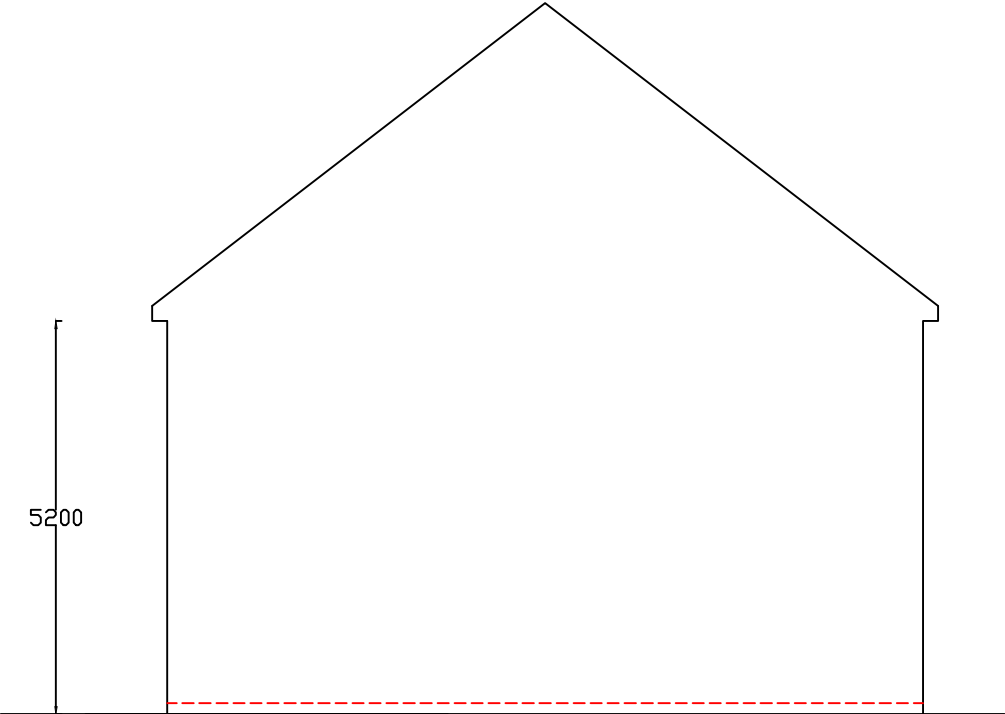

Side Elevation

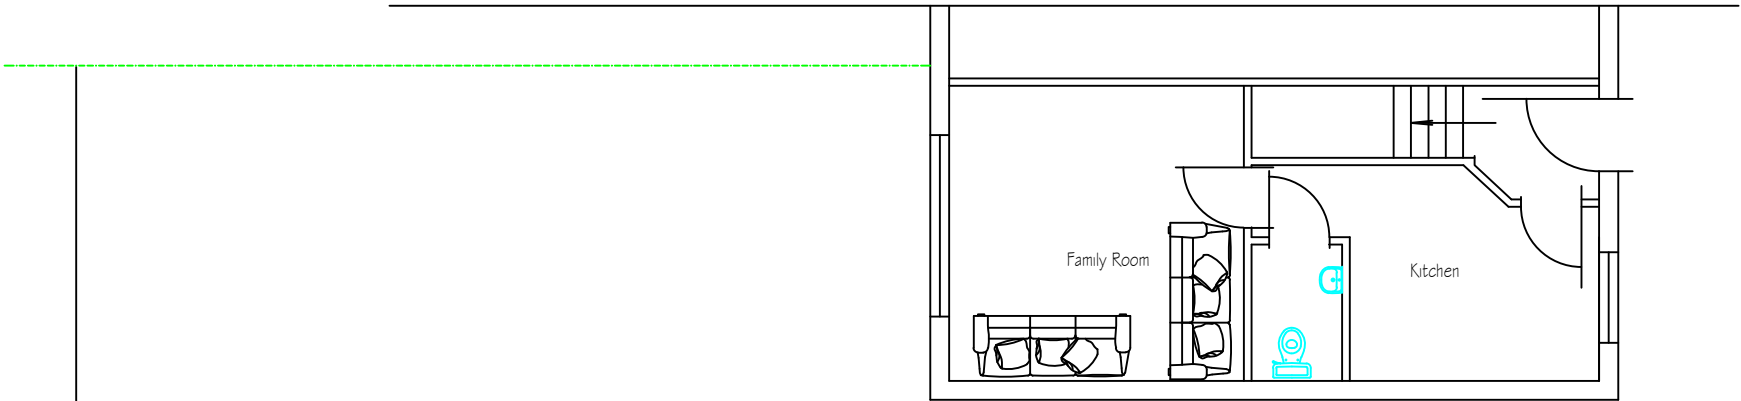

Ground Floor Plan

Date	Rev	Description	
H S H Engineering Design Services Ltd 428 Cheetham Hill Road Cheetham Manchester M8 9LE. UK 01617956385,07940197 333			
project title	Proposed ground floor extension to the rear building, to create habitable rooms.		
client	Mrs Rehana Kouser		
dwg. title	Existing Plan and Elevation		
dwg.no.	sheet no.	scale.	job no.
02		1:100 @ A3	
38A Alms Hill Road Crumpsall M8 0BN			
drawn by.	checked by.	approved by.	date
TZ		-	April 23