


REVISION	DATE	DESCRIPTION
--	JUL' 23	PLANNING ISSUE

PLANNING ISSUE

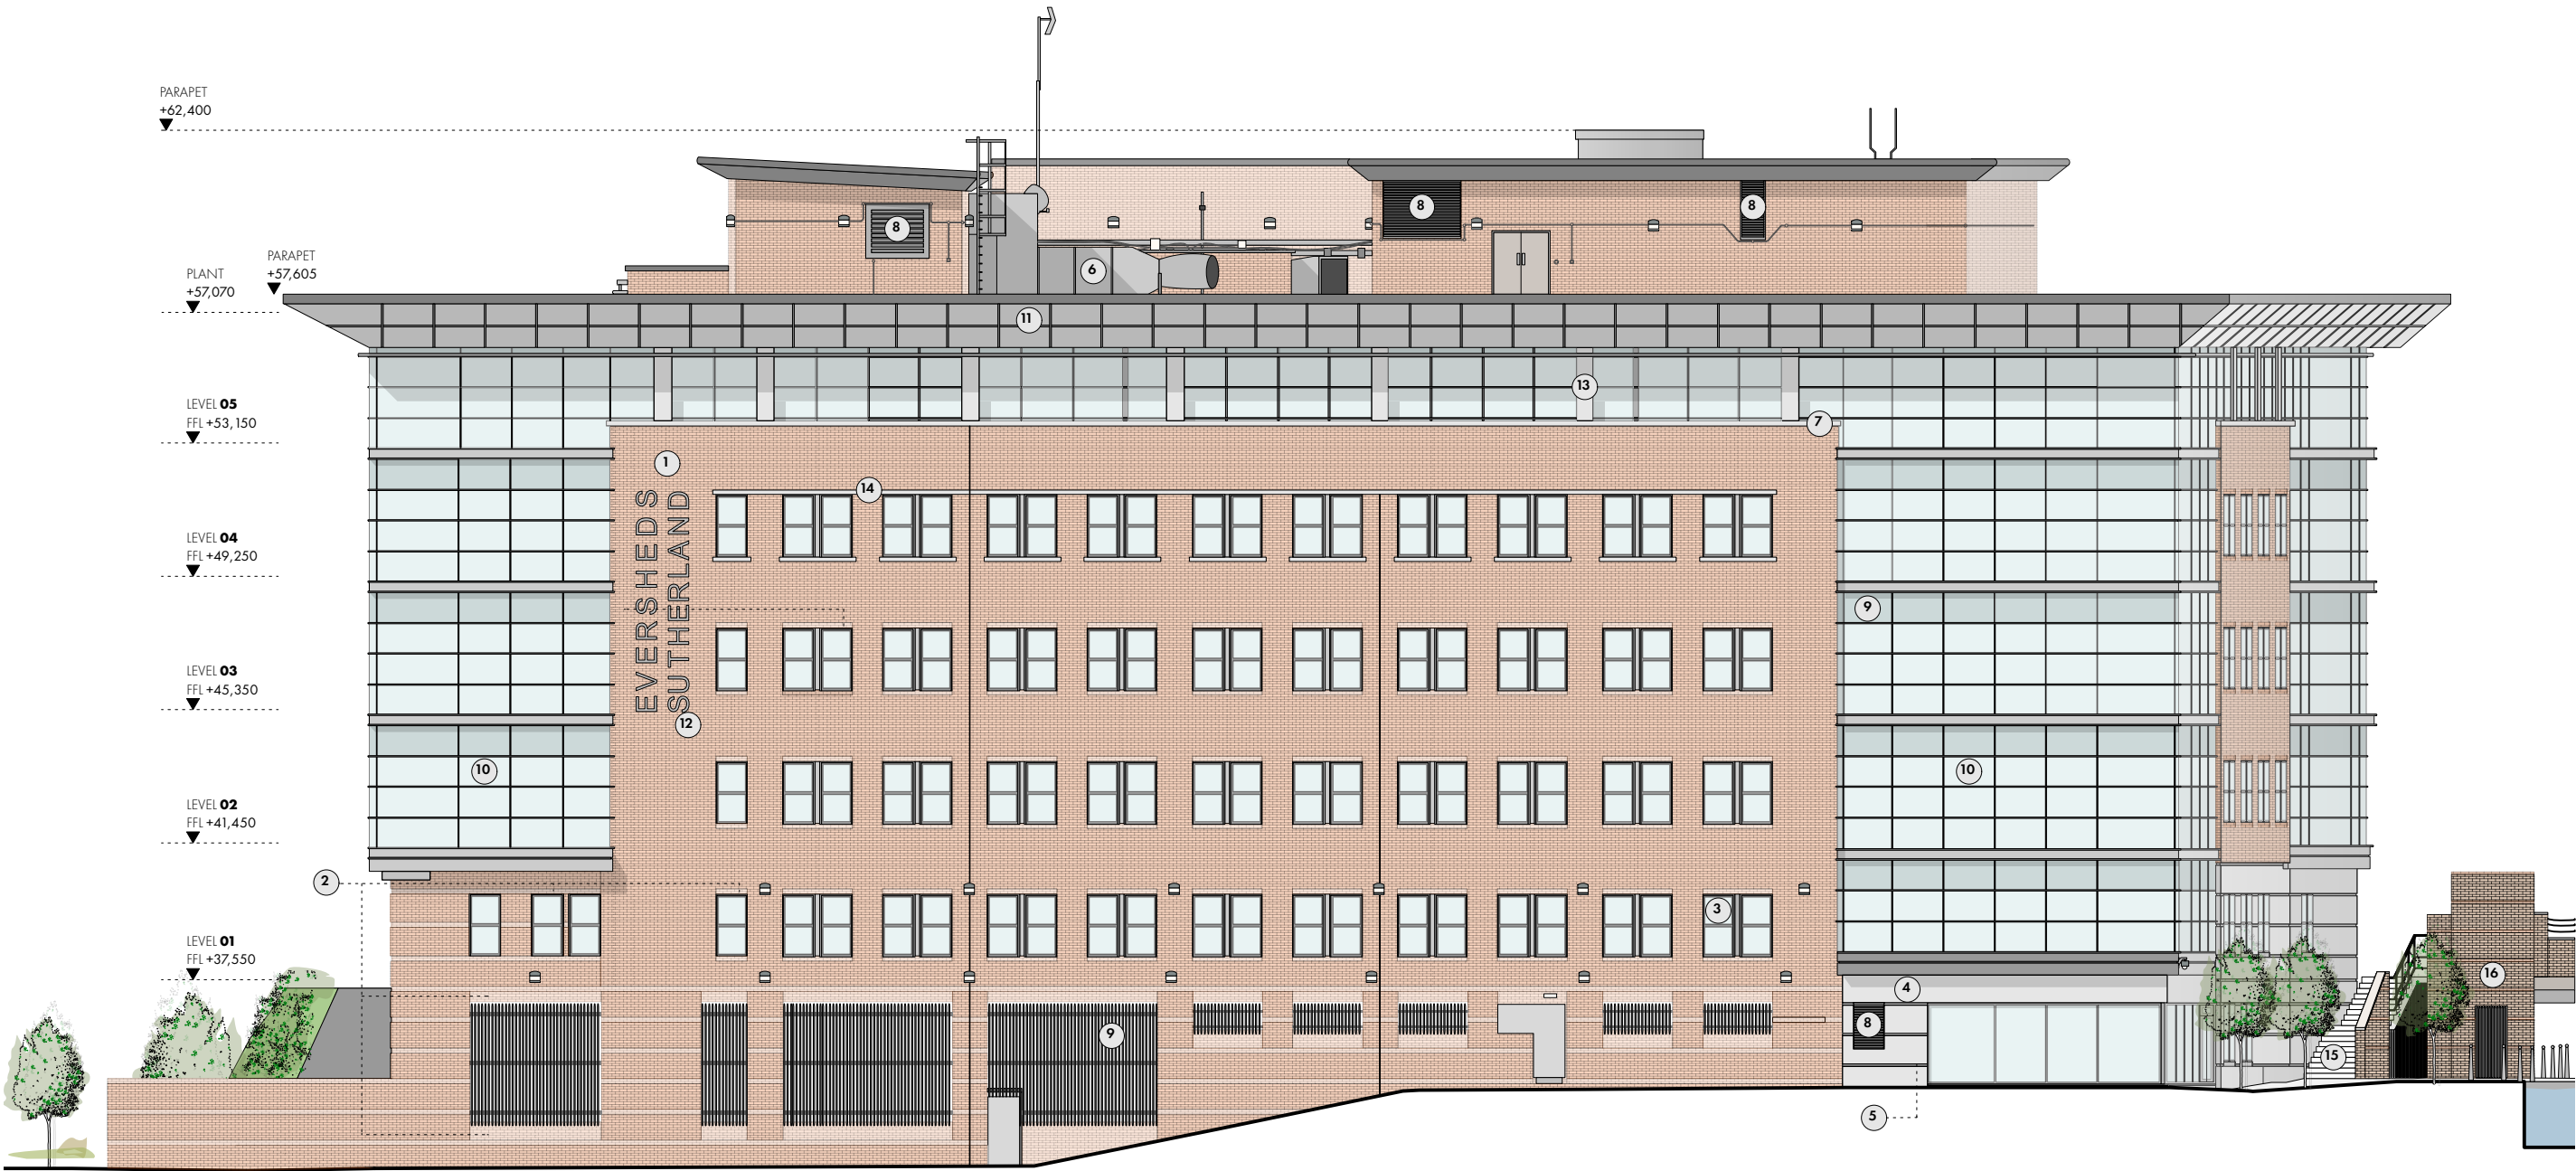

ELEVATION KEY

- 1

EXTERNAL FACING BRICKWORK
- 2

RECESSED BRICKWORK DETAIL
- 3

ALUMINIUM FRAMED WINDOW
- 4

EXTERNAL FACING SANDSTONE
- 5

RECESSED SANDSTONE DETAIL
- 6

EXISTING ROOF PLANT
- 7

SANDSTONE CAPPING
- 8

VENTILATION LOUVRE
- 9

OBSCURED GLAZING
- 10

CURTAIN WALLING
- 11

ALUMINIUM CLAD BULLNOSE
- 12


BUILDING SIGN
- 13

ALUMINIUM CLADDING
- 14

SANDTONE LINTEL
- 15

STAIRS TO GREAT BRIDGEWATER STREET
- 16

EXISTING LIFT TO GREAT BRIDGEWATER STREET

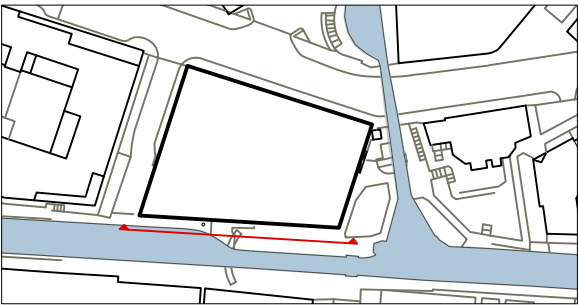

OMIArchitects

31 Blackfriars Road, Salford, Manchester, M3 7AQ
+44(0)161 832 3242 / info@omiarchitects.com / www.omiarchitects.com

PROJECT	70 GREAT BRIDGEWATER STREET				
DRAWING	EXISTING ELEVATION - ROCHDALE CANAL				
DATE	NOV'20	DRAWN BY	DC	SCALE	1:200 @A3
JOB NO.	1420	DWG.NO.	L 0601		