



Proposed Unit Plans - 3B5P - Block 1 & Block 2



Proposed Front Elevations. Block 1

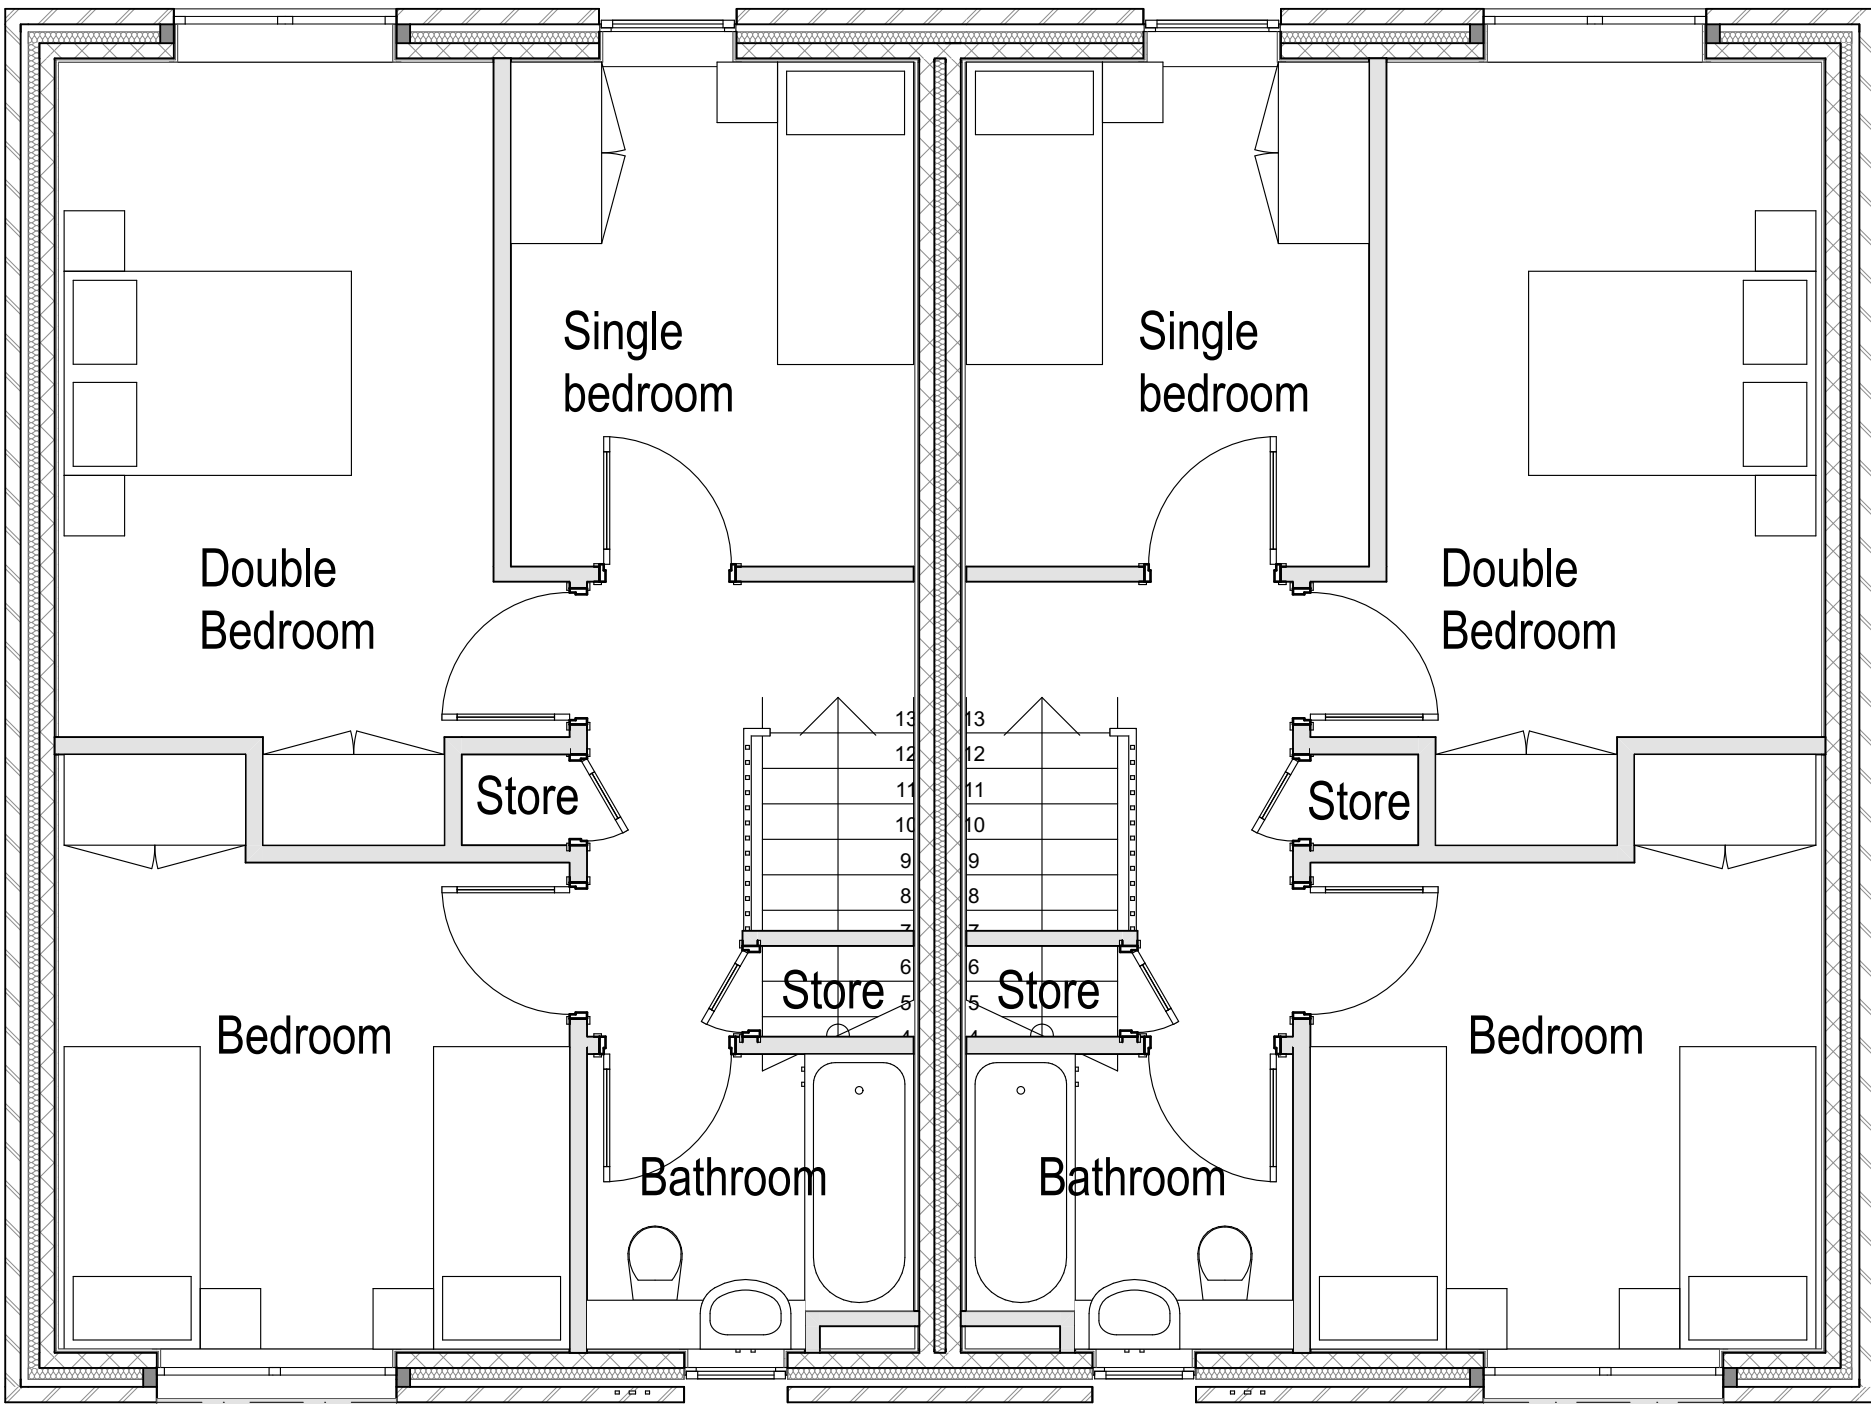

5 First Floor 1:50

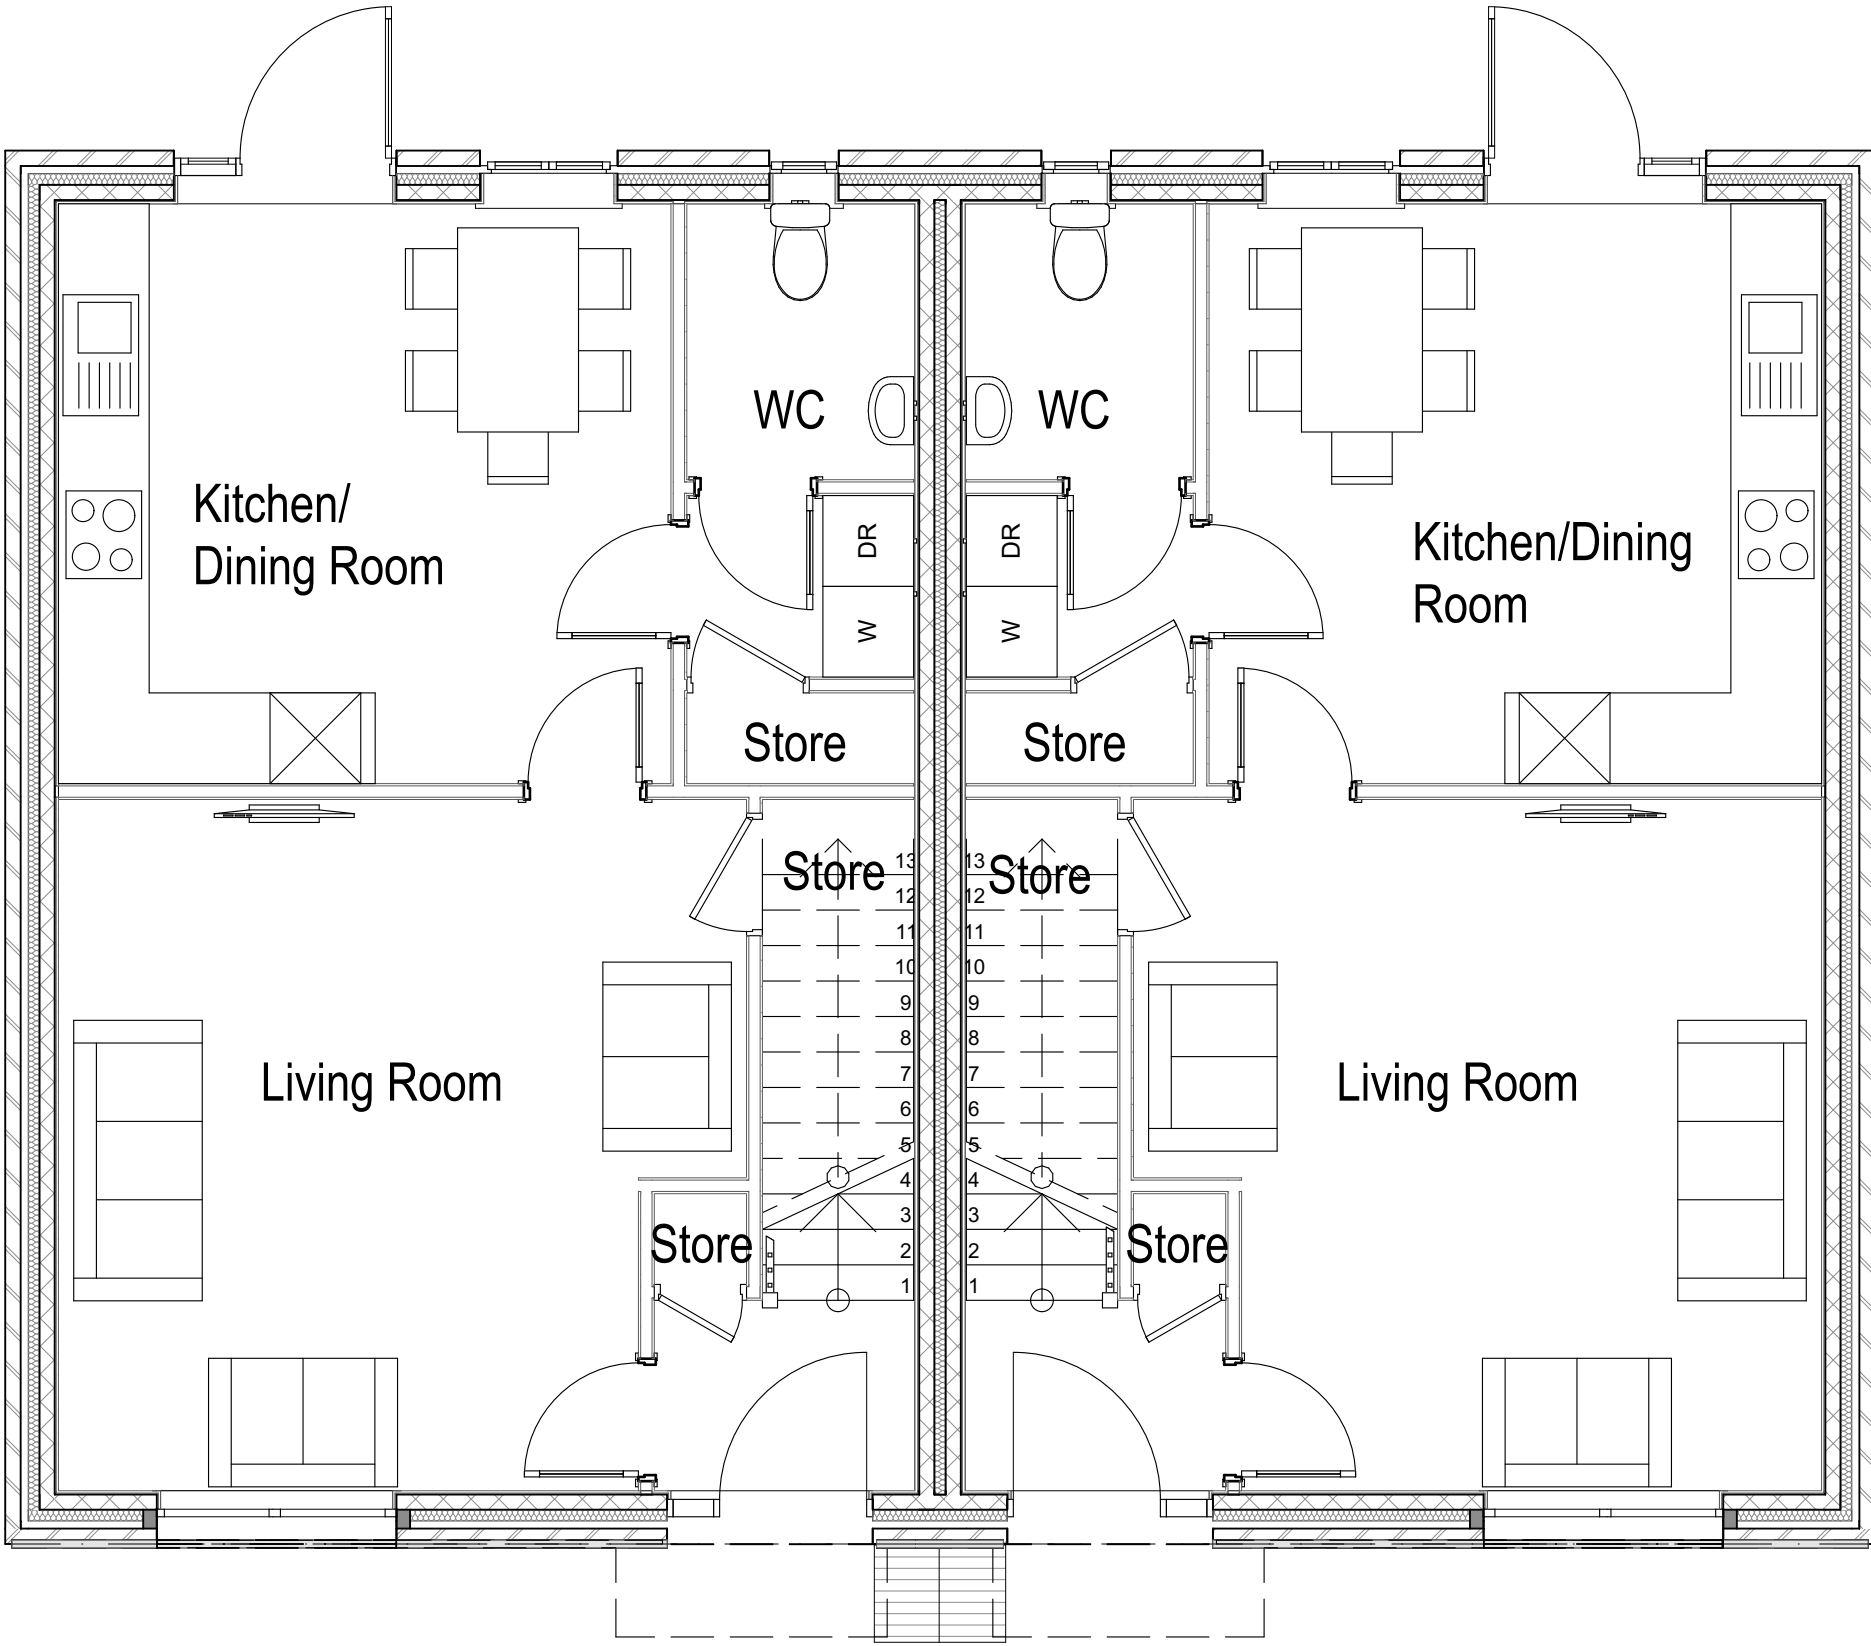

4 Ground Floor 1:50

A Units updated to Manchester space standards		23/05/23 C.M	
Designation		Detail of Revision	
PROJECT		TITLE	
Palgrave Ave - P500 Phase 1 Site		Proposed Unit Plans - 3B5P - Block 1 & Block 2	
Manchester M40 8JW		SIZE	
1778		A1	
DRAWN BY		STATUS	
HW		PLANNING	
DATE		CHECKED	
NOV'22		DS	
SCALE (1:100)		1:50	
4a Rock Mill Lane, New Mills, SK22 3BN e-mail: admin@johnmccall.co.uk			