




EXISTING FRONT ELEVATION




EXISTING FRONT ELEVATION

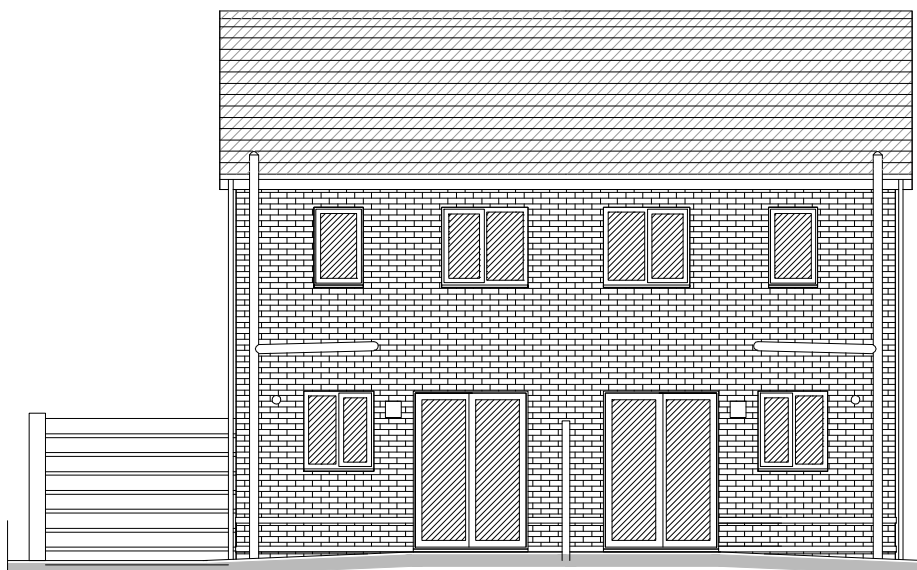


EXISTING REAR ELEVATION




EXISTING REAR ELEVATION

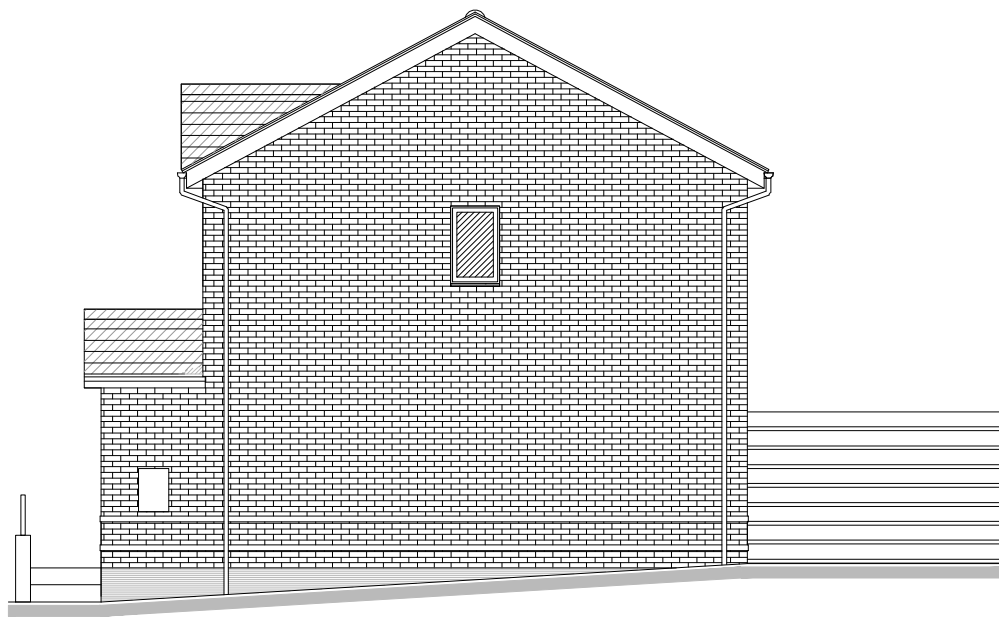

EXISTING SIDE ELEVATION (south)

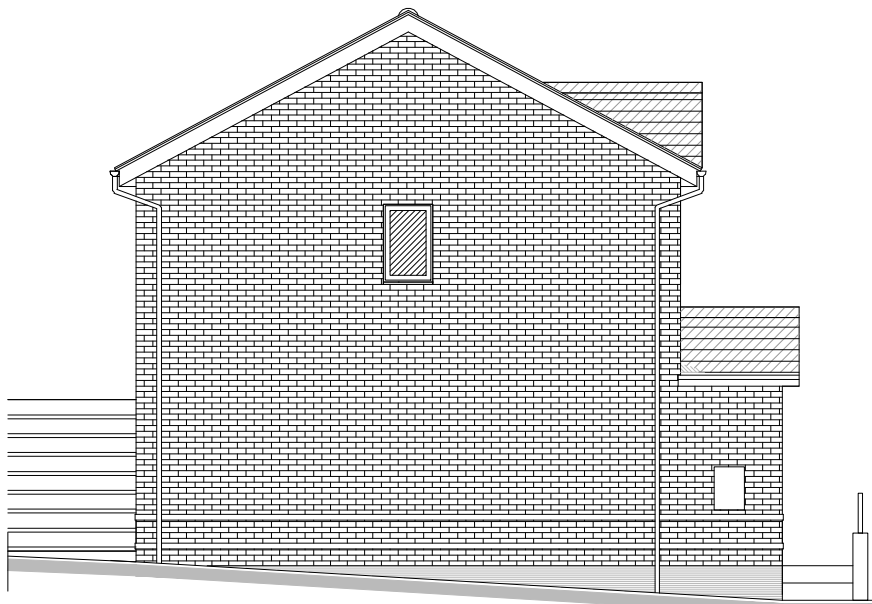

EXISTING SIDE ELEVATION (north)

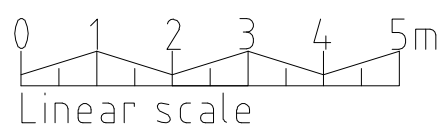

scale 1:100

PROPOSED SINGLE STOREY EXTENSION
TO THE SIDE & REAR ELEVATION @
5 Allesley Drive
Manchester
M7 4YE

PLANNING

Drawing Title

EXISTING ELEVATIONS

Scale
1:100 @ A3

Date
19/06/2023

Drawn by
PAG

Job No.
FAIS1

Drawing No.
PL3

Revision

SQUARE
DEAL

Architectural Services
Tel: 07941263287
email: sda.services@yahoo.com