


This drawing is protected by copyright and the information contained therein is the property of William McCall.
The drawing must not be copied and the information contained therein may not be used or disclosed without written permission of and in the manner permitted by William McCall.

0 1 2 3 4 5M


Scale 1:50@ A1

0 1 2 3 4 5 6 7 8 9 10M

Scale 1:100@ A1

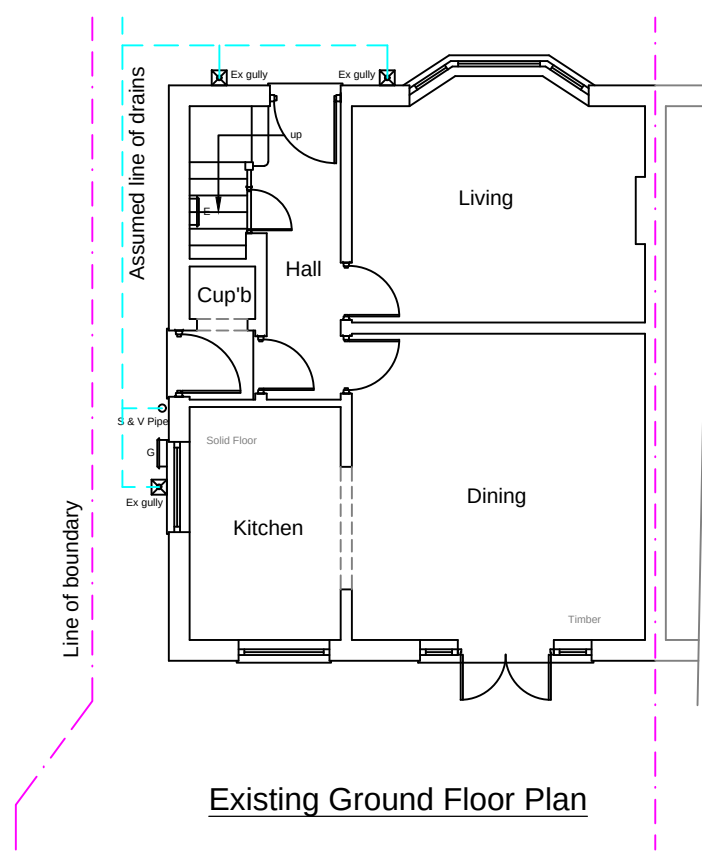


Existing Ground Floor Plan

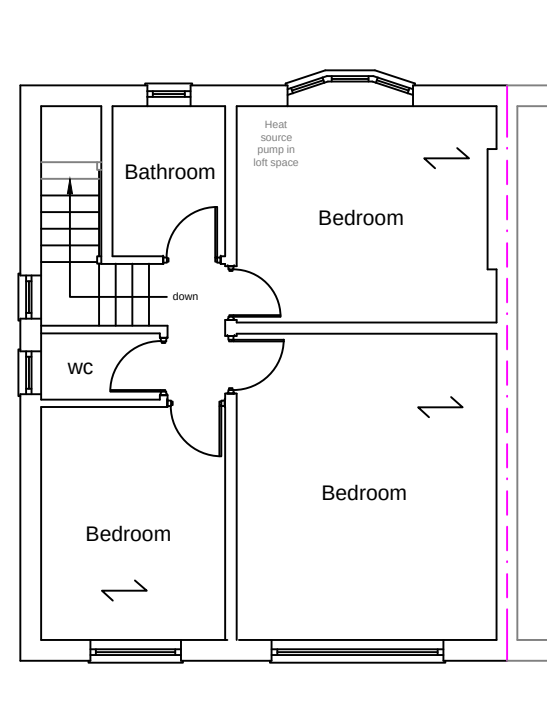

Existing First Floor Plan

1:100

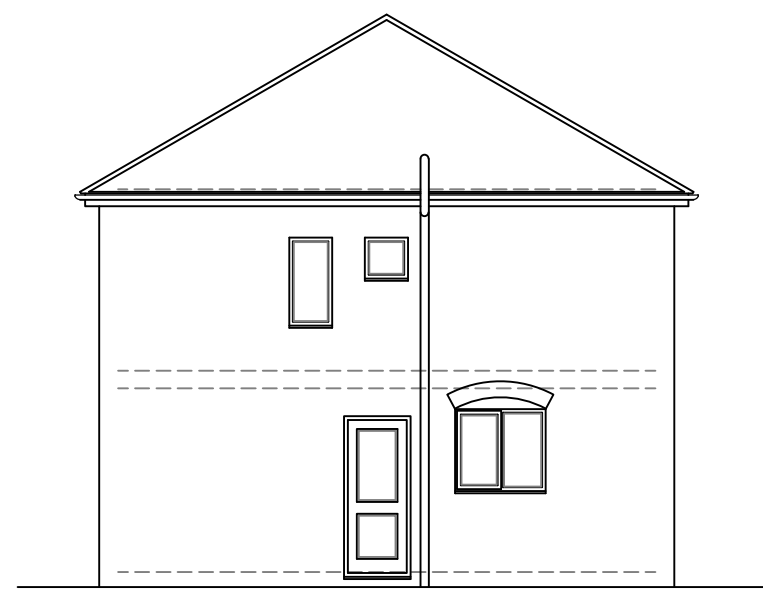


Existing Side Elevation




Existing Rear Elevation

1:100

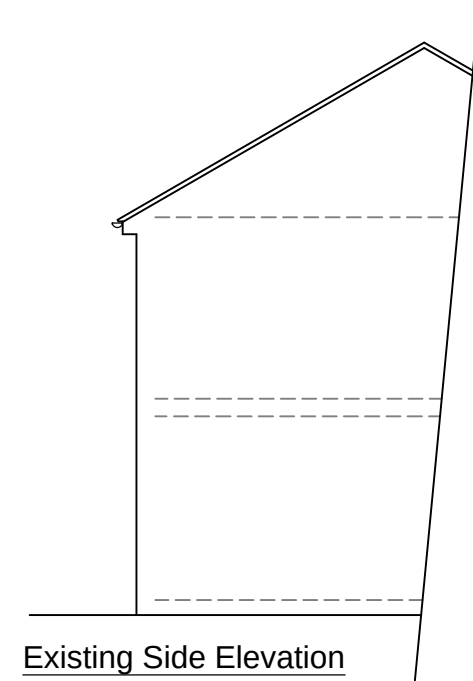

Existing Side Elevation

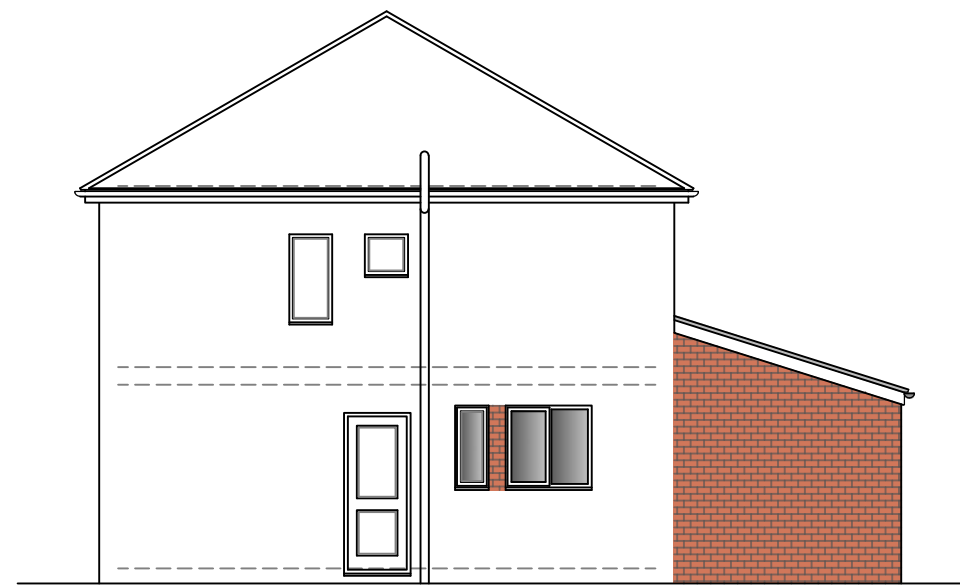


Proposed Side Elevation




Proposed Rear Elevation


1:100

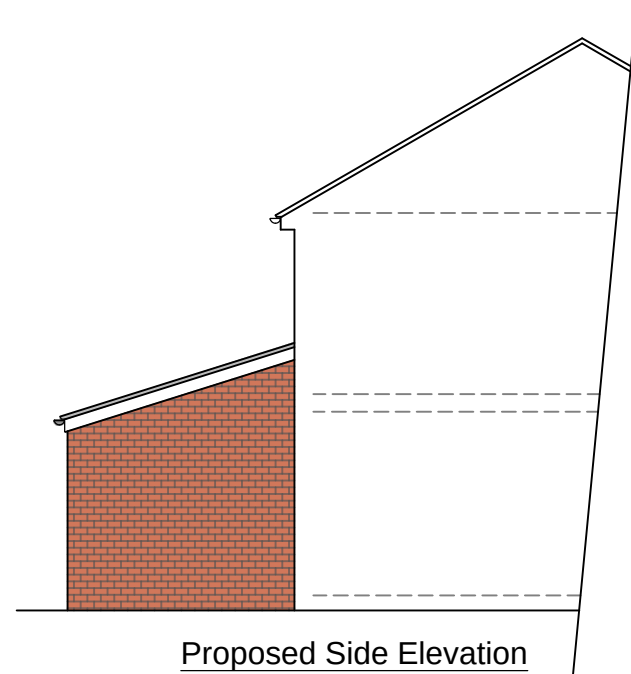

Proposed Side Elevation

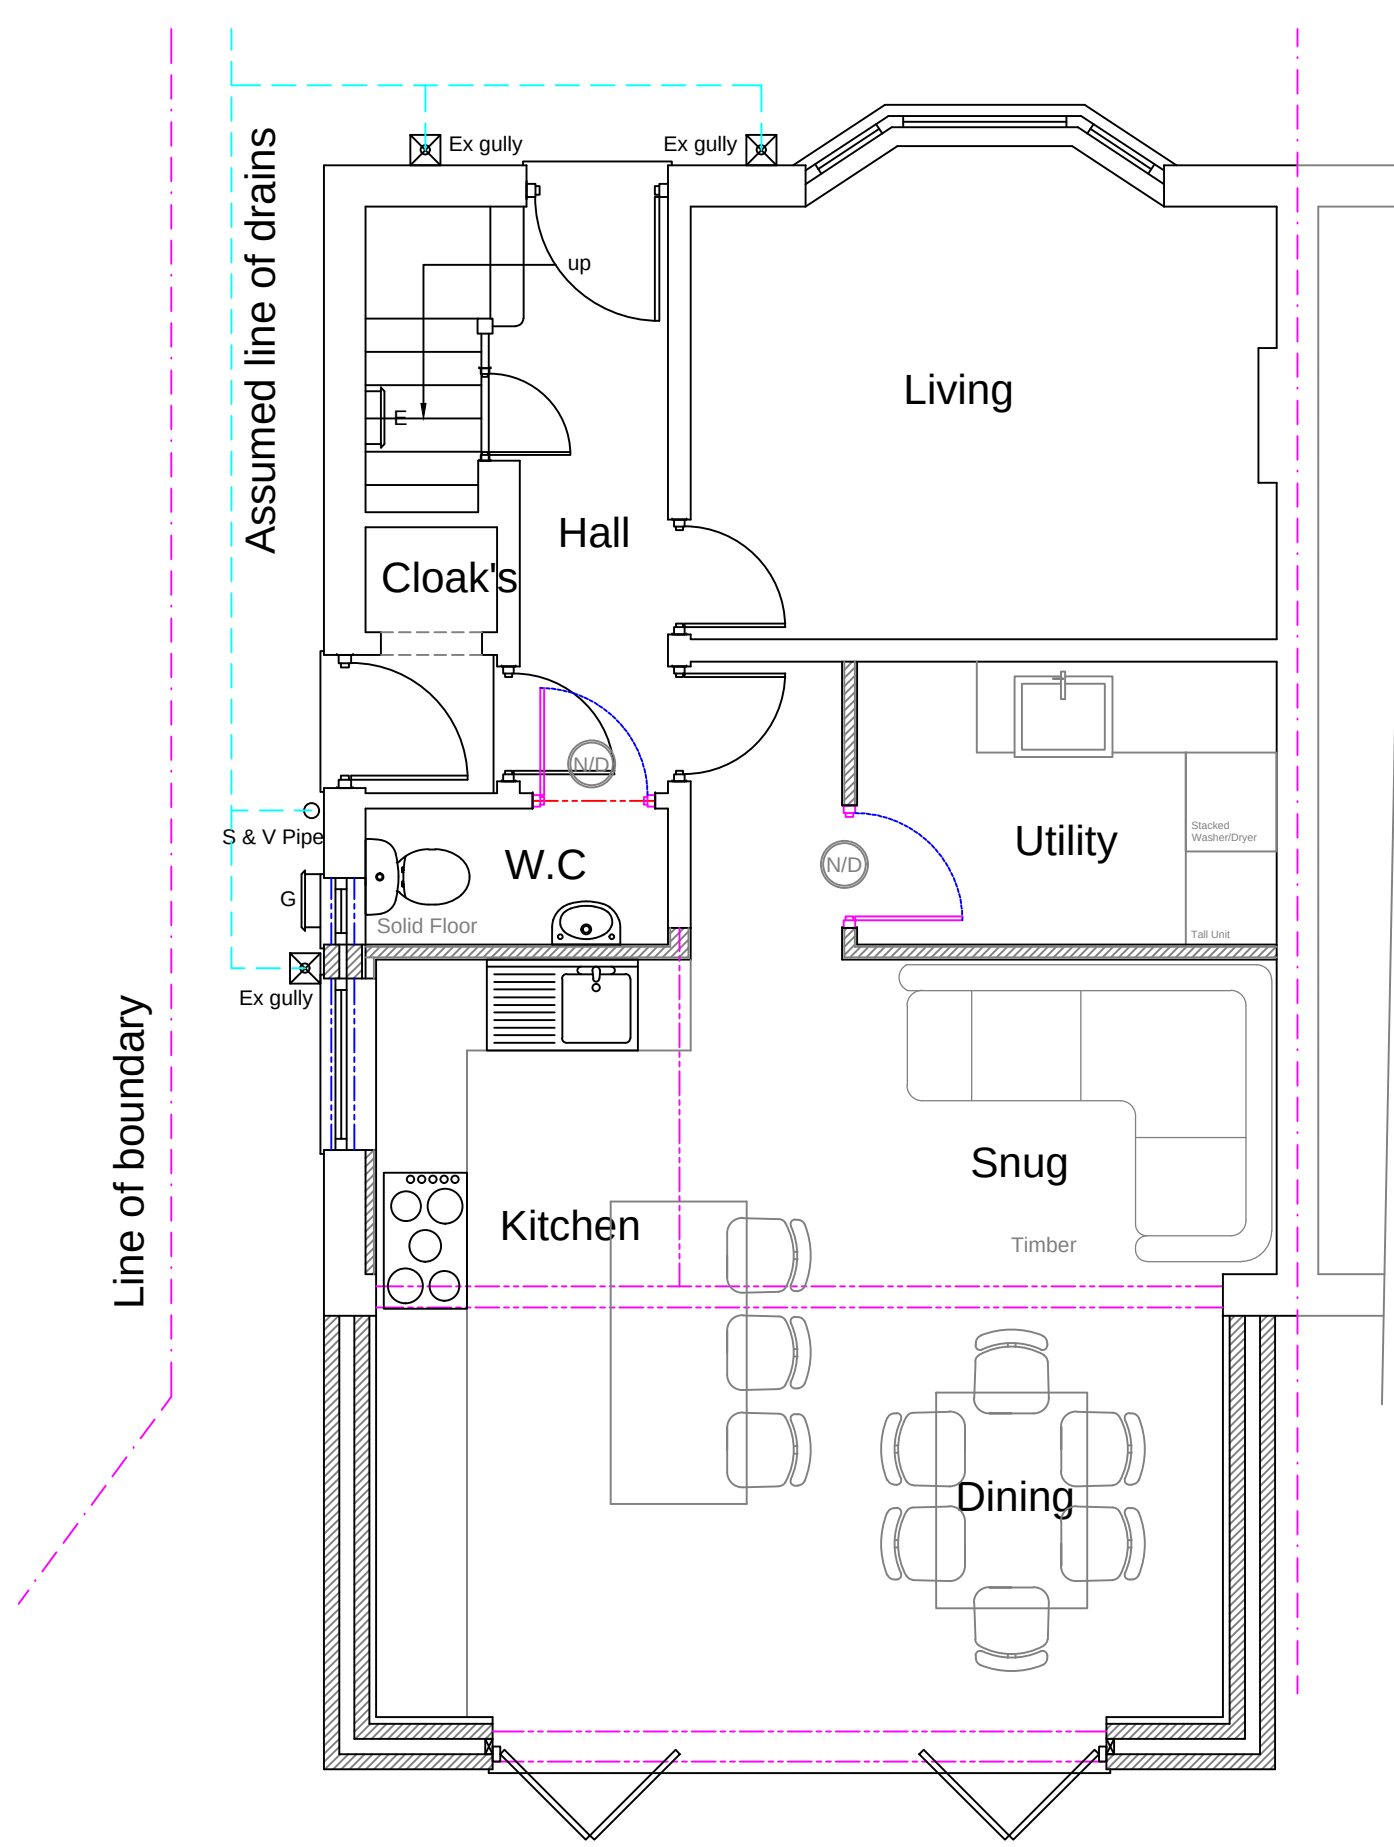

Proposed Ground Floor Plan

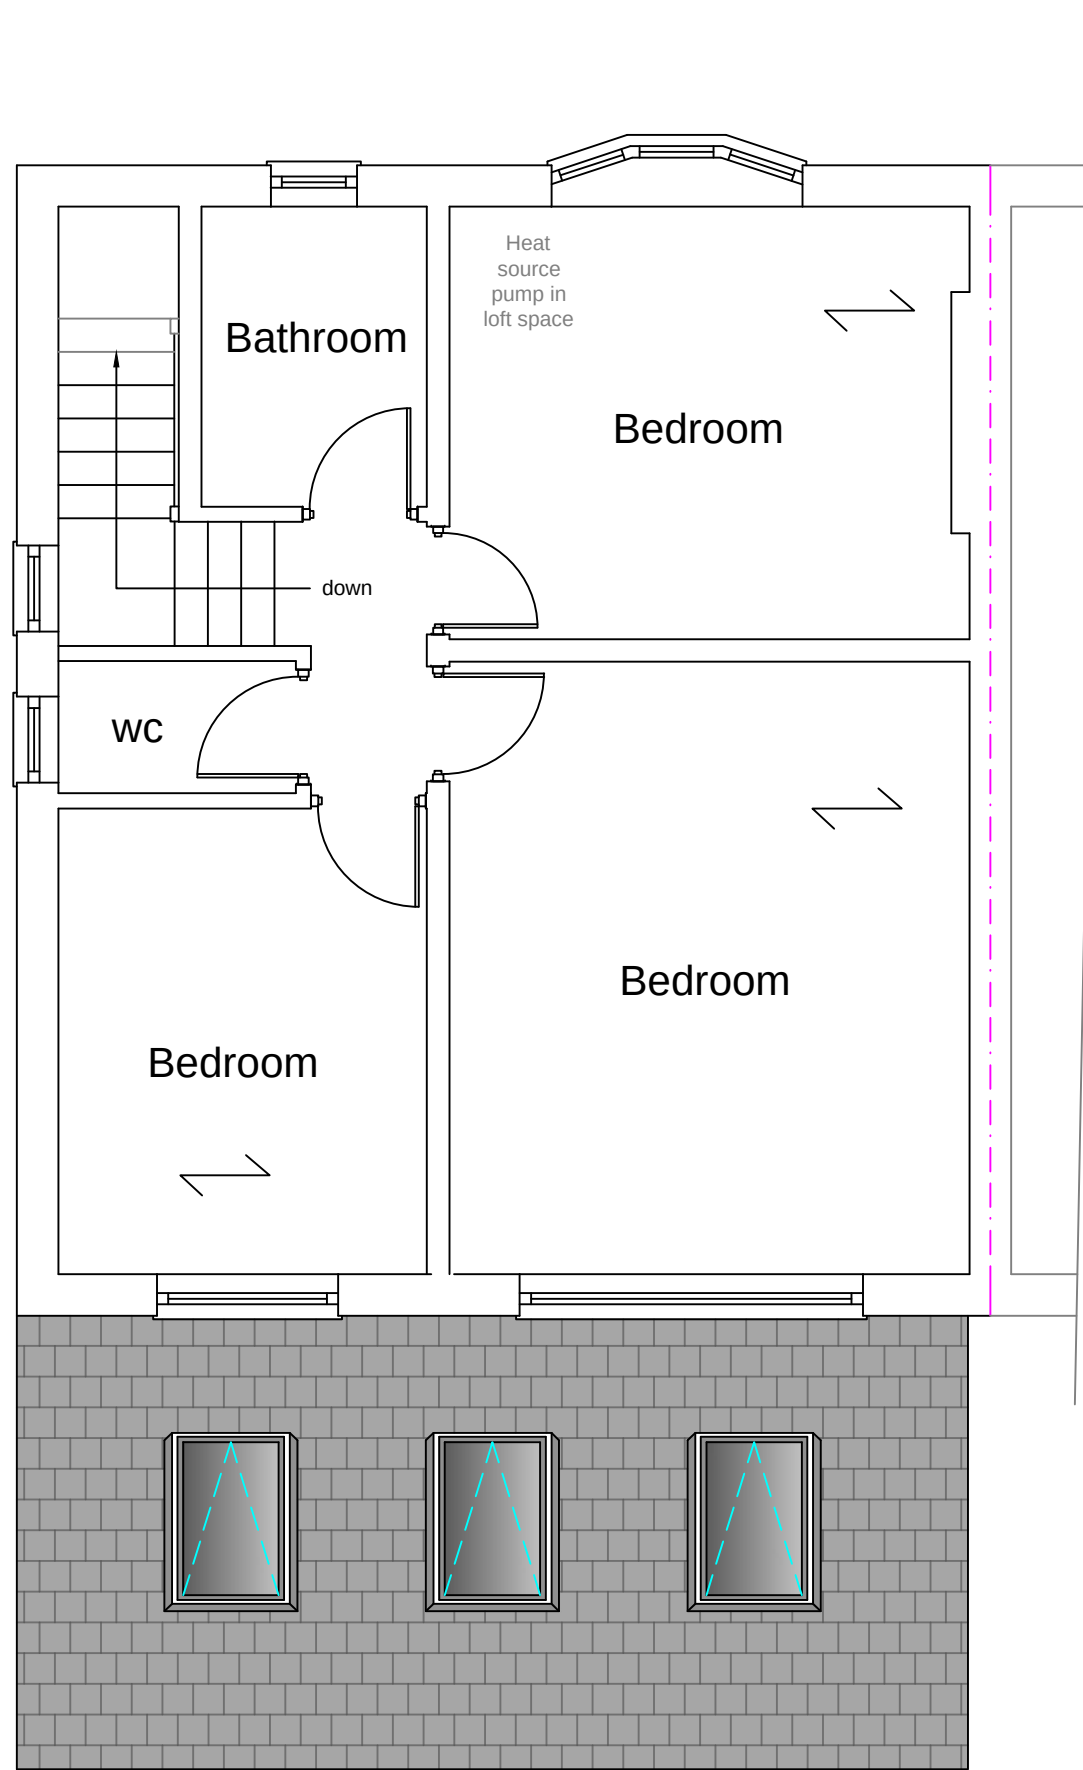

Proposed First Floor Plan

1:50

Stage :-		Lawful Development	
Project Title :-		Proposed Single Storey Rear Extension	
Drawing Title :-		Existing & Proposed Plans & Elevations	
Client :-		Mr & Mrs Purver	
Drwg No :-	1 of 2	Date :-	Rev :-
03/23/25		March '23	
Scale :-	1:100 & 1:50@A1	Drawn:-	Checked :-
		SCM	
Site Address :-		50 Cundiff Rd, Chorton, Manchester, M21 8FW	