

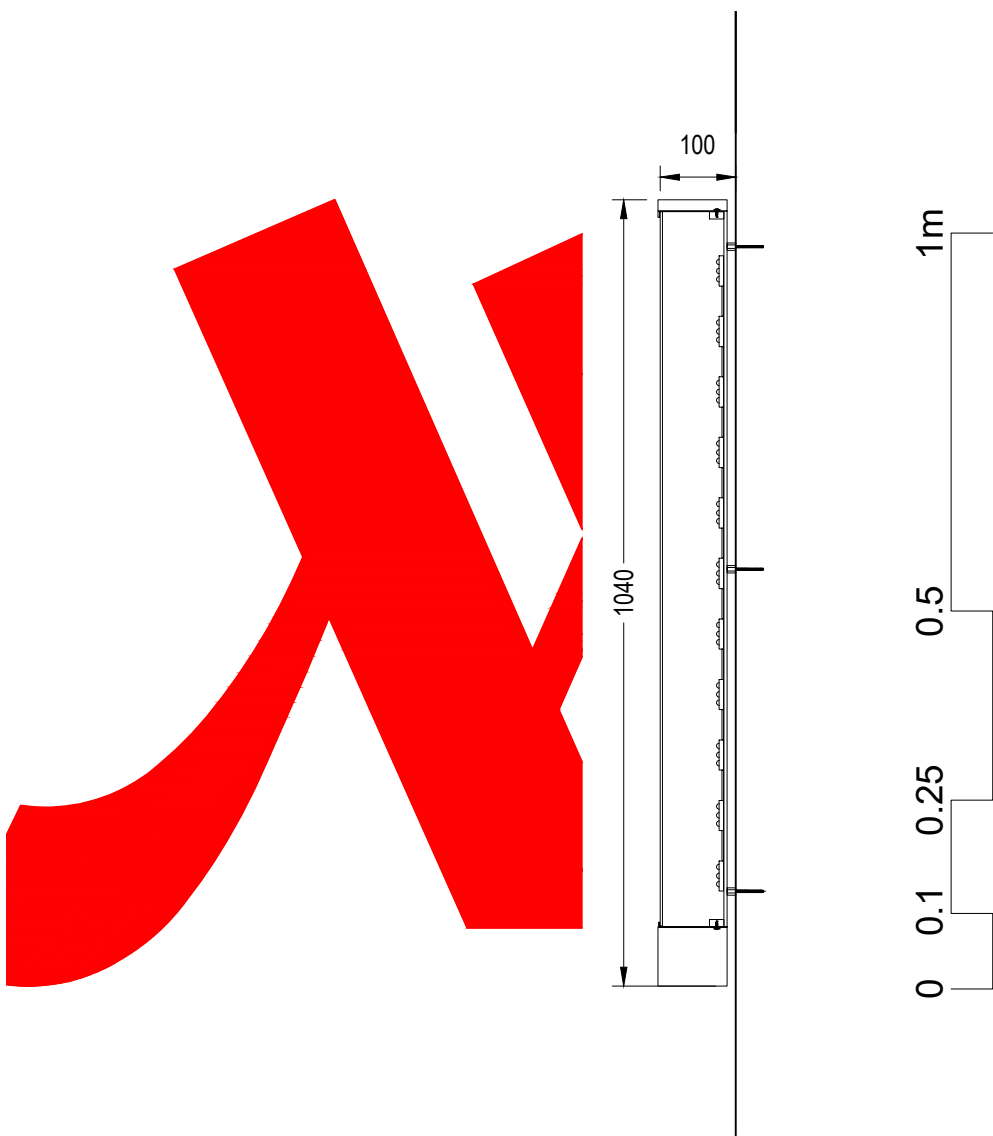
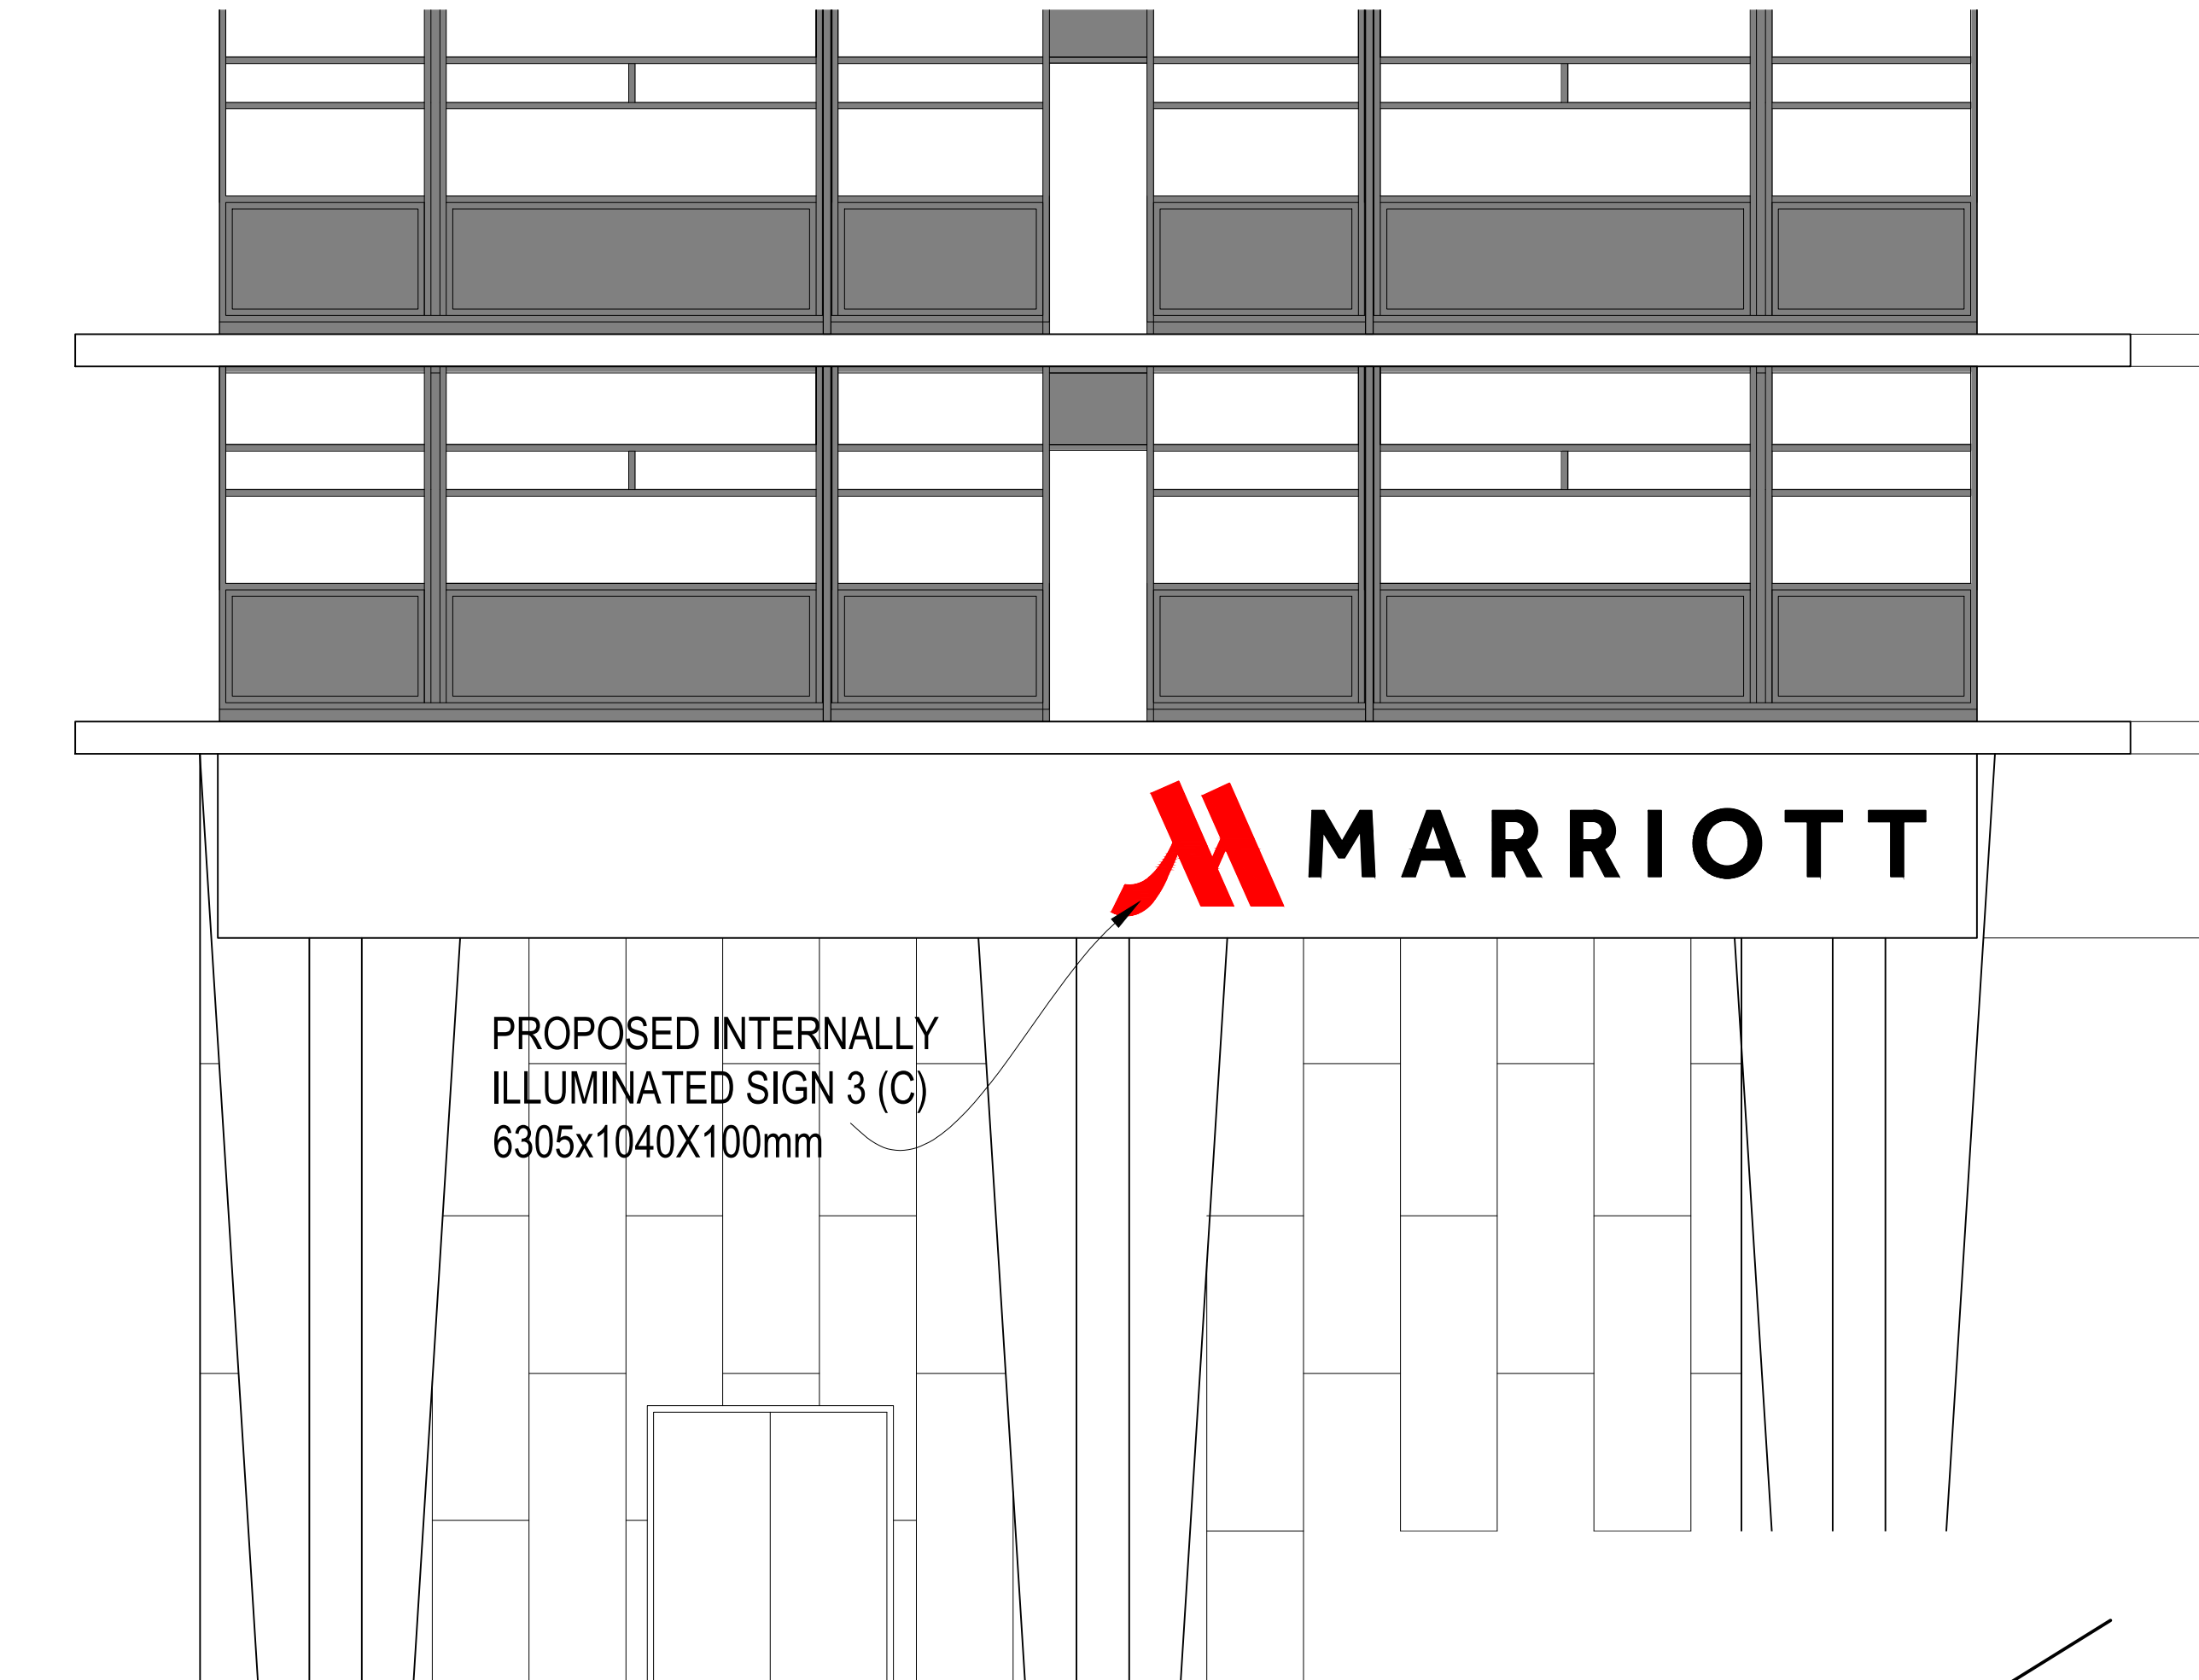


PROPOSED EAST ELEVATION
SIGNAGE DETAIL 4D 1:50@A1

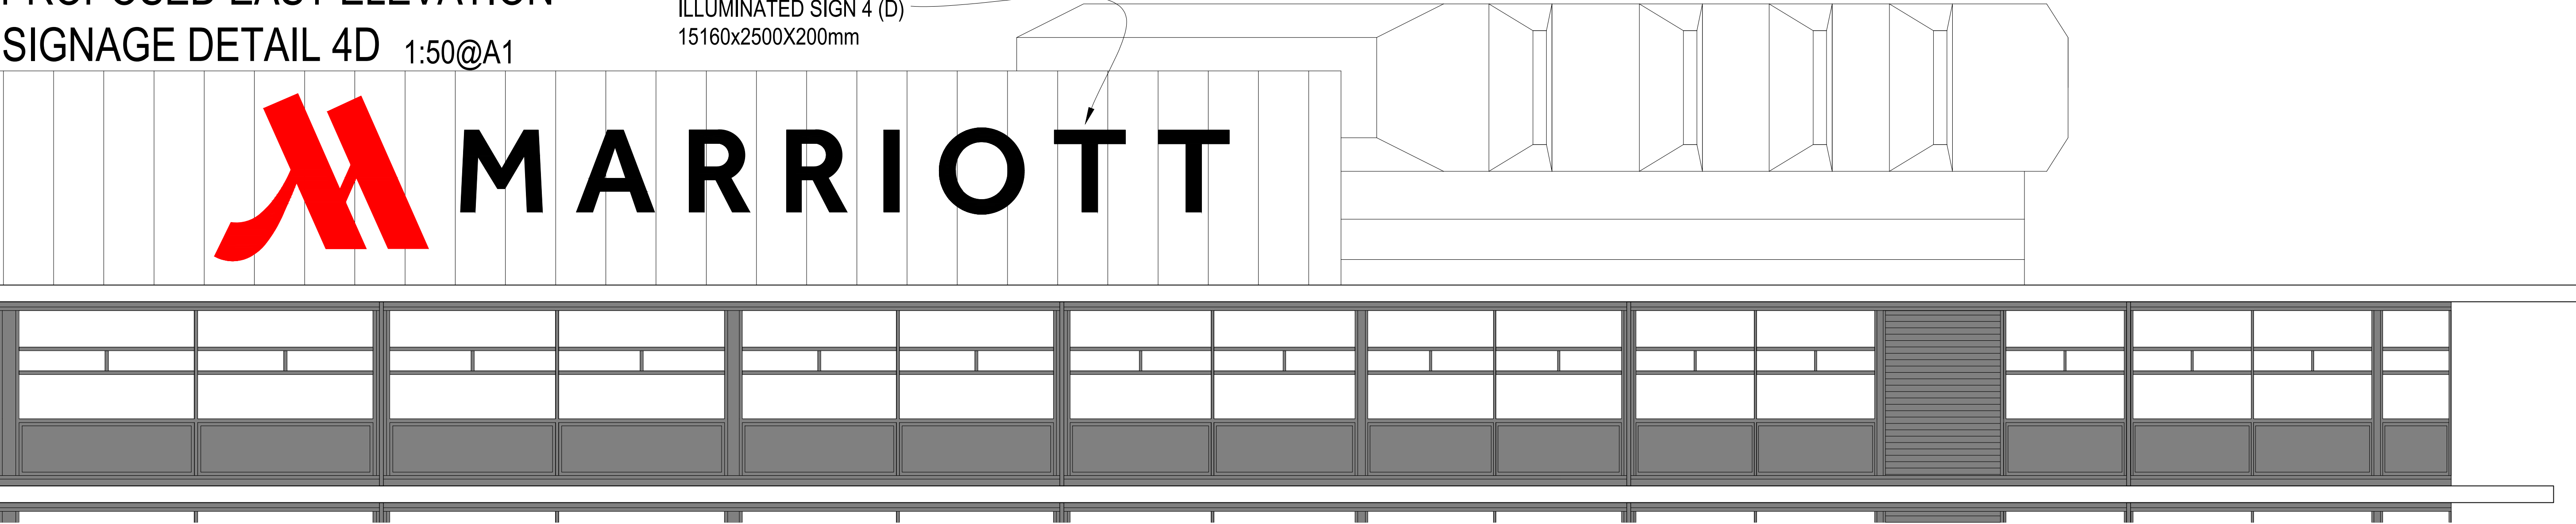


SIGN 3(C) SECTION 1:10

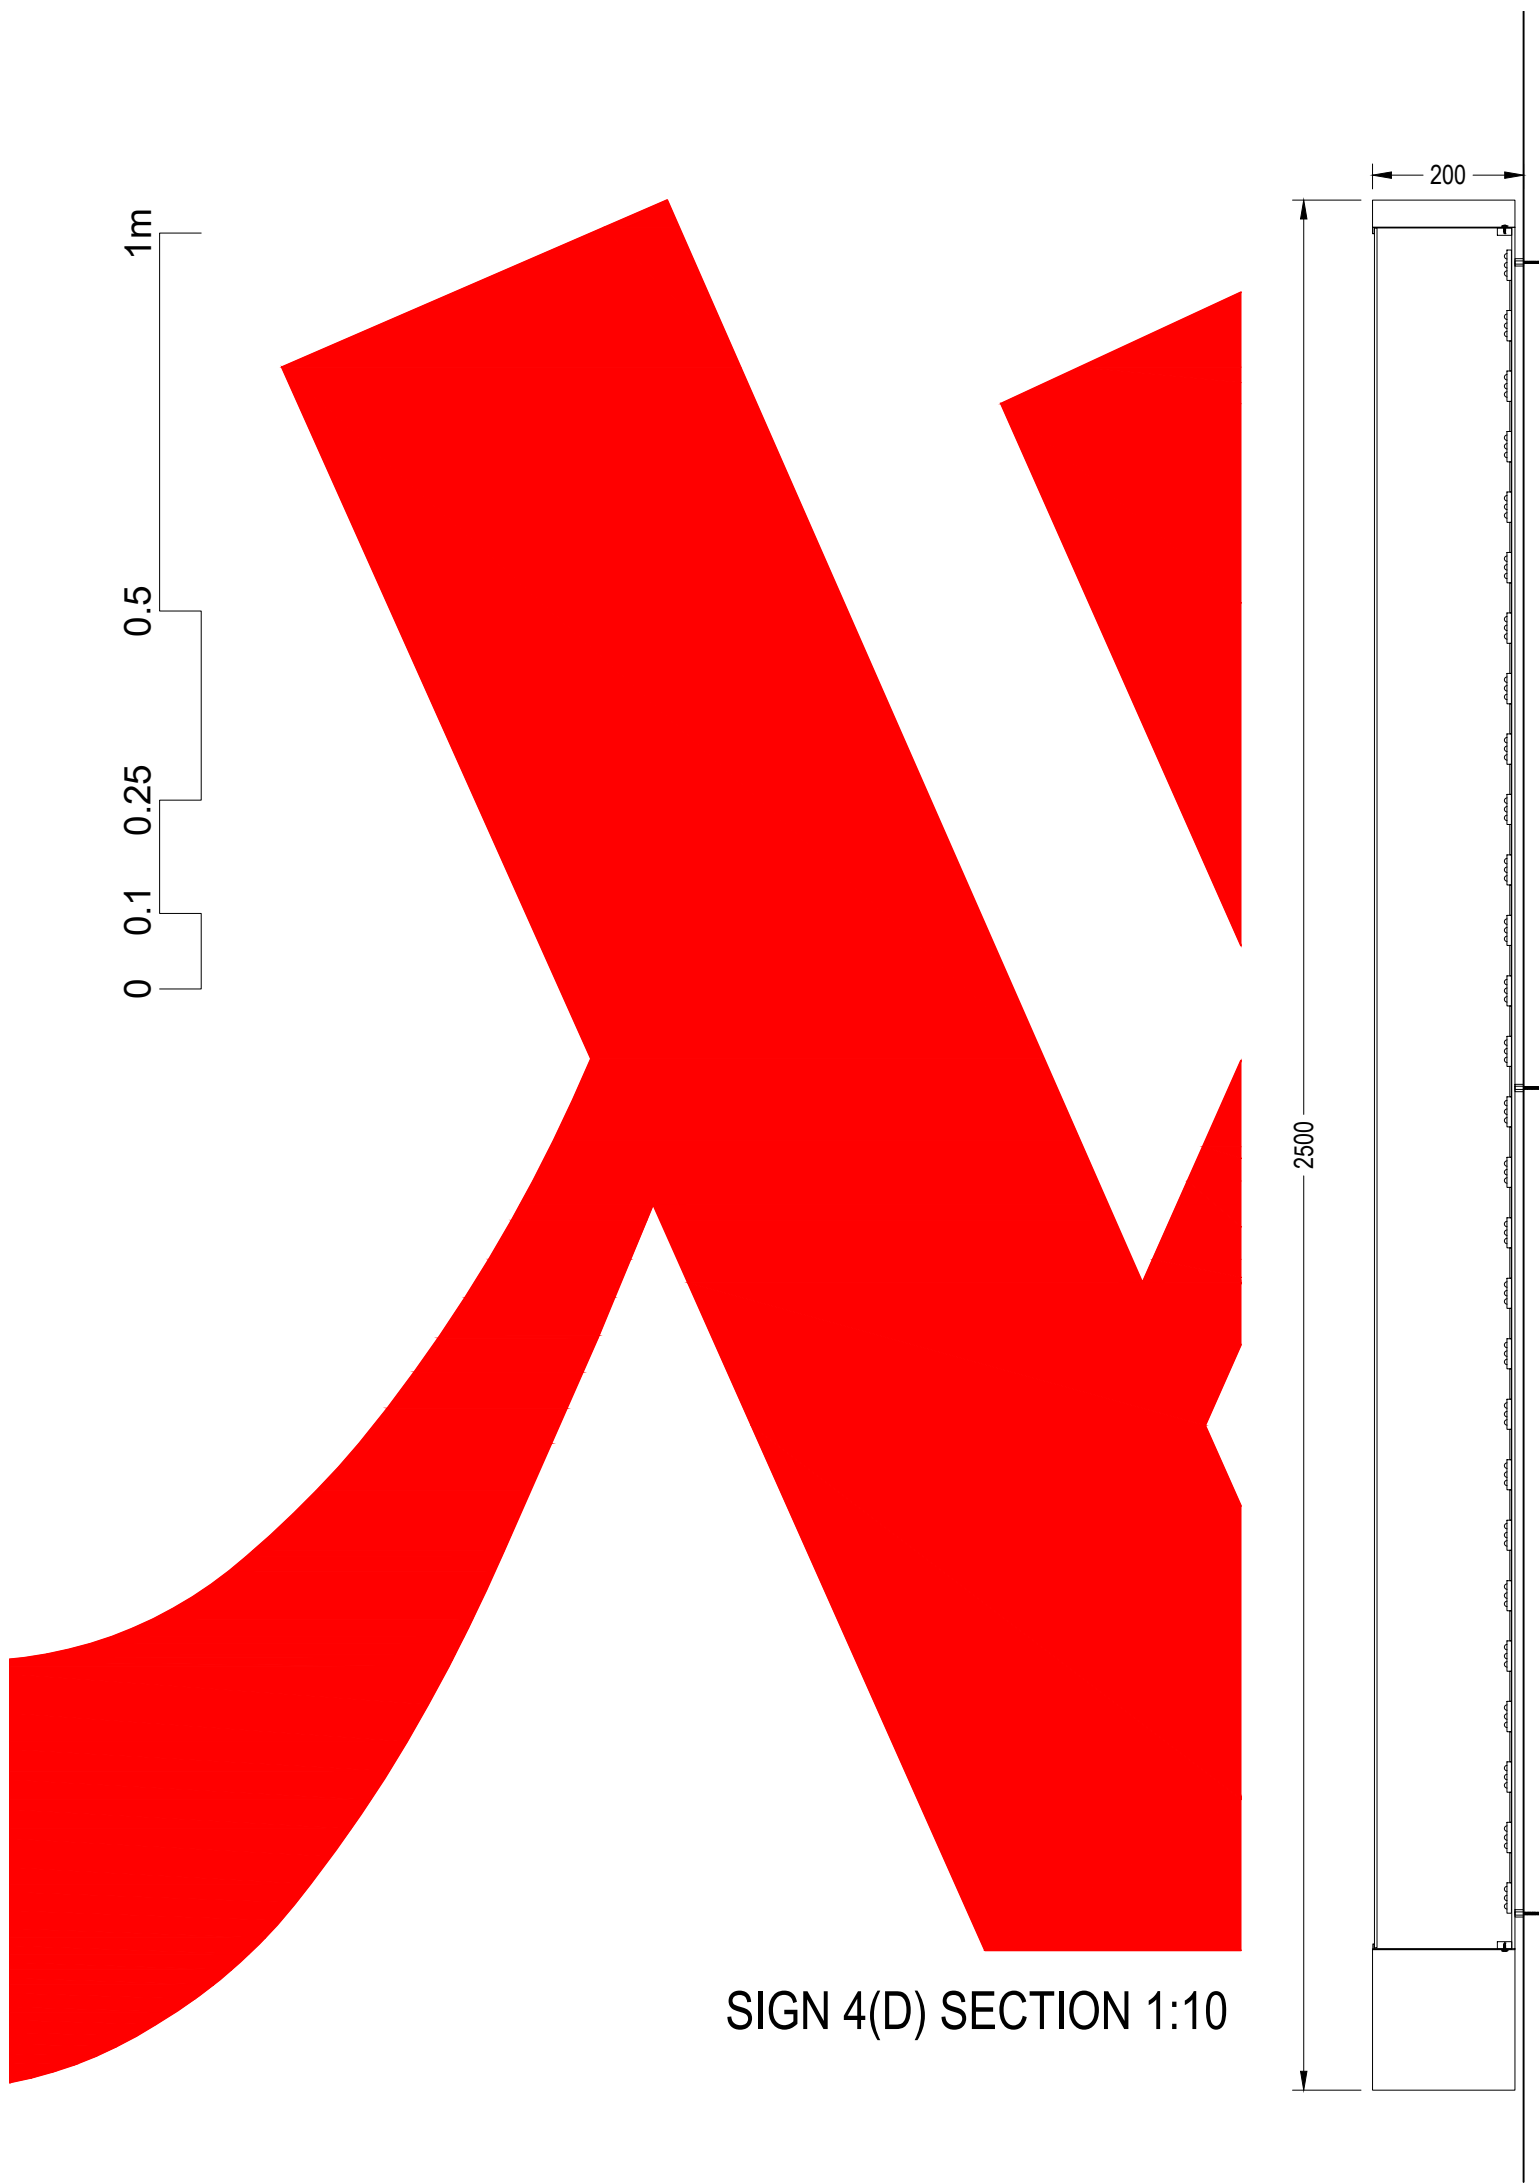

SIGN 4(D) SECTION 1:10

PROPOSED NORTH ELEVATION
SIGNAGE DETAIL 3C 1:50@A1

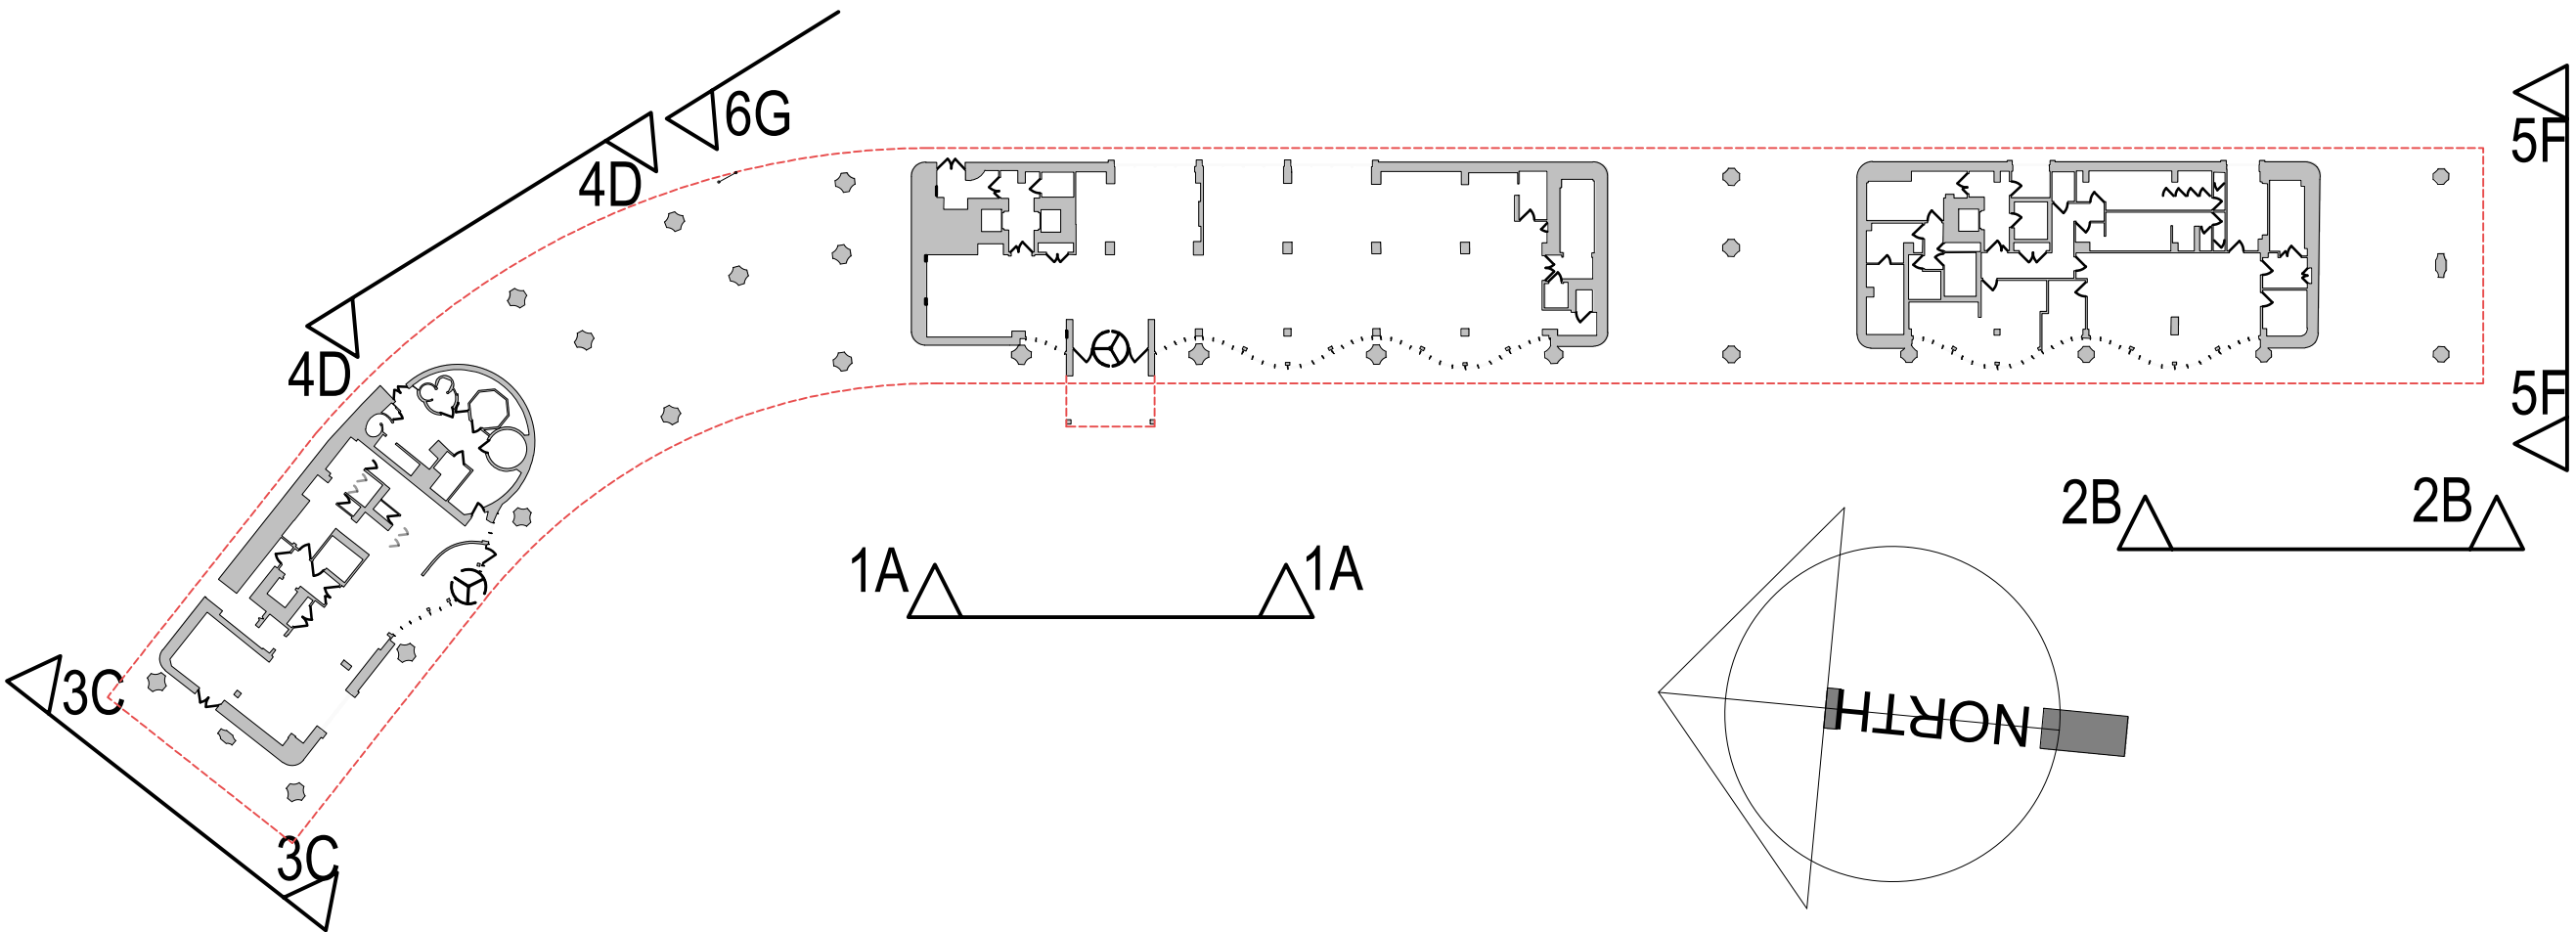

client:		project:	drawing:	
HAMILTON PYRAMID EUROPE		GATEWAY MANCHESTER LONDON ROAD MANCHESTER, M1 2PG	SIGNAGE DETAILED ELEVATIONS SIGNS 3 & 4	
project no:	drawing no:	revision:	drawn:	checked:
7442	PS.307	B	DF	10.03.23
date:		scale @ A1	1:50	