


WHITE
CRATE

Developed

Revisions		
01	Development Review	2.02.22

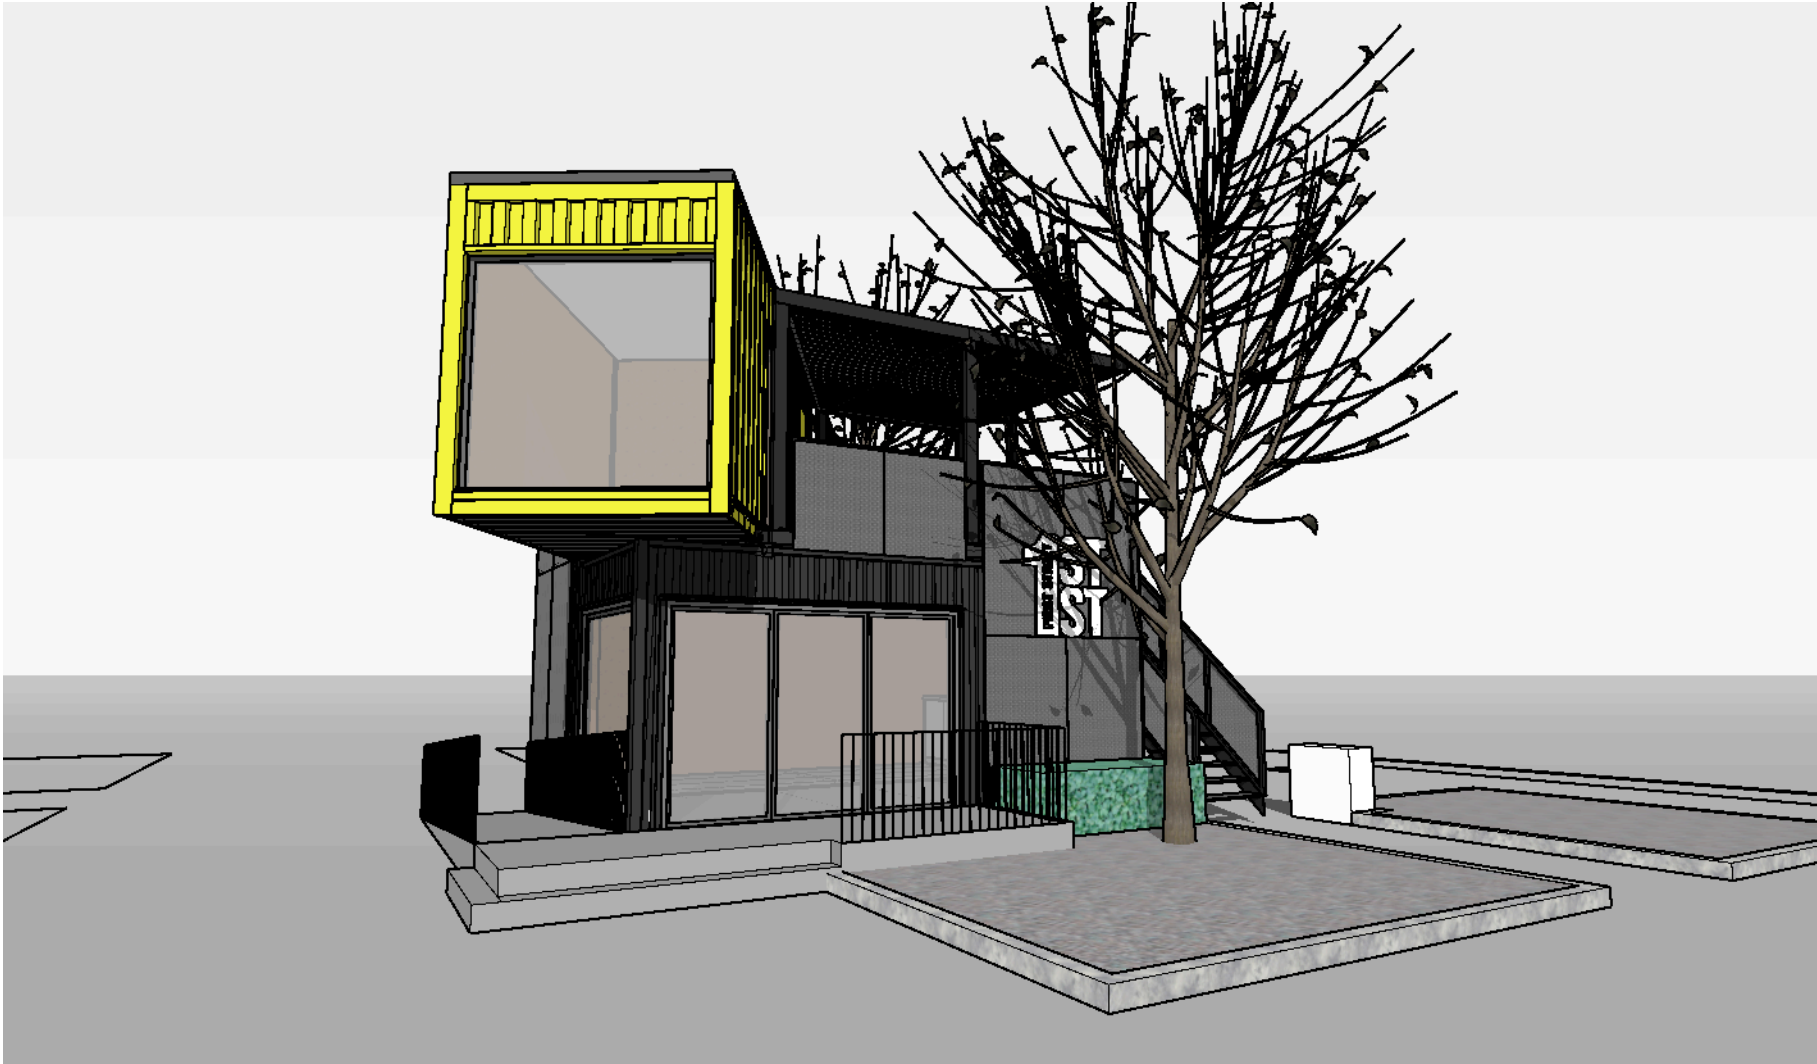

View_1

744. Ask Marketing Suite

Client
ASK Developments
Drawing Title
Marketing Suite Development
Drawing Status
Development
Date
3rd Feb 2022
Scale
Various
Drawing No.
DEV_01

WHITE
CRATE

Developed

Revisions

01 Development Review 2.02.22



View_2

744. Ask Marketing Suite

Client
ASK Developments

Drawing Title
Marketing Suite Development

Drawing Status
Development

Date
3rd Feb 2022

Scale
Various


Drawing No.
DEV_01

WHITE
CRATE

Developed

Revisions

01 Development Review 2.02.22

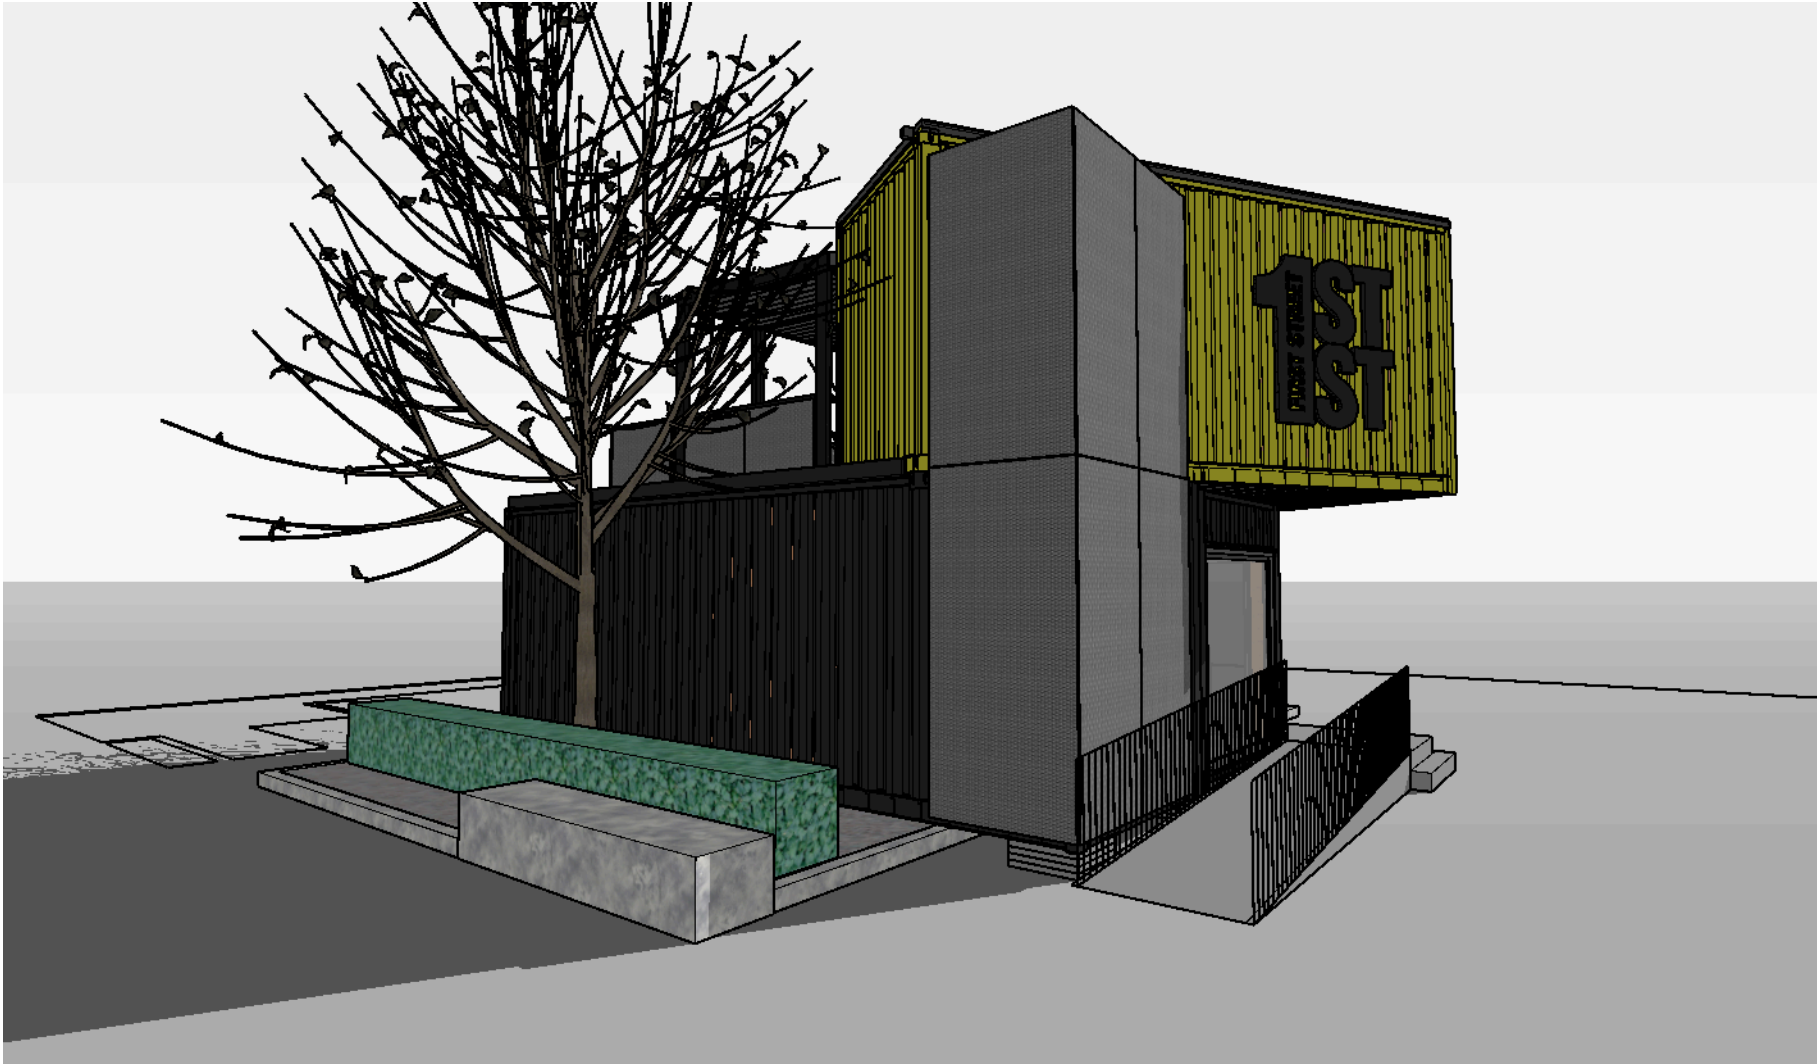

View_3

744. Ask Marketing Suite

Client
ASK Developments

Drawing Title
Marketing Suite Development

Drawing Status
Development

Date
3rd Feb 2022

Scale
Various

Drawing No.
DEV_01

Revisions

01 Development Review 2.02.22

744. Ask Marketing Suite

Client
ASK Developments


Drawing Title
Marketing Suite Development

Drawing Status
Development

Date
3rd Feb 2022

Scale
Various

Drawing No.
DEV_01

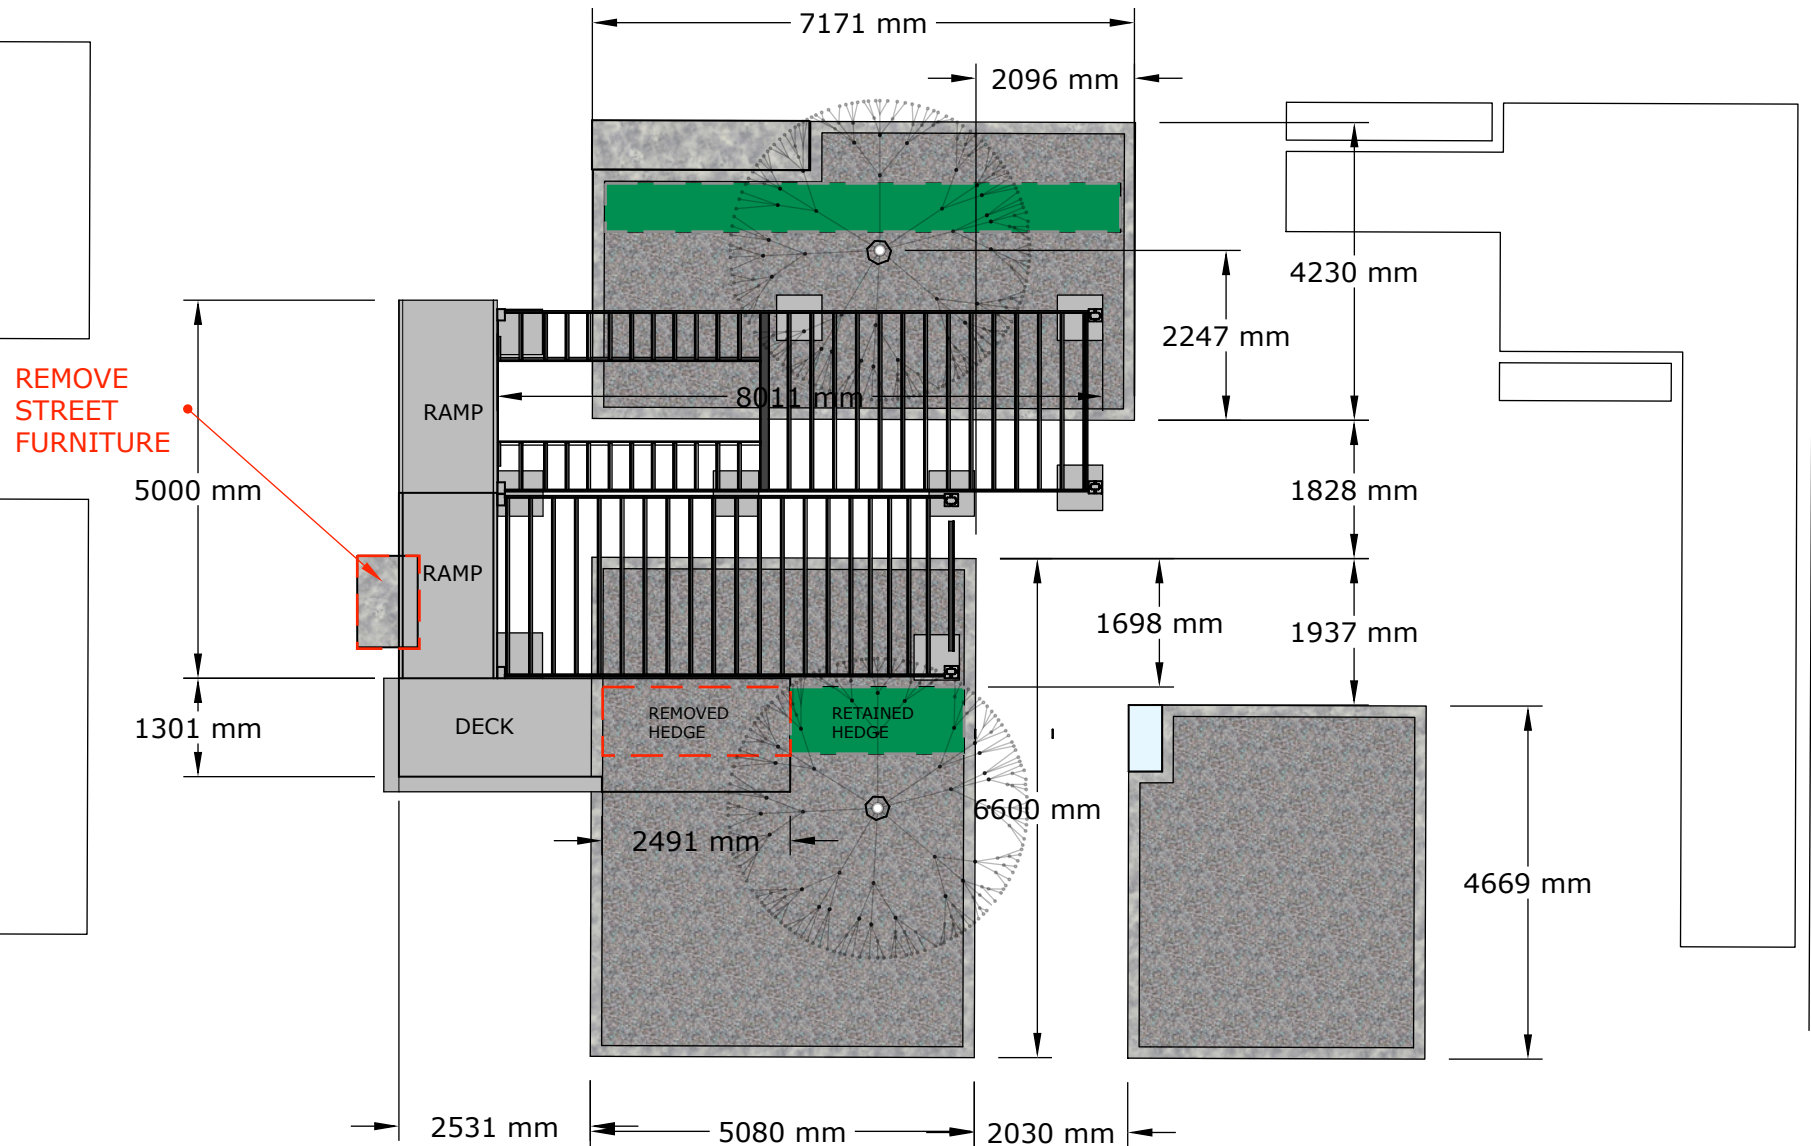

Proposed Site Plan
1:100 @ A3

Revisions

01 Development Review 2.02.22

744. Ask Marketing Suite

Client
ASK Developments

Drawing Title
Marketing Suite Development


Drawing Status
Development

Date
3rd Feb 2022

Scale
Various

Drawing No.
DEV_01

Proposed First Floor Plan
1:100 @ A3

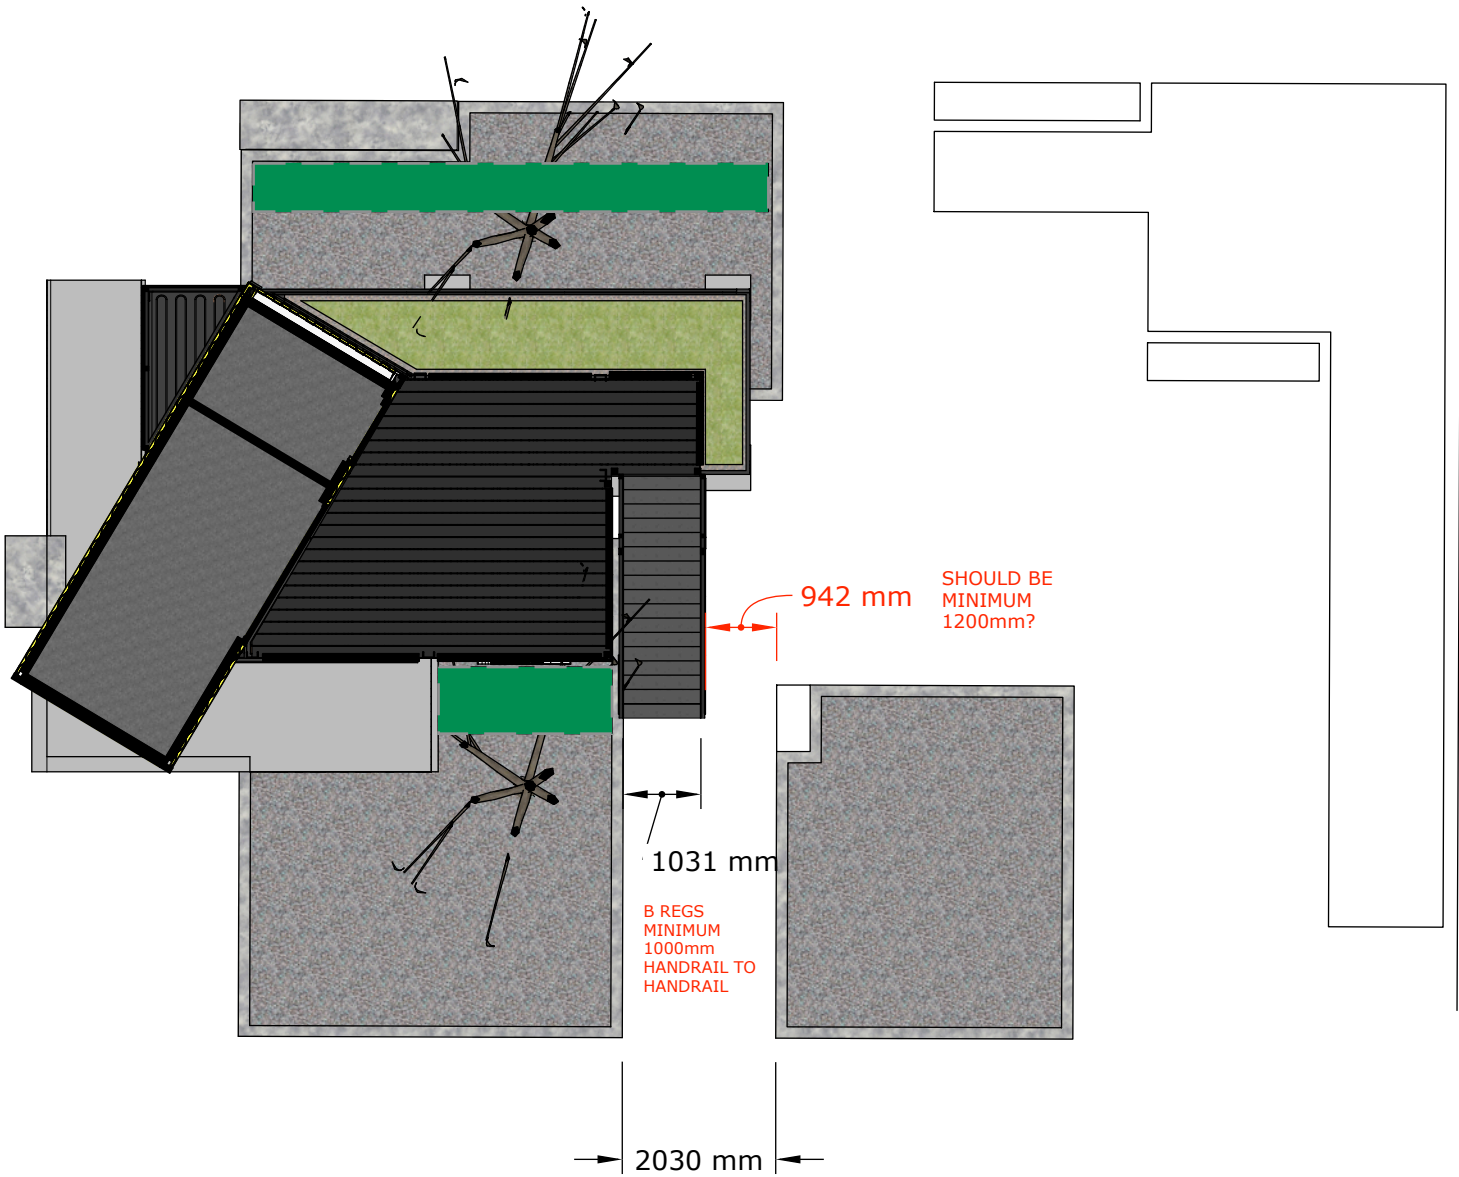

Revisions

01	Development Review	2.02.22
----	--------------------	---------



Proposed Front Elevation
1:50 @ A3

Glazing & Doors

- 01 - Opening & Glazing Size & Spec TBC
(Shown Opening 2105mm (h) x 2030mm (w))
- 02 - Opening & Glazing Size & Spec TBC
(Shown Opening 2105mm (h) x 3250mm (w))
- 03 - KirmCroft Standard Frame Size 910mm x 2065mm

744. Ask Marketing Suite

Client
ASK Developments

Drawing Title
Marketing Suite Development

Drawing Status
Development

Date
3rd Feb 2022

Scale
Various

Drawing No.
DEV_01

WHITE
CRATE

Developed

Revisions

01 Development Review 2.02.22

Glazing & Doors

04 - Opening & Glazing Size & Spec (Proposed
Opening 2105mm (h) x 2030mm (w))

744. Ask Marketing Suite

Client
ASK Developments

Drawing Title
Marketing Suite Development

Drawing Status
Development

Date
3rd Feb 2022

Scale
Various

Drawing No.
DEV_01



Proposed Side (West) Elevation
1:50 @ A3

WHITE
CRATE

Developed

Revisions		
01	Development Review	2.02.22



Proposed Side (East) Elevation
1:50 @ A3

Glazing & Doors

- 05 - Opening & Glazing Size & Spec TBC
(Proposed Opening 2105mm (h) x 2105mm (w))
- 06 - KirnCroft Standard Frame Size 910mm x 2065mm

744. Ask Marketing Suite

Client
ASK Developments
Drawing Title
Marketing Suite Development
Drawing Status
Development
Date
3rd Feb 2022
Scale
Various
Drawing No.
DEV_01

WHITE
CRATE

Developed

Revisions

01 Development Review 2.02.22



Proposed Rear Elevation
1:50 @ A3

744. Ask Marketing Suite

Client
ASK Developments

Drawing Title
Marketing Suite Development


Drawing Status
Development

Date
3rd Feb 2022

Scale
Various

Drawing No.
DEV_01

Revisions		
01	Development Review	2.02.22

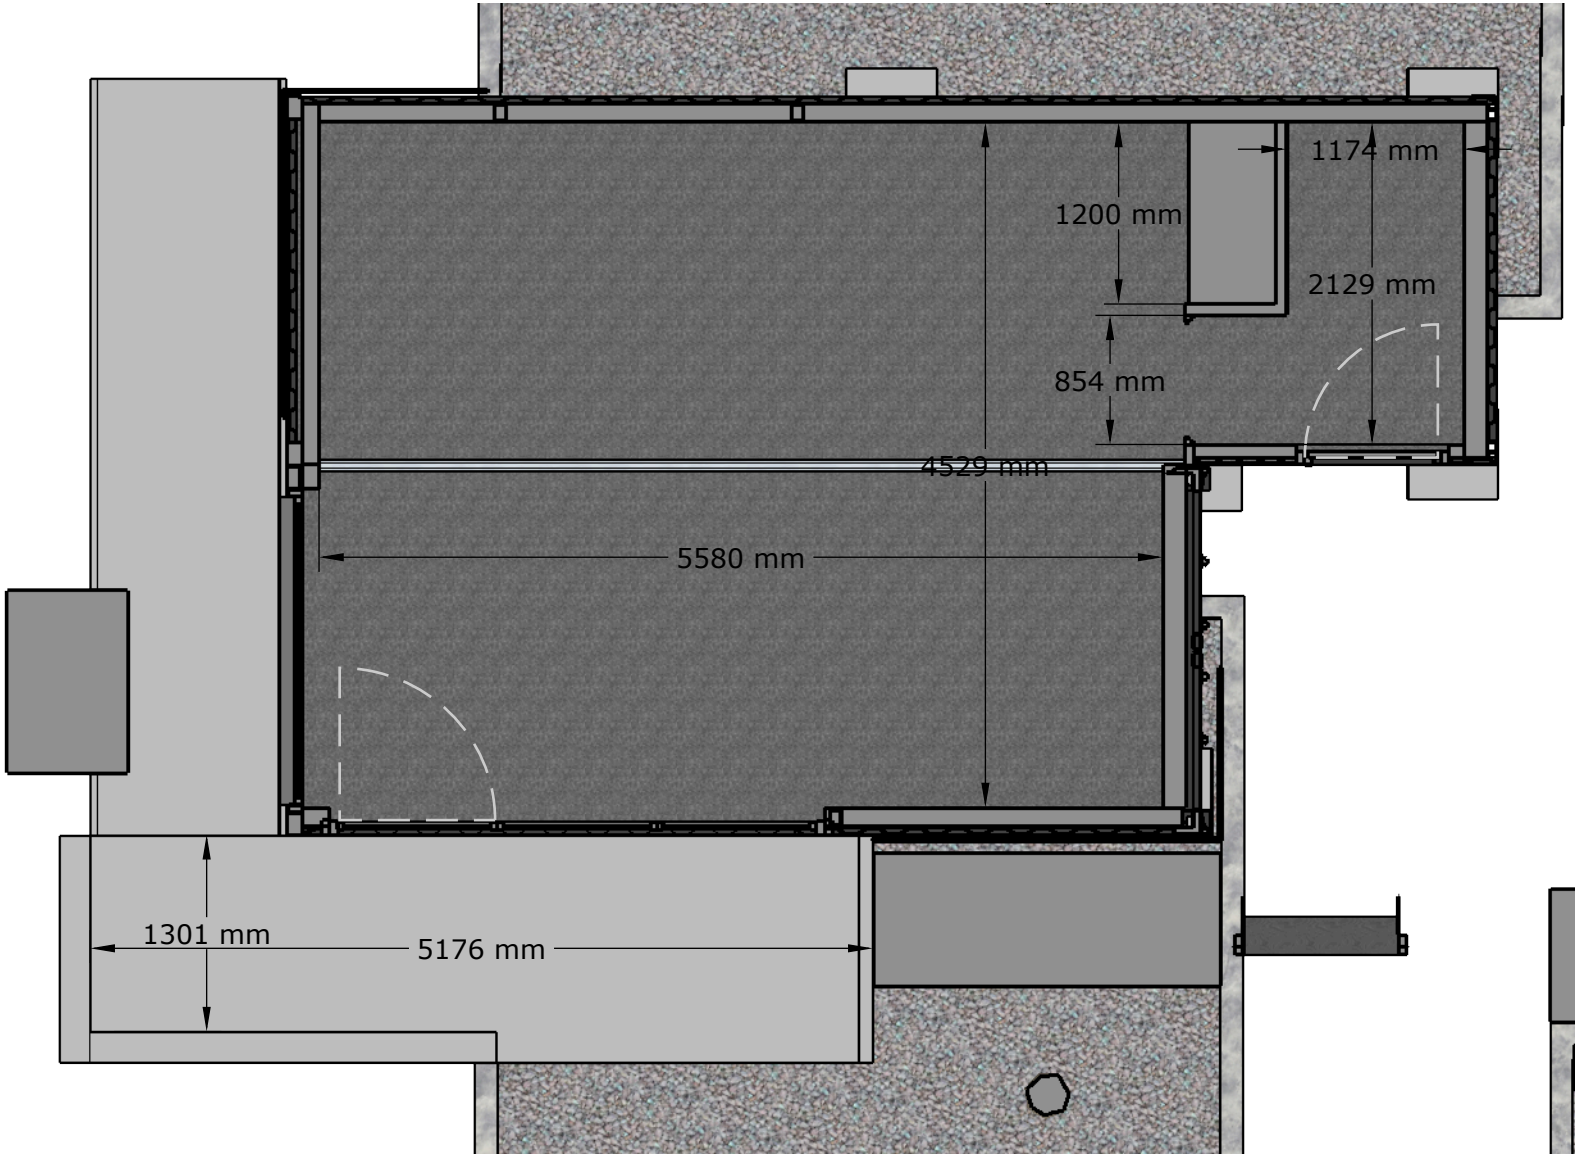


Proposed Ground Floor Plan
1:50 @ A3

744. Ask Marketing Suite

Client	ASK Developments
Drawing Title	Marketing Suite Development
Drawing Status	Development
Date	3rd Feb 2022
Scale	Various
Drawing No.	DEV_01

Revisions

01 Development Review 2.02.22

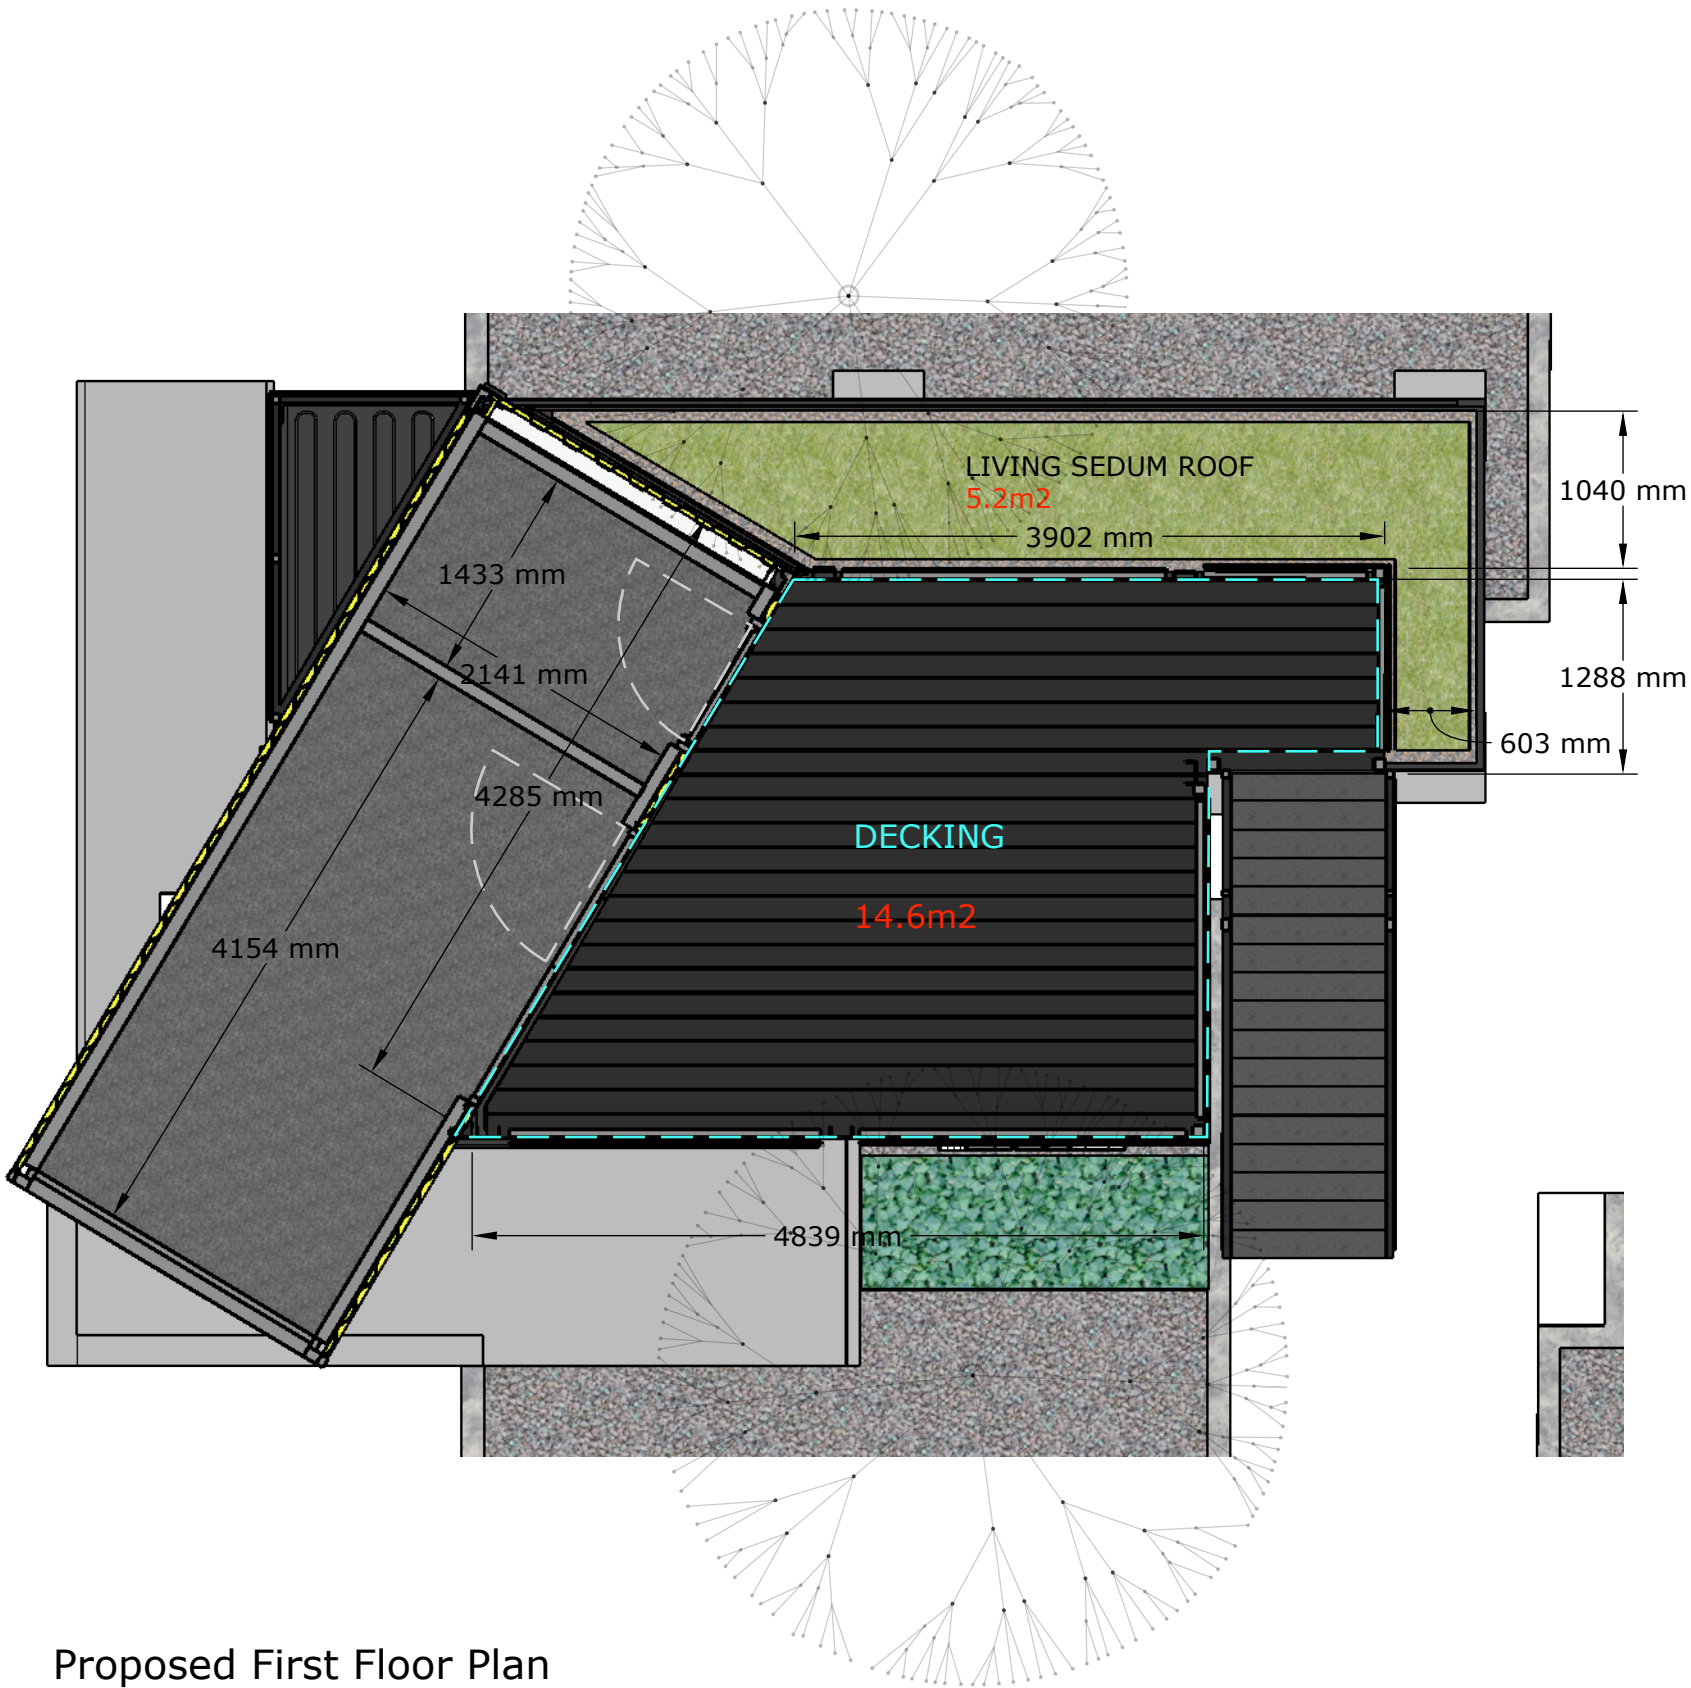

Proposed First Floor Plan
1:50 @ A3

744. Ask Marketing Suite

Client
ASK Developments

Drawing Title
Marketing Suite Development


Drawing Status
Development

Date
3rd Feb 2022

Scale
Various

Drawing No.
DEV_01

Revisions		
01	Development Review	2.02.22

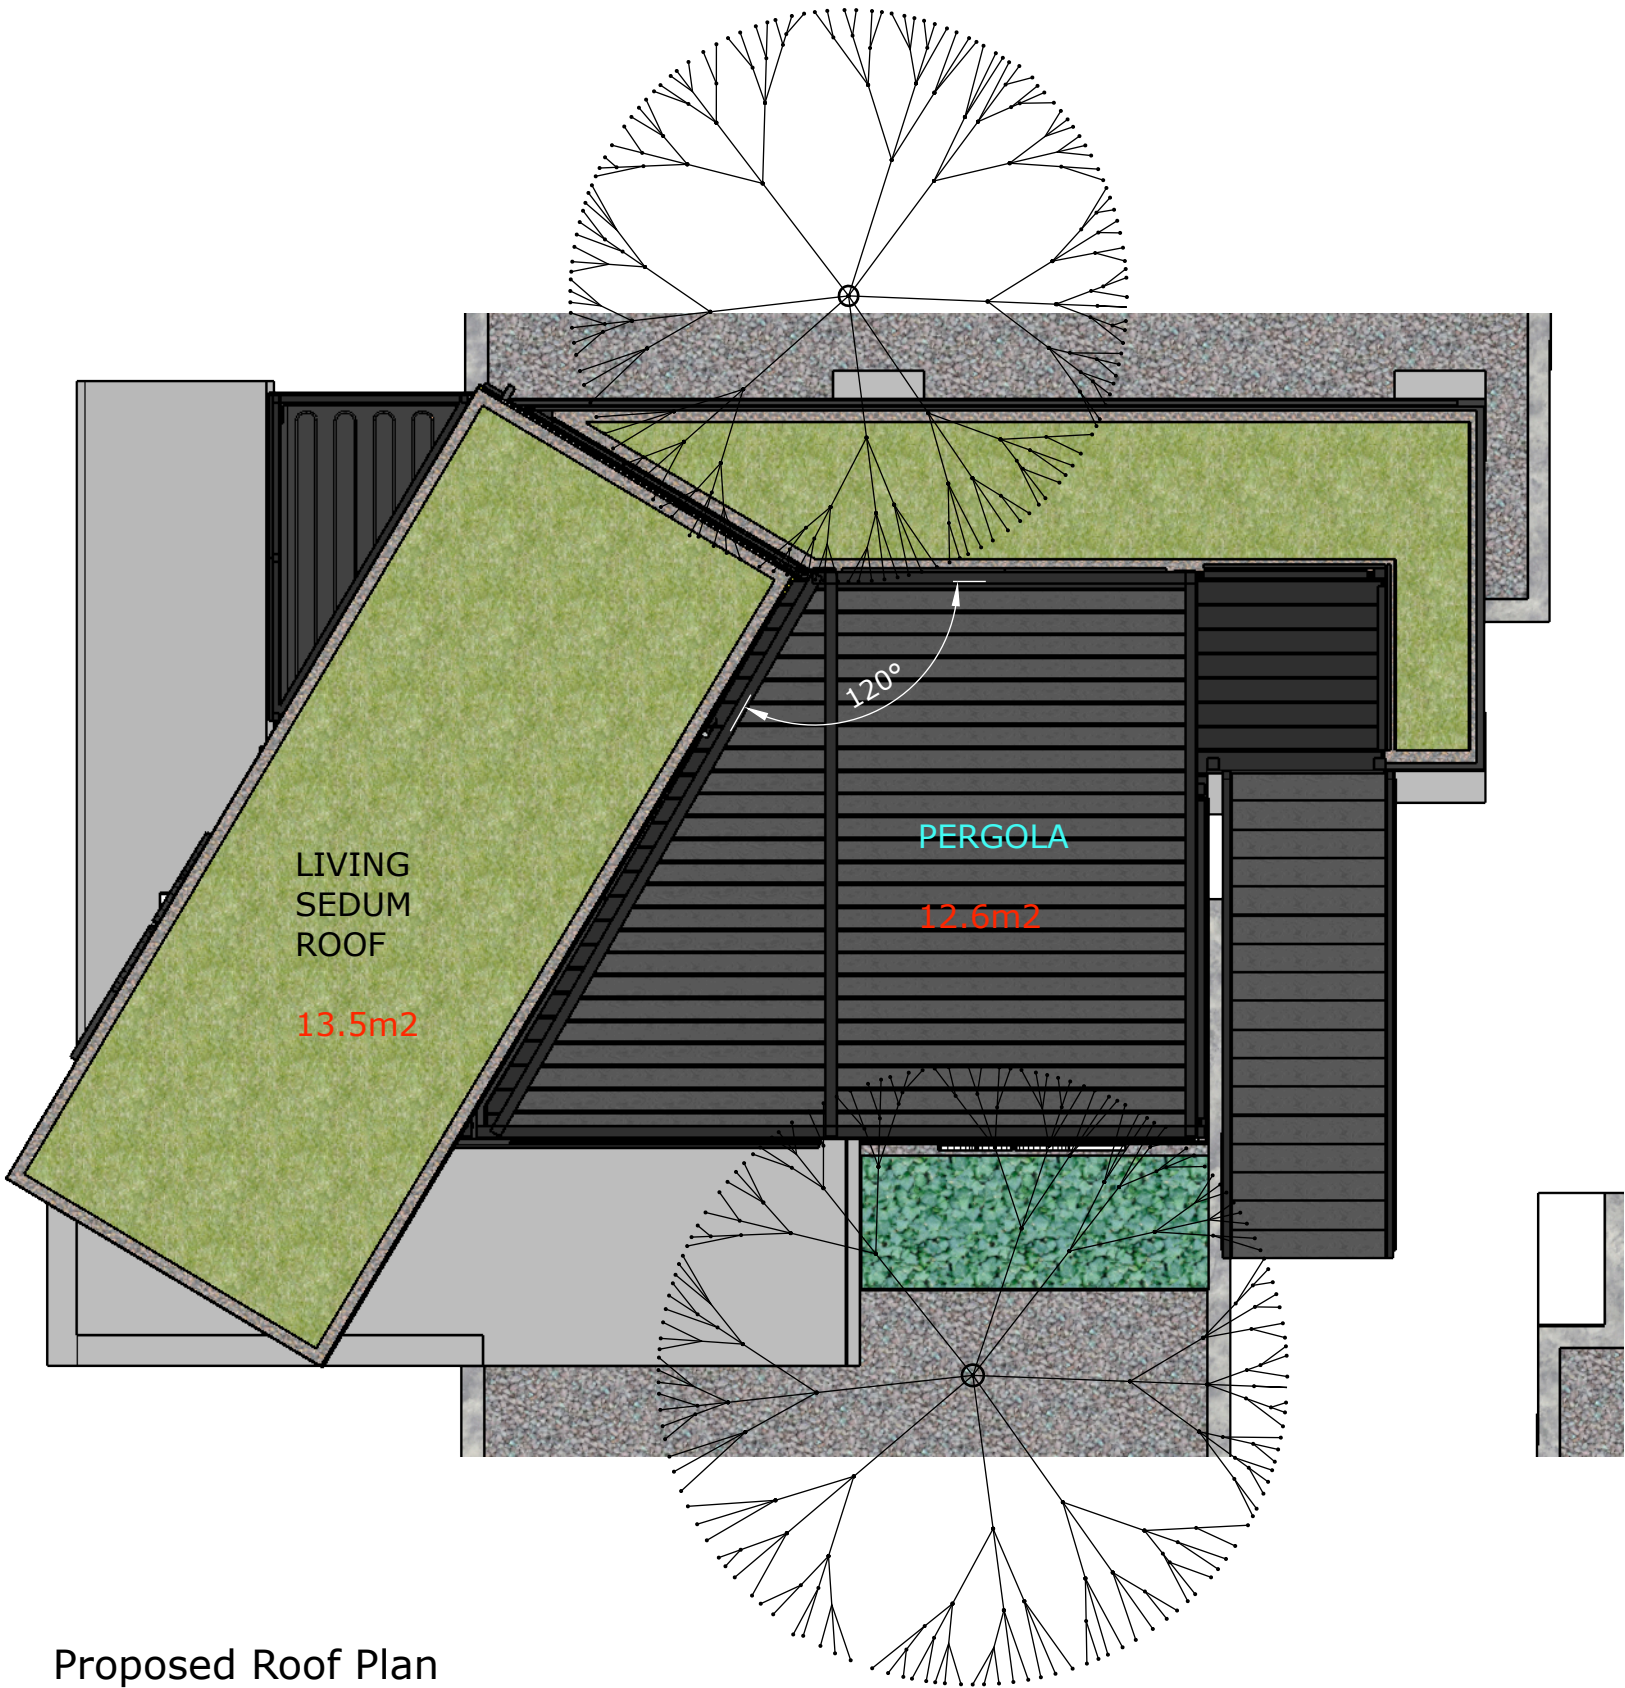

Proposed Roof Plan
1:50 @ A3

744. Ask Marketing Suite


Client	ASK Developments
Drawing Title	Marketing Suite Development
Drawing Status	Development
Date	3rd Feb 2022
Scale	Various
Drawing No.	DEV_01

WHITE
CRATE

Developed

Revisions

01 Development Review 2.02.22

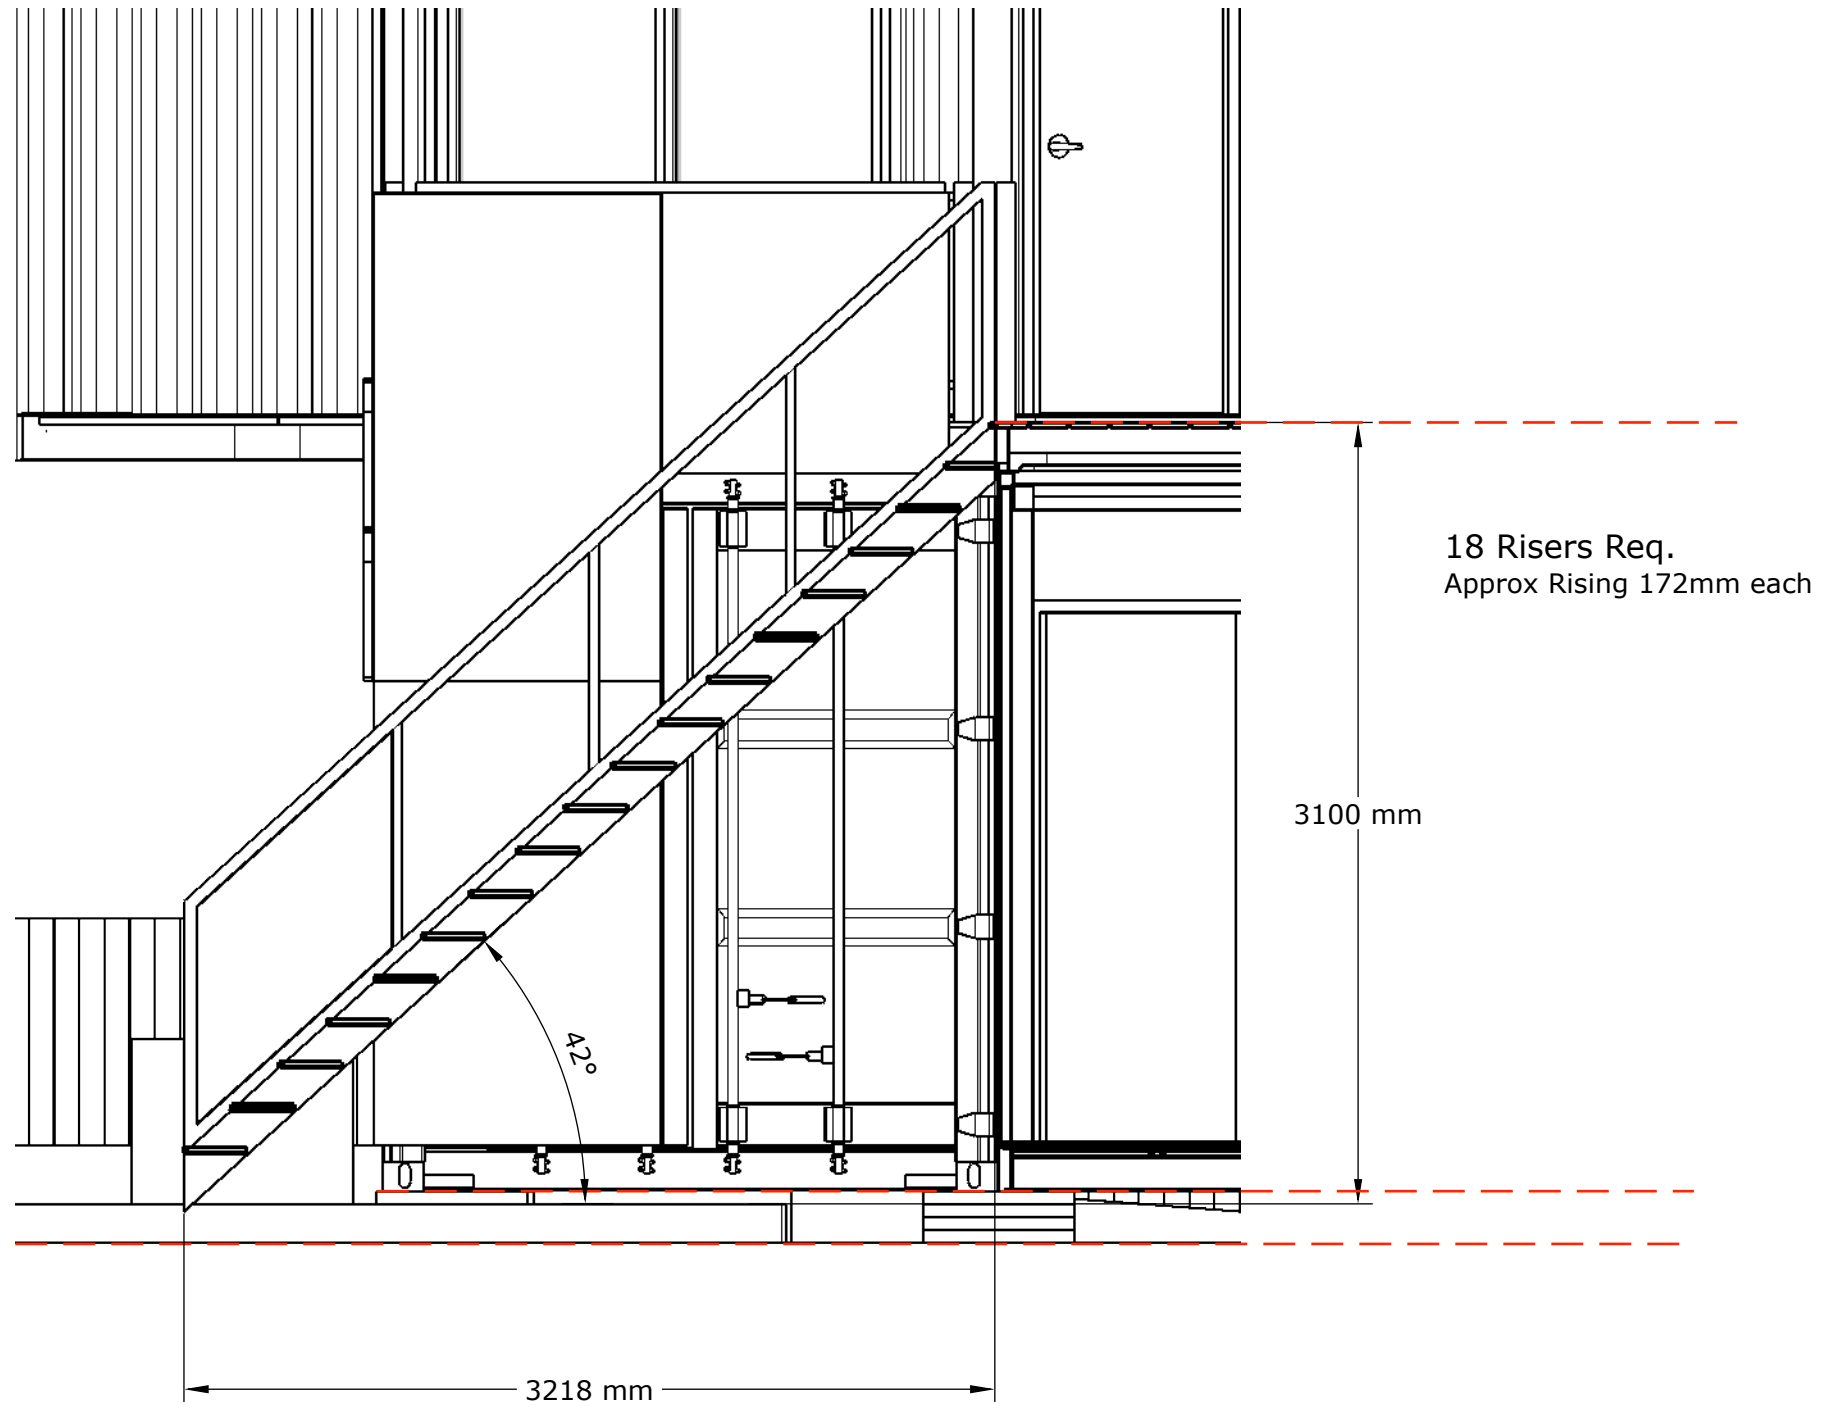

744. Ask Marketing Suite

Client
ASK Developments

Drawing Title
Marketing Suite Development

Drawing Status
Development

Date
3rd Feb 2022

Scale
Various

Drawing No.
DEV_01