



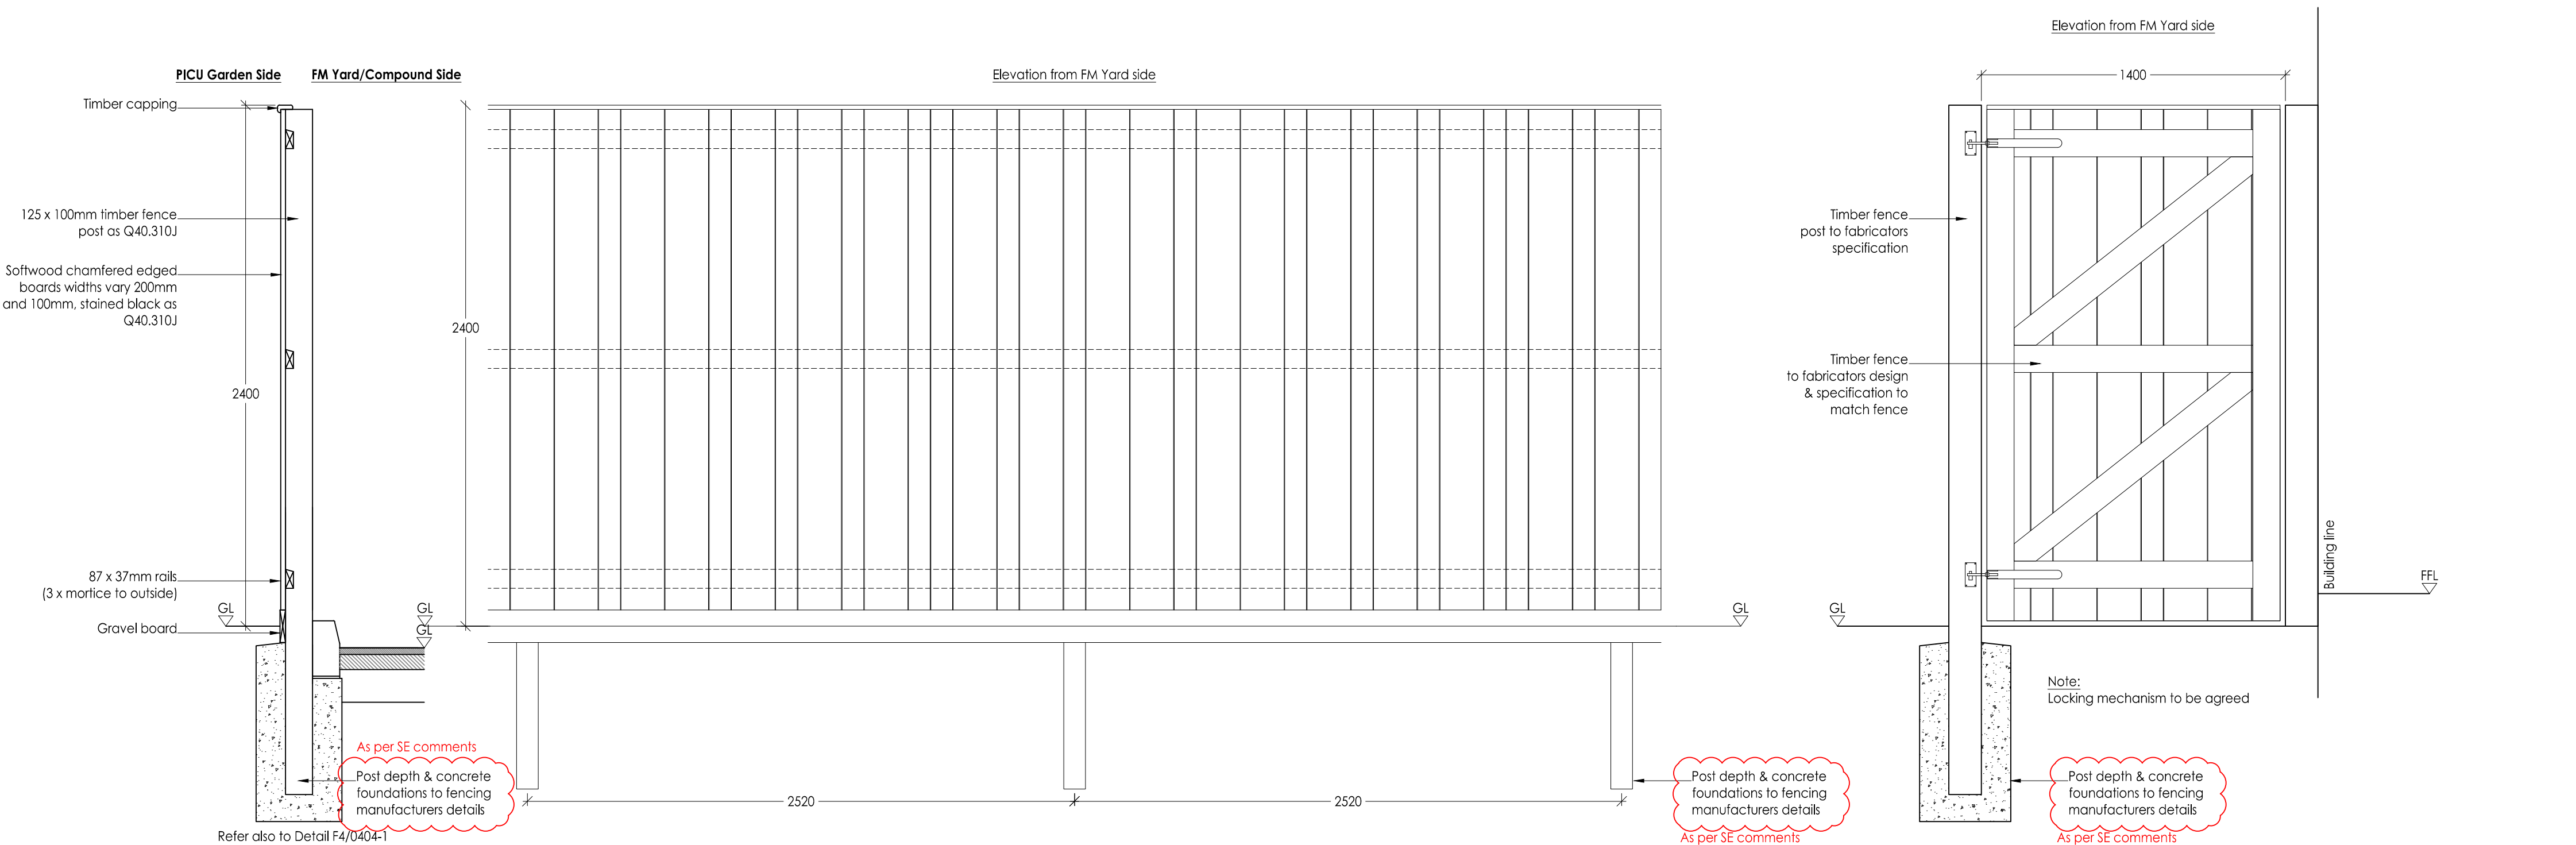


F4 2.4m TIMBER FENCE SECTION
0407-1 Scale 1:20

F4 2.4m TIMBER PICU GARDEN FENCE ELEVATION
0407-2 Scale 1:20 - See NBS Q40.310J

F4 2.4m TIMBER SINGLE GATE
0407-3 Scale 1:20

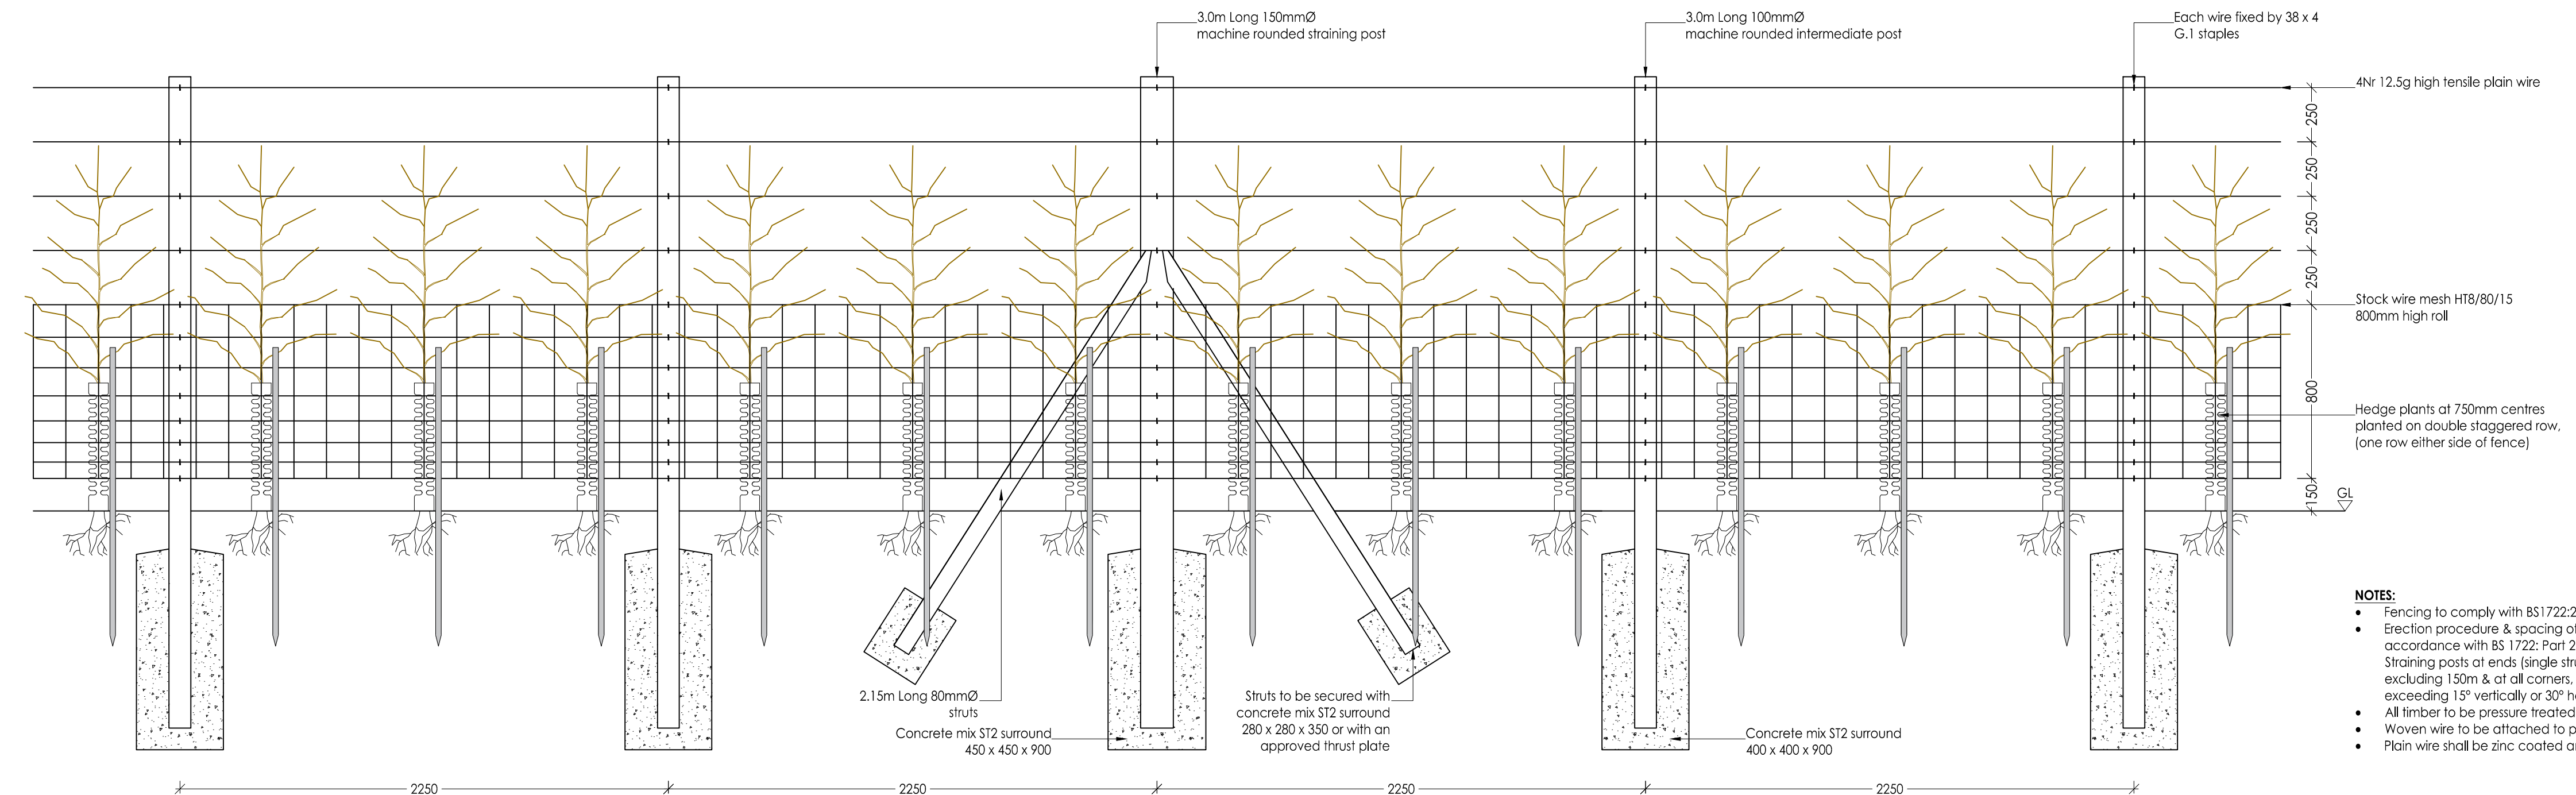

F5 Elevation - 2.0m Post & Wire Fence to Hedgerow
0407-1 Scale 1:20 - See NBS Q40.150 & Q31.472A

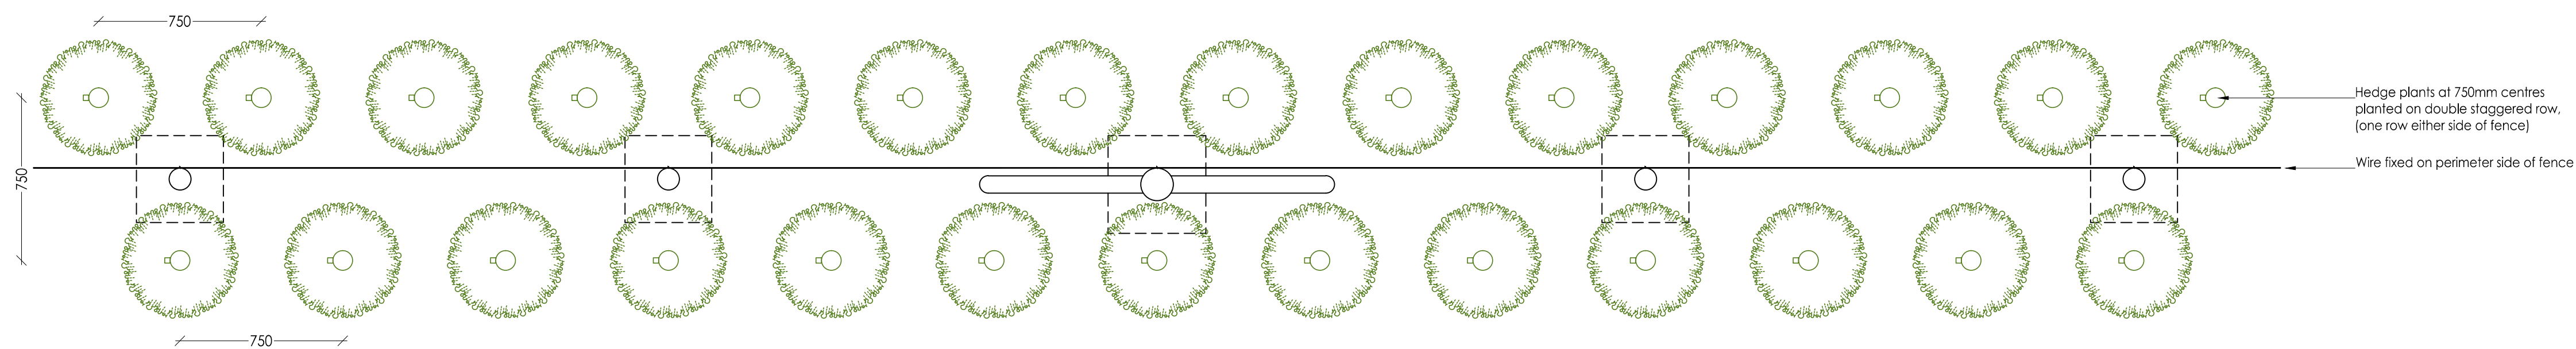

F5 Plan - 2.0m Post & Wire Fence to Hedgerow
0407-2 Scale 1:20 - See NBS Q40.150 & Q31.472A

NOTES:

DO NOT SCALE. Use figured dimensions only. The contractor is requested to check all dimensions before the work is put in hand. Copyright of this drawing belongs solely to Iteriad Ltd. This drawing must only be used for the purpose for which it is supplied and its contents must not be reproduced for any purpose without written permission. Areas indicated, or areas calculated from this drawing should be used for valuation purposes or as the basis for development contracts. Iteriad Ltd is a limited liability company registered in England and Wales. Number 7966573

NOTES:

Based on GDA Building floor plans:
NMGNPH-GDA-VV-00-DR-A-0001 - Lower GF
NMGNPH-GDA-VV-01-DR-A-0001 - Upper GF

To be read in conjunction with Landscape Series GA's:
NMGNPH-ITR-00-XX-DR-L-0010
NMGNPH-ITR-XX-XX-DR-L-0100 (Lower GL West)
NMGNPH-ITR-XX-XX-DR-L-0200 (Upper GL East)
NMGNPH-ITR-XX-XX-DR-L-0300 (Roof Gardens)
NMGNPH-ITR-XX-XX-DR-L-0037 Kerbing & Edging Plan
NMGNPH-ITR-XX-XX-DR-L-0038_Fencing & Balustrade Plan

Construction Details series:
NMGNPH-ITR-XX-XX-DR-L-0400

NBS Specification:
NMGNPH-ITR-VV-XX-SP-L-2001

Schedules:
NMGNPH-ITR-VV-XX-SH-L-1000 (Planting)
NMGNPH-ITR-VV-XX-SH-L-1001 (Components)

NOTES:

Type F4 Fencing fabricator to provide full shop drawings: These shall include details of all fence post lengths & post hole sizes & depths to offset wind loading/overturning, where the following different made-up ground condition scenarios apply:

- Wholly within new compacted hard ground
- Wholly within new consolidated soft ground
- Within new compacted hard ground adjacent to new consolidated soft ground

Made up topsoil depths (where fence posts are situated adjacent to proposed hedges or within planting beds) are to be reduced in depth locally from 450 down to 300mm to improve post stability.

C01 P03	Issue for construction Updated as per SE comments	AP AP	KH KH	10.02.23 28.10.21
REV	DETAILS	DRAWN BY	CHECKED BY	CHECKED DATE

CLIENT

Greater Manchester MH NHS FT

MASTERPLANNERS/LANDSCAPE ARCHITECTS

(iteriad)

Studio:
2 Craywood Cottages,
Eccles, Greater
Manchester,
M30 9LQ
T: (+44) 15394 43018
E: studio@iteriad.com
W: www.iteriad.com

PROJECT TITLE

New Park House NMGH

DRAWING TITLE

GROUND FLOOR LEVEL
Typical Construction Details
Fence Elevations - Type F4 & F5

SCALE
1:20@A1

PURPOSE
For Construction

STATUS
S5

JOB/DRAWING NUMBER
NMGNPH-ITR-XX-XX-DR-L-0407 C01

REVISION