



Proposed Unit Plans - 2B4P - Block 3

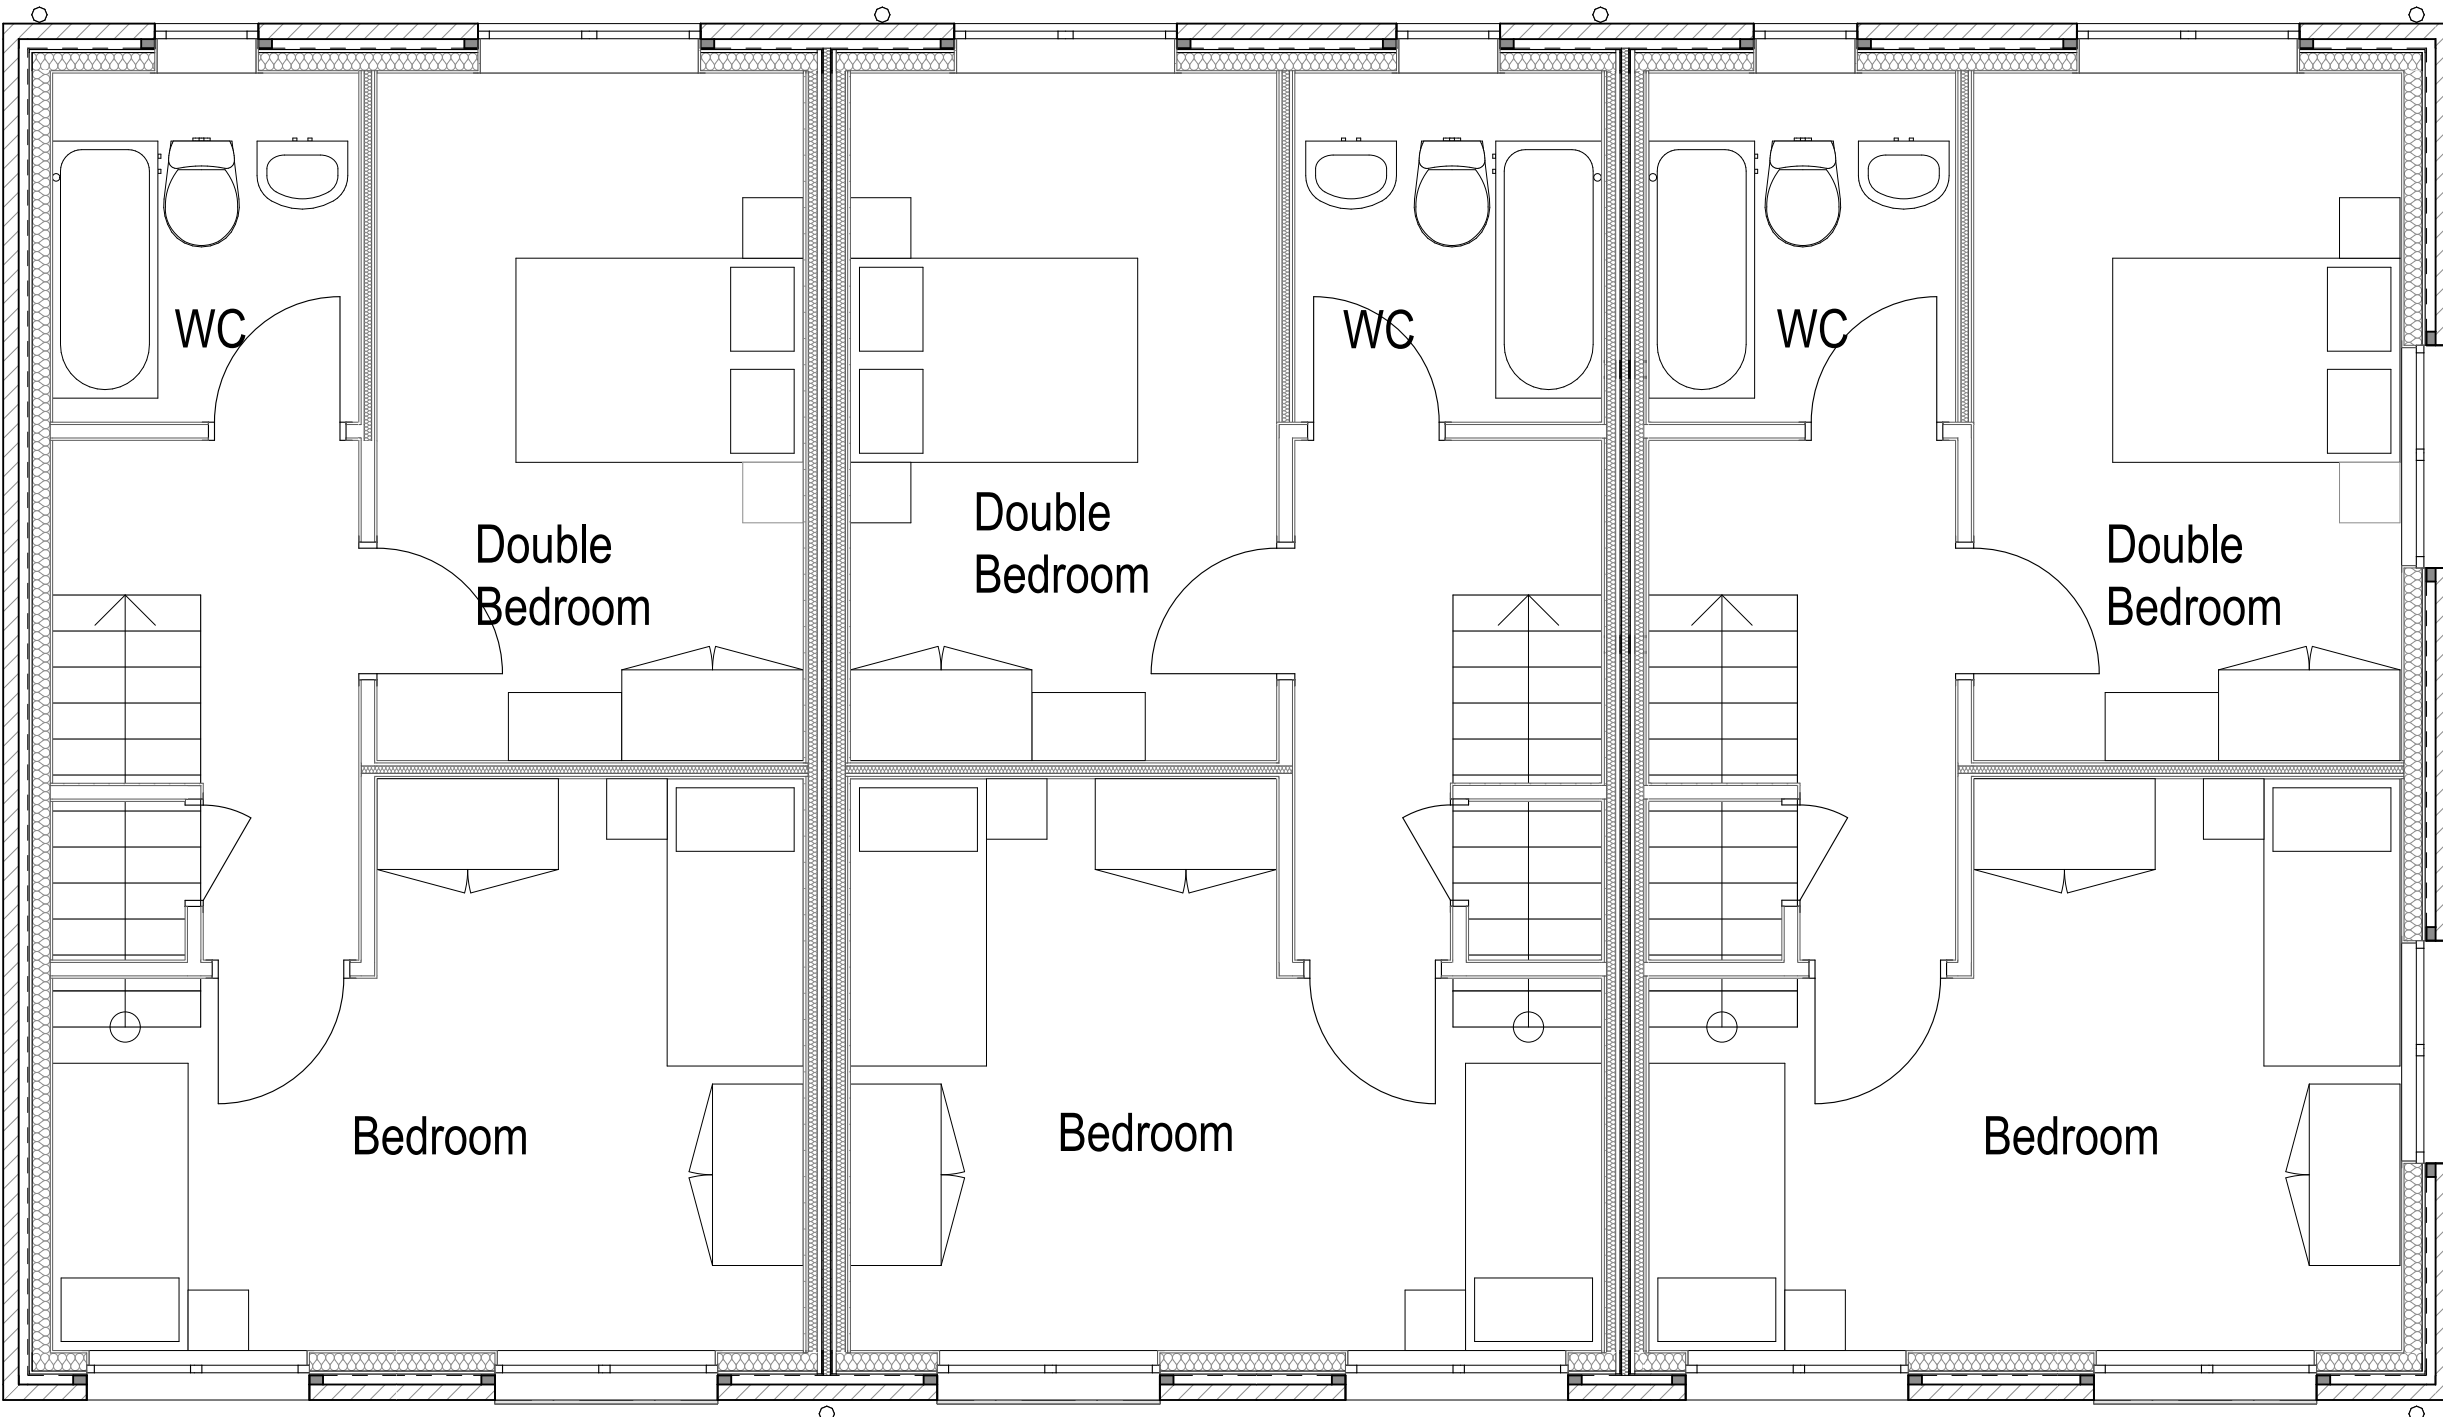

Proposed Front Elevations, Block 3



3 First Floor 1:50

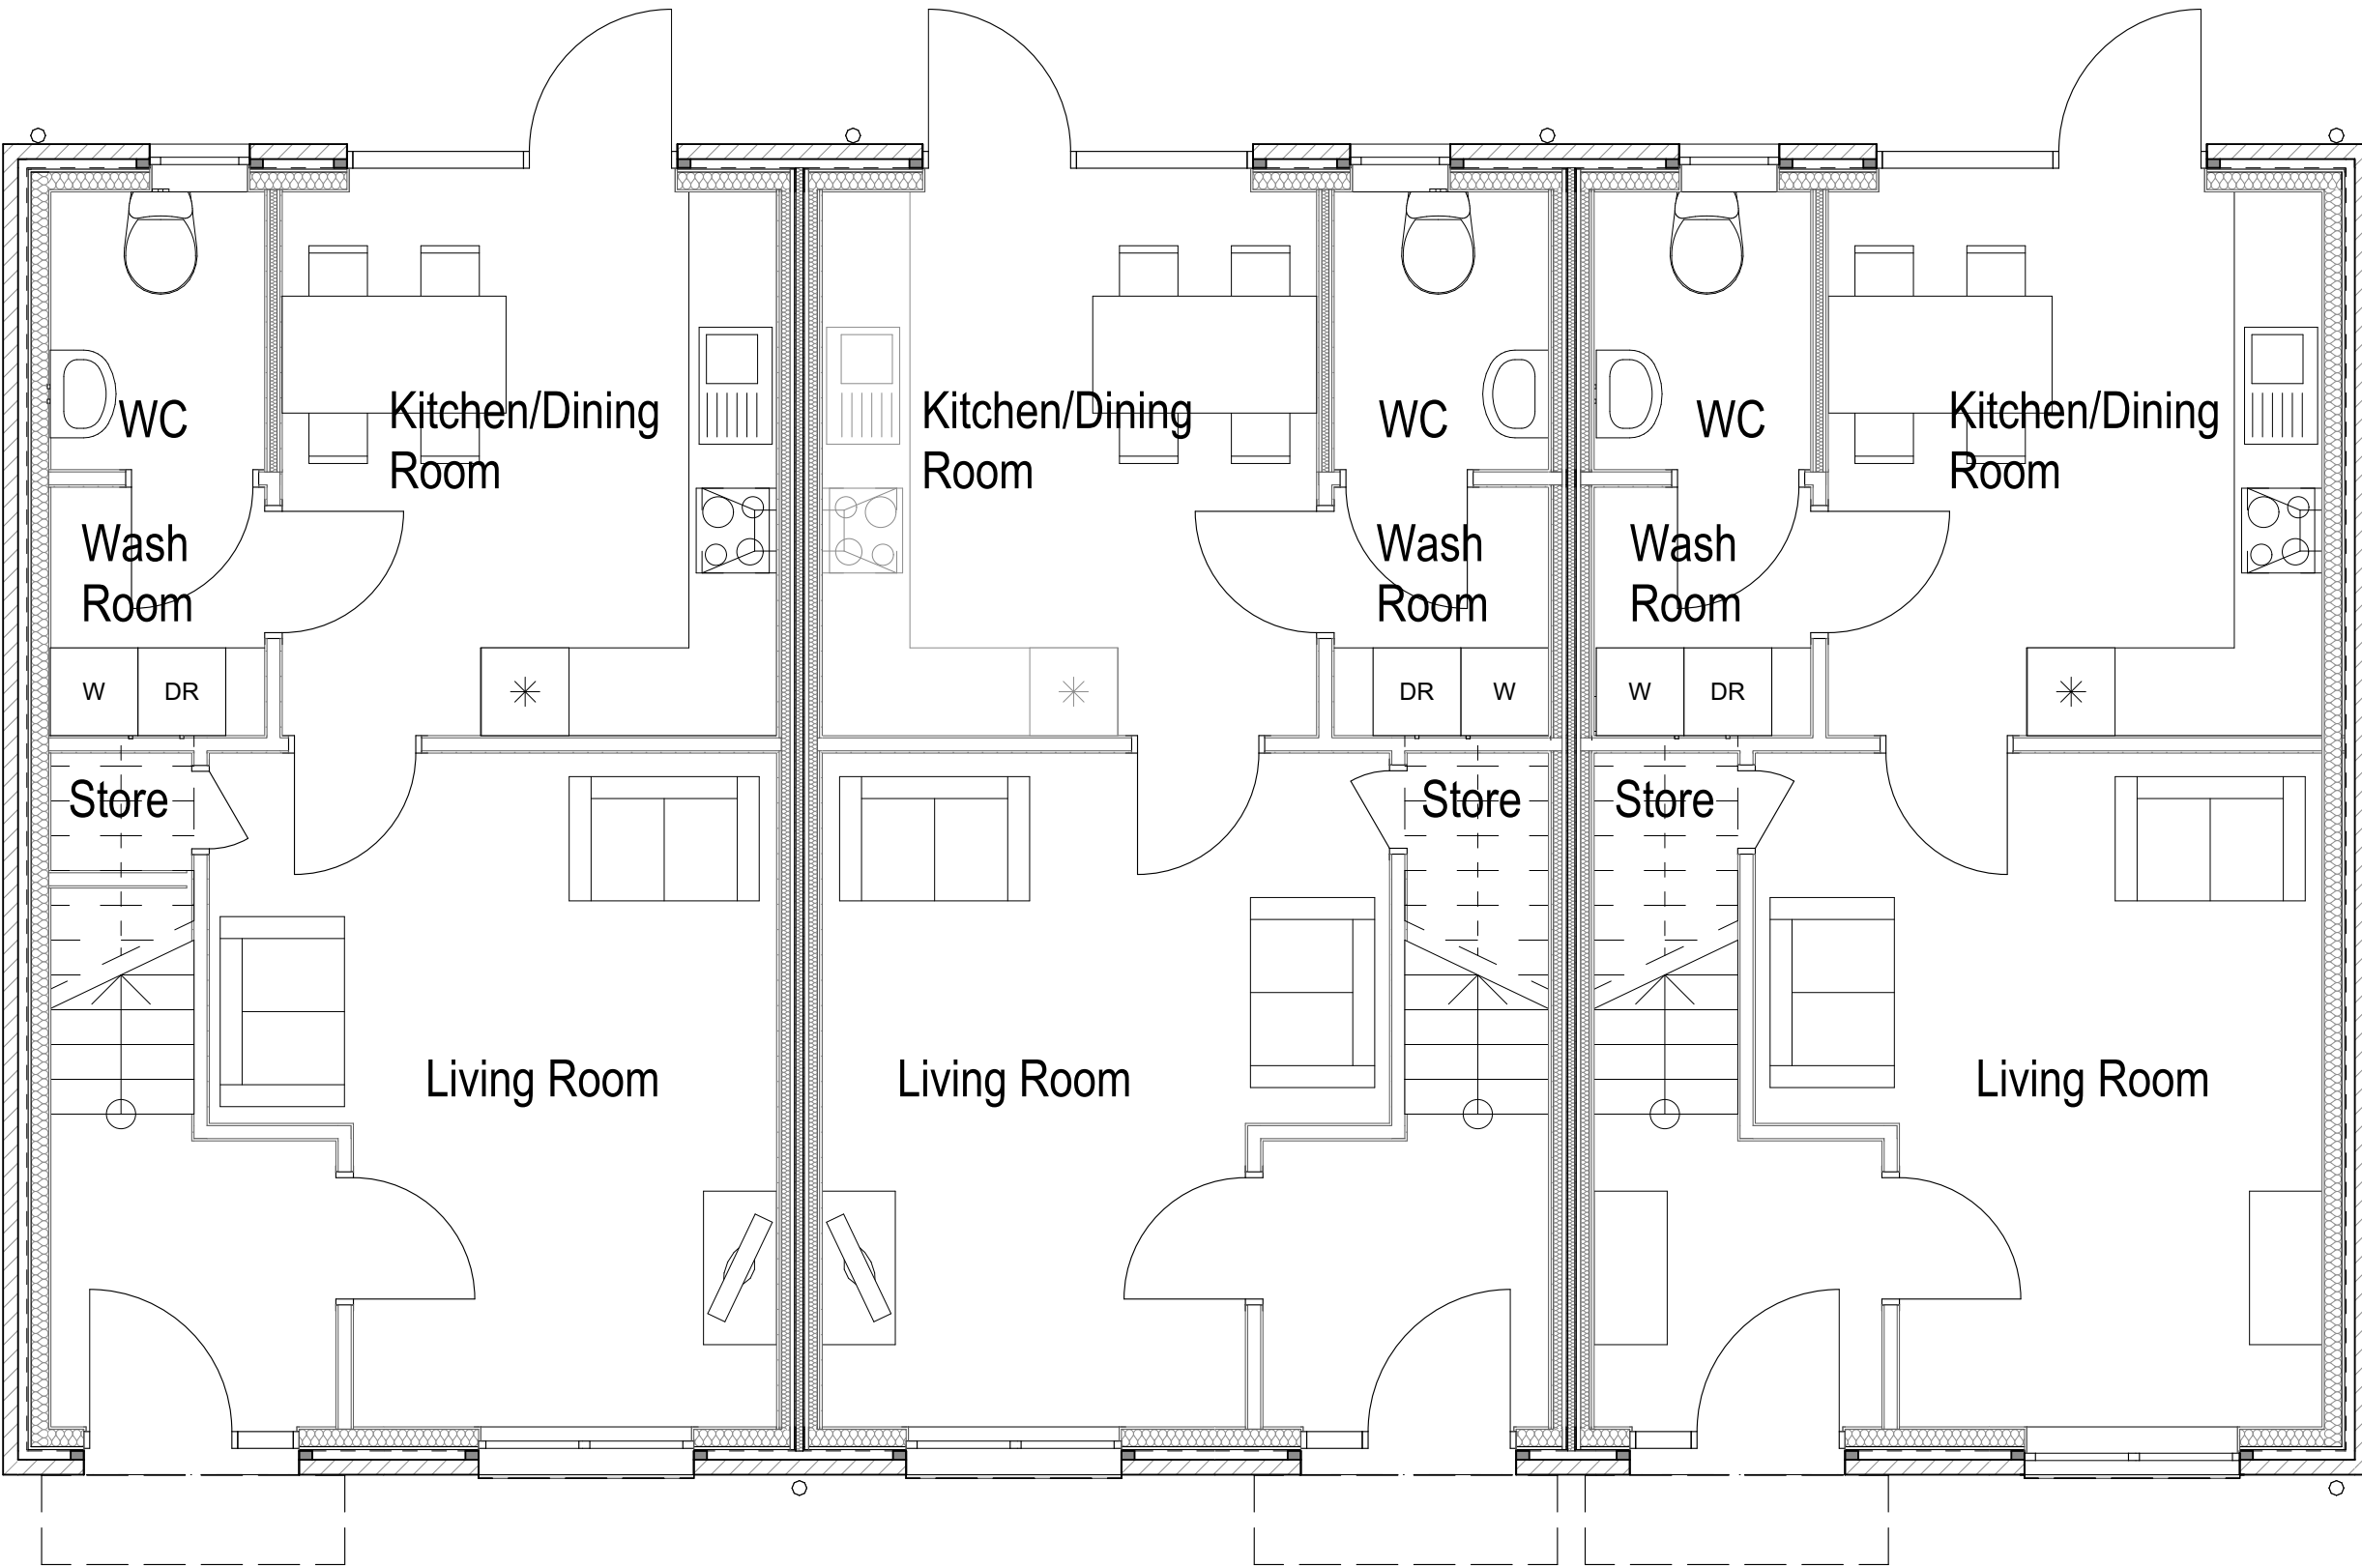

2 Ground Floor 1:50

PROJECT

Queens Road P500 Phase 1
Manchester M40 8TQ

TITLE

Proposed Unit Plans - 2B4P -
Block 3

SIZE

A1

STATUS

PLANNING

PROJECT No.

1788

DRAWING No.

PL.007A

DRAWN BY

HW

CHECKED

DS

DATE

NOV'22

SCALE (1:10.0)

1:50

JOHN McCALL ARCHITECTS LTD

No. 1 Arts Village, Henry Street, Liverpool L1 5BS Tel: 0151 707 1818 Fax: 707 1819

4a Rock Mill Lane, New Mills, SK22 3BN e-mail: admin@johnmccall.co.uk

A

Units adjusted to Manchester space standards

23/05/22 C.M.

Designation

Date

1/11/22