



This drawing should not be scaled. Dimensions to be verified on site.
Any discrepancies should be referred to the Engineer prior to work being put in hand.
This drawing is the property of Waterman Structures Limited and is issued on the condition that it is not copied, reproduced, retained or disclosed to any unauthorised person, either wholly or in part without the consent in writing of Waterman Structures Limited.
Pickfords Wharf Clink Street London SE1 9DG United Kingdom
+44 20 7928 7888

GENERAL NOTES

FOR SECTIONS L1-L1 TO L5-L5 REFER TO WSL DRAWING 23C002-WSL-SI-XX-DR-S-96101 TO 96105 INCLUSIVE

CONSTRUCTION SEQUENCING SHOULD PROCEED IN THE FOLLOWING DRAWING ORDER:

- 96000 - EXISTING SITE PLAN
- 96001 - ABOVE GROUND DEMOLITIONS PLAN
- 96003 - FUTURE EXPLORATORY WORKS PLAN
- 96006 - TEMPORARY WORKS PLAN
- 96004 - BELOW GROUND DEMOLITIONS PLAN
- 96002 - PILING PLATFORM PLAN

ABOVE DRAWINGS SHOULD BE READ IN CONJUNCTION WITH WSL DRAWING NUMBERS:

- 96100 - SITE SECTIONS KEYPLAN TOGETHER WITH:
 - 96101 - LONG SECTIONS SHEET 1
 - 96102 - LONG SECTIONS SHEET 2
 - 96103 - LONG SECTIONS SHEET 3
 - 96104 - LONG SECTIONS SHEET 4
 - 96105 - LONG SECTIONS SHEET 5

- 96007 - PARTY WALL PLAN TOGETHER WITH:
 - 21001 - PARTY WALL SECTIONS SHEET 1
 - 21002 - PARTY WALL SECTIONS SHEET 2
 - 21003 - PARTY WALL SECTIONS SHEET 3
 - 21007 - PARTY WALL SECTIONS SHEET 4

- 96005 - NORTHERN BOUNDARY WALL PLAN TOGETHER WITH:
 - 21004 - NORTHERN BOUNDARY WALL SECTIONS SHEET 1
 - 21005 - NORTHERN BOUNDARY WALL SECTIONS SHEET 2

- 96010 - FOUNDATION OVERLAY PLAN
- 96011 - ALTERNATIVE PILECAP GA.




P04	S2	17.03.23	SECTION MARKS UPDATED	AH	JG
P03	S2	24.02.23	PRELIMINARY ISSUE AT STAGE 3	AH	AD
P02	S2	14.02.23	PRELIM REISSUE: EXISTING BUILDINGS INDICATED	AH	JG
P01	S2	13.02.23	PRELIMINARY ISSUE FOR INFORMATION	AH	JG
Status	Date	Description	By	CHK	

Project	ROCHDALE ROAD, MANCHESTER
Title	EXISTING SITE SITE SECTIONS KEY PLAN
Client	McGOFF CONSTRUCTION



Trinity Court, 16 John Dalton Street Manchester M2 6HY
+44 161 859 8392
mail@watermangroup.com www.watermangroup.com

Suitability		INFORMATION				S2					
Designed By		Designer		Checked By		Checker		Waterman Ref.		STR17791	
Drawn By		Author		Date		FEB 23		Scales @ A1		1 : 200	
Project - Originator - Volume - Level - Type - Role - Number										Revision	
23C002-WSL-SI-XX-DR-S-96100										P04	

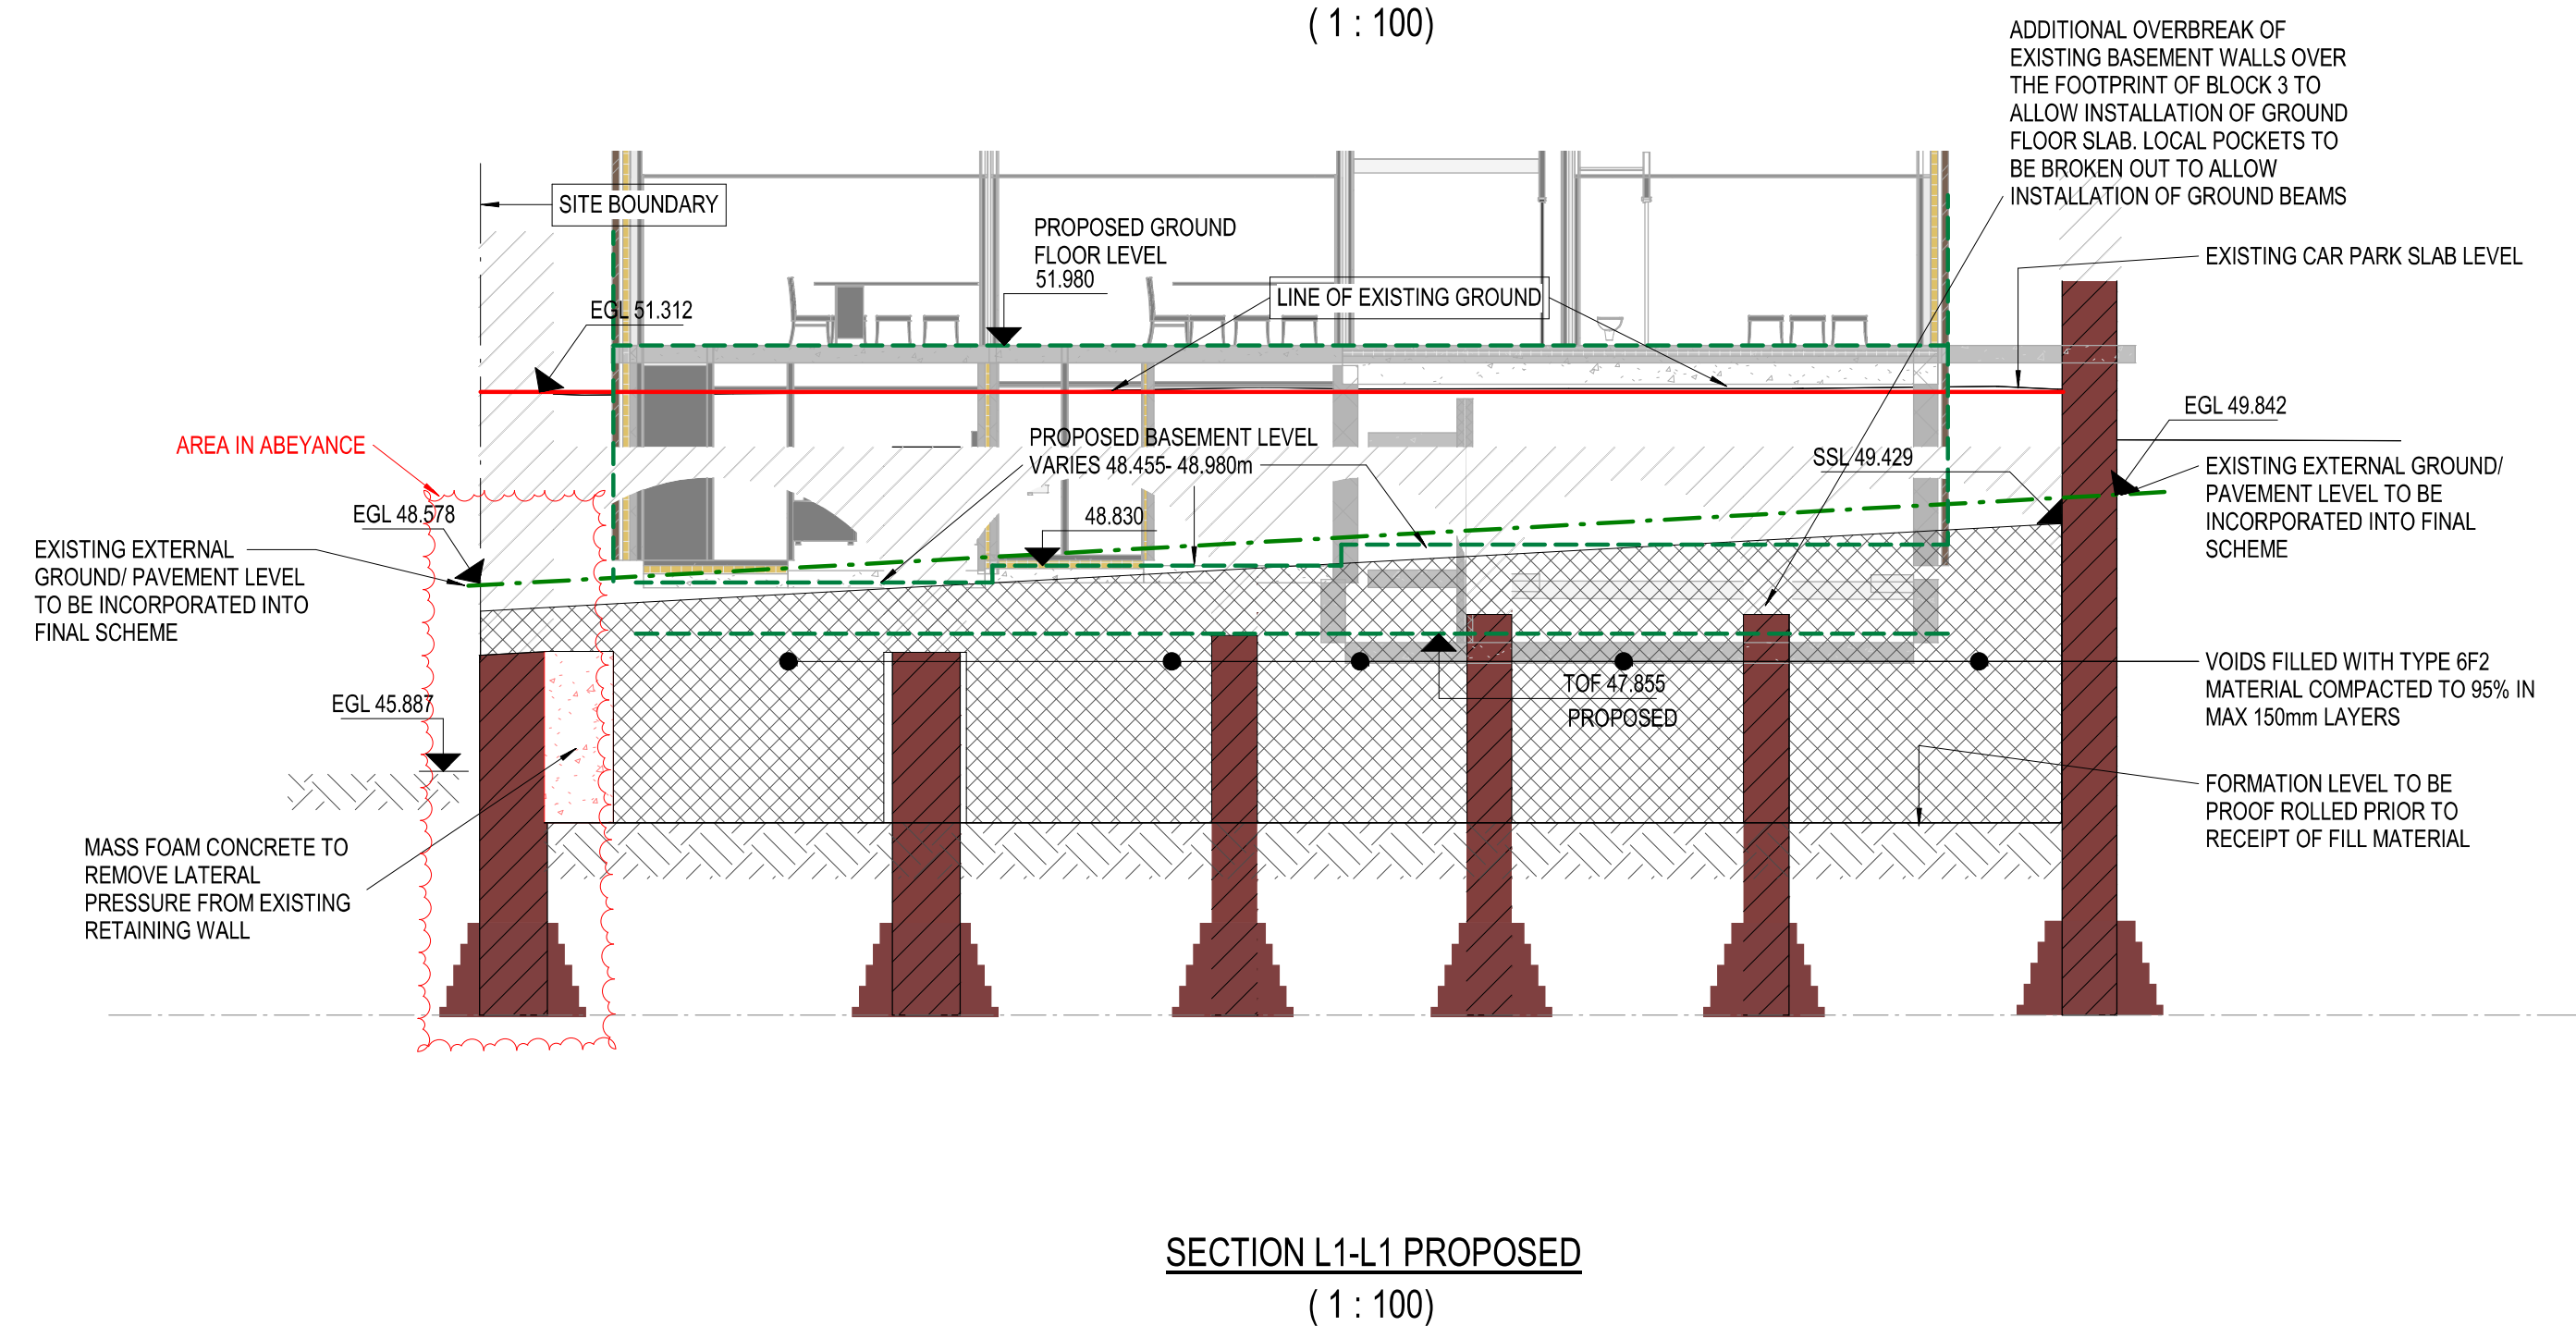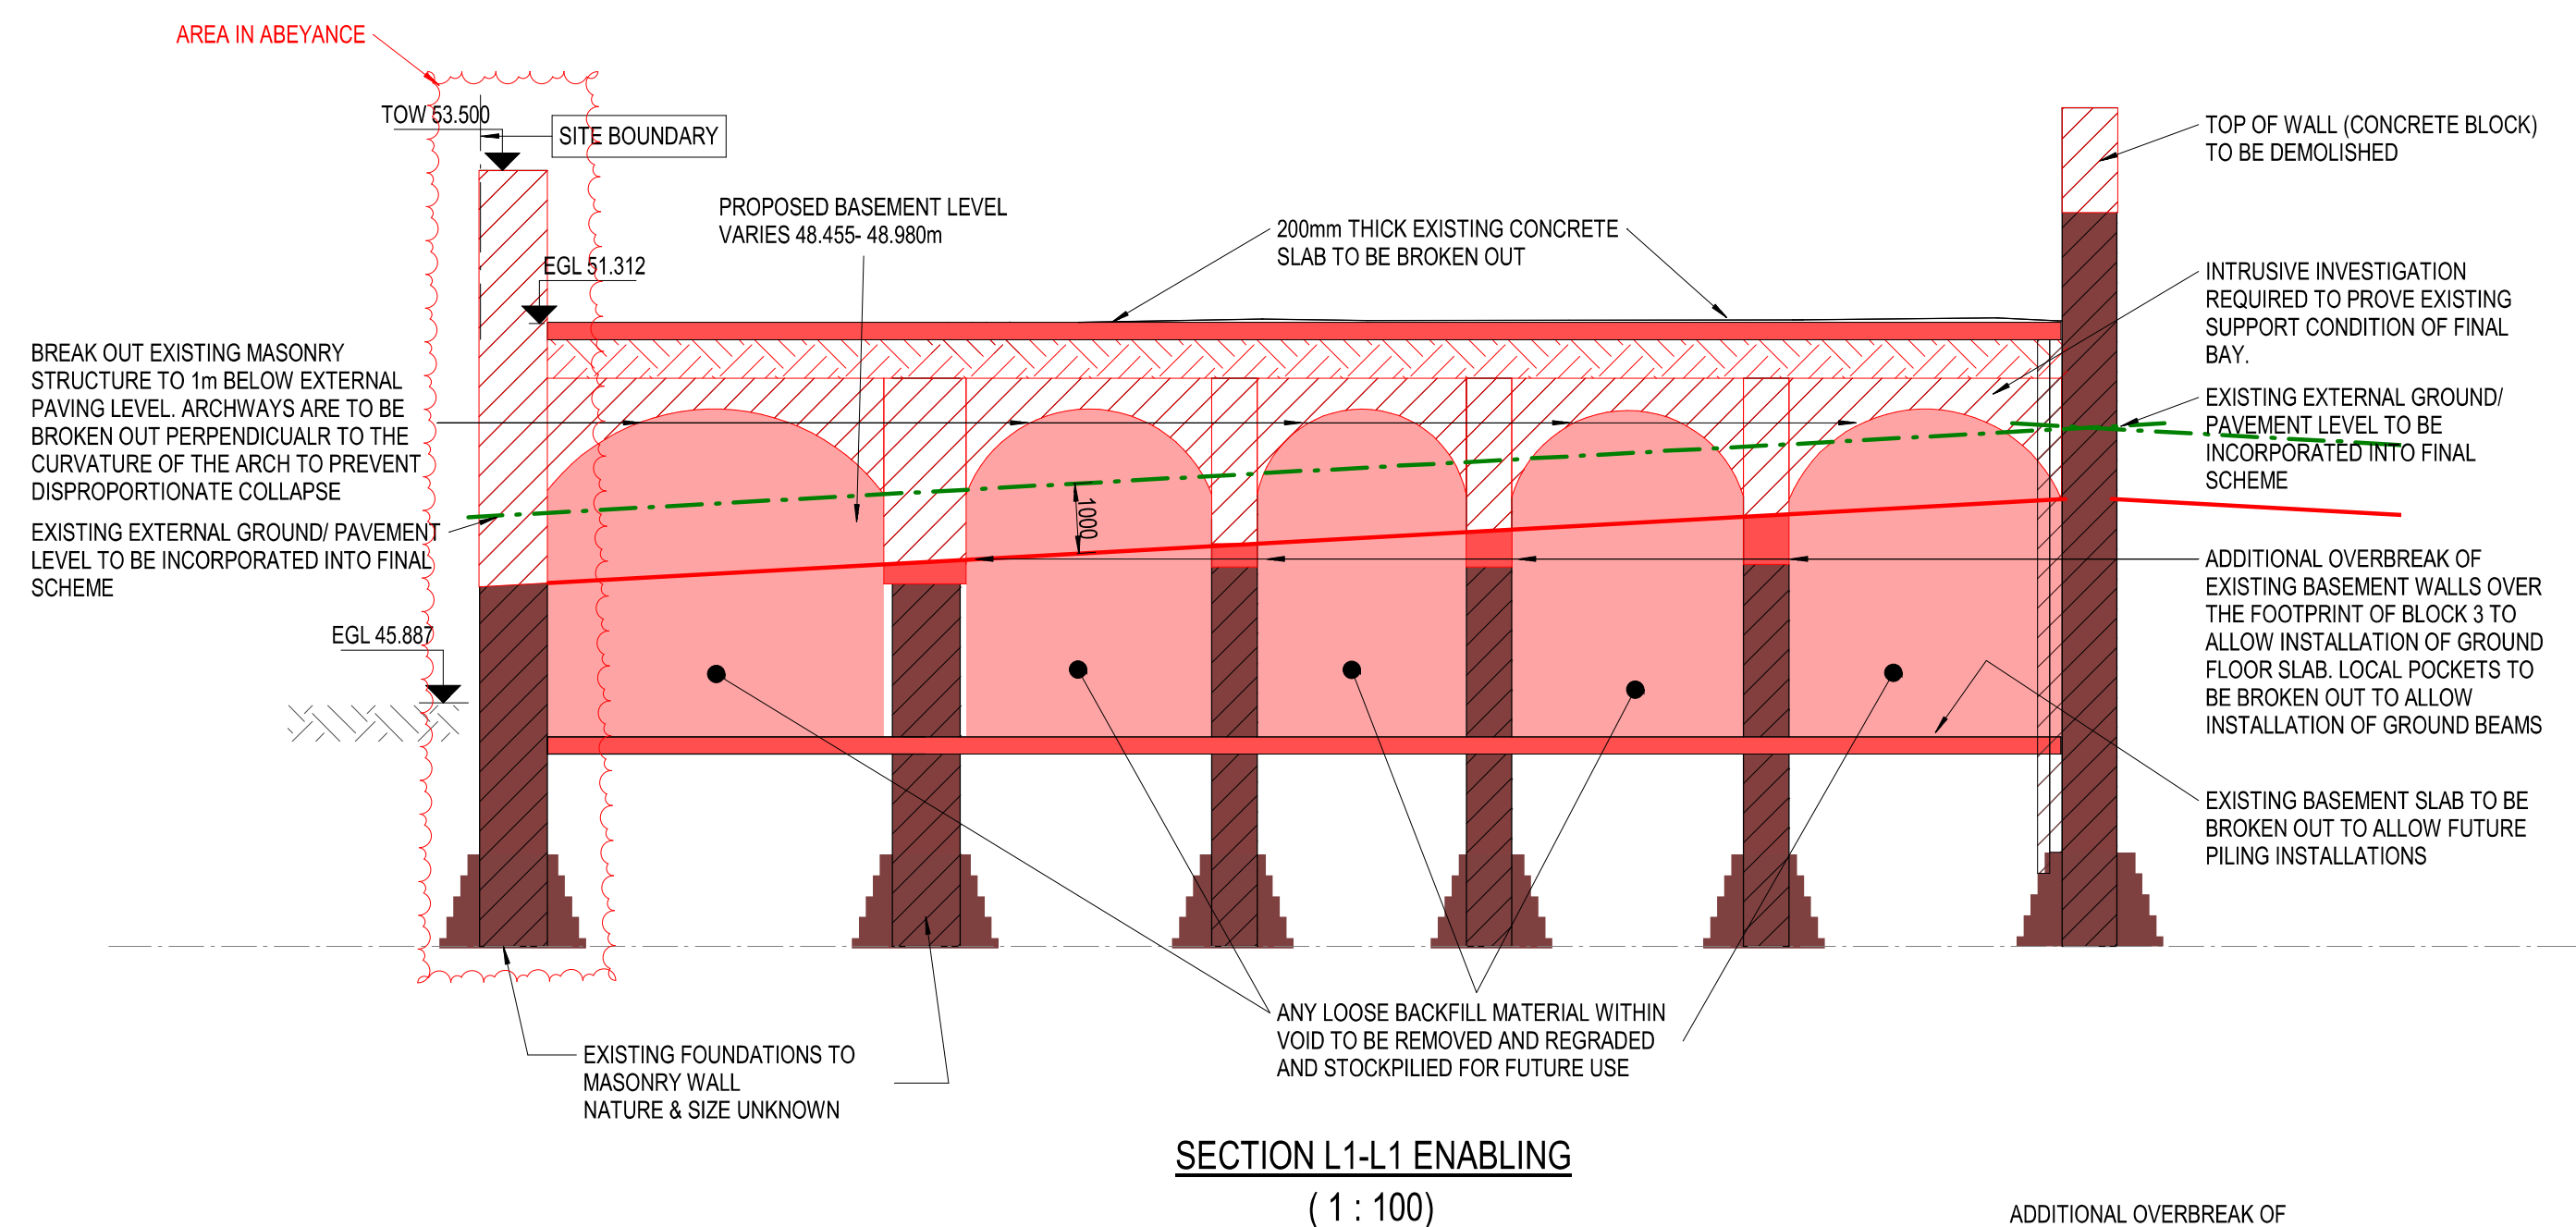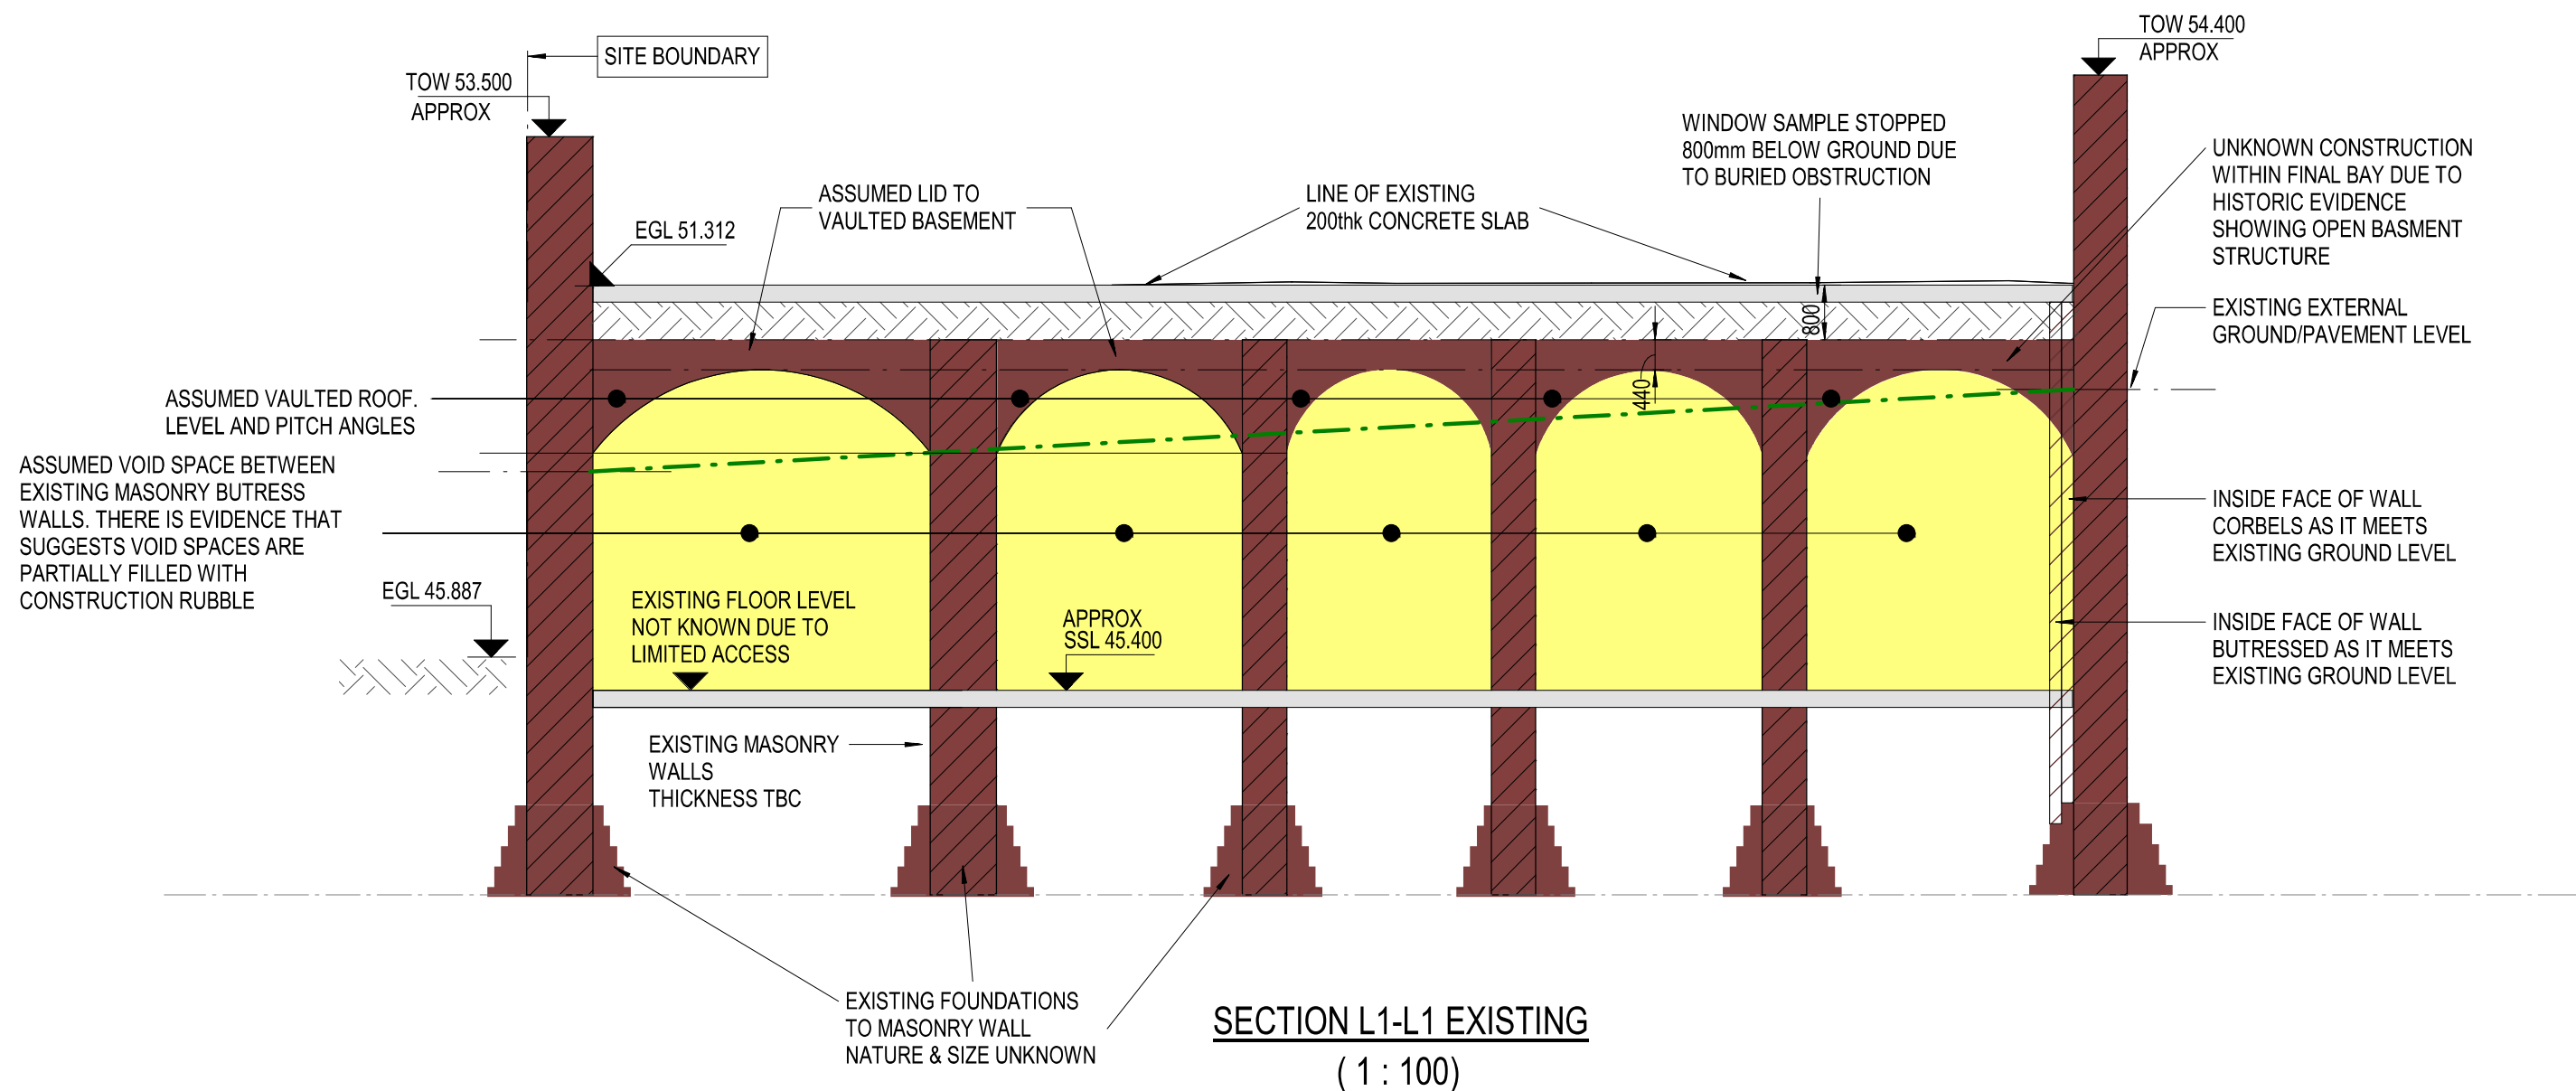

CONSTRUCTION SEQUENCING SHOULD PROCEED IN THE FOLLOWING DRAWING ORDER:

96000 - EXISTING SITE PLAN
96001 - ABOVE GROUND DEMOLITIONS PLAN
96003 - FUTURE EXPLORATORY WORKS PLAN
96006 - TEMPORARY WORKS PLAN
96004 - BELOW GROUND DEMOLITIONS PLAN
96002 - PILING PLATFORM PLAN

ABOVE DRAWINGS SHOULD BE READ IN CONJUNCTION WITH WSL DRAWING NUMBERS:-

96100 - SITE SECTIONS KEYPLAN TOGETHER WITH:
96101 - LONG SECTIONS SHEET 1
96102 - LONG SECTIONS SHEET 2
96103 - LONG SECTIONS SHEET 3
96104 - LONG SECTIONS SHEET 4
96105 - LONG SECTIONS SHEET 5

96007 - PARTY WALL PLAN TOGETHER WITH:
21001 - PARTY WALL SECTIONS SHEET 1
21002 - PARTY WALL SECTIONS SHEET 2
21003 - PARTY WALL SECTIONS SHEET 3
21007 - PARTY WALL SECTIONS SHEET 4

96005 - NORTHERN BOUNDARY WALL PLAN TOGETHER WITH:
21004 - NORTHERN BOUNDARY WALL SECTIONS SHEET 1
21005 - NORTHERN BOUNDARY WALL SECTIONS SHEET 2

96010 - FOUNDATION OVERLAY PLAN
96011 - ALTERNATIVE PILECAP GA.

This drawing should not be scaled. Dimensions to be verified on site.
Any discrepancies should be referred to the Engineer prior to work being put in hand.
This drawing is the property of Waterman Structures Limited and is issued on the condition that it is not copied, reproduced, related or disclosed to any unauthorised person, either wholly or in part without the consent in writing of Waterman Structures Limited.
Pickfords Wharf Clink Street London SE1 9DG United Kingdom
t+44 20 7928 7868

GENERAL NOTES

FOR SECTION LOCATIONS REFER TO WSL DRAWING 23C002-WSL-SI-XX-DR-S-96100

BELOW GROUND VOID INFORMATION IS BASED ON INTERPRETATION OF HISTORIC GAS WORKS DRAWINGS. FURTHER EXPLORATORY WORKS AS STATED ON WSL DRAWING 'FUTURE EXPLORATORY WORKS PLAN'

ALL DEMOLITION MATERIAL TO BE SORTED AND STOCKPILED FOR REGRAIDING AND REUSE AS FILL MATERIAL IN ACCORDANCE WITH THE EARTHWORKS SPECIFICATION

SITE LOGISTICS IN TERMS OF MANOEUVRING OF CONSTRUCTION VEHICLES, INCLUDING THOSE REQUIRED TO COMPACT FILL IN ISOLATED VAULTS IS TO BE CONSIDERED BY THE CONTRACTOR. LOW LEVEL HORIZONTAL OPENINGS MAY NEED TO BE FORMED BETWEEN VAULTS TO ALLOW ROLLER COMPACTORS TO ACCESS EXISTING BASEMENT LEVELS

THE NORTH EAST OPEN ARCHWAY IS TO BE INFILLED WITH MASS CONCRETE FOAM CONCRETE TO ENSURE THE PARTY WALL BOUNDARY IS NOT COMPROMISED DURING FORMATION LEVEL DIG/ BELOW GROUND DEMOLITION WORKS.

P03	S2	24.02.23	PRELIMINARY ISSUE AT STAGE 3	AH	AD
P02	S2	14.02.23	PRELIM REISSUE: EXISTING BUILDINGS INDICATED	AH	JG
P01	S2	13.02.23	PRELIMINARY ISSUE FOR INFORMATION	AH	JG
Status	Date	Description	By	Chk	

Amendments

Project

ROCHDALE ROAD,
MANCHESTER

Title

EXISTING SITE
LONG SECTIONS
SHEET 1

Client

McGOFF CONSTRUCTION

Subsidiary



Trinity Court, 16 John Dalton Street Manchester M2 6HY
t+44 161 839 8392
mail@watermangroup.com www.watermangroup.com

Subsidiary

INFORMATION

S2

Designed By Designer Checked By Checker Waterman Ref STR17791

Drawn By Author Date FEB 23 Scales @ A1 1:100

Project - Originator - Volume - Level - Type - Role - Number Revision

23C002-WSL-SI-XX-DR-S-96101

P03

This drawing should not be scaled. Dimensions to be verified on site.
Any discrepancies should be referred to the Engineer prior to work being put in hand.
This drawing is the property of Waterman Structures Limited and is issued on the condition that it is not copied, reproduced, retained or disclosed to any unauthorised person, either wholly or in part without the consent in writing of Waterman Structures Limited.
Pickfords Wharf Clink Street London SE1 9DG United Kingdom
t+44 20 7928 7868

GENERAL NOTES

FOR SECTION LOCATIONS REFER TO WSL DRAWING 23C002-WSL-SI-XX-DR-S-96100

BELOW GROUND VOID INFORMATION IS BASED ON INTERPRETATION OF HISTORIC GAS WORKS DRAWINGS. FURTHER EXPLORATORY WORKS AS STATED ON WSL DRAWING "FUTURE EXPLORATORY WORKS PLAN"

ALL DEMOLITION MATERIAL TO BE SORTED AND STOCKPILED FOR REGRADING AND REUSE AS FILL MATERIAL IN ACCORDANCE WITH THE EARTHWORKS SPECIFICATION

SITE LOGISTICS IN TERMS OF MANOEUVRING OF CONSTRUCTION VEHICLES, INCLUDING THOSE REQUIRED TO COMPACT FILL IN ISOLATED VAULTS IS TO BE CONSIDERED BY THE CONTRACTOR. LOW LEVEL HORIZONTAL OPENINGS MAY NEED TO BE FORMED BETWEEN VAULTS TO ALLOW ROLLER COMPACTORS TO ACCESS EXISTING BASEMENT LEVELS

THE NORTH EAST OPEN ARCHWAY IS TO BE FILLED WITH MASS CONCRETE FOAM CONCRETE TO ENSURE THE PARTY WALL BOUNDARY IS NOT COMPROMISED DURING FORMATION LEVEL DIG/ BELOW GROUND DEMOLITION WORKS.

P03	S2	24.02.23	PRELIMINARY ISSUE AT STAGE 3	AH	AD
P02	S2	14.02.23	PRELIM REISSUE: EXISTING BUILDINGS INDICATED	AH	JG
P01	S2	13.02.23	PRELIMINARY ISSUE FOR INFORMATION	AH	JG
Status	Date	Description	By	Chk	

Amendments

Project
ROCHDALE ROAD, MANCHESTER

Title
EXISTING SITE LONG SECTIONS SHEET 2

Client
McGOFF CONSTRUCTION



Trinity Court, 16 John Dalton Street Manchester M2 6HY
t+44 161 839 8392
mail@watermangroup.com www.watermangroup.com




Subsidiary
INFORMATION **S2**

Designed By Designer Checked By Checker Waterman Ref STR17791

Drawn By Author Date Scales @ A1 1 : 100

Project - Originator - Volume - Level - Type - Role - Number Revision

23C002-WSL-SI-XX-DR-S-96102 P03

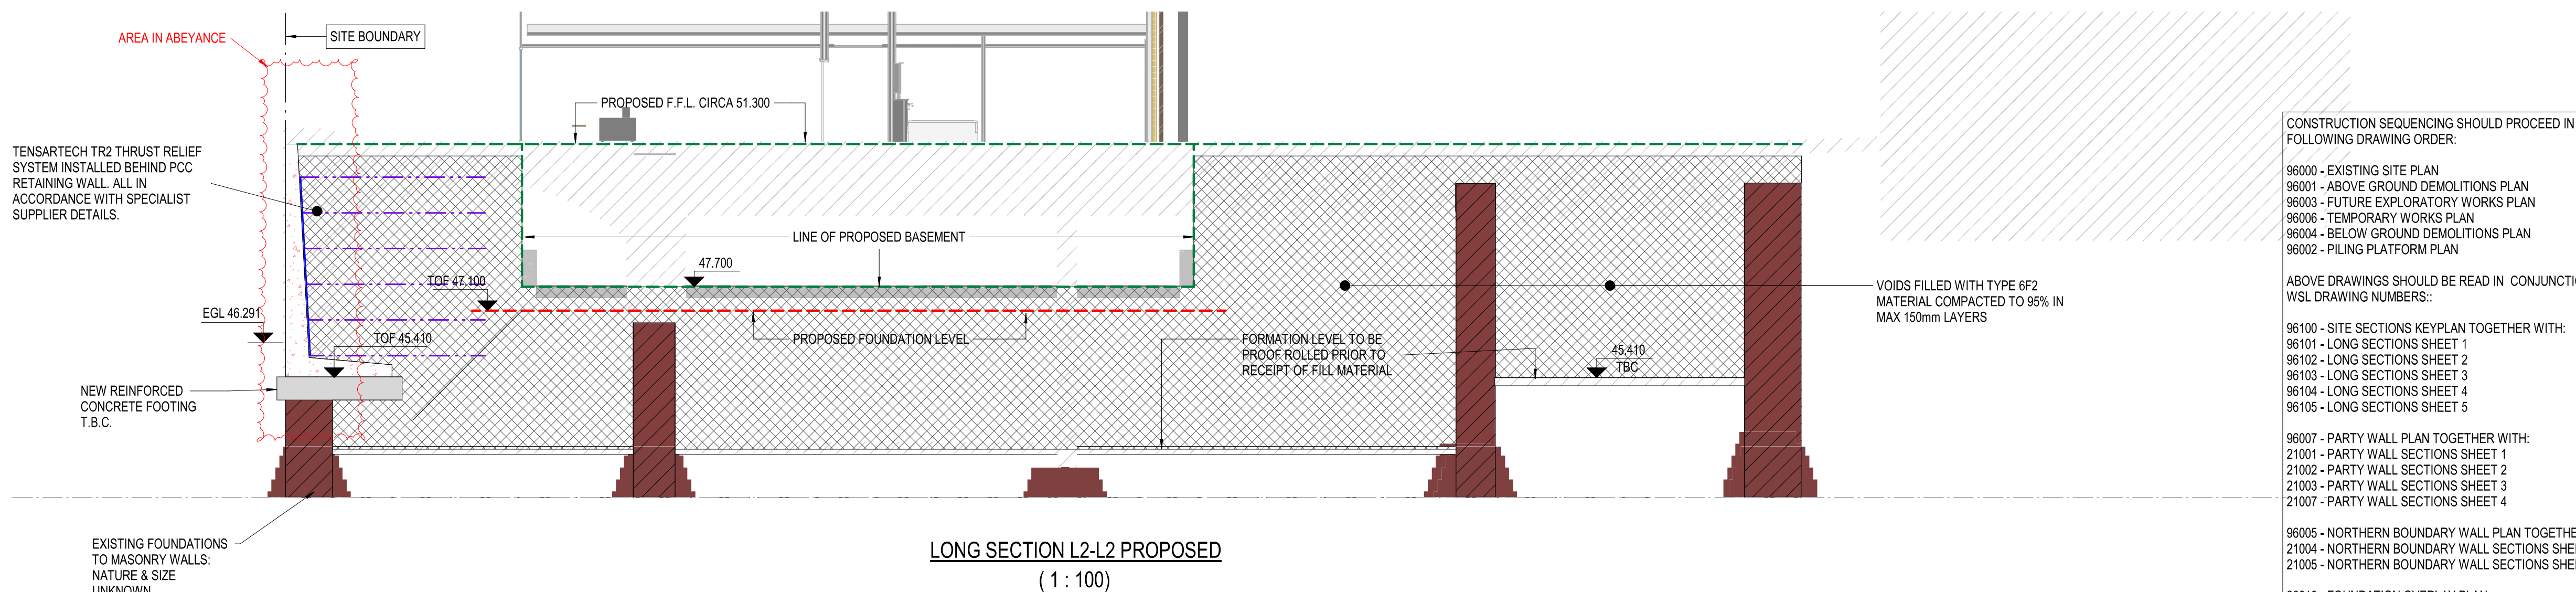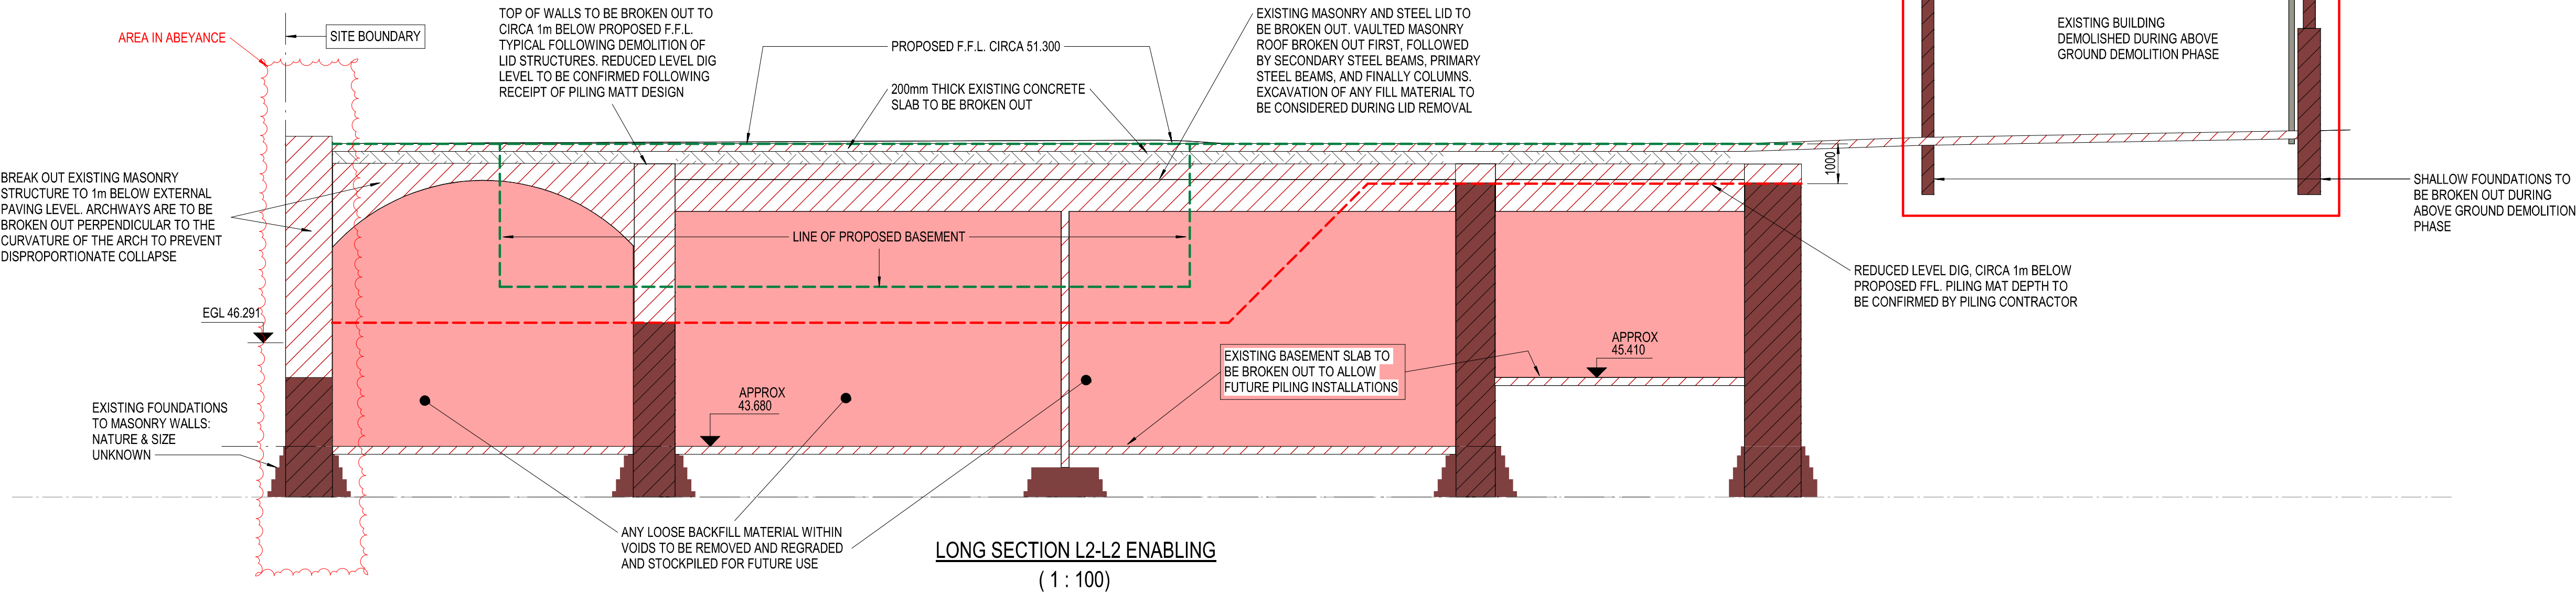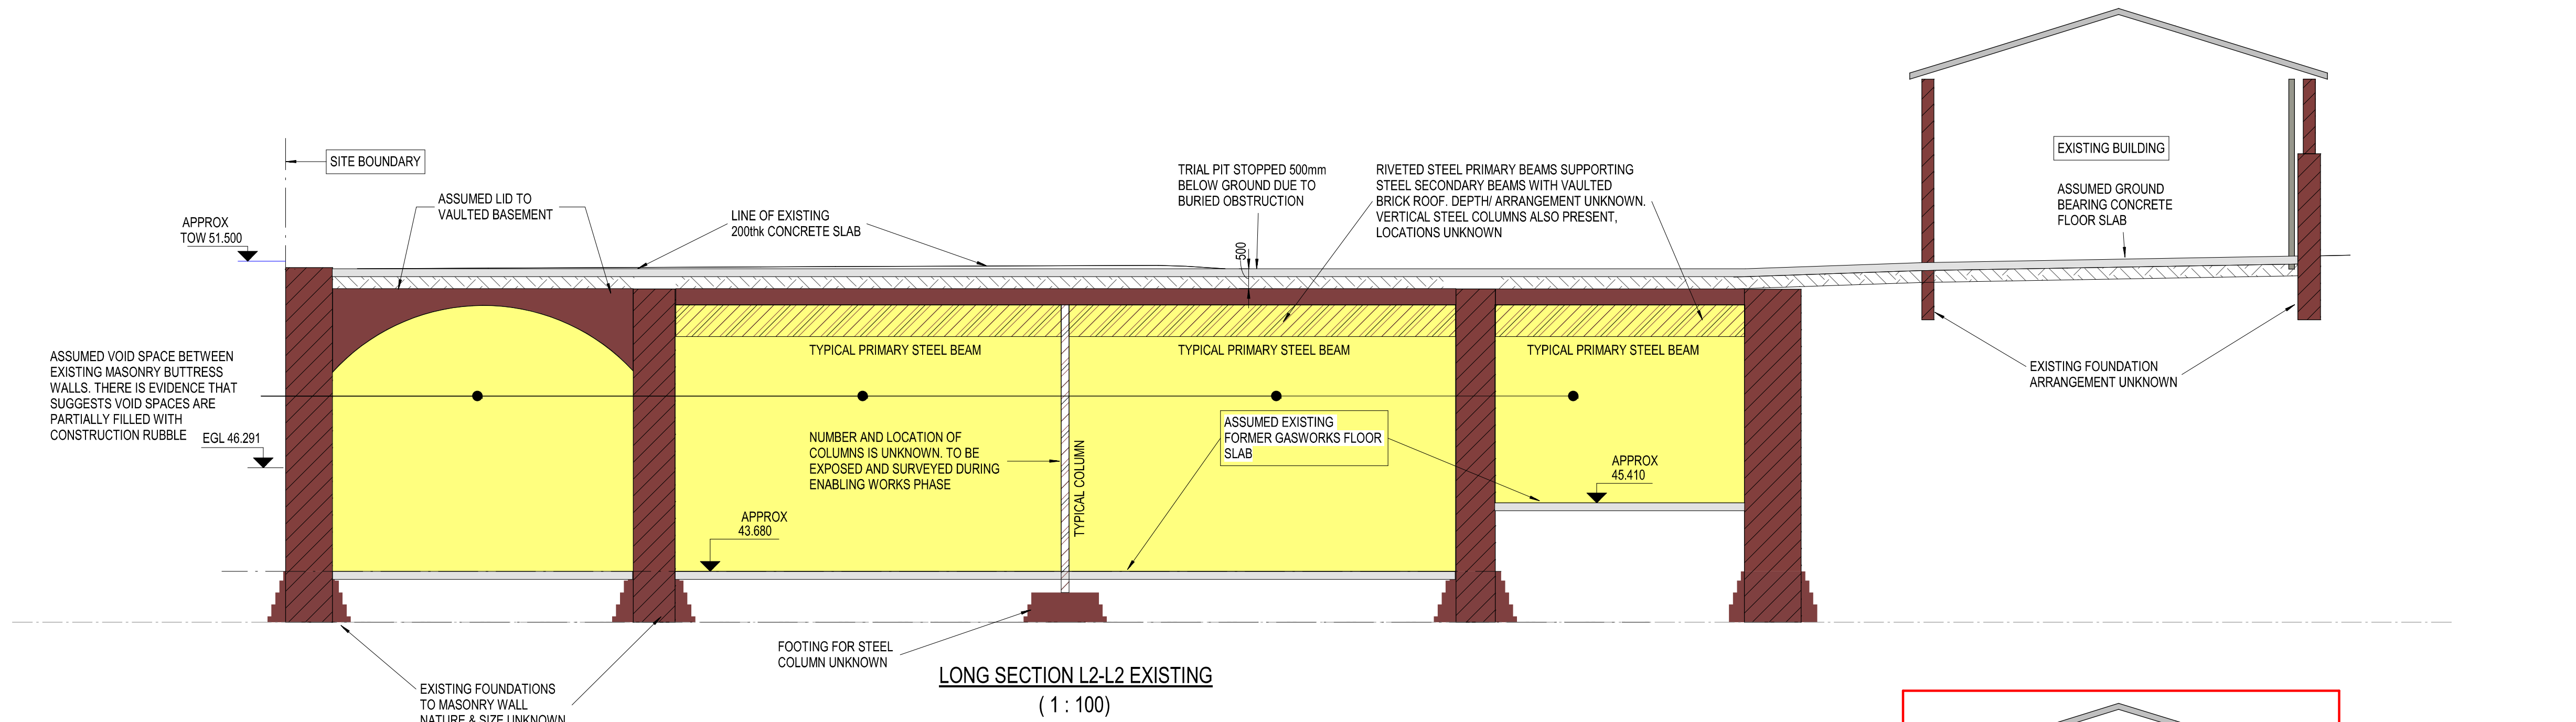

CONSTRUCTION SEQUENCING SHOULD PROCEED IN THE FOLLOWING DRAWING ORDER:

96000 - EXISTING SITE PLAN
96001 - ABOVE GROUND DEMOLITIONS PLAN
96003 - FUTURE EXPLORATORY WORKS PLAN
96006 - TEMPORARY WORKS PLAN
96004 - BELOW GROUND DEMOLITIONS PLAN
96002 - PILING PLATFORM PLAN




ABOVE DRAWINGS SHOULD BE READ IN CONJUNCTION WITH WSL DRAWING NUMBERS::

96100 - SITE SECTIONS KEYPLAN TOGETHER WITH:
96101 - LONG SECTIONS SHEET 1
96102 - LONG SECTIONS SHEET 2
96103 - LONG SECTIONS SHEET 3
96104 - LONG SECTIONS SHEET 4
96105 - LONG SECTIONS SHEET 5

96007 - PARTY WALL PLAN TOGETHER WITH:
21001 - PARTY WALL SECTIONS SHEET 1
21002 - PARTY WALL SECTIONS SHEET 2
21003 - PARTY WALL SECTIONS SHEET 3
21007 - PARTY WALL SECTIONS SHEET 4

96005 - NORTHERN BOUNDARY WALL PLAN TOGETHER WITH:
21004 - NORTHERN BOUNDARY WALL SECTIONS SHEET 1
21005 - NORTHERN BOUNDARY WALL SECTIONS SHEET 2

96010 - FOUNDATION OVERLAY PLAN
96011 - ALTERNATIVE PILECAP GA.

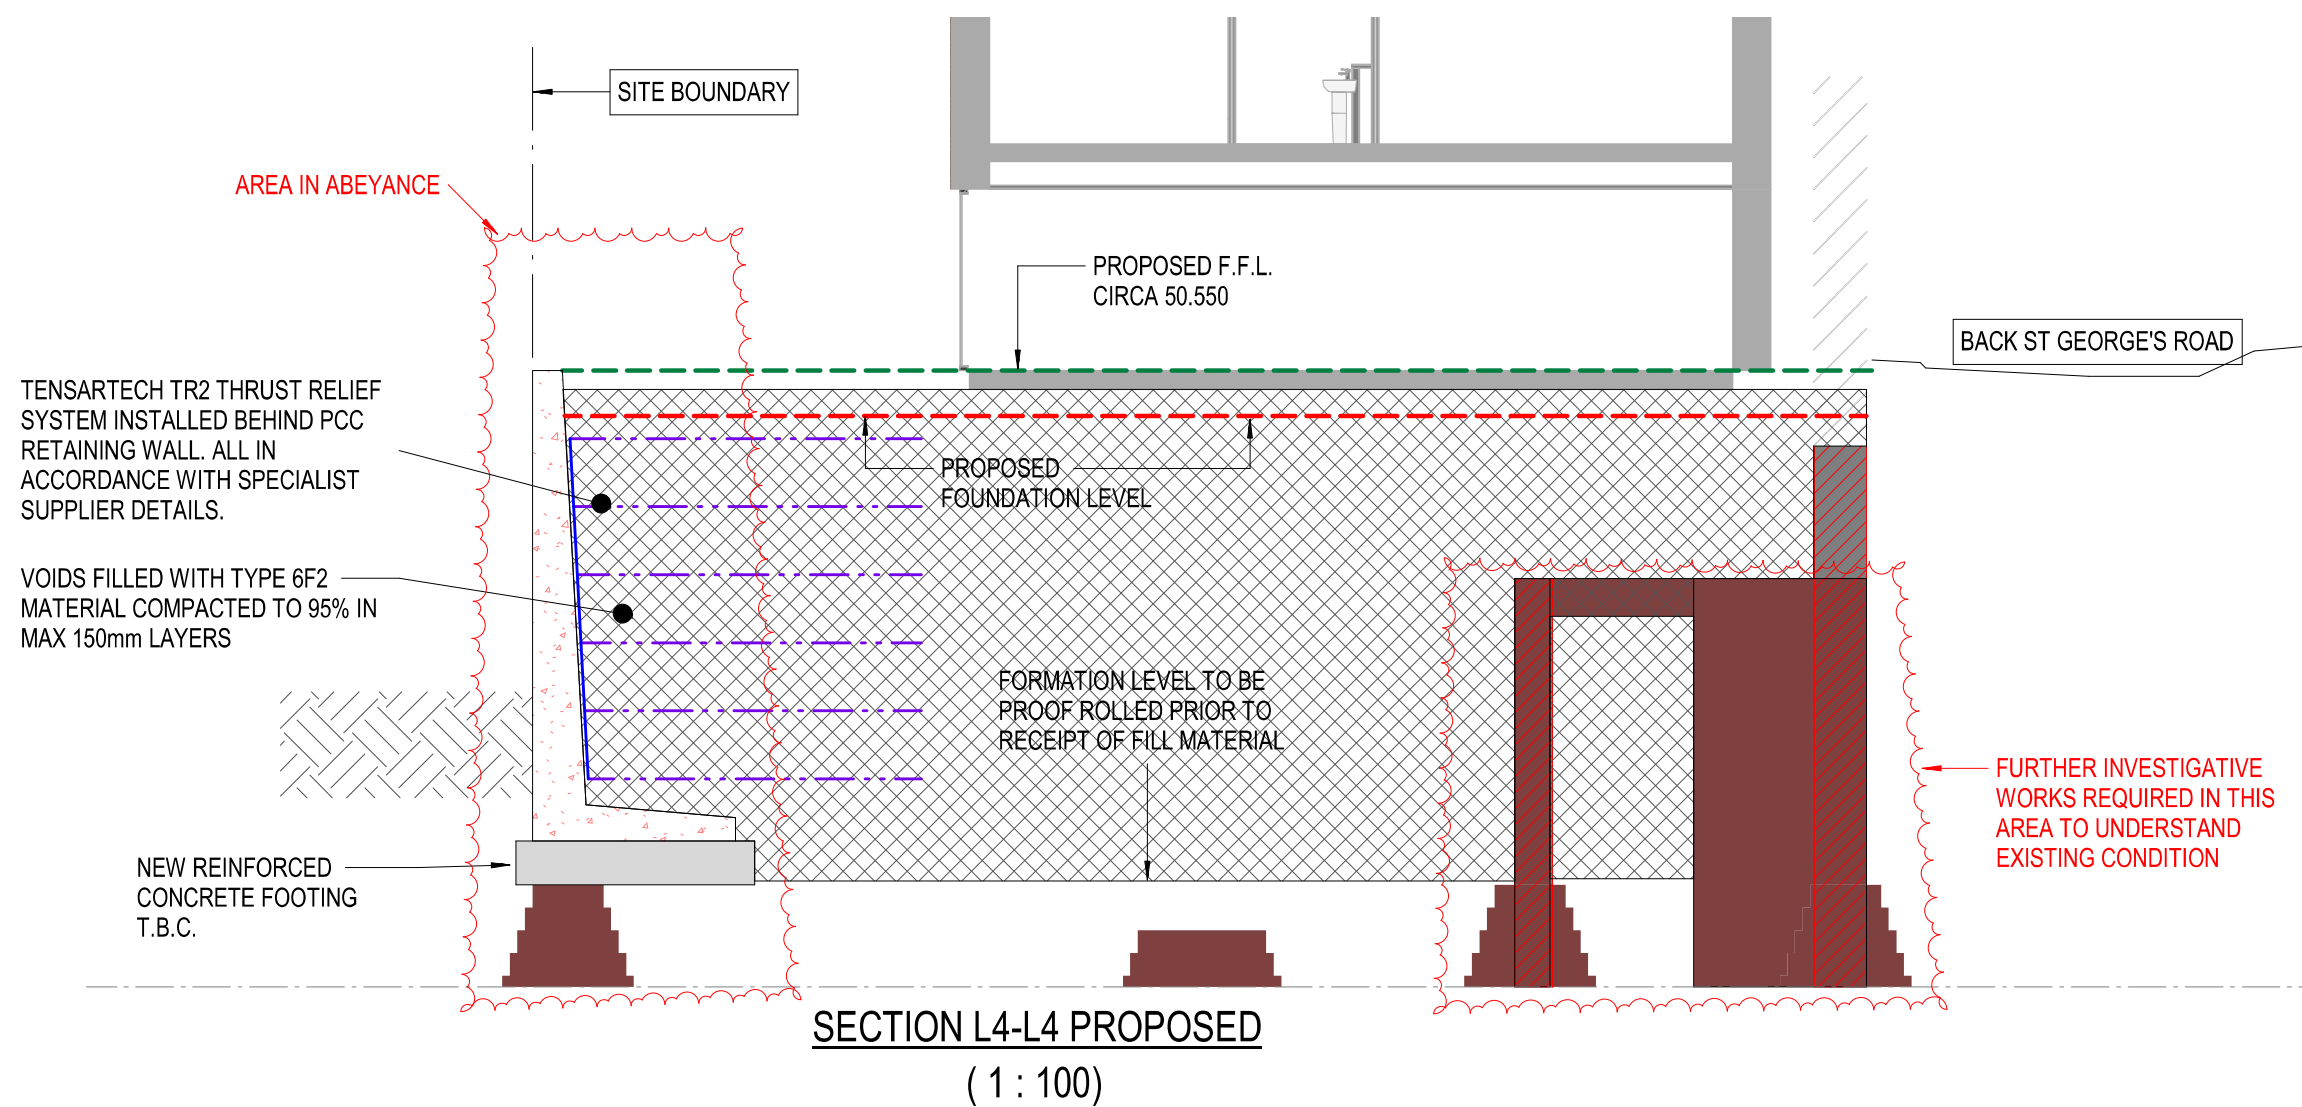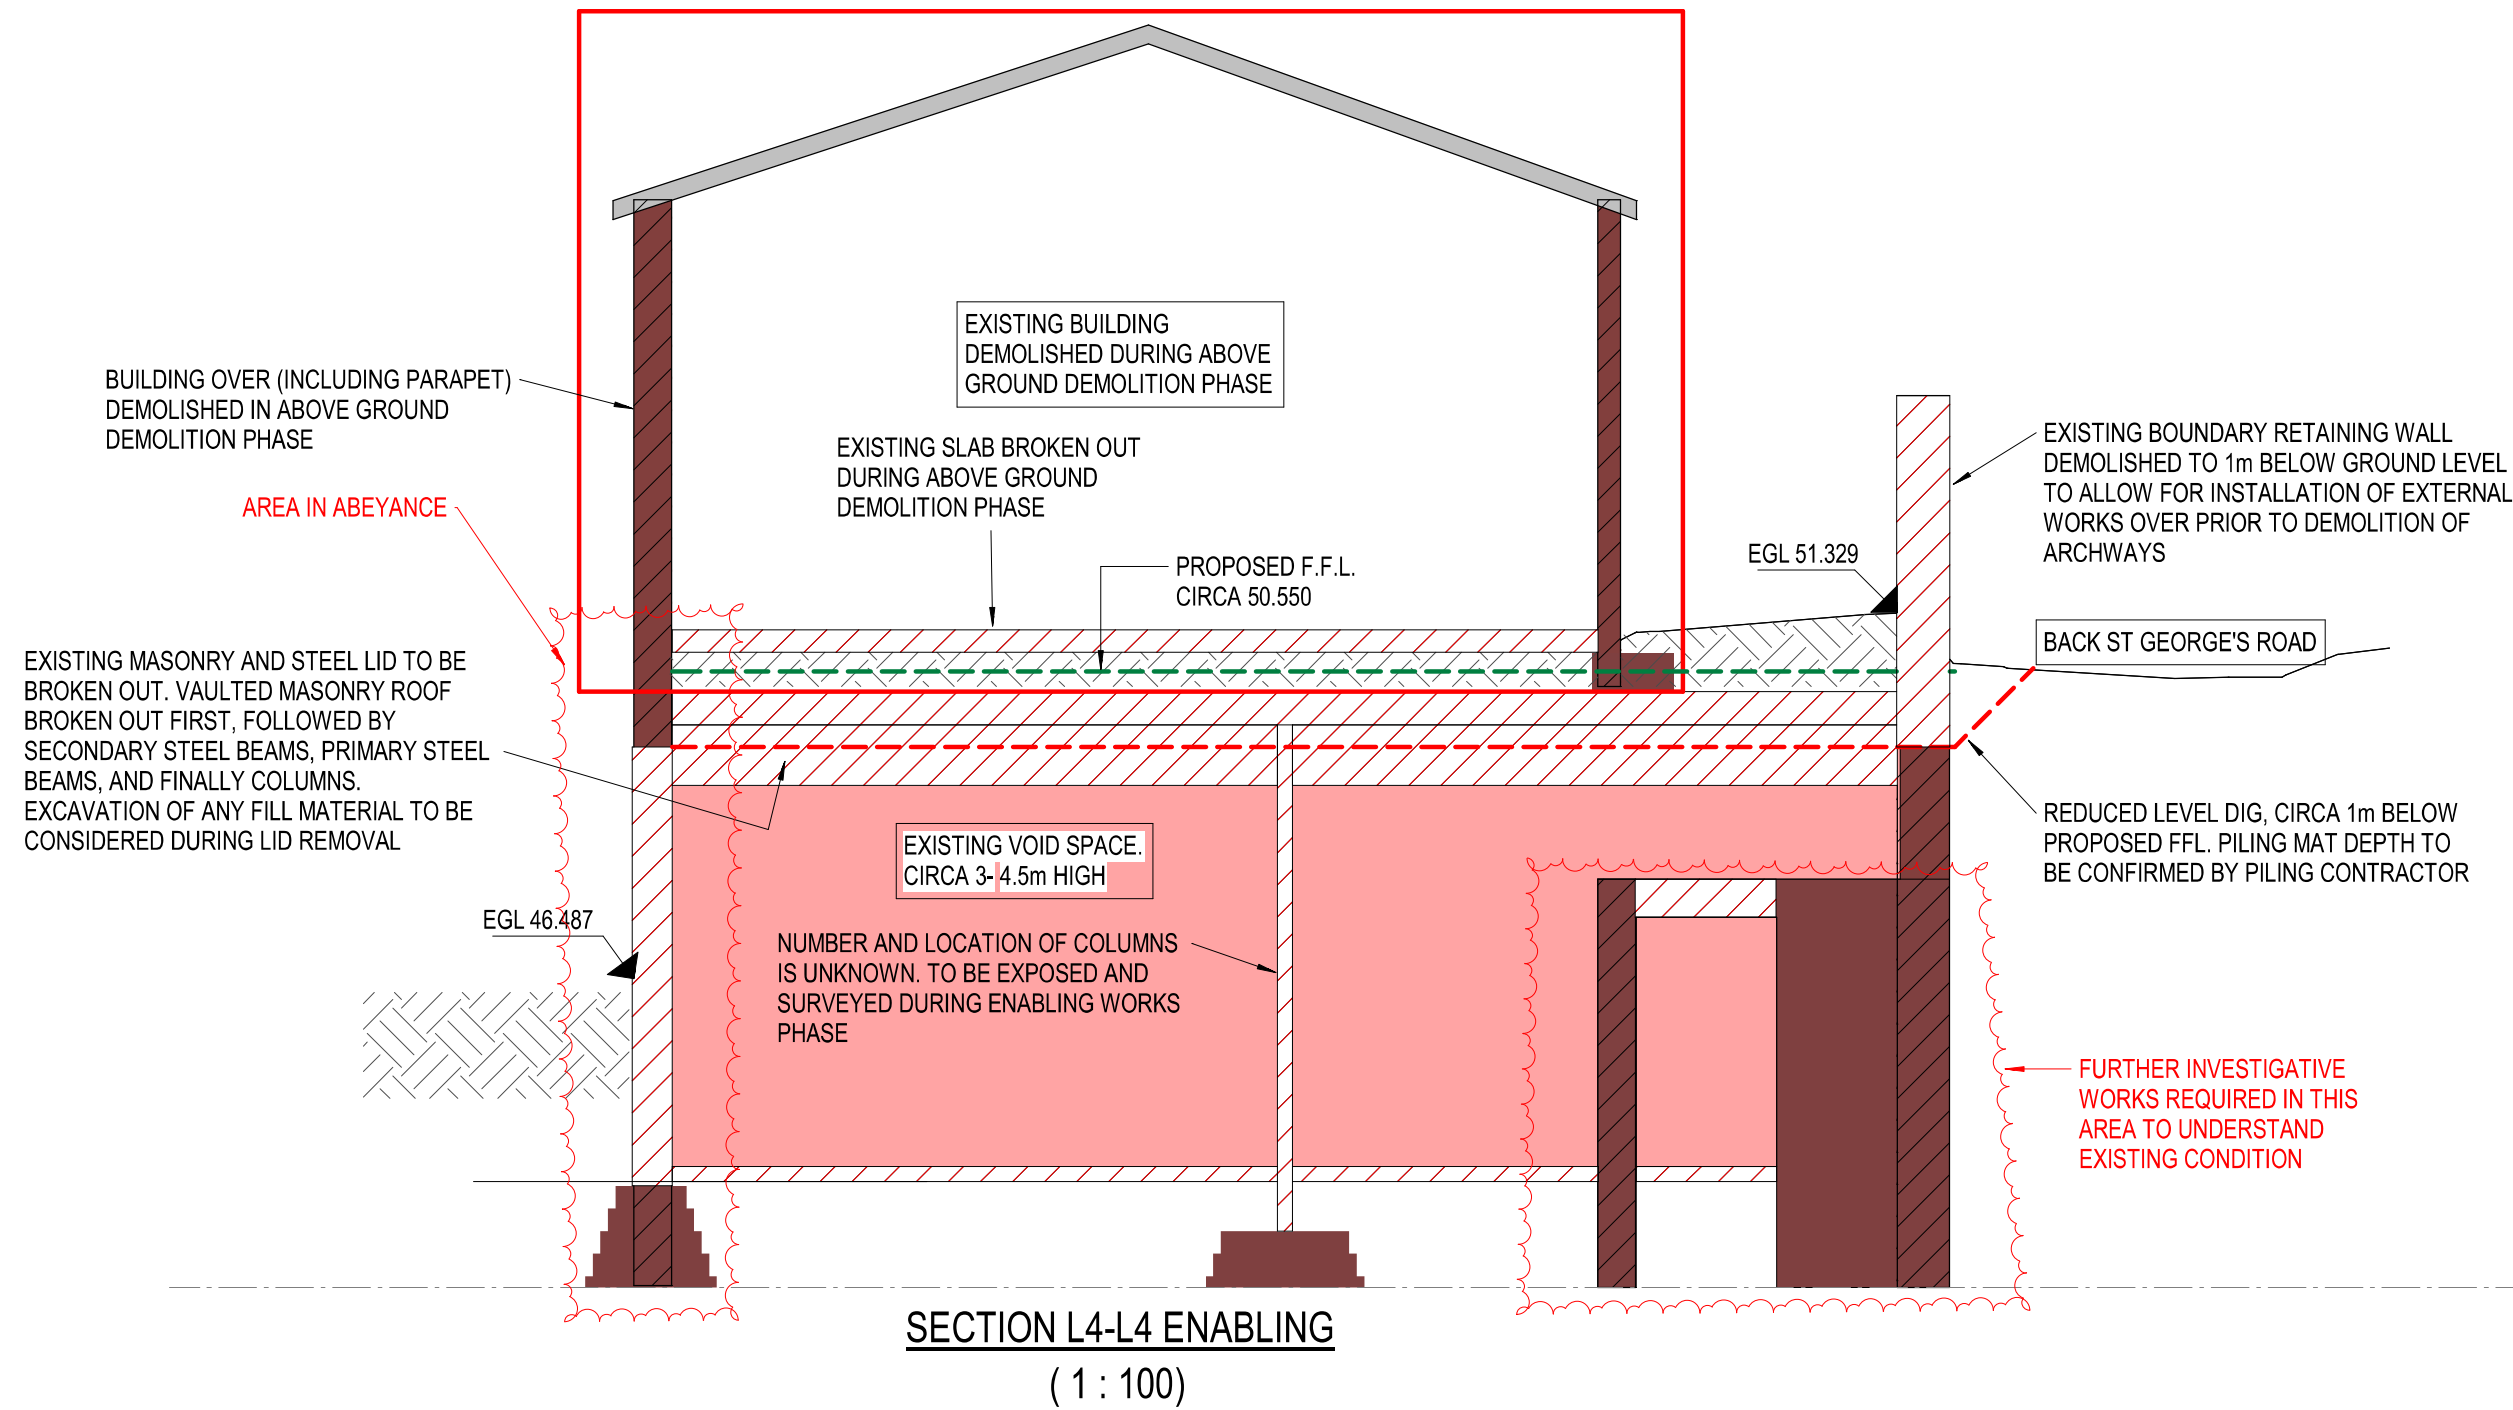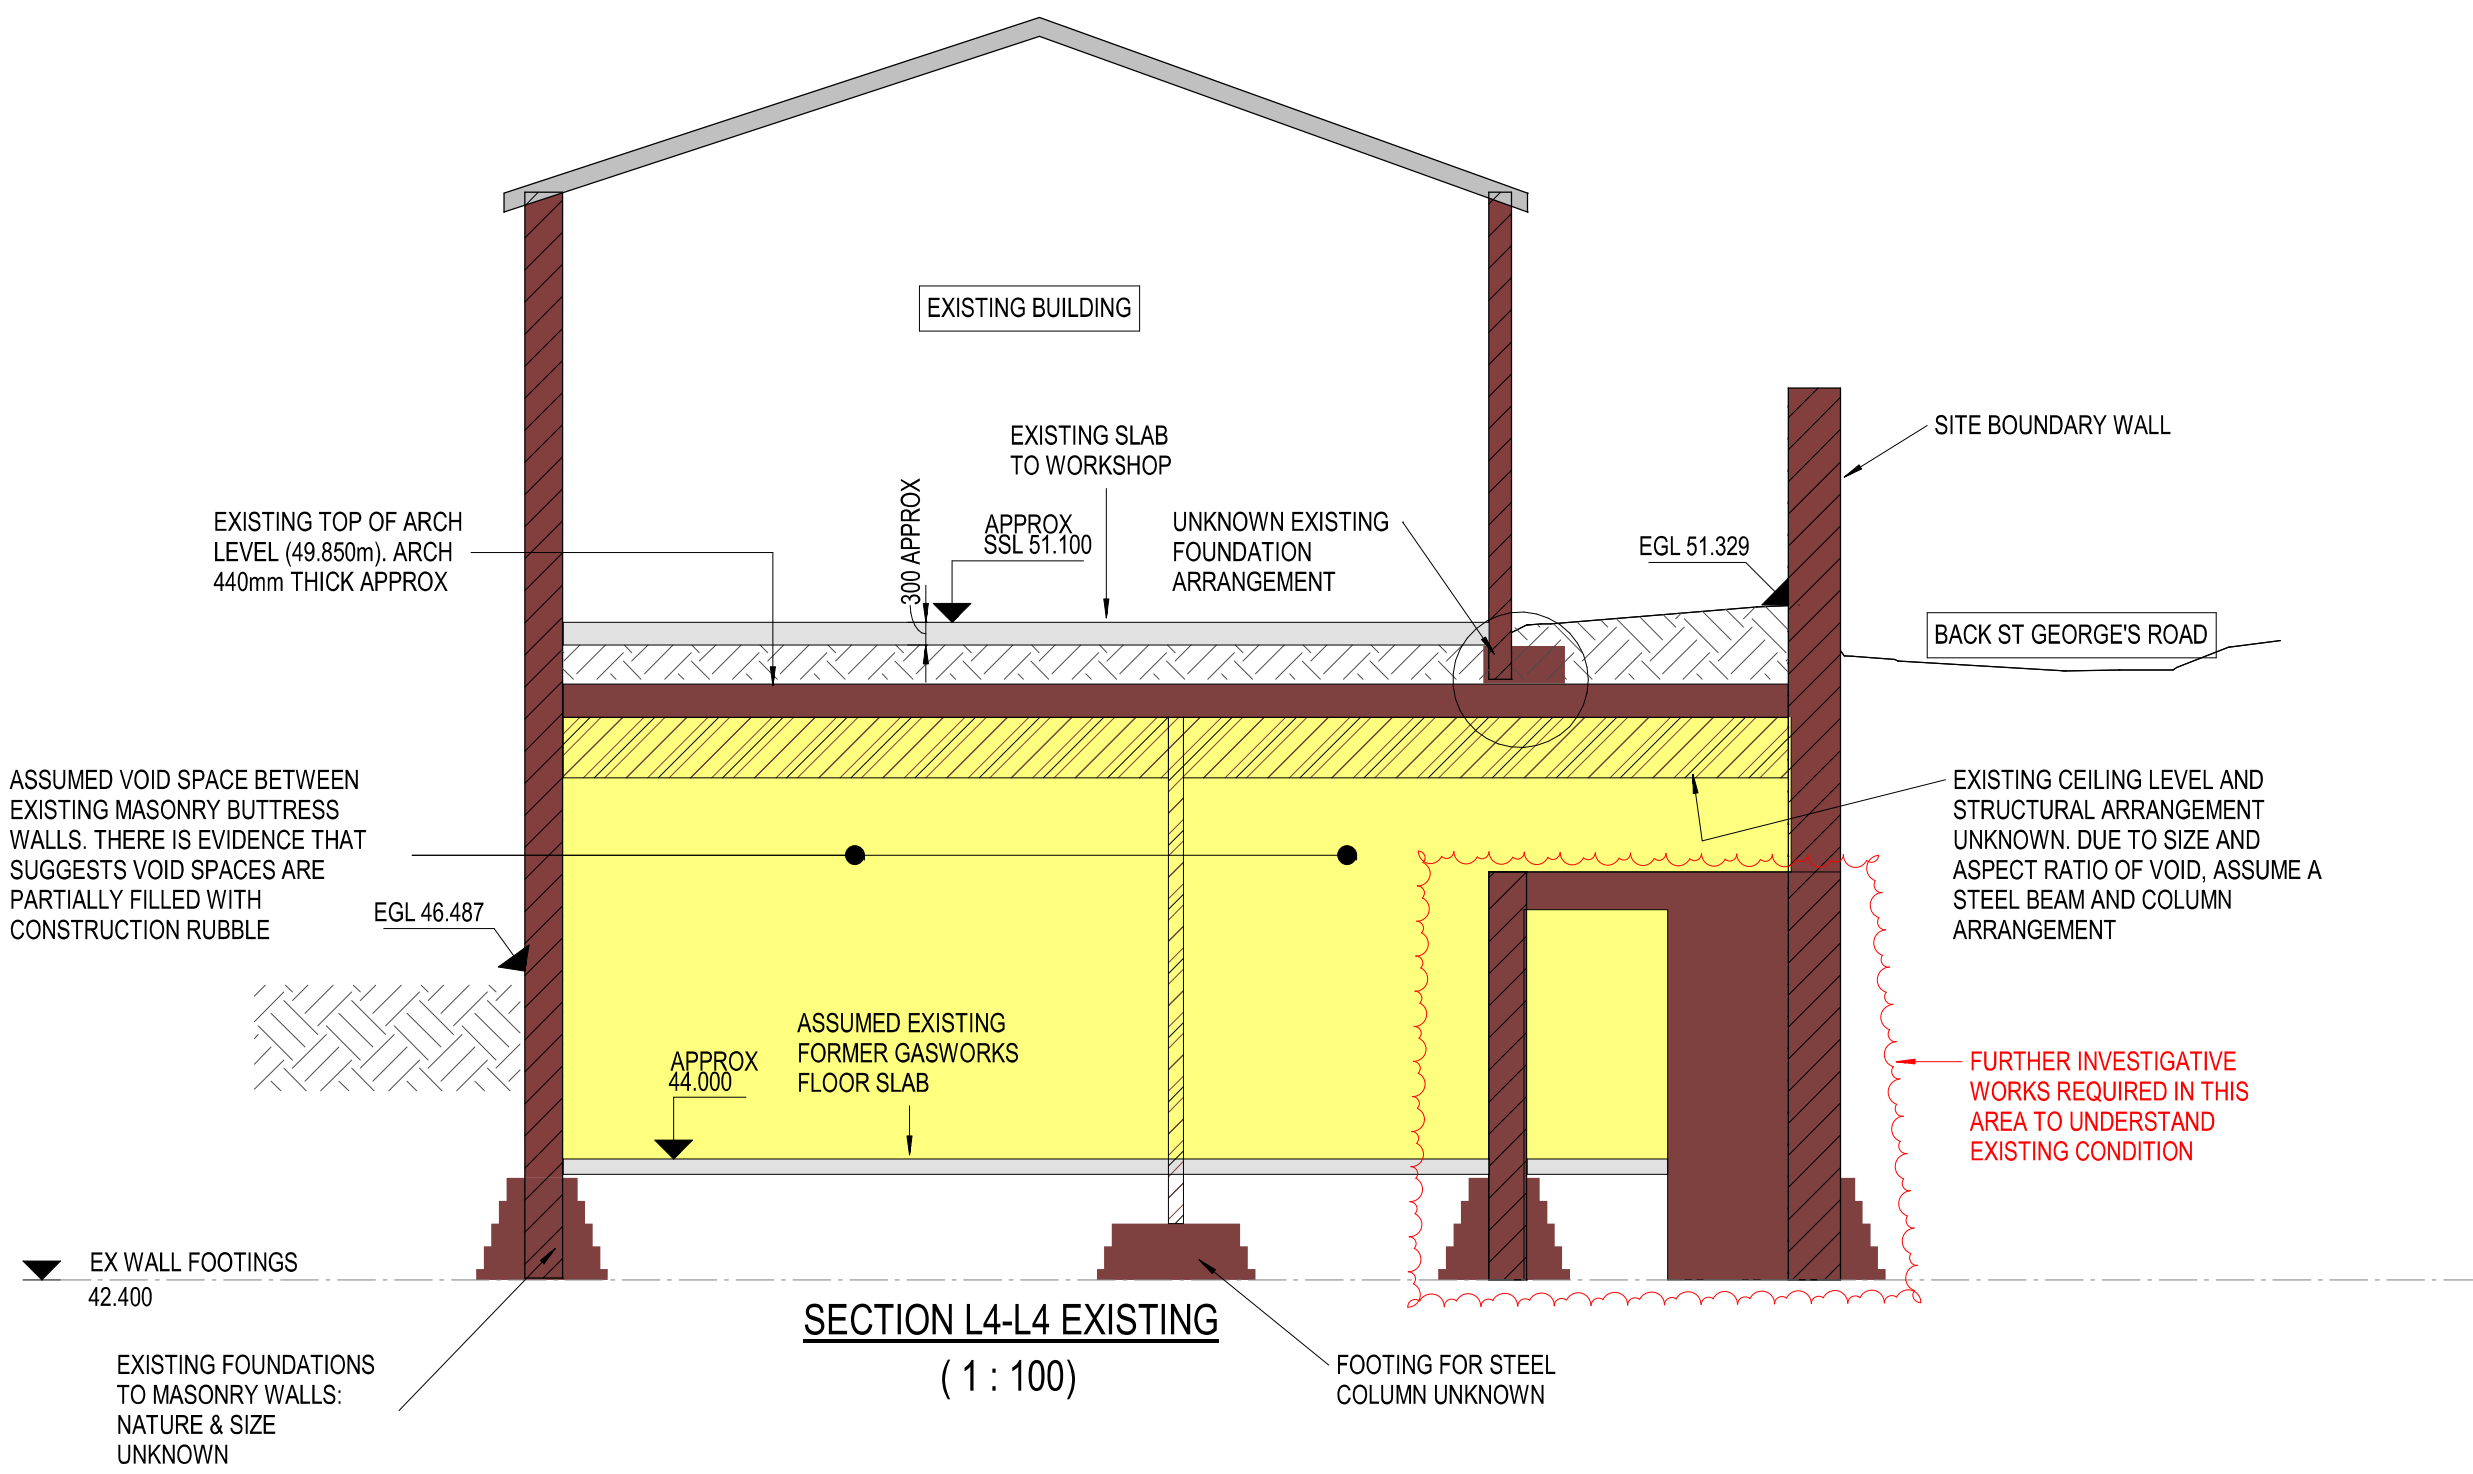

CONSTRUCTION SEQUENCING SHOULD PROCEED IN THE FOLLOWING DRAWING ORDER:

96000 - EXISTING SITE PLAN
96001 - ABOVE GROUND DEMOLITIONS PLAN
96003 - FUTURE EXPLORATORY WORKS PLAN
96006 - TEMPORARY WORKS PLAN
96004 - BELOW GROUND DEMOLITIONS PLAN
96002 - PILING PLATFORM PLAN

ABOVE DRAWINGS SHOULD BE READ IN CONJUNCTION WITH WSL DRAWING NUMBERS::

96100 - SITE SECTIONS KEYPLAN TOGETHER WITH:
96101 - LONG SECTIONS SHEET 1
96102 - LONG SECTIONS SHEET 2
96103 - LONG SECTIONS SHEET 3
96104 - LONG SECTIONS SHEET 4
96105 - LONG SECTIONS SHEET 5

96007 - PARTY WALL PLAN TOGETHER WITH:
21001 - PARTY WALL SECTIONS SHEET 1
21002 - PARTY WALL SECTIONS SHEET 2
21003 - PARTY WALL SECTIONS SHEET 3
21007 - PARTY WALL SECTIONS SHEET 4

96005 - NORTHERN BOUNDARY WALL PLAN TOGETHER WITH:
21004 - NORTHERN BOUNDARY WALL SECTIONS SHEET 1
21005 - NORTHERN BOUNDARY WALL SECTIONS SHEET 2

96010 - FOUNDATION OVERLAY PLAN
96011 - ALTERNATIVE PILECAP GA.

This drawing should not be scaled. Dimensions to be verified on site.
Any discrepancies should be referred to the Engineer prior to work being put in hand.
This drawing is the property of Waterman Structures Limited and is issued on the condition that it is not copied, reproduced, related or disclosed to any unauthorised person, either wholly or in part without the consent in writing of Waterman Structures Limited.
Pickfords Wharf Clink Street London SE1 9DG United Kingdom
t+44 20 7528 7868

GENERAL NOTES

FOR SECTION LOCATIONS REFER TO WSL DRAWING 23C002-WSL-SI-XX-DR-S-96100

BELOW GROUND VOID INFORMATION IS BASED ON INTERPRETATION OF HISTORIC GAS WORKS DRAWINGS. FURTHER EXPLORATORY WORKS AS STATED ON WSL DRAWING "FUTURE EXPLORATORY WORKS PLAN"

ALL DEMOLITION MATERIAL TO BE SORTED AND STOCKPILED FOR REGRADING AND REUSE AS FILL MATERIAL IN ACCORDANCE WITH THE EARTHWORKS SPECIFICATION

SITE LOGISTICS IN TERMS OF MANOEUVRING OF CONSTRUCTION VEHICLES, INCLUDING THOSE REQUIRED TO COMPACT FILL IN ISOLATED VAULTS IS TO BE CONSIDERED BY THE CONTRACTOR. LOW LEVEL HORIZONTAL OPENINGS MAY NEED TO BE FORMED BETWEEN VAULTS TO ALLOW ROLLER COMPACTORS TO ACCESS EXISTING BASEMENT LEVELS

THE STRUCTURAL FORM OF THE NEW RETAINING WALL ALONG THE NORTHERN SITE BOUNDARY IS TO BE CONFIRMED. A PRECAST CONCRETE CANTILEVER SOLUTION IS BEIN CONSIDERED WITH CAST IN SITU INFILLS TO FORM CORNERS AND RETURNS. FOUNDATION SOLUTION TO THE RETAINING WALL IS TO BE DEVELOPED.

THE NORTH EAST OPEN ARCHWAY IS TO BE INFILLED WITH MASS CONCRETE FOAM CONCRETE TO ENSURE THE PARTY WALL BOUNDARY IS NOT COMPROMISED DURING FORMATION LEVEL DIG/ BELOW GROUND DEMOLITION WORKS.

P03	S2	24.02.23	PRELIMINARY ISSUE AT STAGE 3	AH	AD
P02	S2	14.02.23	PRELIM REISSUE: EXISTING BUILDINGS INDICATED	AH	JG
P01	S2	13.02.23	PRELIMINARY ISSUE FOR INFORMATION	AH	JG
Status	Date	Description	By	Chk	

Amendments

Project

ROCHDALE ROAD,
MANCHESTER

Title

EXISTING SITE
LONG SECTIONS
SHEET 4

Client

McGOFF CONSTRUCTION



Trinity Court, 16 John Dalton Street Manchester M2 6HY
t+44 161 839 8392
mail@watermangroup.com www.watermangroup.com

Subsitty

INFORMATION

S2




Designed By Designer Checked By Checker Waterman Ref STR17791

Drawn By Author Date FEB 23 Scales @ A1 1 : 100

Project - Originator - Volume - Level - Type - Role - Number Revision

23C002-WSL-SI-XX-DR-S-96104

P03

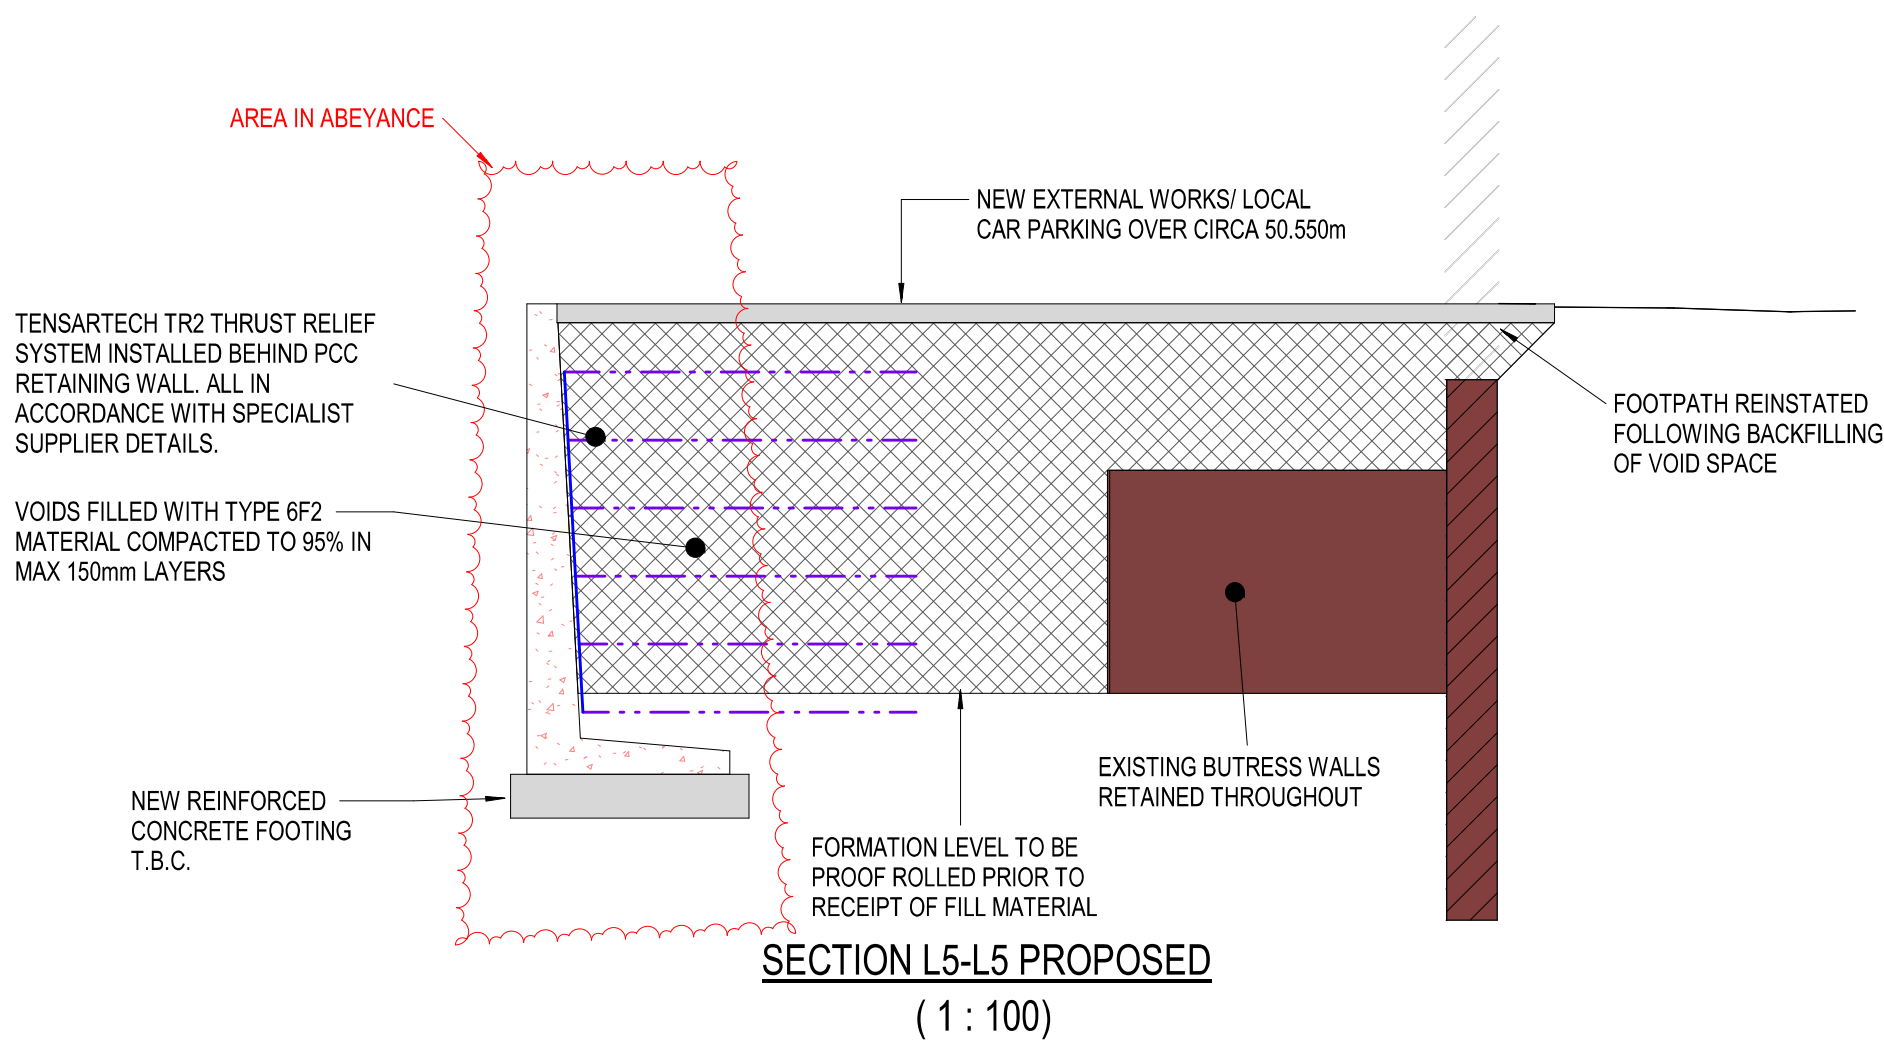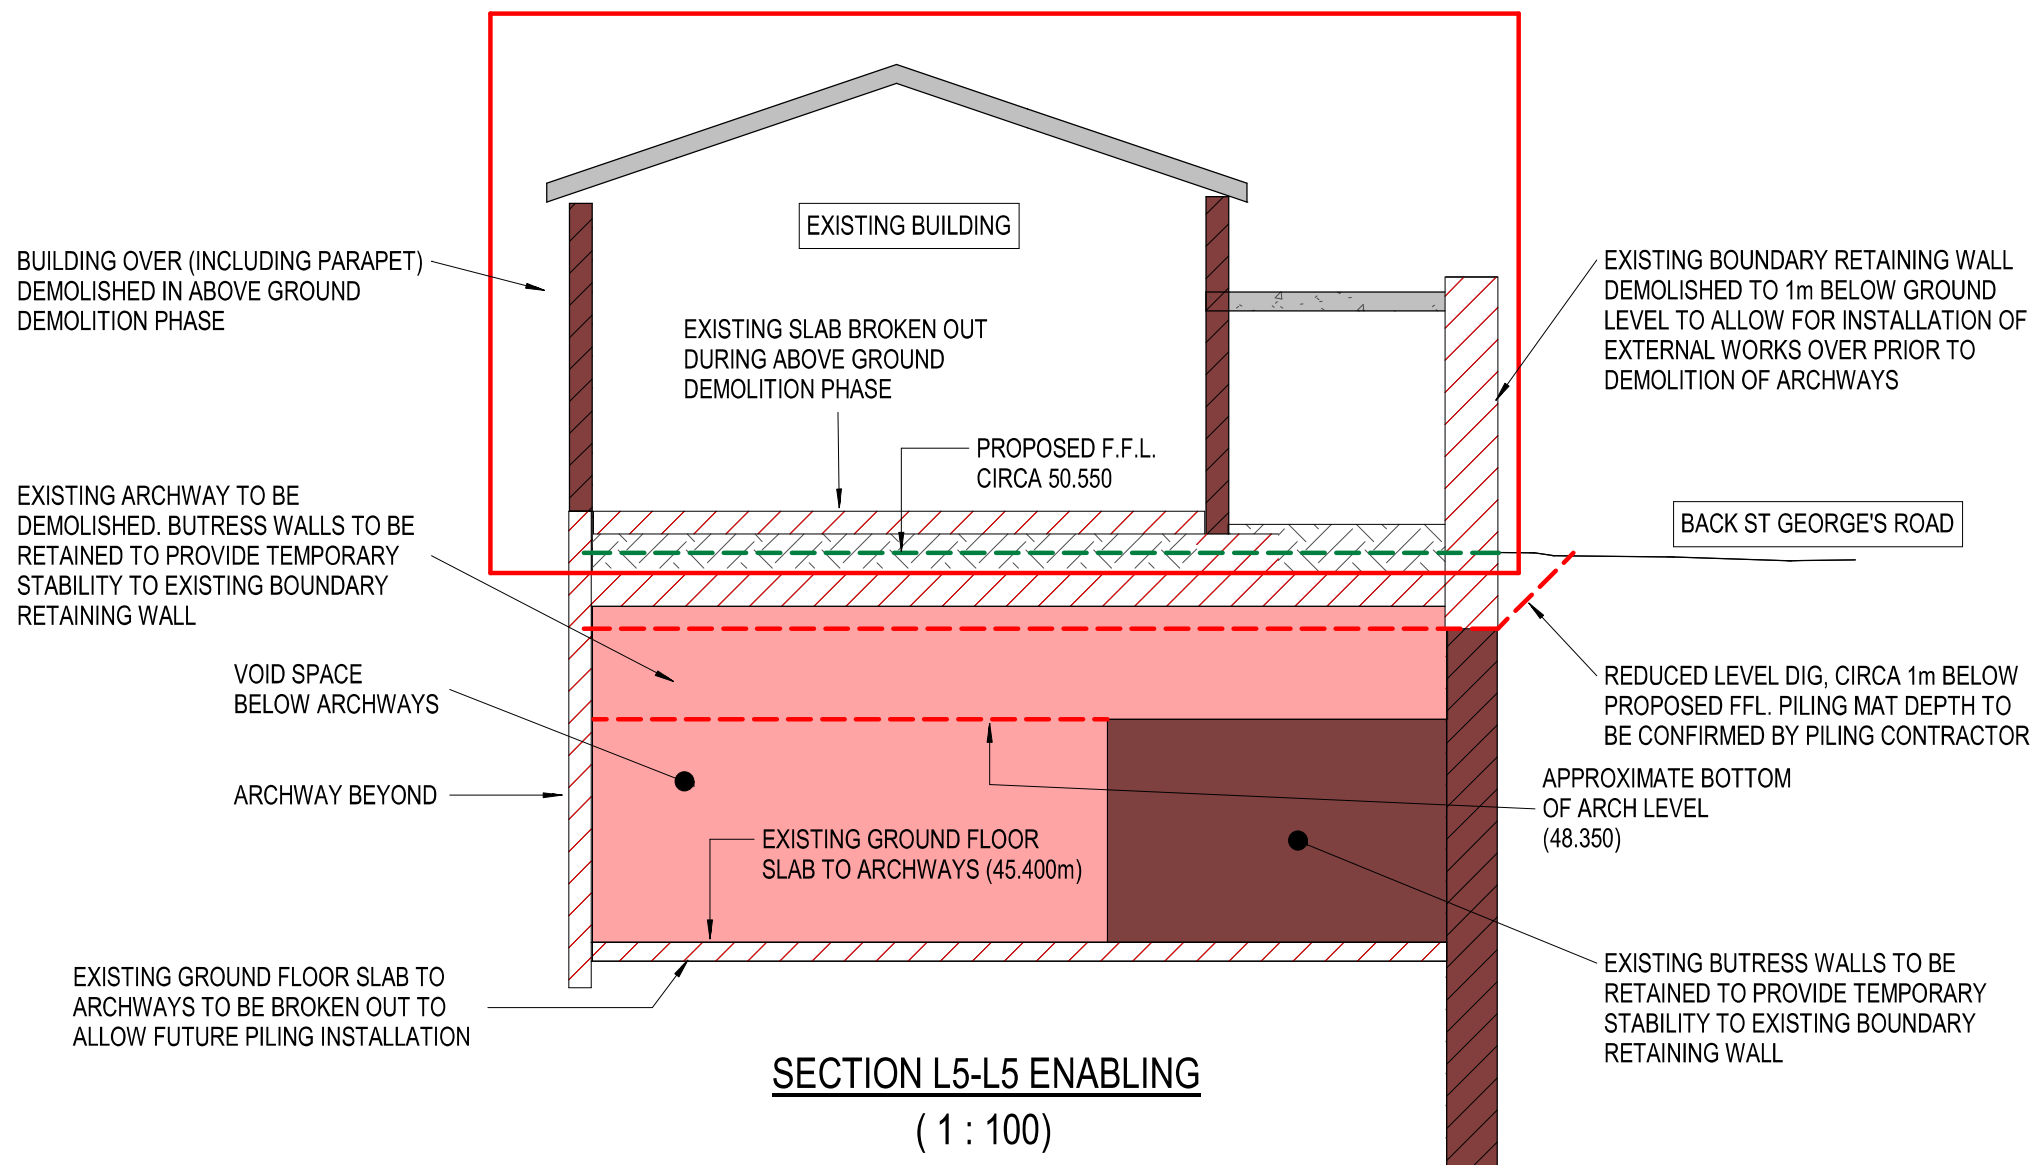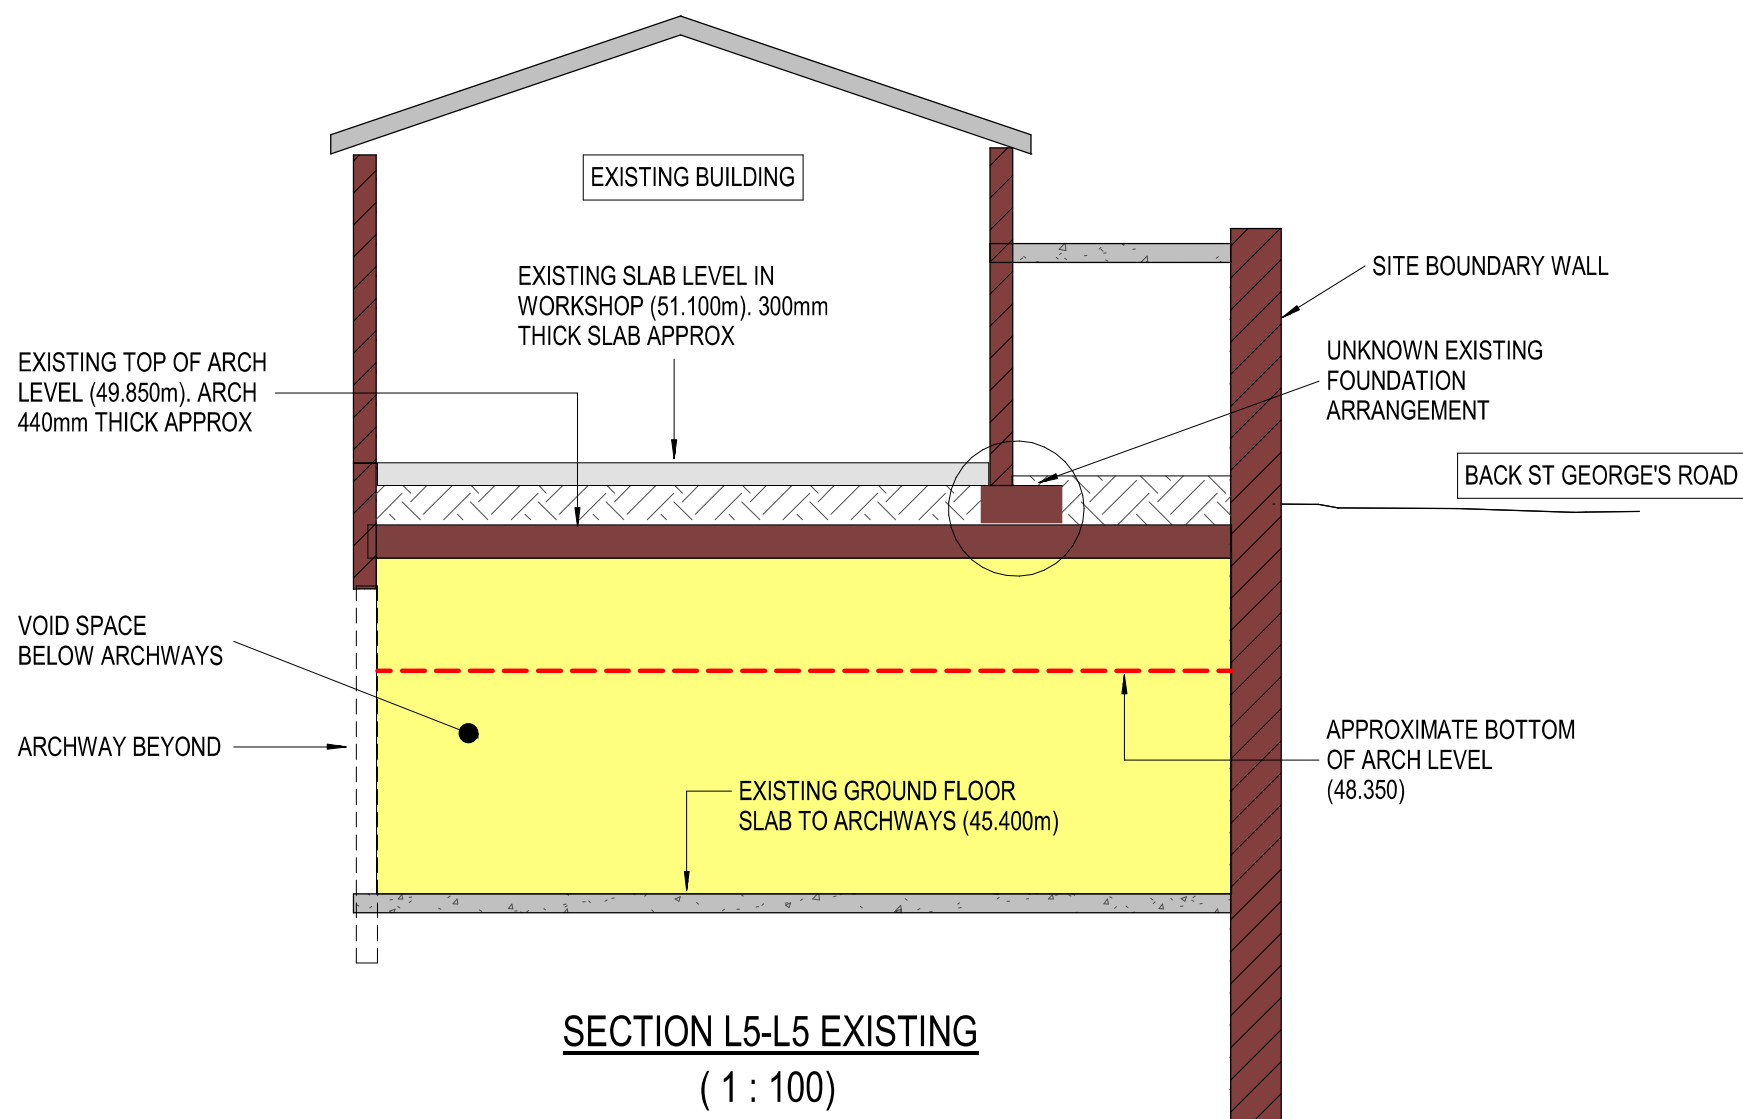

CONSTRUCTION SEQUENCING SHOULD PROCEED IN THE FOLLOWING DRAWING ORDER:

96000 - EXISTING SITE PLAN
96001 - ABOVE GROUND DEMOLITIONS PLAN
96003 - FUTURE EXPLORATORY WORKS PLAN
96006 - TEMPORARY WORKS PLAN
96004 - BELOW GROUND DEMOLITIONS PLAN
96002 - PILING PLATFORM PLAN

ABOVE DRAWINGS SHOULD BE READ IN CONJUNCTION WITH WSL DRAWING NUMBERS:

96100 - SITE SECTIONS KEYPLAN TOGETHER WITH:
96101 - LONG SECTIONS SHEET 1
96102 - LONG SECTIONS SHEET 2
96103 - LONG SECTIONS SHEET 3
96104 - LONG SECTIONS SHEET 4
96105 - LONG SECTIONS SHEET 5

96007 - PARTY WALL PLAN TOGETHER WITH:
21001 - PARTY WALL SECTIONS SHEET 1
21002 - PARTY WALL SECTIONS SHEET 2
21003 - PARTY WALL SECTIONS SHEET 3
21007 - PARTY WALL SECTIONS SHEET 4

96005 - NORTHERN BOUNDARY WALL PLAN TOGETHER WITH:
21004 - NORTHERN BOUNDARY WALL SECTIONS SHEET 1
21005 - NORTHERN BOUNDARY WALL SECTIONS SHEET 2

96010 - FOUNDATION OVERLAY PLAN
96011 - ALTERNATIVE PILECAP GA.

This drawing should not be scaled. Dimensions to be verified on site.
Any discrepancies should be referred to the Engineer prior to work being put in hand.
This drawing is the property of Waterman Structures Limited and is issued on the condition that it is not copied, reproduced, retained or disclosed to any unauthorised person, either wholly or in part without the consent in writing of Waterman Structures Limited.
Pickfords Wharf Clink Street London SE1 9DG United Kingdom
t+44 20 7528 7868

GENERAL NOTES

FOR SECTION LOCATIONS REFER TO WSL DRAWING 23C002-WSL-SI-XX-DR-S-96100

BELOW GROUND VOID INFORMATION IS BASED ON INTERPRETATION OF HISTORIC GAS WORKS DRAWINGS. FURTHER EXPLORATORY WORKS AS STATED ON WSL DRAWING "FUTURE EXPLORATORY WORKS PLAN"

ALL DEMOLITION MATERIAL TO BE SORTED AND STOCKPILED FOR REGRADING AND REUSE AS FILL MATERIAL IN ACCORDANCE WITH THE EARTHWORKS SPECIFICATION

SITE LOGISTICS IN TERMS OF MANOEUVRING OF CONSTRUCTION VEHICLES, INCLUDING THOSE REQUIRED TO COMPACT FILL IN ISOLATED VAULTS IS TO BE CONSIDERED BY THE CONTRACTOR. LOW LEVEL HORIZONTAL OPENINGS MAY NEED TO BE FORMED BETWEEN VAULTS TO ALLOW ROLLER COMPACTORS TO ACCESS EXISTING BASEMENT LEVELS

THE STRUCTURAL FORM OF THE NEW RETAINING WALL ALONG THE NORTHERN SITE BOUNDARY IS TO BE CONFIRMED. A PRECAST CONCRETE CANTILEVER SOLUTION IS BEIN CONSIDERED WITH CAST IN SITU INFILLS TO FORM CORNERS AND RETURNS. FOUNDATION SOLUTION TO THE RETAINING WALL IS TO BE DEVELOPED.

THE NORTH EAST OPEN ARCHWAY IS TO BE INFILLED WITH MASS CONCRETE FOAM CONCRETE TO ENSURE THE PARTY WALL BOUNDARY IS NOT COMPROMISED DURING FORMATION LEVEL DIG/ BELOW GROUND DEMOLITION WORKS.

P03	S2	24.02.23	PRELIMINARY ISSUE AT STAGE 3	AH	AD
P02	S2	14.02.23	PRELIM REISSUE: EXISTING BUILDINGS INDICATED	AH	JG
P01	S2	13.02.23	PRELIMINARY ISSUE FOR INFORMATION	AH	JG
Status	Date	Description	By	Chk	

Amendments

Project

ROCHDALE ROAD,
MANCHESTER

Title

EXISTING SITE
LONG SECTIONS
SHEET 5

Client

McGOFF CONSTRUCTION



Trinity Court, 16 John Dalton Street Manchester M2 6HY
t+44 161 839 8392
mail@watermangroup.com www.watermangroup.com

Subsibility

INFORMATION

S2


Designed By Designer Checked By Checker Waterman Ref STR17791

Drawn By Author Date FEB 23 Scales @ A1 1 : 100

Project - Originator - Volume - Level - Type - Role - Number Revision

23C002-WSL-SI-XX-DR-S-96105

P03

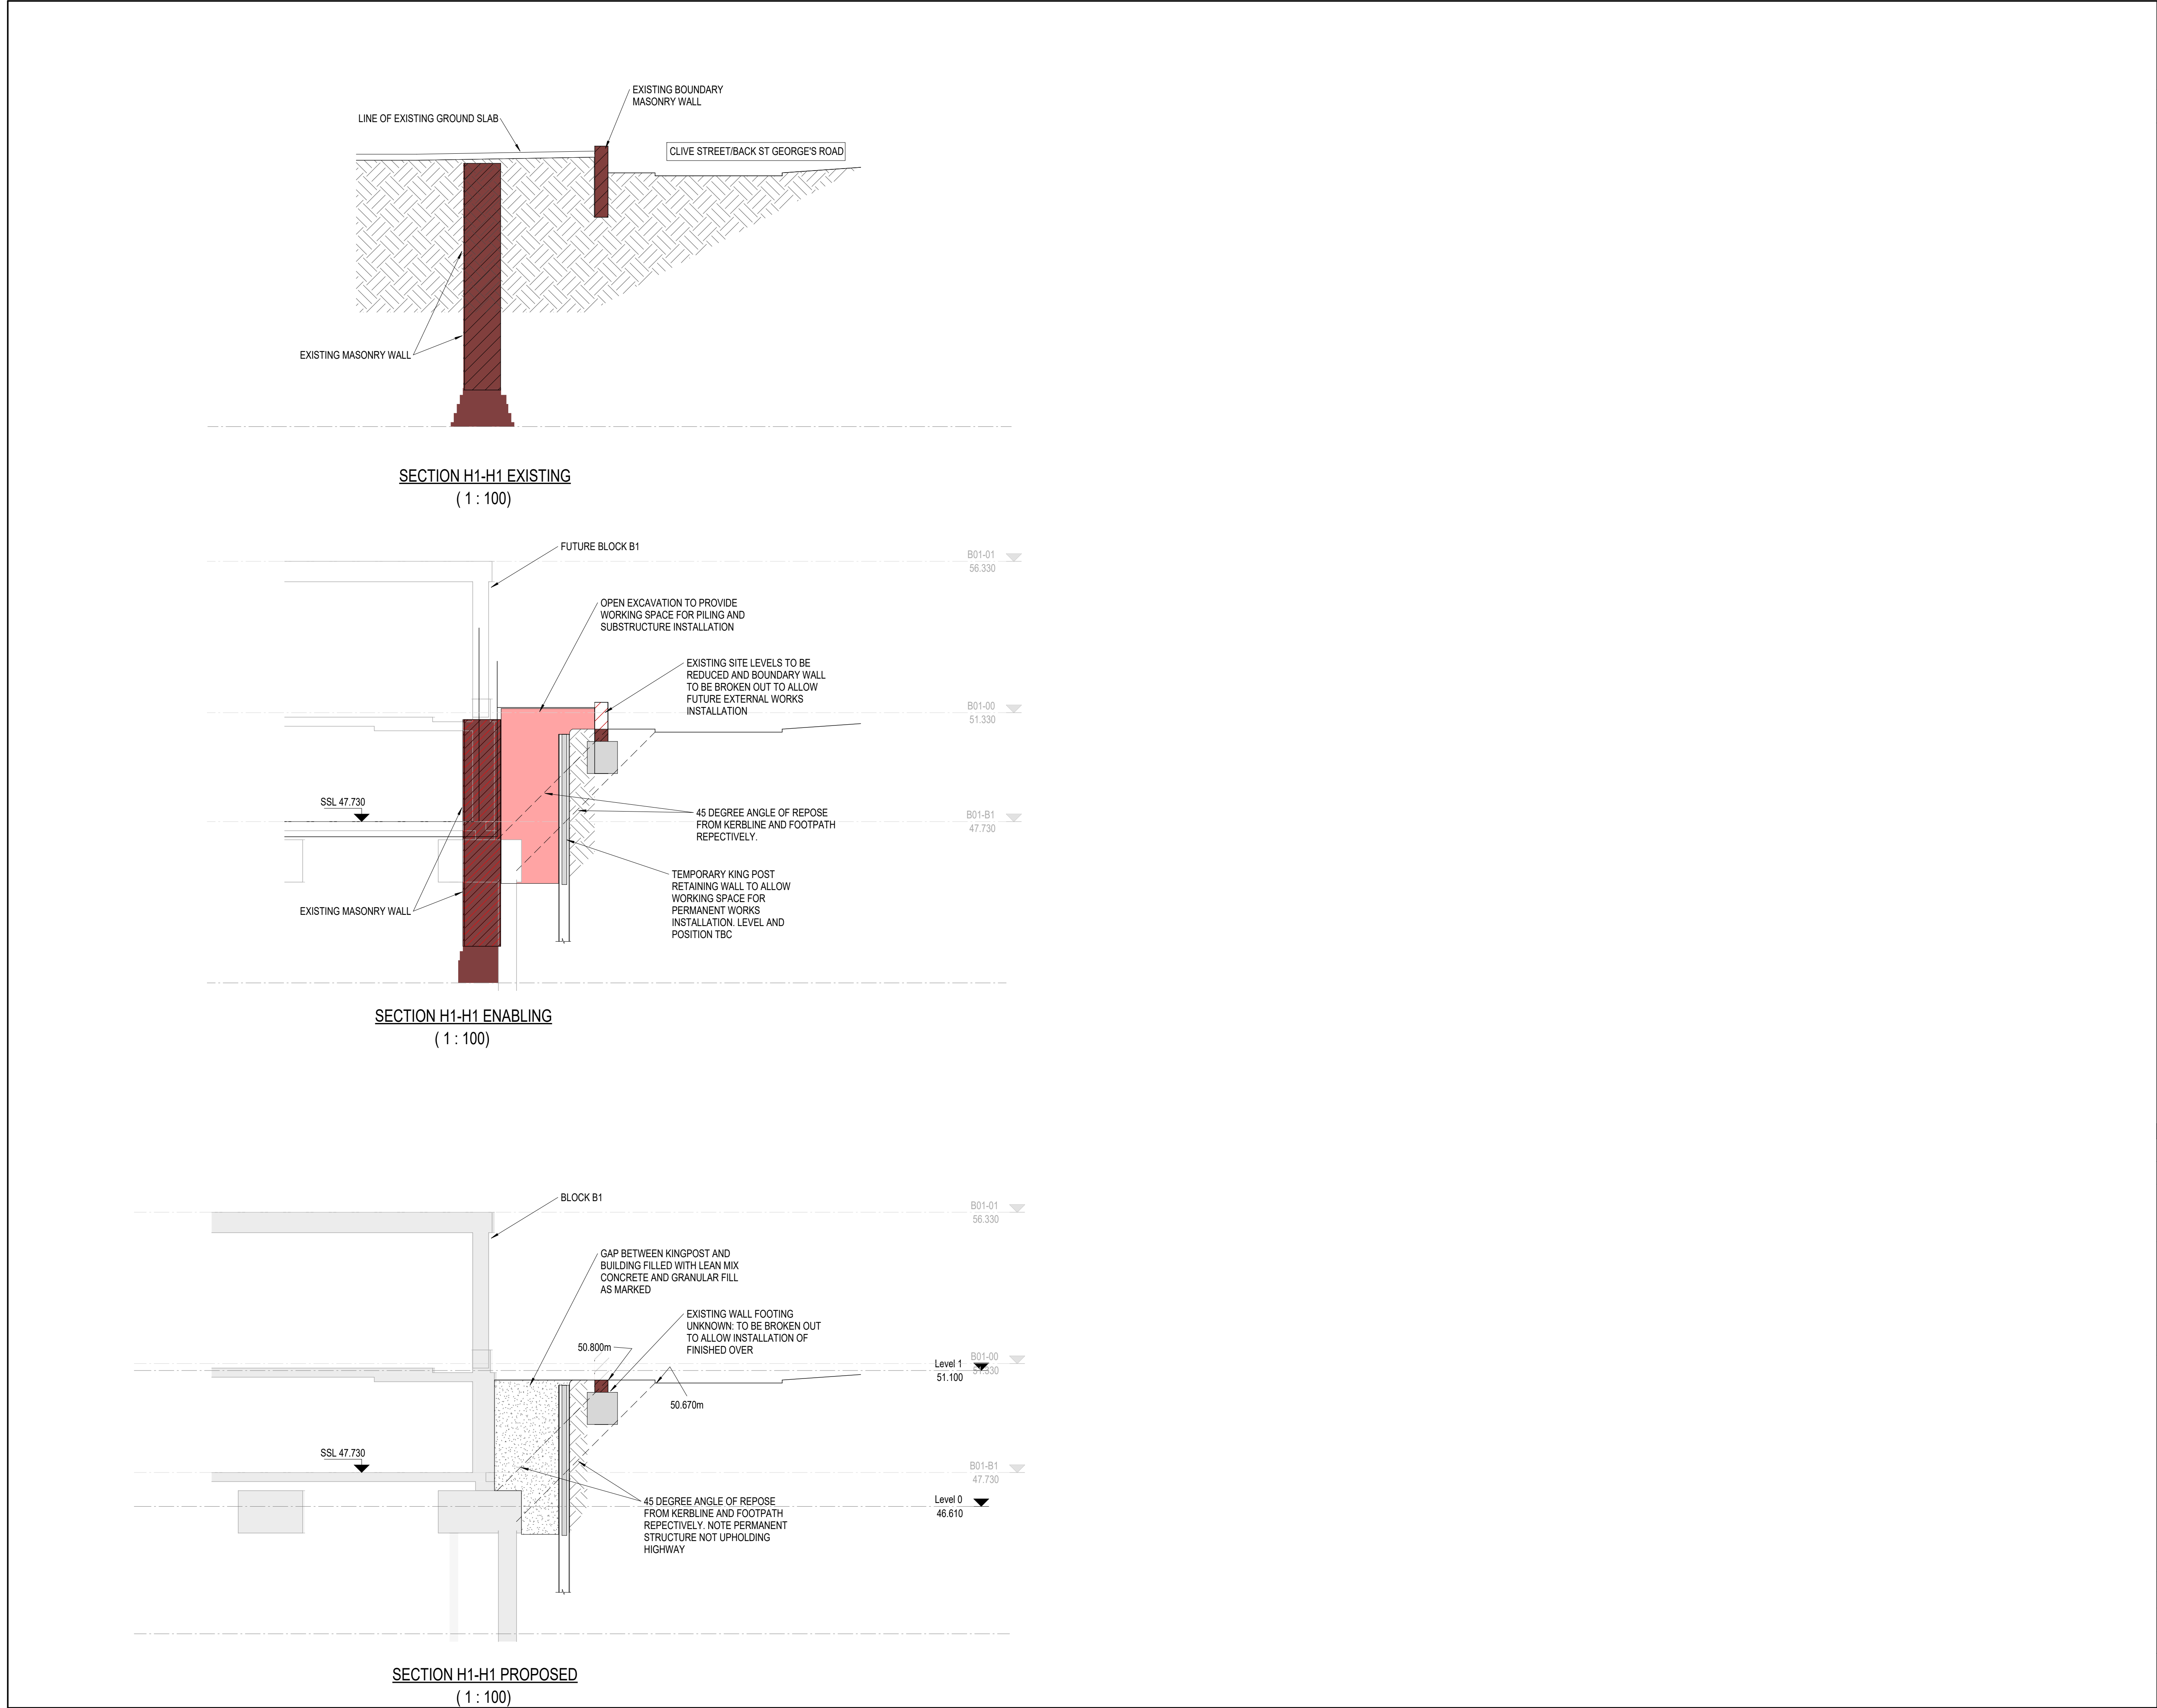

This drawing should not be scaled. Dimensions to be verified on site.
Any discrepancies should be referred to the Engineer prior to work being put in hand.
This drawing is the property of Waterman Structures Limited and is issued on the condition that it is not copied, reproduced, retained or disclosed to any unauthorised person, either wholly or in part without the consent in writing of Waterman Structures Limited
Pickfords Wharf Clink Street London SE1 9DG United Kingdom
t +44 20 7928 7888

GENERAL NOTES

1. EXISTING SITE PLAN HAS BEEN BUILT BASED ON INFORMATION OBTAINED VIA TOPOGRAPHICAL & STRUCTURAL SURVEYS. INCLUDING HISTORICAL SITE INFORMATION REGARDING THE GAS WORKS. PARTY WALL AREAS 1, 3 AND 6 WERE INACCESSIBLE DURING THE SITE INSPECTIONS THEREFORE DETAILS MAY VARY FROM THAT INDICATED.

2. BELOW GROUND OBSTRUCTIONS/ VOIDS EXTENTS ARE APPROXIMATED BASED ON BOTH LIMITED INTRUSIVE INVESTIGATION AND HISTORICAL DATA. FURTHER SITE INVESTIGATION IS RECOMMENDED TO ESTABLISH THE FULL EXTENTS OF BURIED OBSTRUCTIONS/ VOIDS WITHIN THE GROUND

PLEASE READ WSL DRAWING NUMBERS IN THE FOLLOWING SEQUENCE:

96000 - EXISTING SITE PLAN
96001 - ABOVE GROUND DEMOLITIONS PLAN
96003 - FUTURE EXPLORATORY WORKS PLAN
96006 - TEMPORARY WORKS PLAN
96004 - BELOW GROUND DEMOLITIONS PLAN
96002 - PILING PLATFORM PLAN

96100 - SITE SECTIONS KEYPLAN TOGETHER WITH:
96101 - LONG SECTIONS SHEET 1
96102 - LONG SECTIONS SHEET 2
96103 - LONG SECTIONS SHEET 3
96104 - LONG SECTIONS SHEET 4
96105 - LONG SECTIONS SHEET 5
96106 - LONG SECTIONS SHEET 6

96007 - PARTY WALL PLAN TOGETHER WITH:
21001 - PARTY WALL SECTIONS SHEET 1
21002 - PARTY WALL SECTIONS SHEET 2
21003 - PARTY WALL SECTIONS SHEET 3
21007 - PARTY WALL SECTIONS SHEET 4
21008 - PARTY WALL SECTIONS SHEET 5

96005 - NORTHERN BOUNDARY WALL PLAN TOGETHER WITH:
21004 - NORTHERN BOUNDARY WALL SECTIONS SHEET 1
21005 - NORTHERN BOUNDARY WALL SECTIONS SHEET 2
21006 - NORTHERN BOUNDARY WALL SECTIONS SHEET 3

96010 - FOUNDATION OVERLAY PLAN
96011 - ALTERNATIVE PILECAP GA.

P01	S2	17.03.22	PRELIMINARY ISSUE AT STAGE 3	AH	AD		
Status	Date	Description		By	Chk		
Amendments							
Project							
ROCHDALE ROAD, MANCHESTER							
Title							
TEMPORARY WORKS HIGHWAY SECTIONS SHEET 1							
Client							
McGOFF CONSTRUCTION							
Trinity Court, 16 John Dalton Street Manchester M2 6HY t +44 161 859 8392 mail@watermangroup.com www.watermangroup.com							
Sustainability					S2		
INFORMATION							
Designed By	JG	Checked By	AD	Waterman Ref.	STR17791		
Drawn By	AJH	Date	FEB 23	Scales @ A1	As indicated		
Project	Originator	Volume	Level	Type	Role	Number	Revision
23C002-WSL-SI-XX-DR-S-96106							P01

23C002-WSL-SI-XX-DR-S-96106

Enclosure 3

- Site Sections Key Plan (Ref. WIE19453-100_GR_GI_1A and WIE19453-100_GR_GI_2A)
- The geological cross section A (Ref. WIE19453-100_GR_GI_3A)
- The geological cross section B (Ref. WIE19453-100_GR_GI_4A)
- The geological cross section C (Ref. WIE19453-100_GR_GI_5A)
- The geological cross section D (Ref. WIE19453-100_GR_GI_6A)
- The geological cross section E (Ref. WIE19453-100_GR_GI_7A)

Enclosures

