


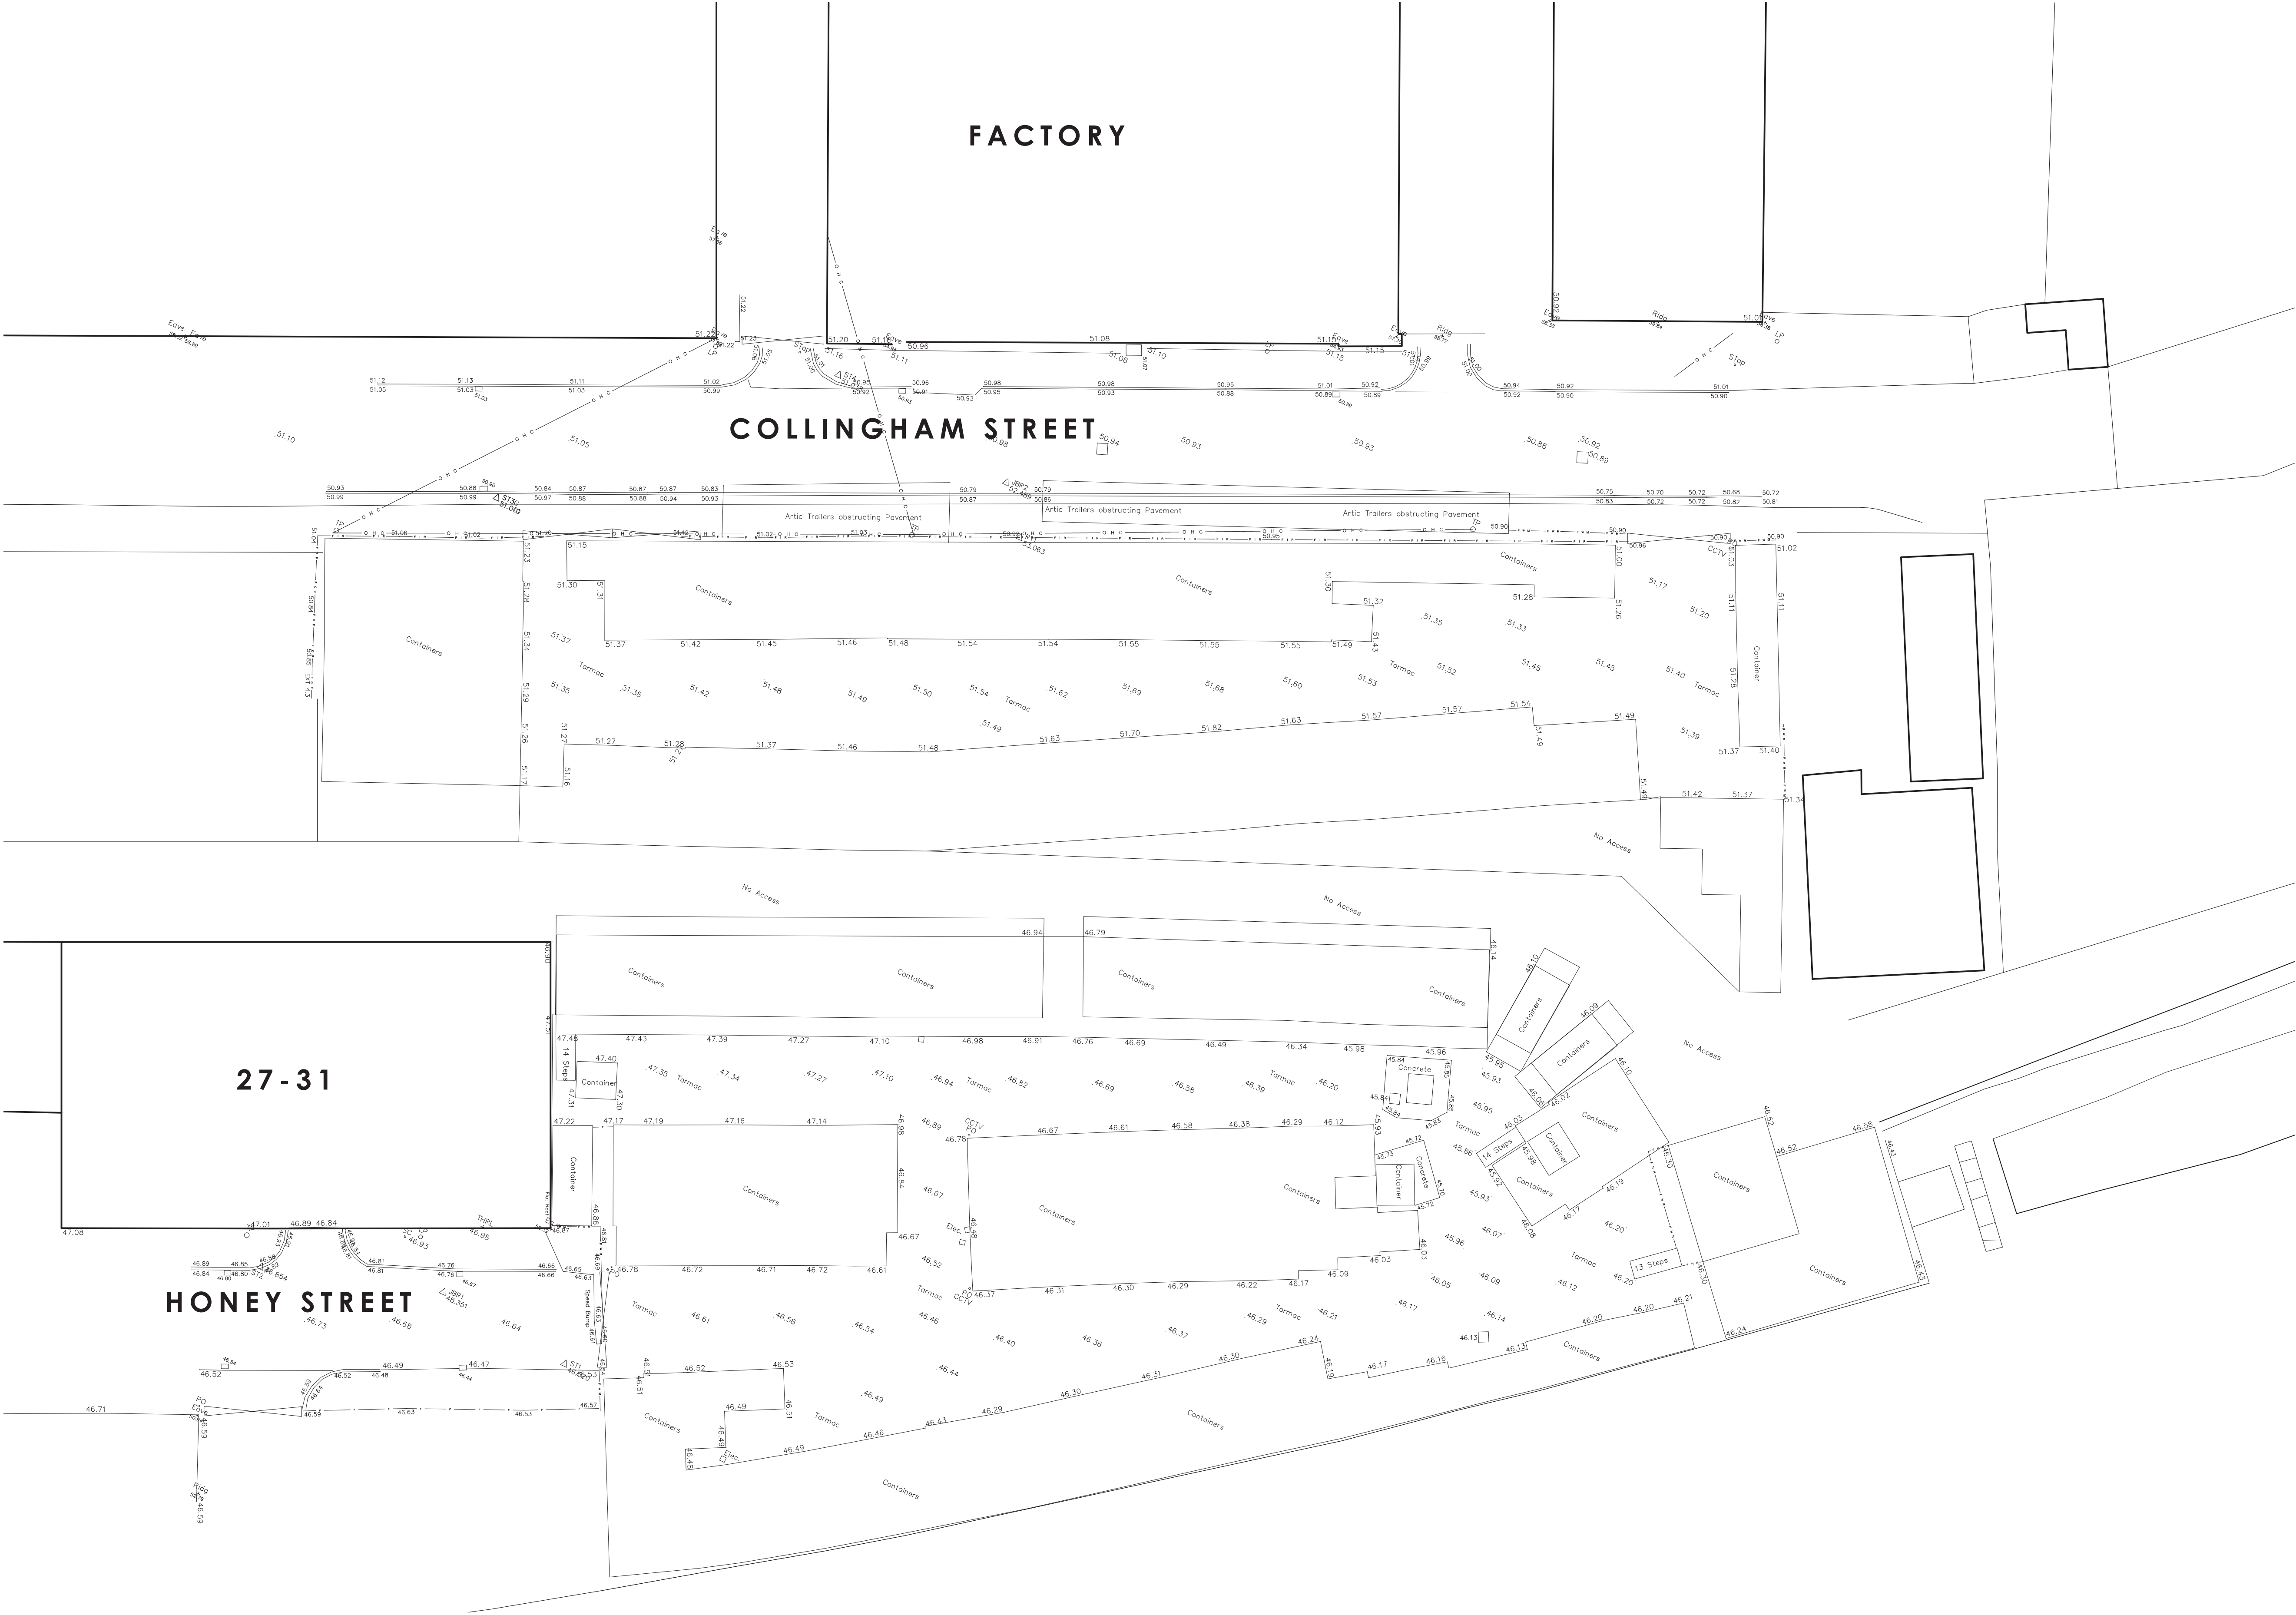

EXISTING SITE PLAN  
1:200 @ A1

Dimensioning

Figured dimensions only to be taken from these designs and drawings. Work to annotated dimensions only. All dimensions to be checked on site. Architectural designers to be informed immediately of any discrepancies before work proceeds. Drawings are to be read in conjunction with relevant specifications, structural engineers and service engineers' drawings.

| Rev | Description                   | Date     |
|-----|-------------------------------|----------|
| -   | Issued to client for comments | 04/04/22 |
| A   | Issued for Planning           | 14/06/22 |
| B   | Mezzanine Removed             | 04/09/22 |
| C   | Revised Drawing               | 03/01/23 |

PLANNING



SALEEM  
ARCHITECTS

Client  
Miss Ezra White

Project  
Collingham Street,  
Cheetham  
Manchester

Drawing Title  
Existing Site Plan

Revision  
C

Scale  
1:200 @ A1

Drawing No. :  
Sheet 2

Date  
Mar 2022