



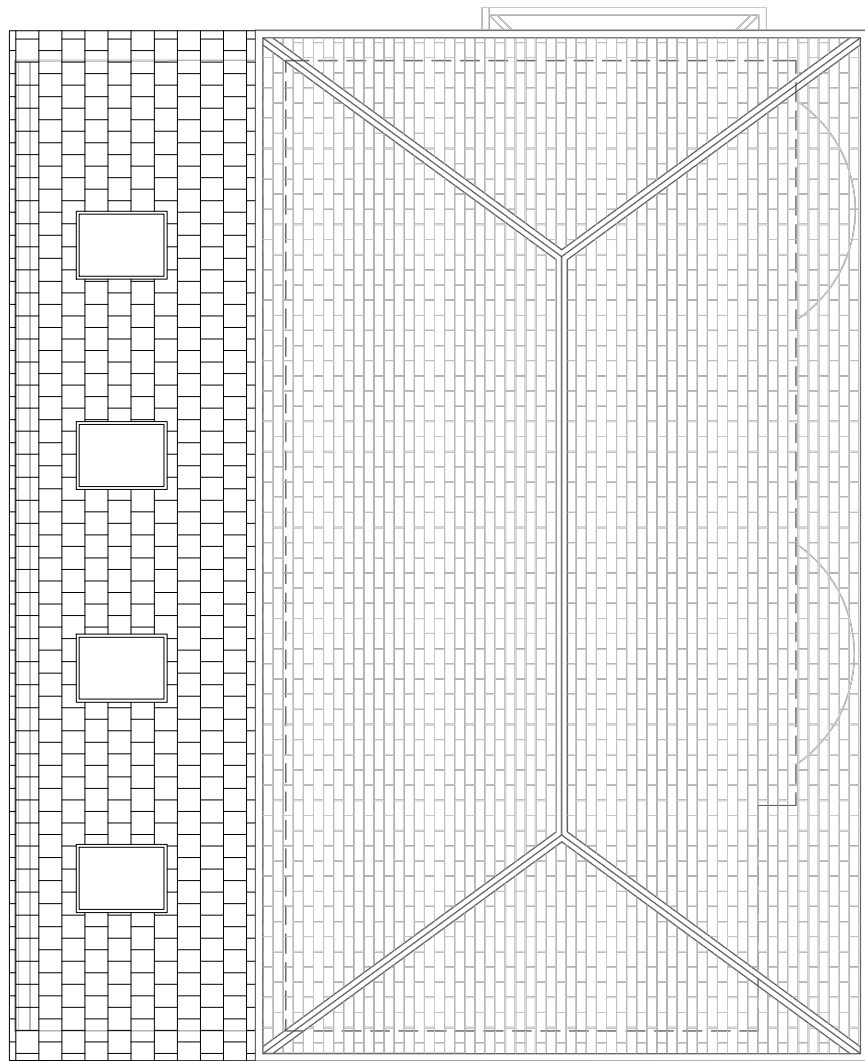

- LAYOUT FLOOR PLAN EXISTING
PLAN Loft 1 : 100 (IN A3)

existing approved (ref : 116731/FH/2017)

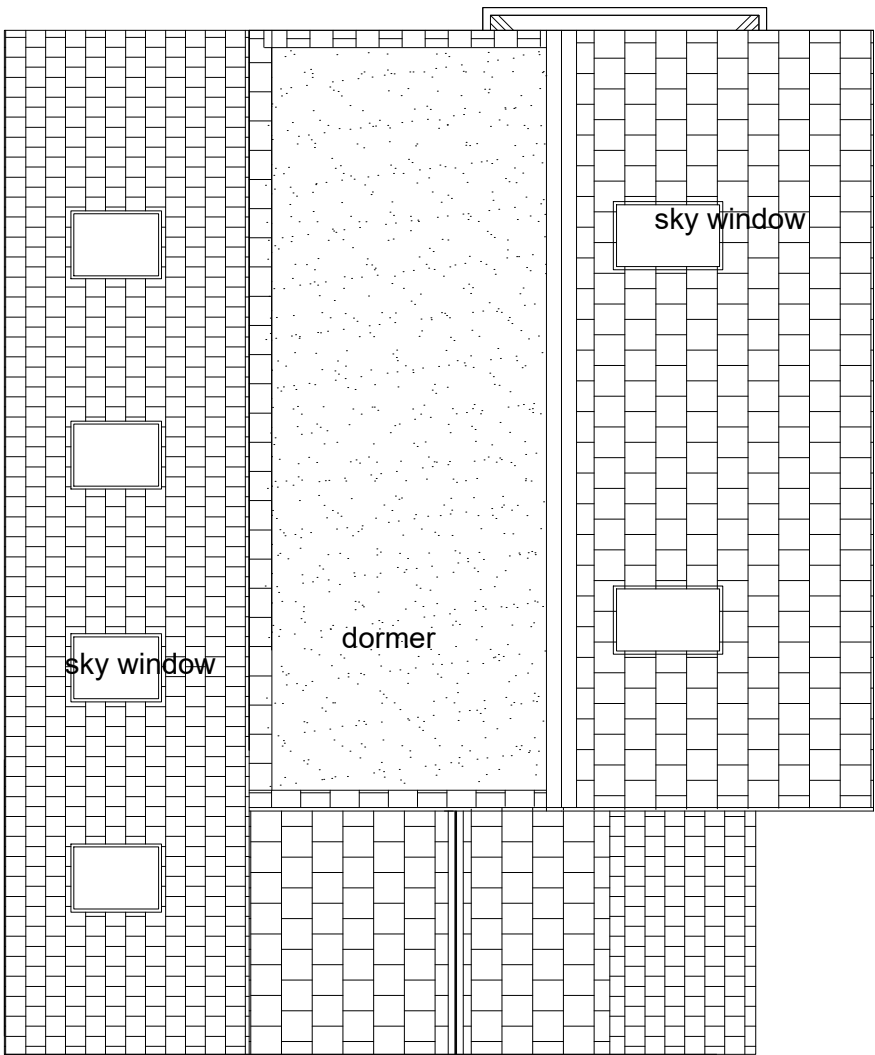

- LAYOUT FLOOR PLAN PROPOSED
PLAN Loft 1 : 100 (IN A3)

NOTE :

REMARK :
1.) NO unauthorized copying / reproduction permitted without expressed written permission.
2.) The contractor shall check all dimensions and level on site before commencement of work.
3.) No dimension to be scaled off this drawing.

LEGEND :

CLIENT :

PROJECT TITLE :
926 Rochdale Road,
Blackley, Manchester
M9 7EP
-

DRAWING TITLE :
ROOF PLAN

DRAWN gw mar/22
CHKD GARY mar/22
SCALE AS SHOWN

rev	date	description
00		
01		
02		
03		
04		
05		
06		
07	15 June 2023	porch
08	13 Jun 2023	set back
09	06 Mar 2023	roof window relocate
10	14 Feb 2023	roof
11	04 Nov 2022	porch
12	01 Aug 2022	layout
13	23 mar 2022	layout

Revision / Version
DWG PP-CA-005 00
JOB NO
GW GARYWONG WORKSHOP LIMITED
GARYWONG WORKSHOP LIMITED
116731/FH/2017