
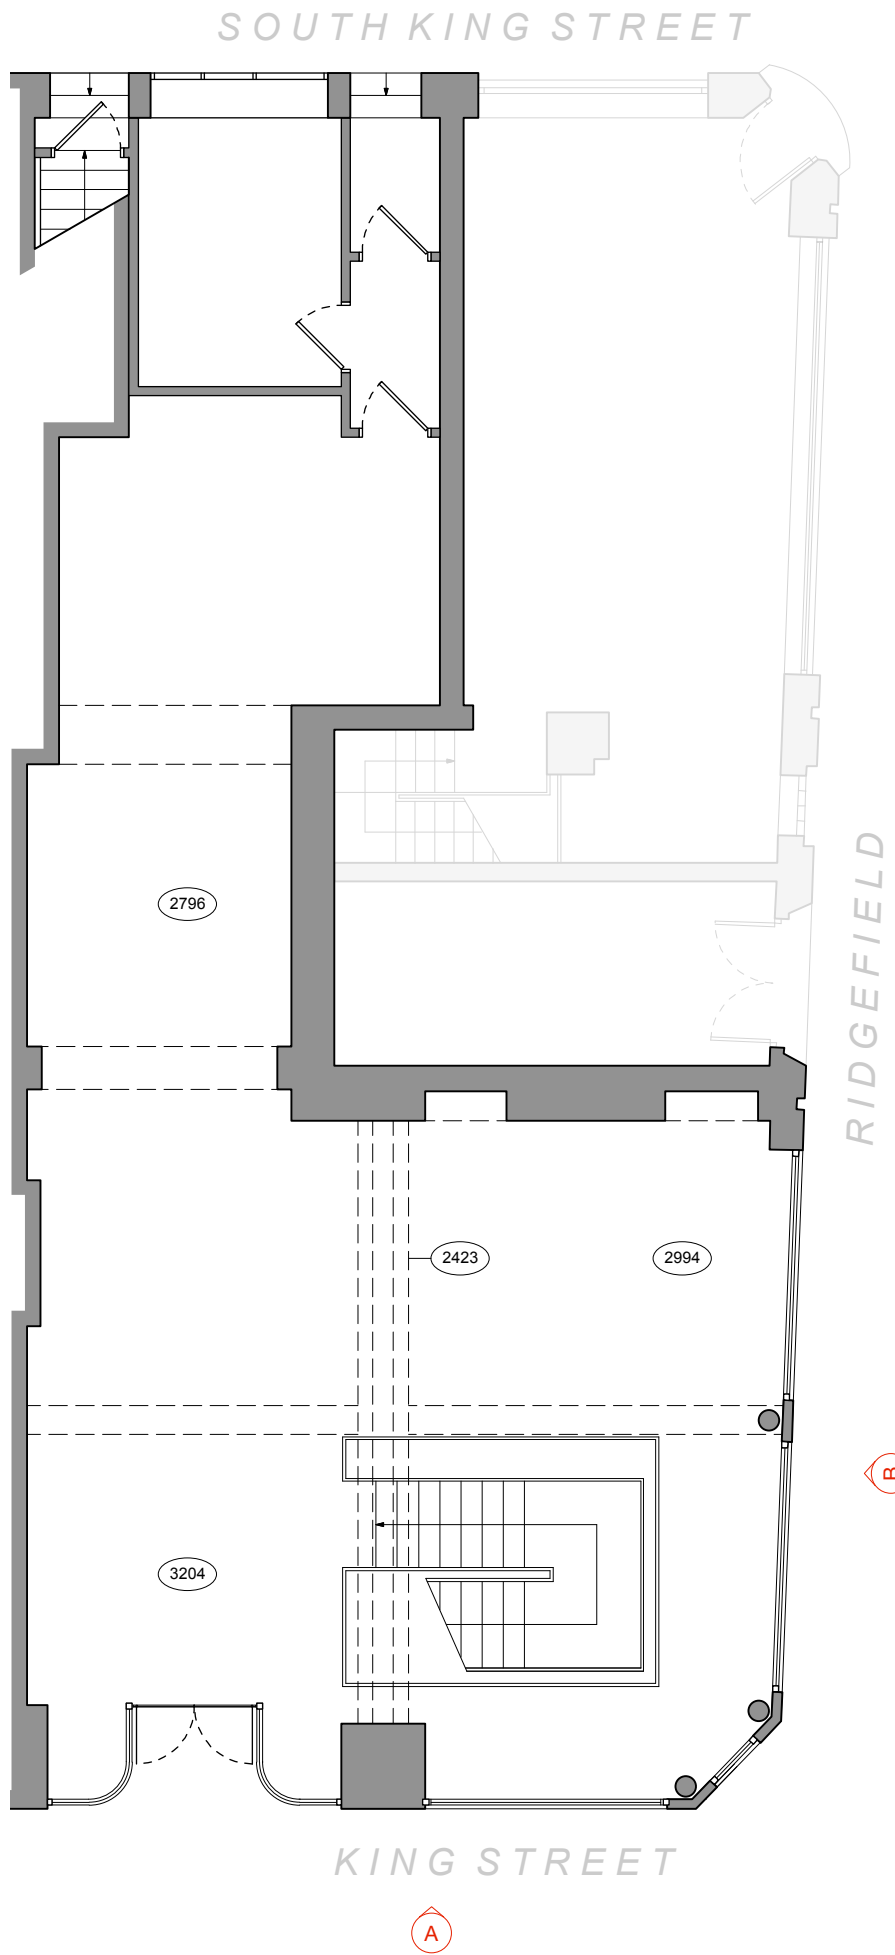
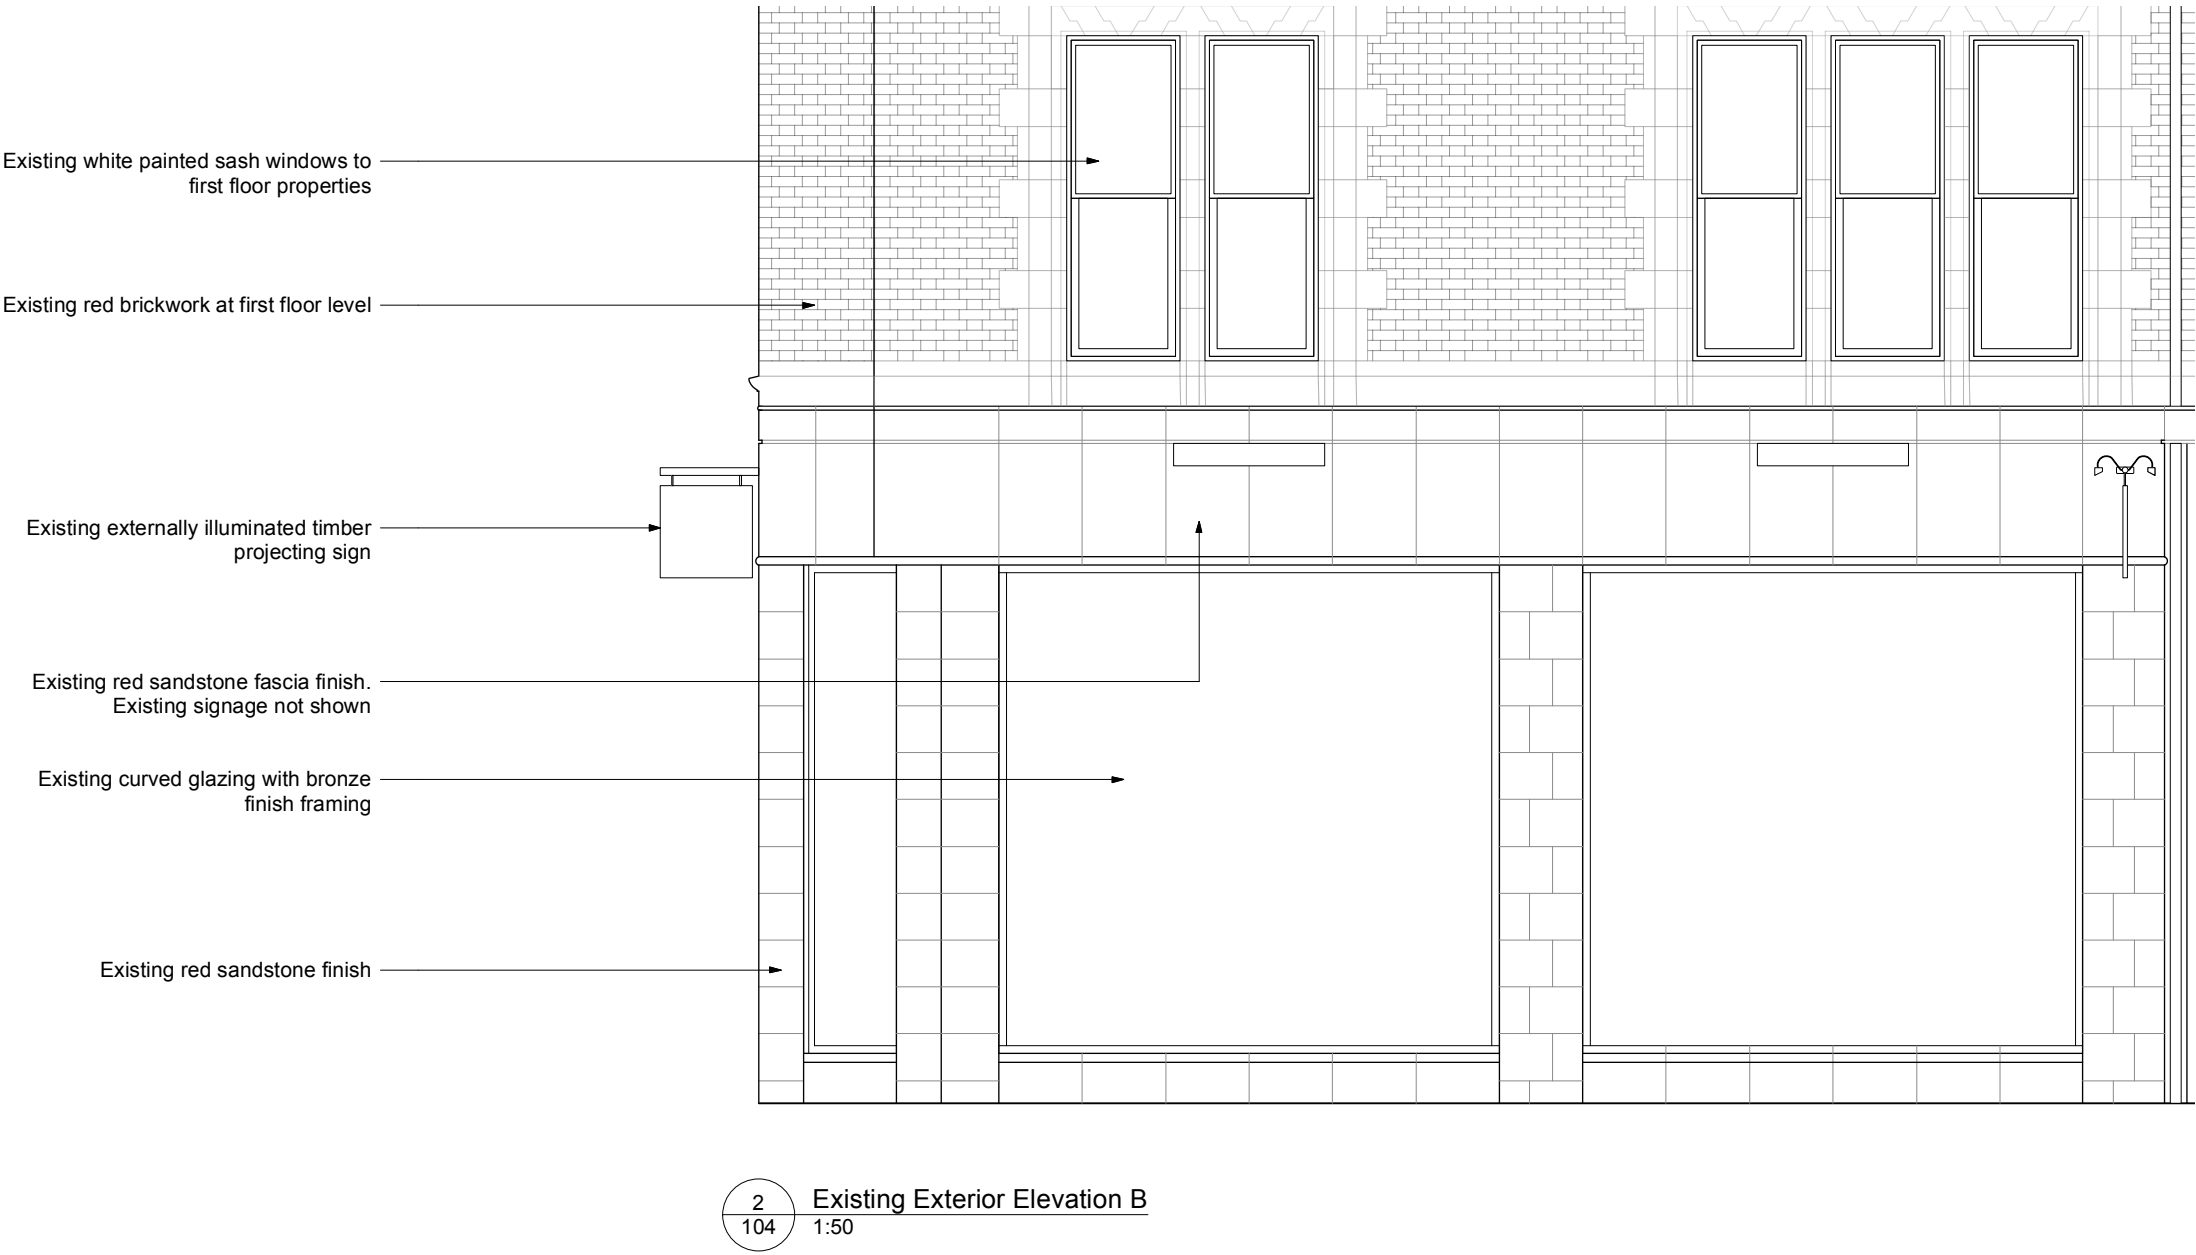


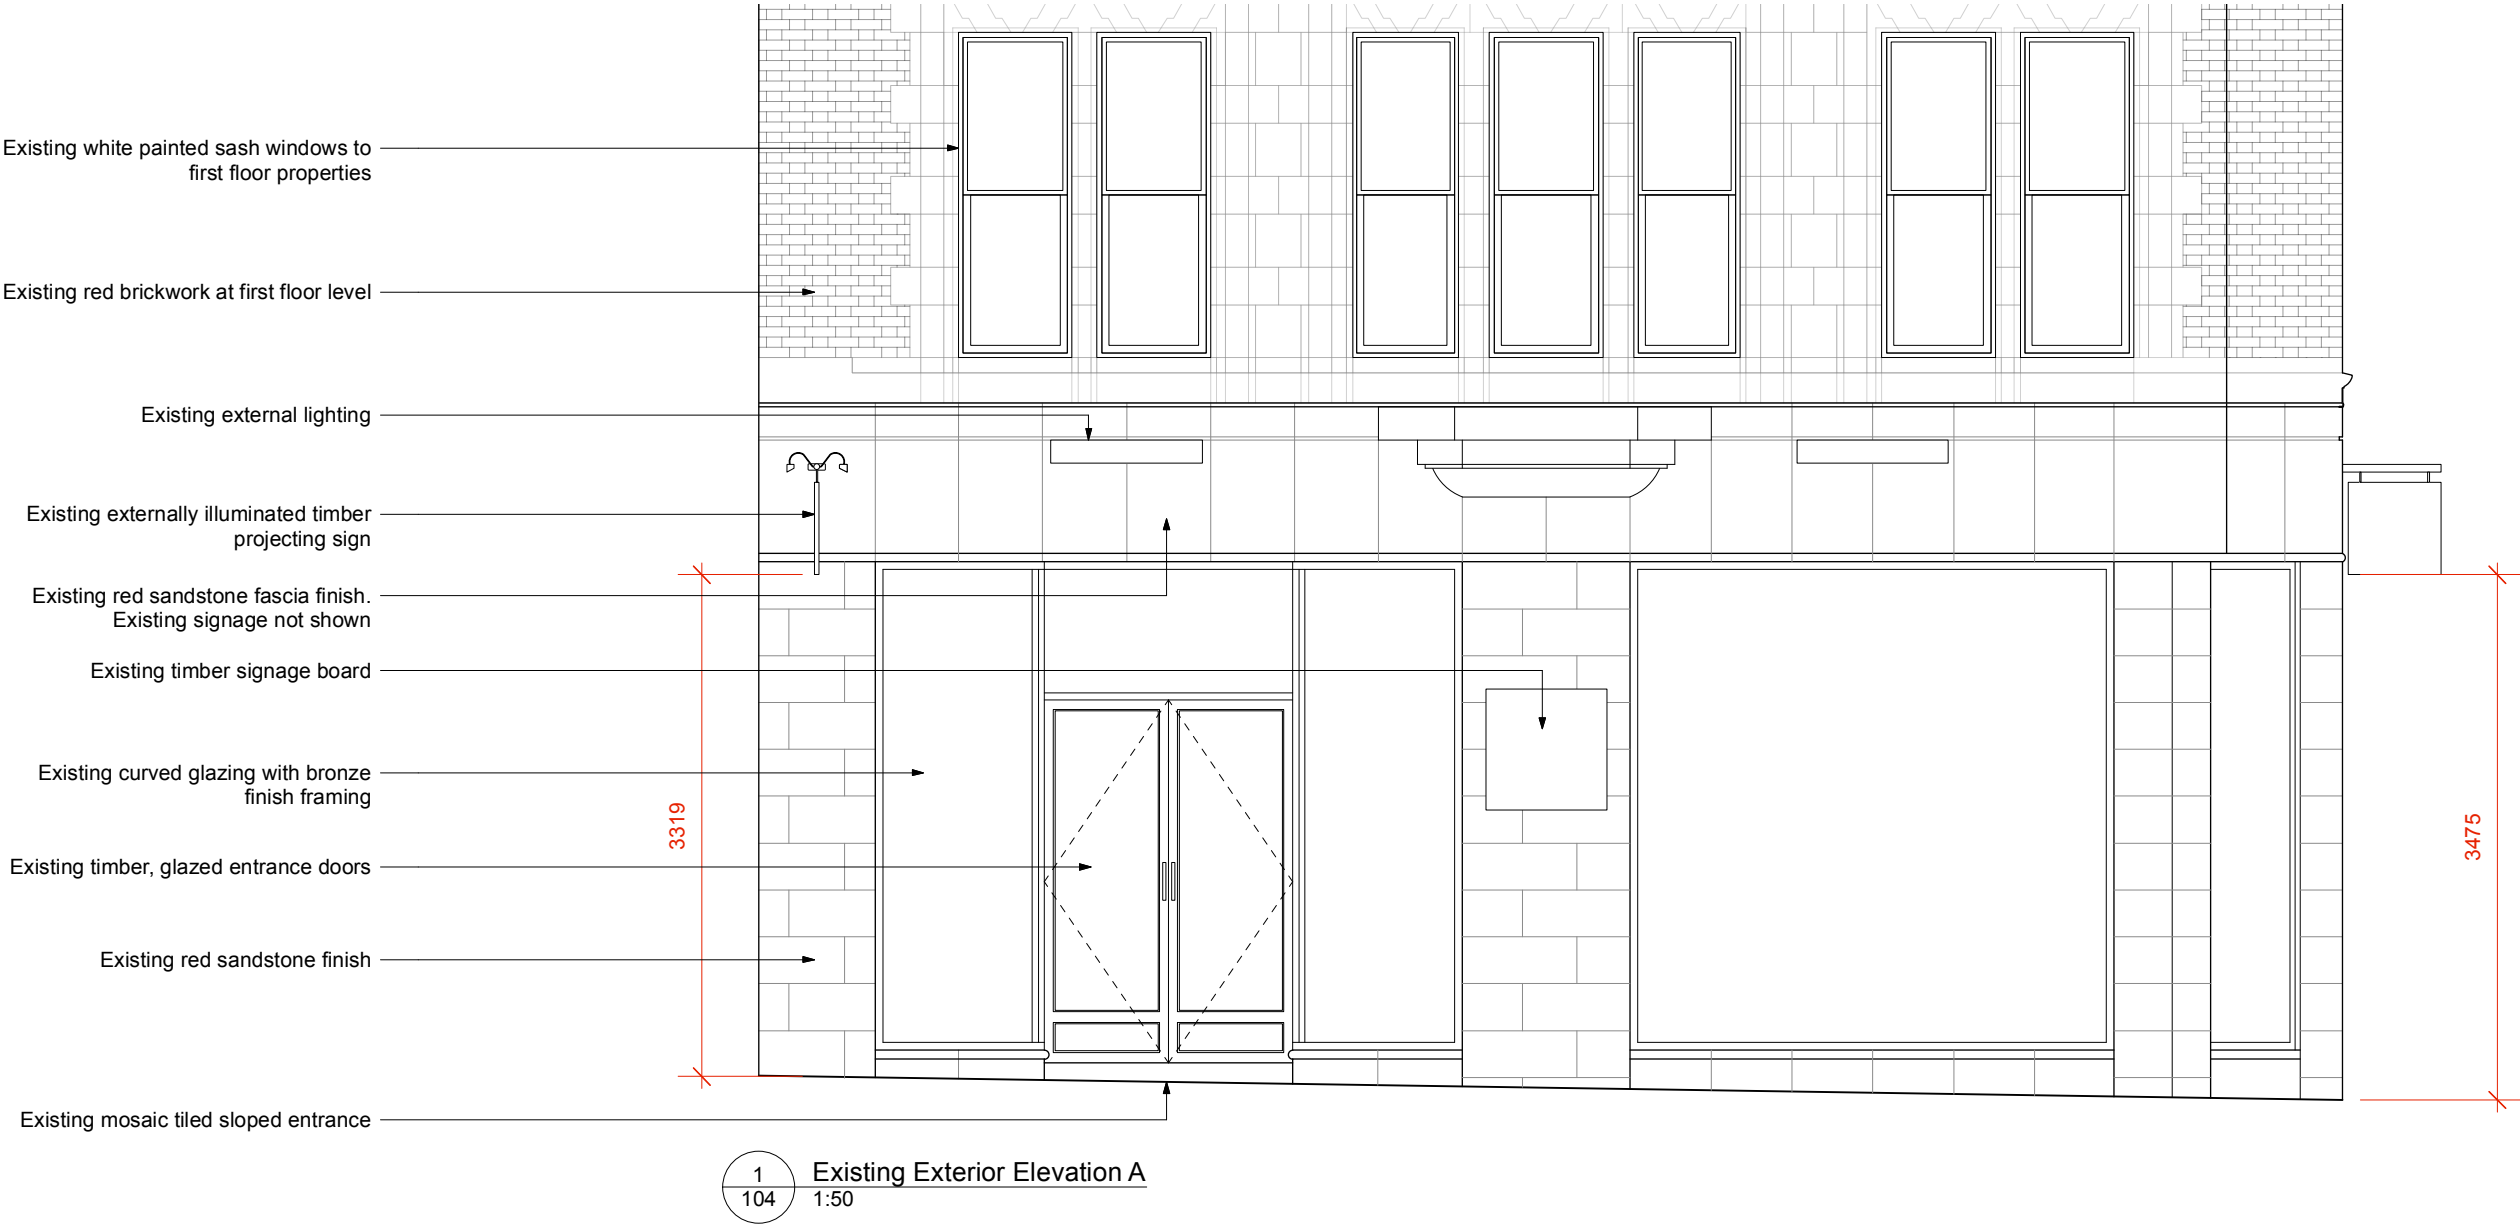

object·space·place

Client: GAIL's

Project: Manchester King St

Date: 29.11.22

Drawing Purpose: Information

Drawing Title: Existing Exterior Elevations

Job Number: 302

Scale@A2: As Shown

Drawing Number: 104

Rev: /