

SHEET ID: 90BRANREVb

DATE: 18/07/2023

SITE ADDRESS

90 Brantingham Road  
Whalley Range  
Lancashire  
M19 8LZ

DRAWINGS LIST

Existing:  
Roof Plan  
Site Plan  
Basement  
Ground Floor  
First Floor  
Second Floor  
South Elevation  
North Elevation  
West Elevation

ARCHITECT

Nasar Ishfaq  
JAAN Architects Ltd  
www.JAANarchitects.co.uk  
07817 086 944


CLIENT

Mr Kamran Pervaze


Proposed:

Roof Plan  
Site Plan  
Basement  
Ground Floor  
First Floor  
Second Floor  
South Elevation  
North Elevation  
West Elevation


Note: Materials to match existing where possible

 


SCALE 1:100

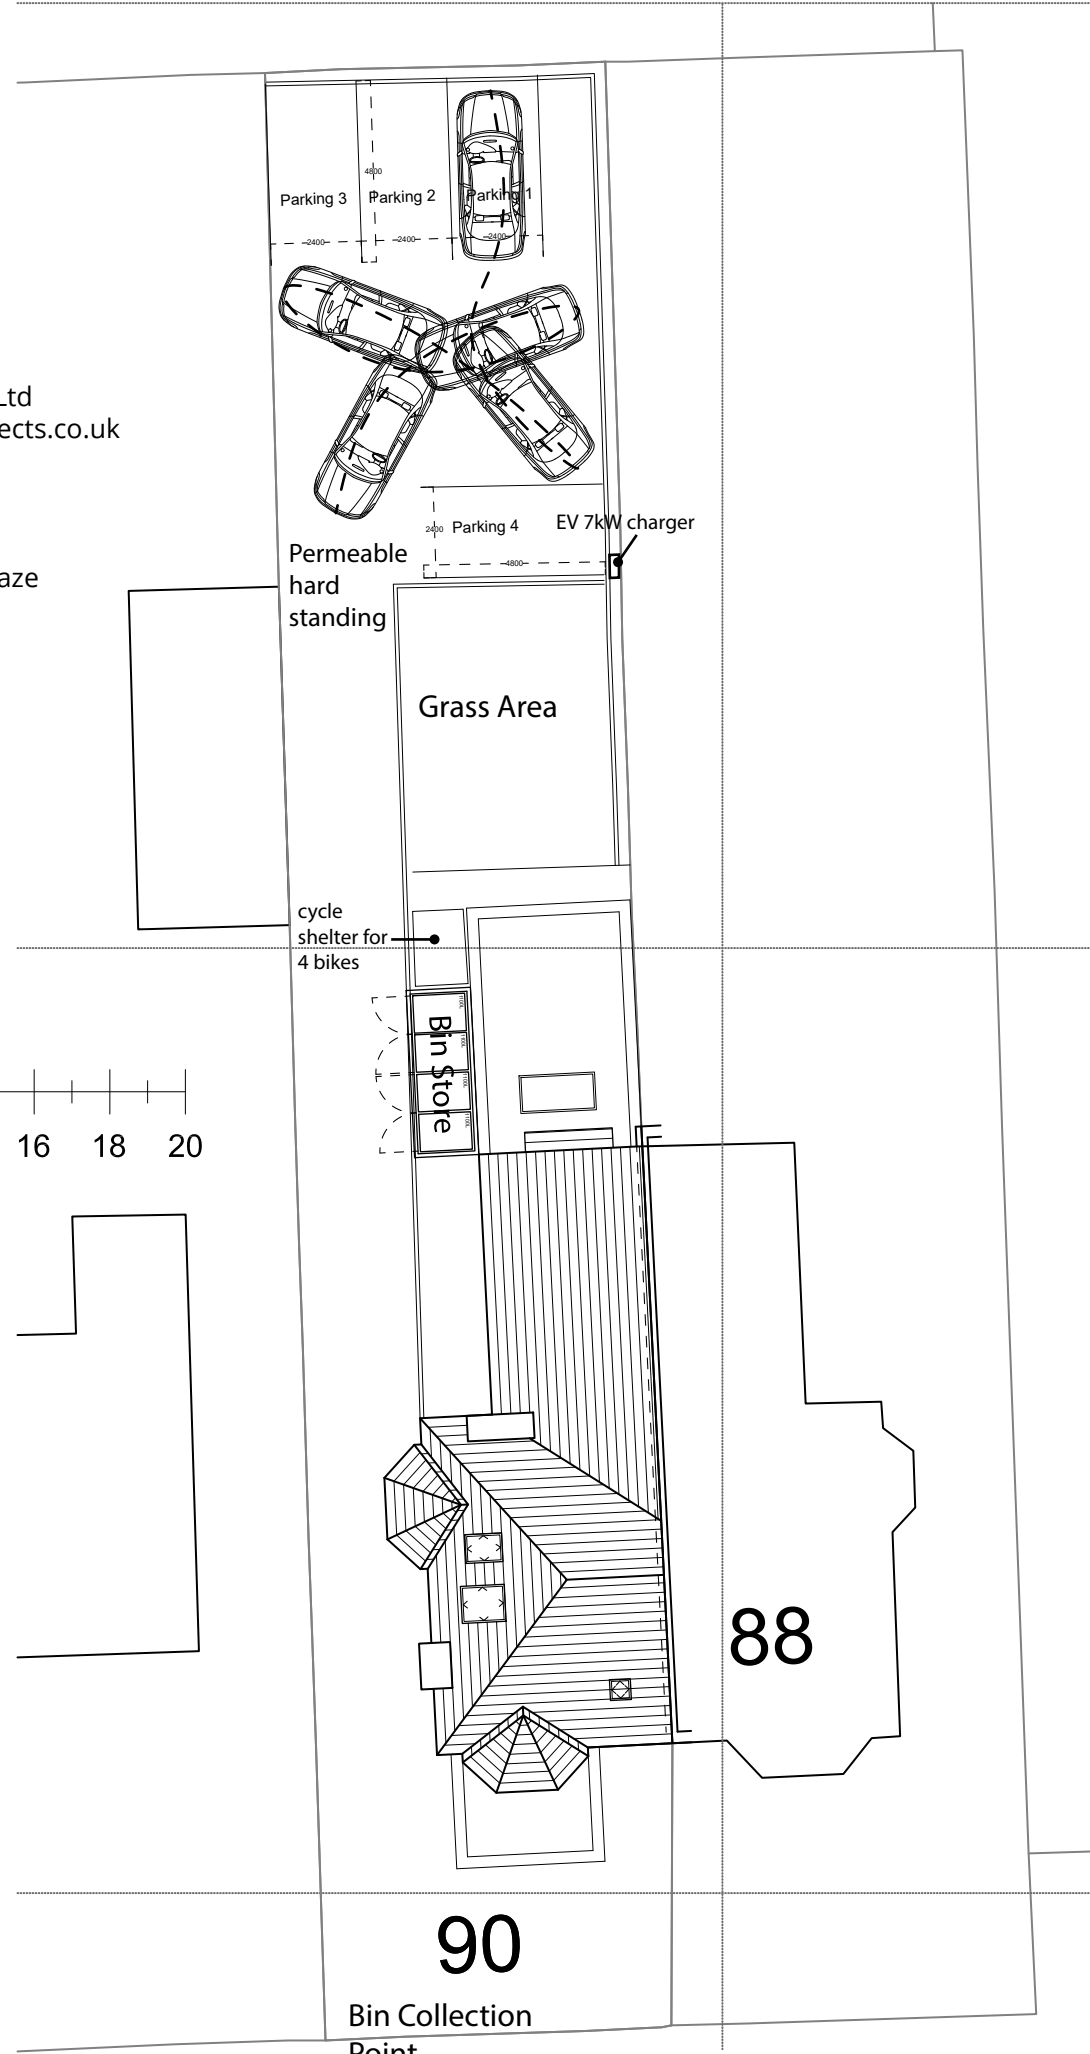


SITE PLAN  
SCALE 1:200  
UID - P001

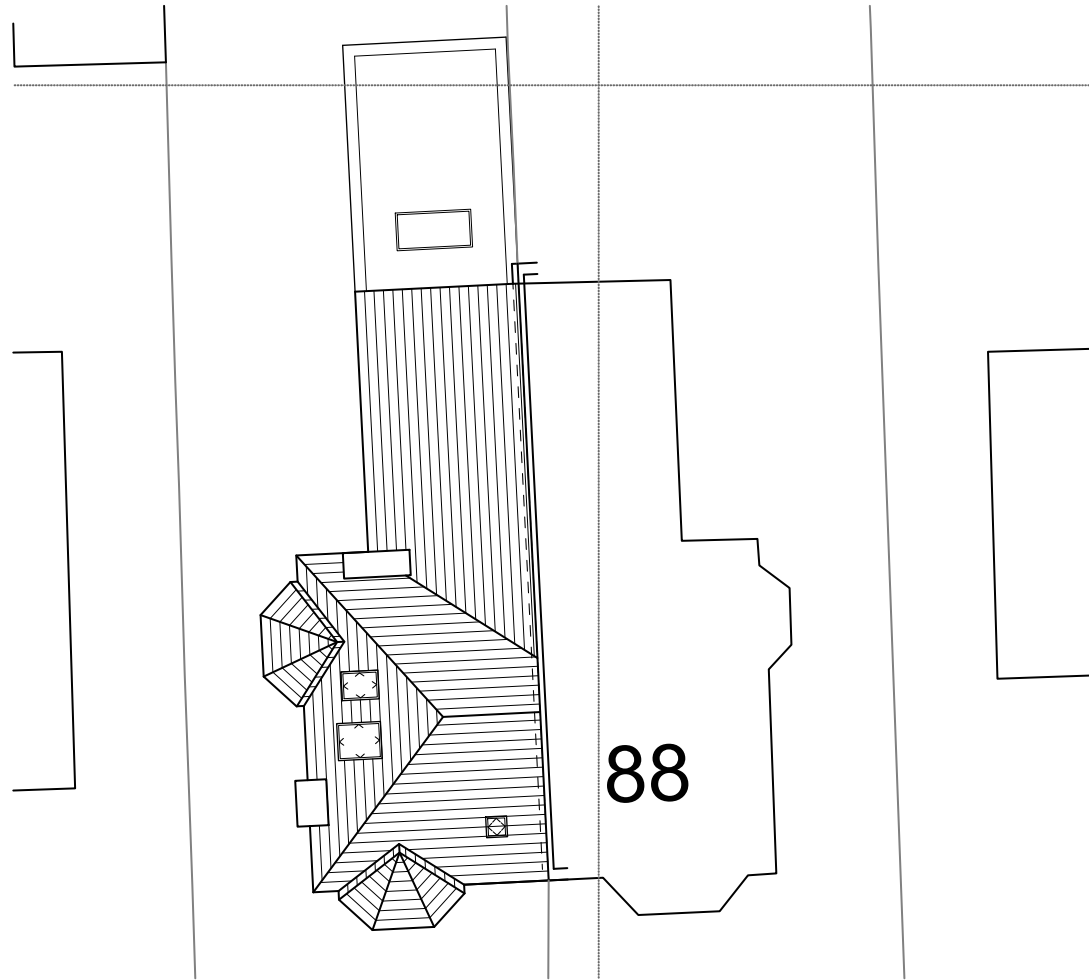


SITE PLAN  
SCALE 1:200  
UID - E001

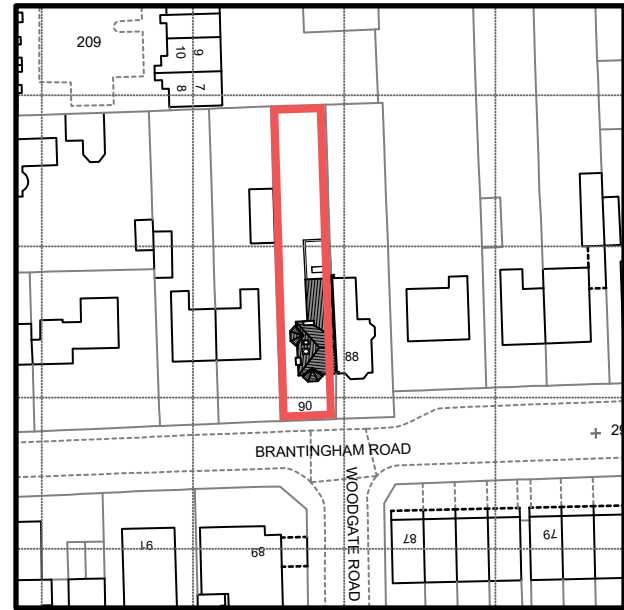


LOCATION PLAN  
SCALE 1:1250  
UID - E002

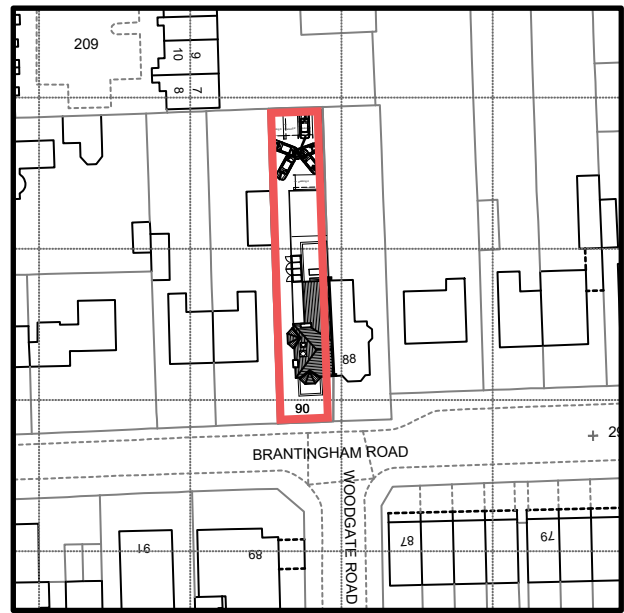

LOCATION PLAN  
SCALE 1:1250  
UID - P002

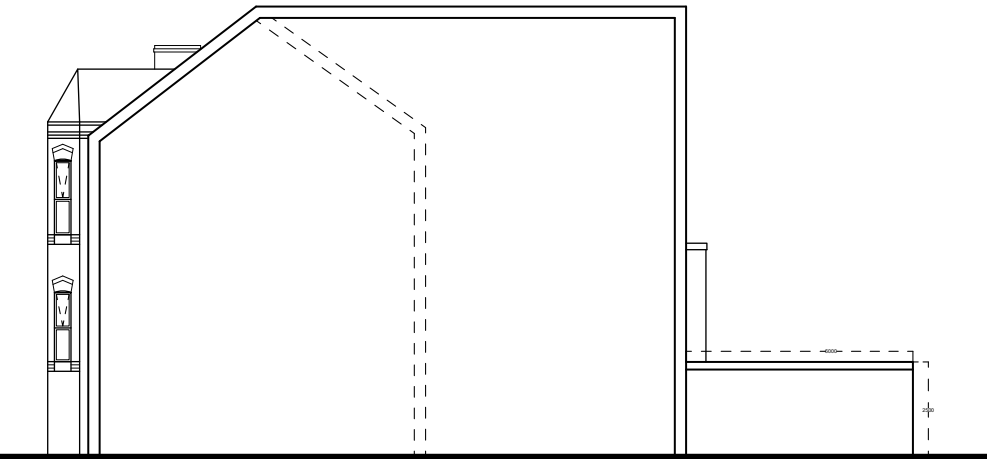


EAST ELEVATION  
SCALE 1:200  
UID - E010

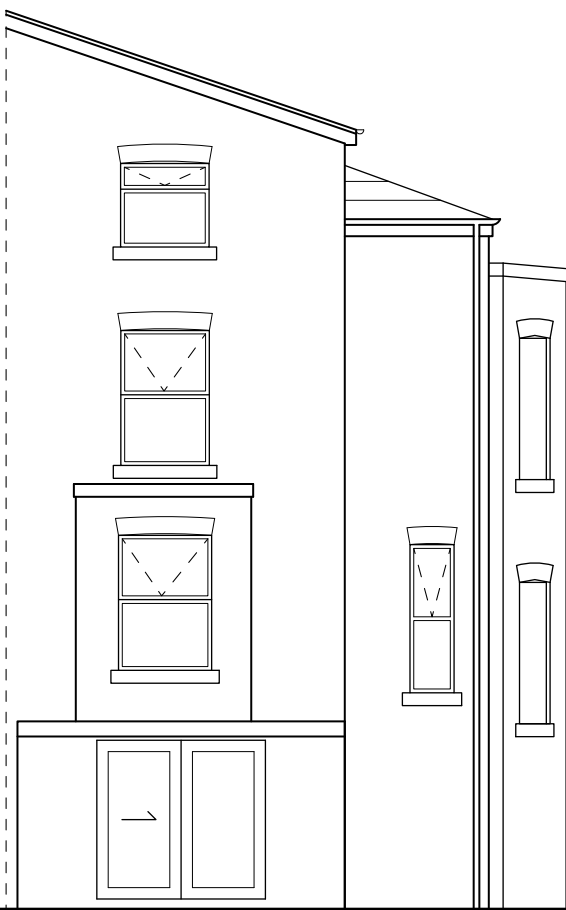


NORTH ELEVATION  
SCALE 1:100  
UID - E007



WEST ELEVATION  
SCALE 1:100  
UID - E008

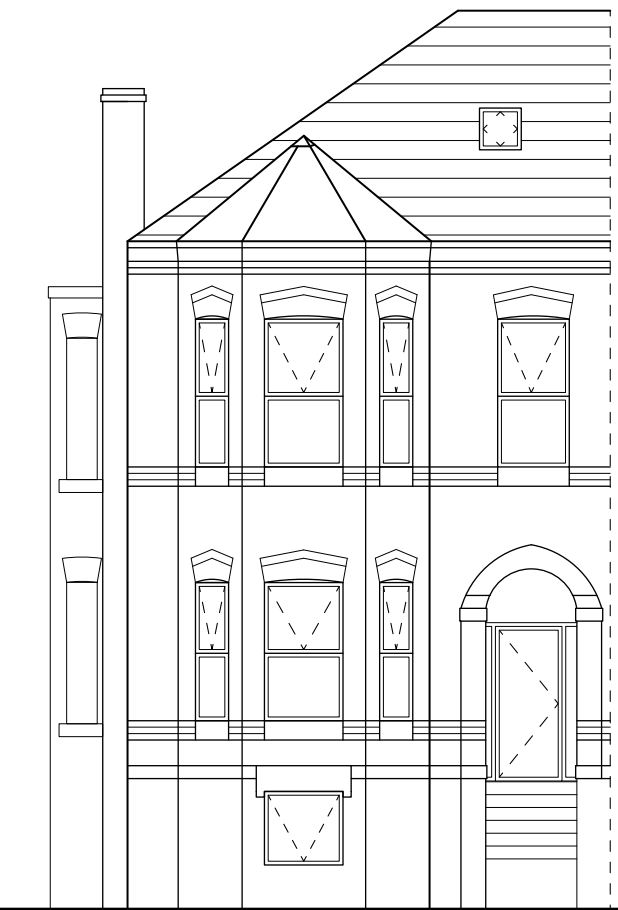


SOUTH ELEVATION  
SCALE 1:100  
UID - E009

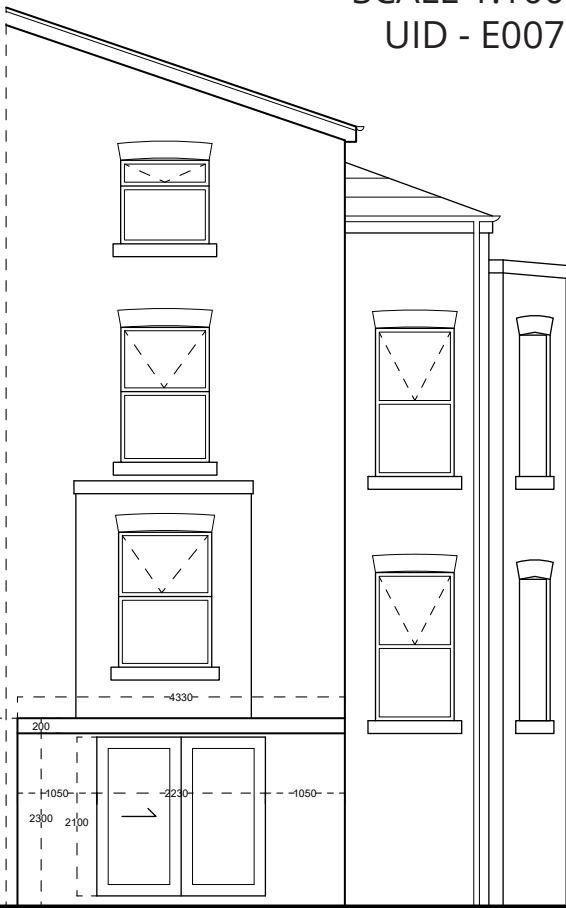


NORTH ELEVATION  
SCALE 1:100  
UID - P007




WEST ELEVATION  
SCALE 1:100  
UID - P008

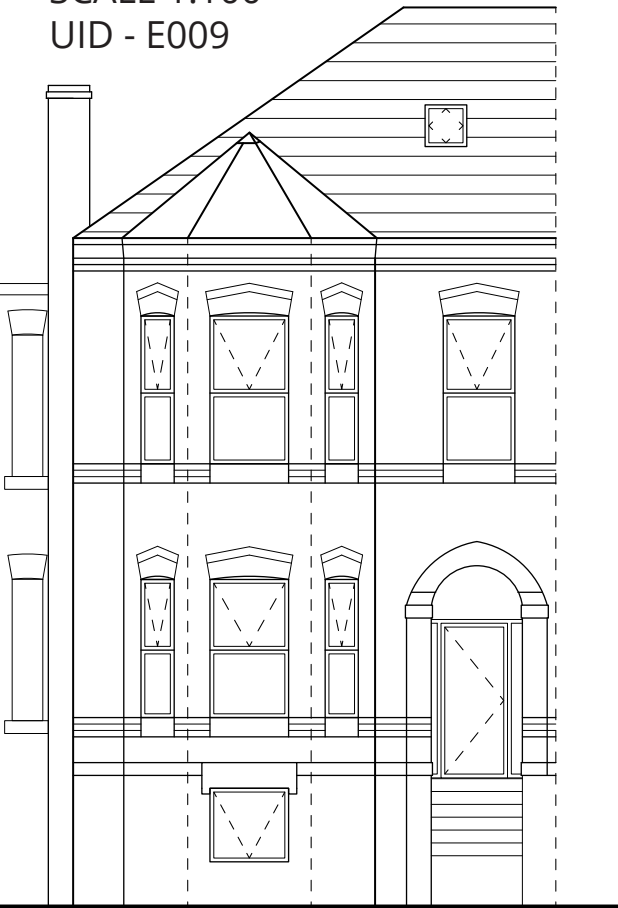


SOUTH ELEVATION  
SCALE 1:100  
UID - P009

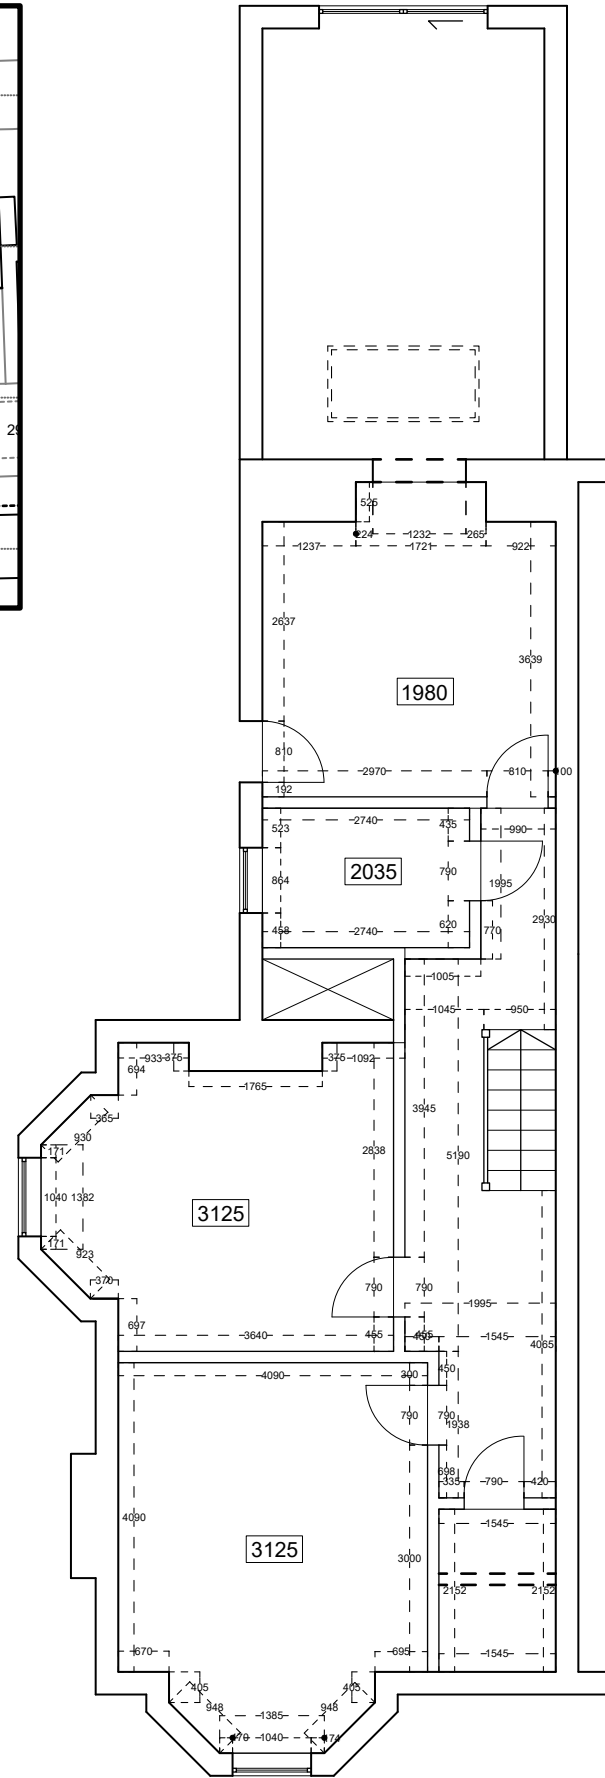



BASEMENT  
SCALE 1:100  
UID - E003

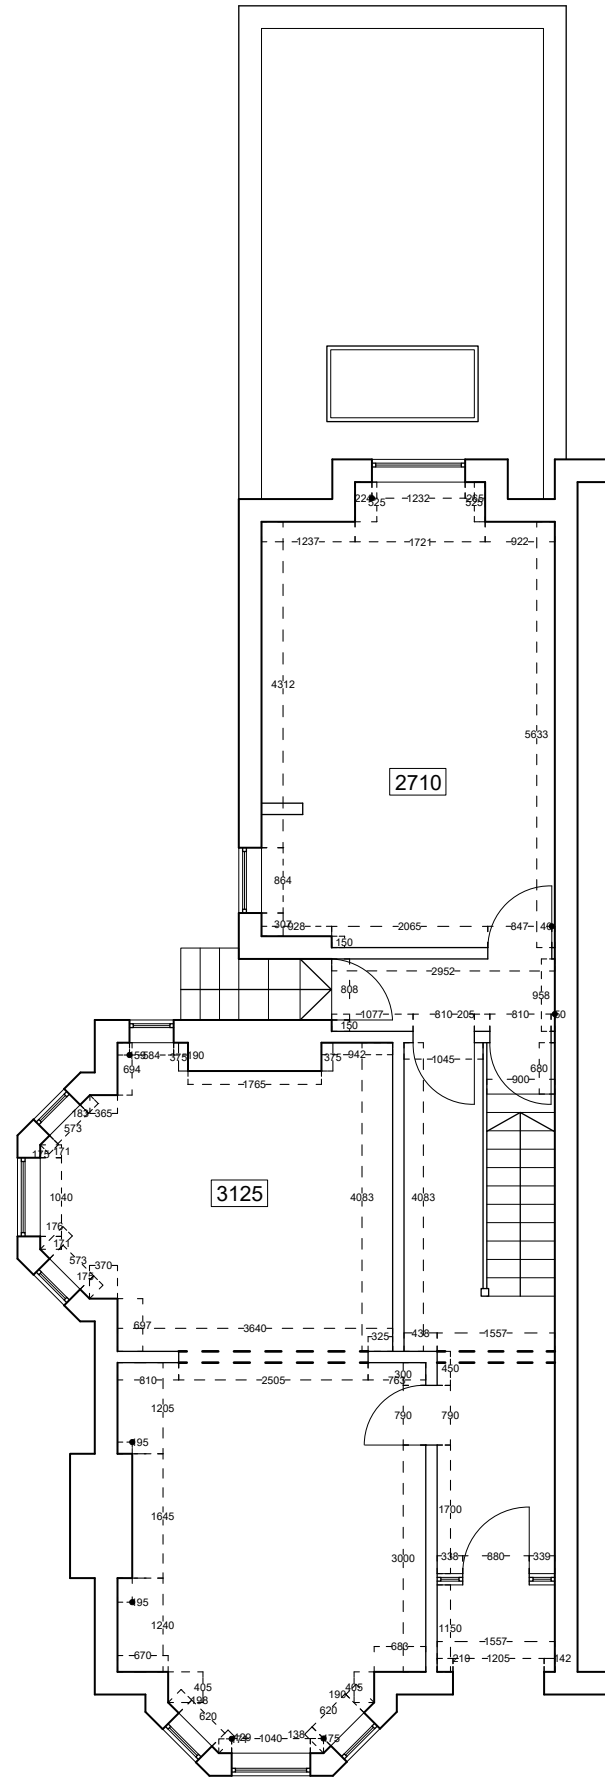


GROUND FLOOR  
SCALE 1:100  
UID - E004

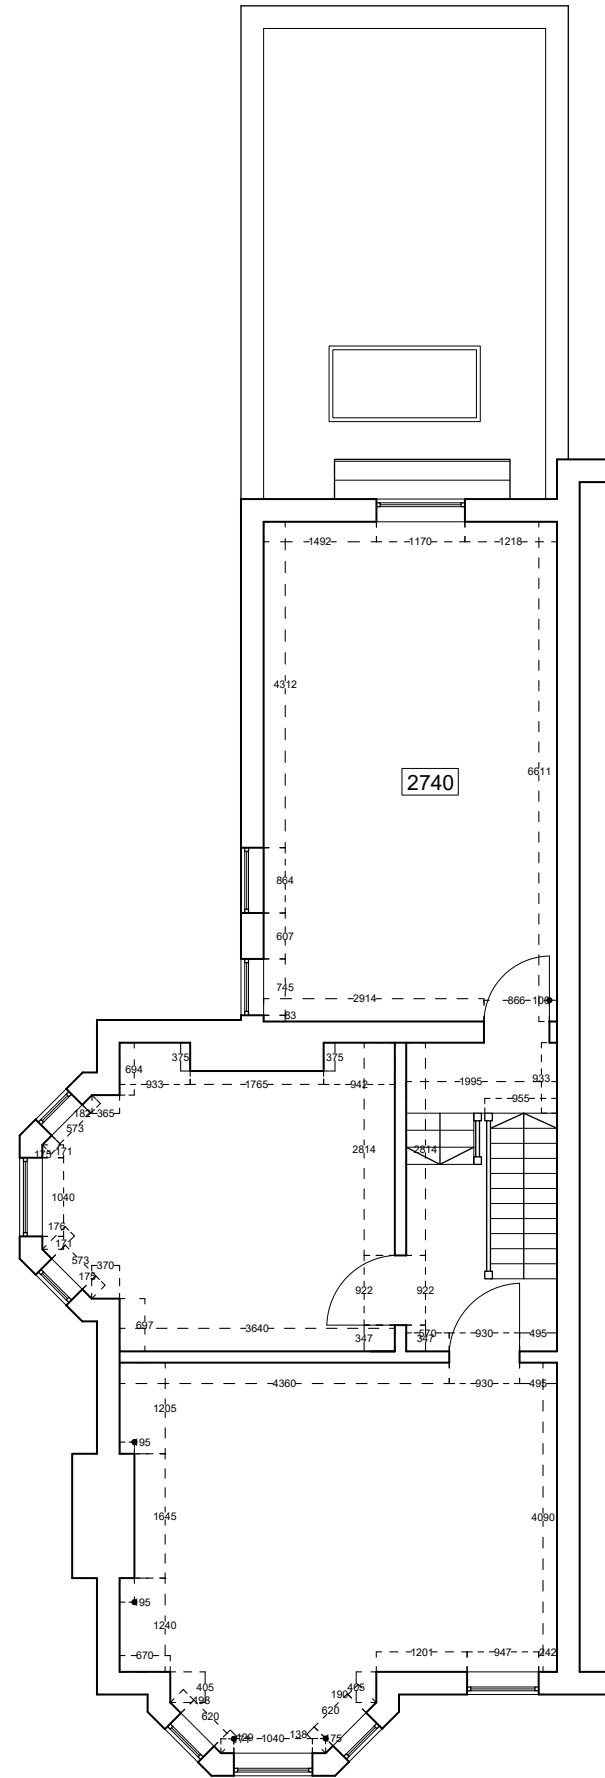


FIRST FLOOR  
SCALE 1:100  
UID - E005

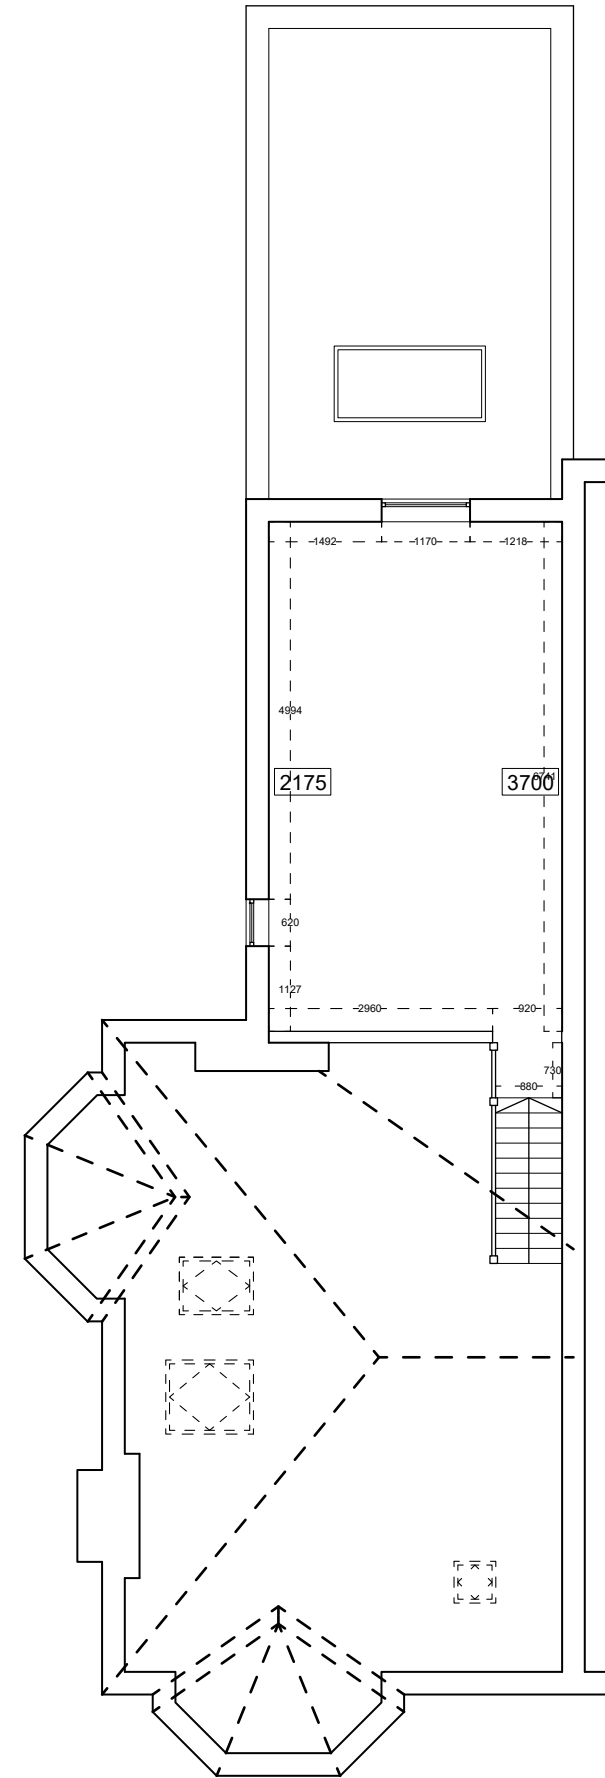 


SECOND FLOOR  
SCALE 1:100  
UID - E006

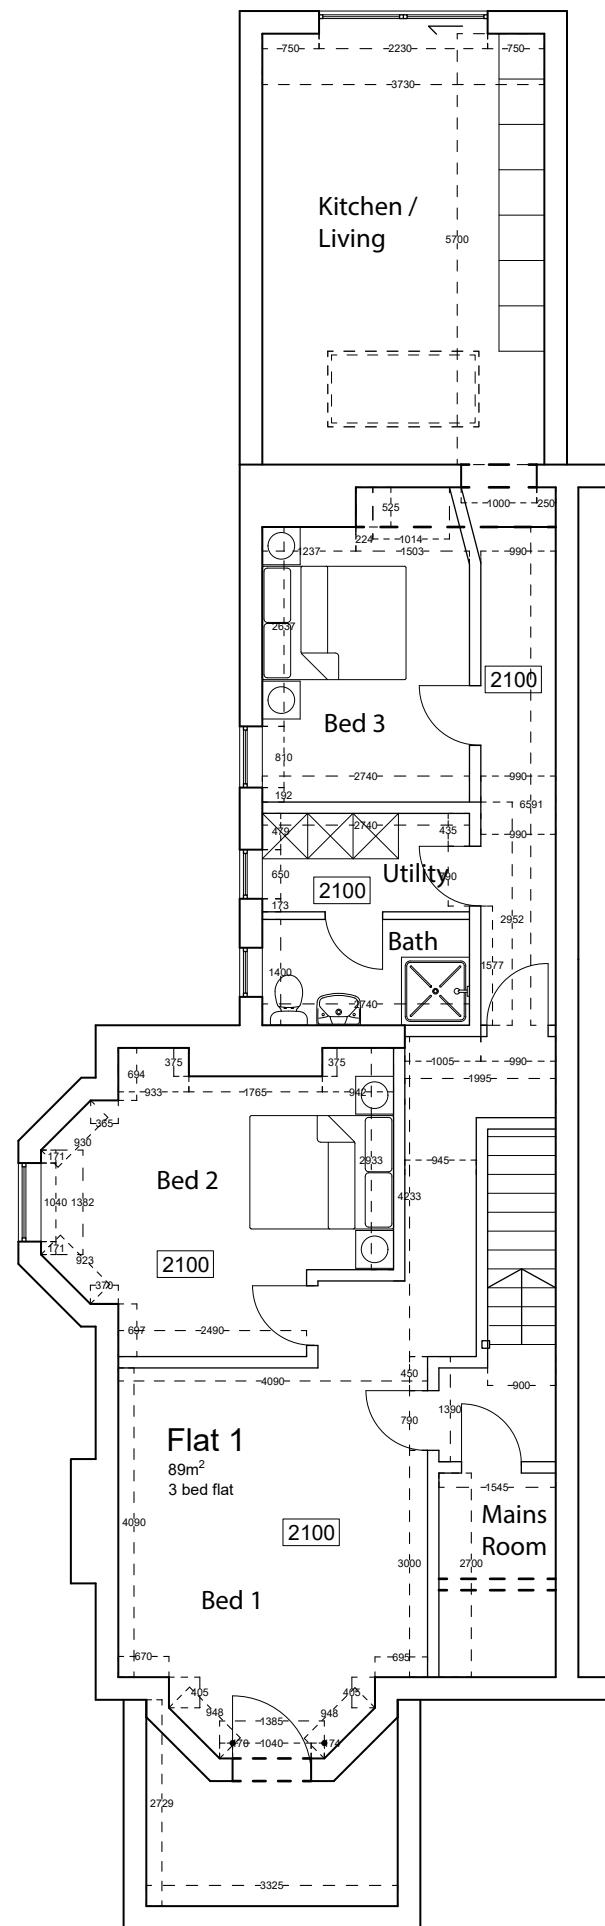


BASEMENT  
SCALE 1:100  
UID - P003

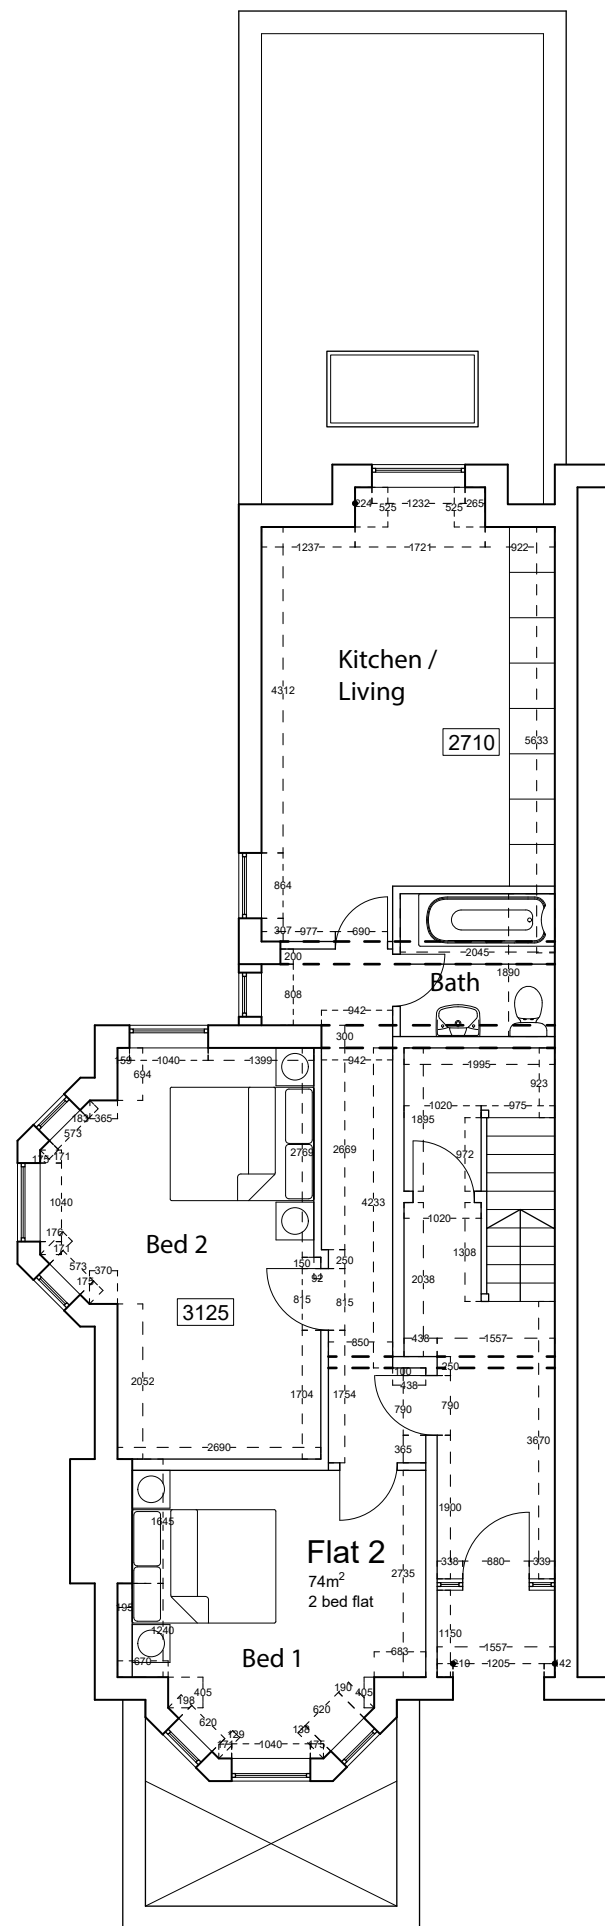

GROUND FLOOR  
SCALE 1:100  
UID - P004

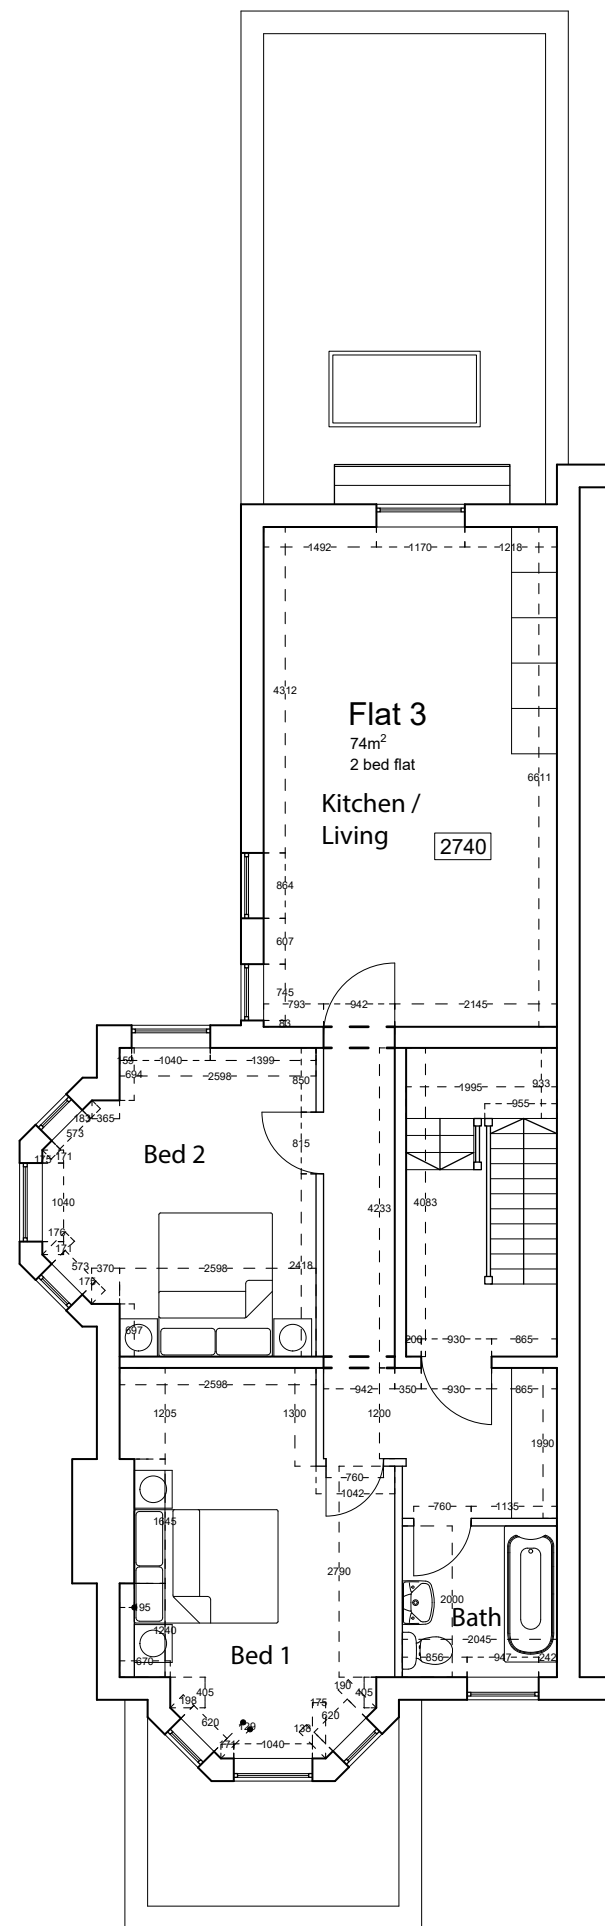

FIRST FLOOR  
SCALE 1:100  
UID - P005

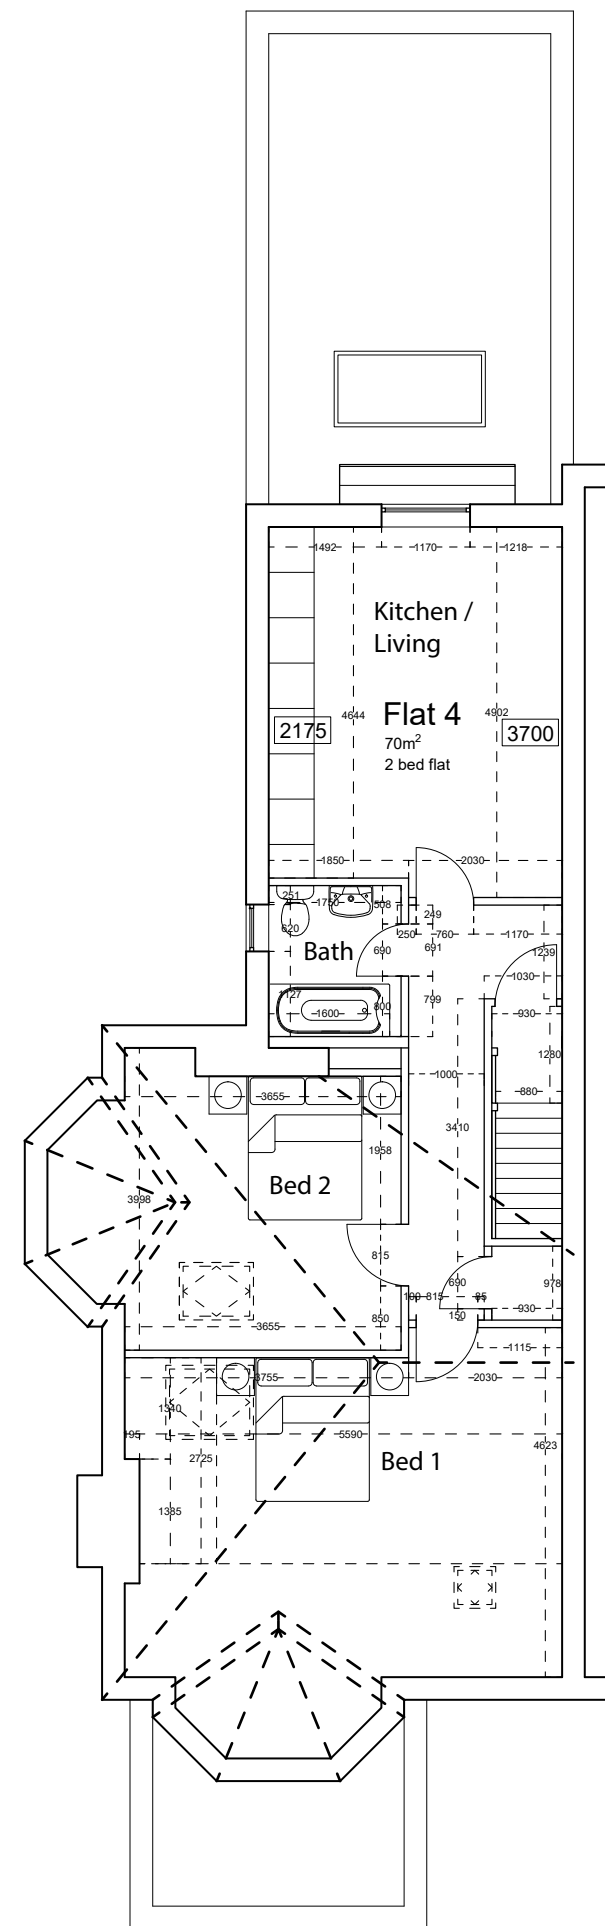

SECOND FLOOR  
SCALE 1:100  
UID - P006

