

Dimensioning

Figured dimensions only to be taken from these designs and drawings. Work to annotated dimensions only. All dimensions to be checked on site. Architectural designers to be informed immediately of any discrepancies before work proceeds. Drawings are to be read in conjunction with relevant specifications, structural engineers and service engineers' drawings.



Rev	Date	Description
-	20/05/23	Issued to client for comments
A	03/07/23	Issued for Planning



SALEEM
ARCHITECTS

Architecture | Masterplanning | Graphics

CLIENT:
Homeowner

PROJECT:
2 Newland Street,
Crumpsall,
M8 5RY

TITLE:
Location Plan

REV:
A


SCALE:
1:1250 @ A3

DATE:
June 2023


DRAWING NO.
Sheet 1

Dimensioning


Figured dimensions only to be taken from these designs and drawings. Work to annotated dimensions only. All dimensions to be checked on site. Architectural designers to be informed immediately of any discrepancies before work proceeds. Drawings are to be read in conjunction with relevant specifications, structural engineers and service engineers' drawings.

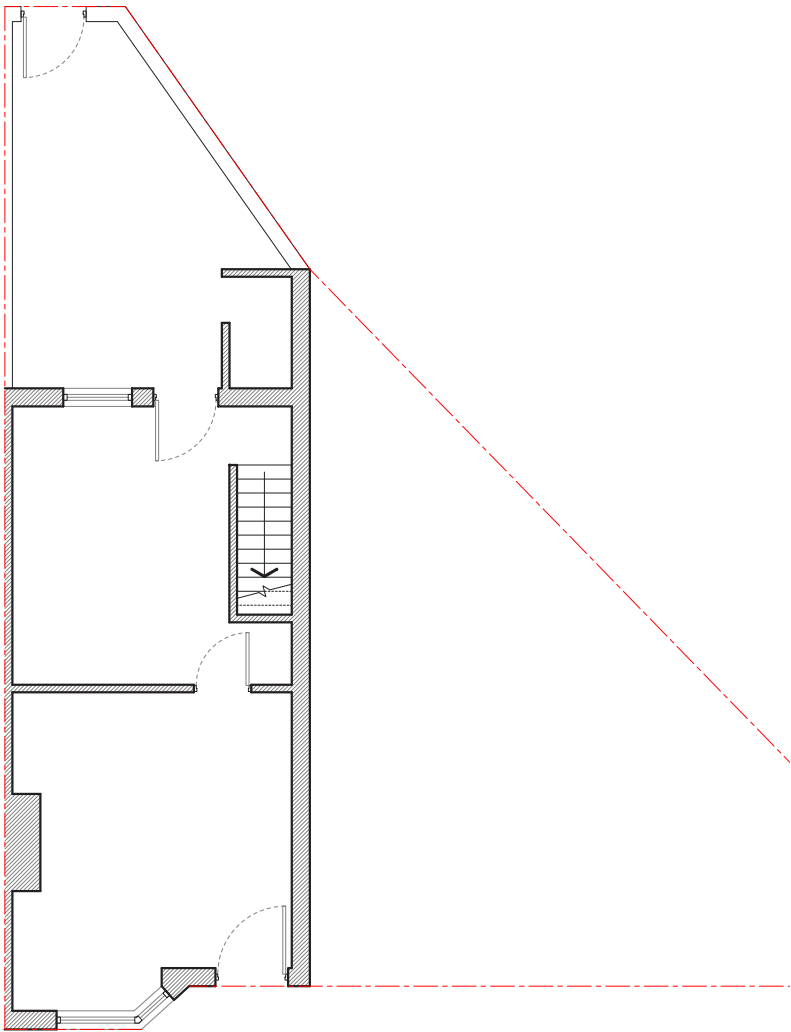

EXISTING GROUND FLOOR PLAN
1:100 @ A3

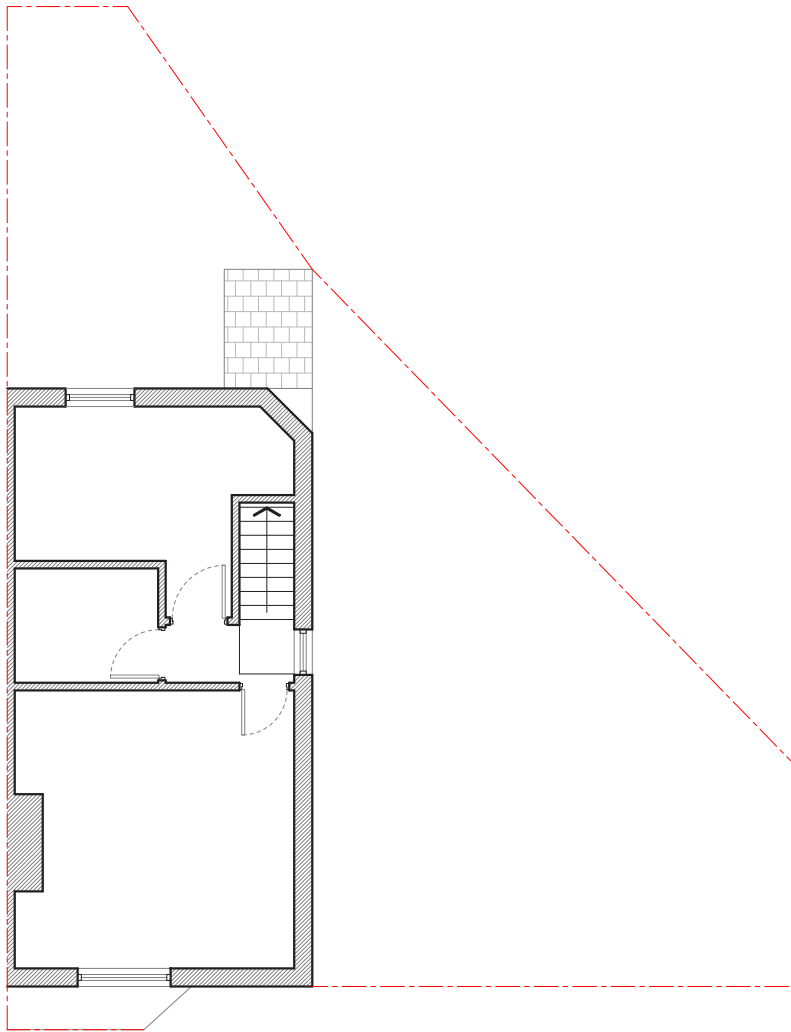

EXISTING FIRST FLOOR PLAN
1:100 @ A3

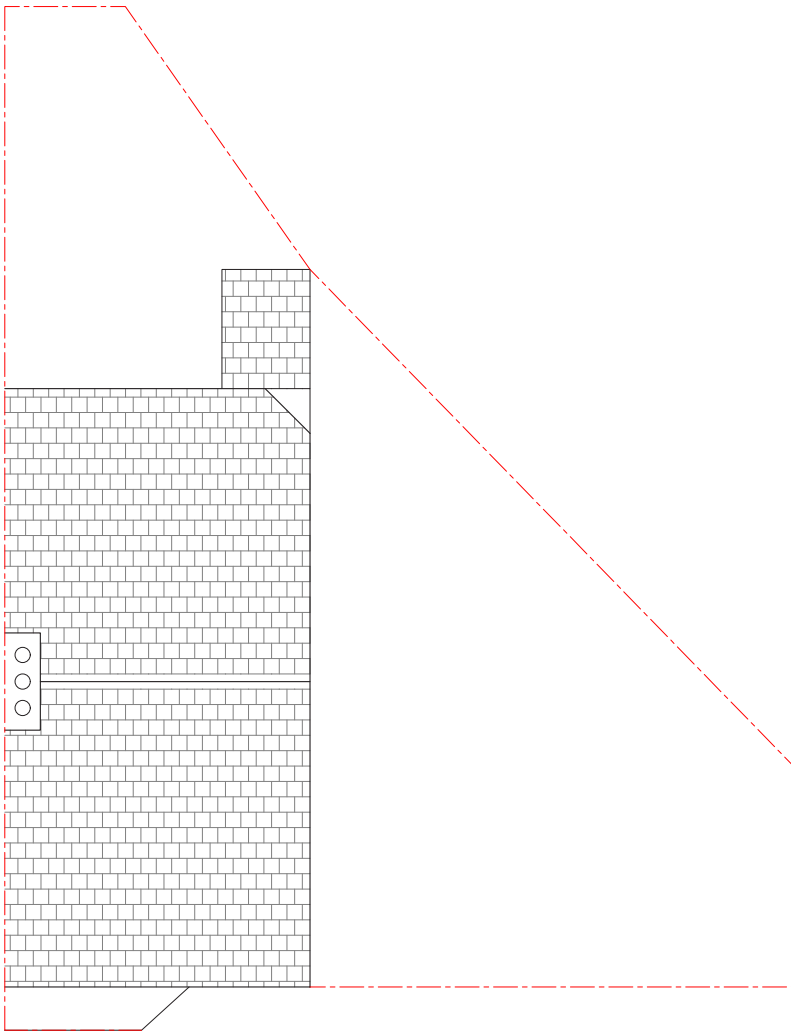

EXISTING ROOF PLAN
1:100 @ A3

Rev	Date	Description
-	20/05/23	Issued to client for comments
A	03/07/23	Issued for Planning



S A L E E M

ARCHITECTS

Architecture | Masterplanning | Graphics

CLIENT:
Homeowner

PROJECT:
2 Newland Street,
Crumpsall,
M8 5RY

TITLE:
Existing Plans

REV:
A

SCALE:
1:100 @ A3

DATE:
June 2023


DRAWING NO.
Sheet 2

Dimensioning


Figured dimensions only to be taken from these designs and drawings. Work to annotated dimensions only. All dimensions to be checked on site. Architectural designers to be informed immediately of any discrepancies before work proceeds. Drawings are to be read in conjunction with relevant specifications, structural engineers and service engineers' drawings.



EXISTING FRONT ELEVATION
1:100 @ A3

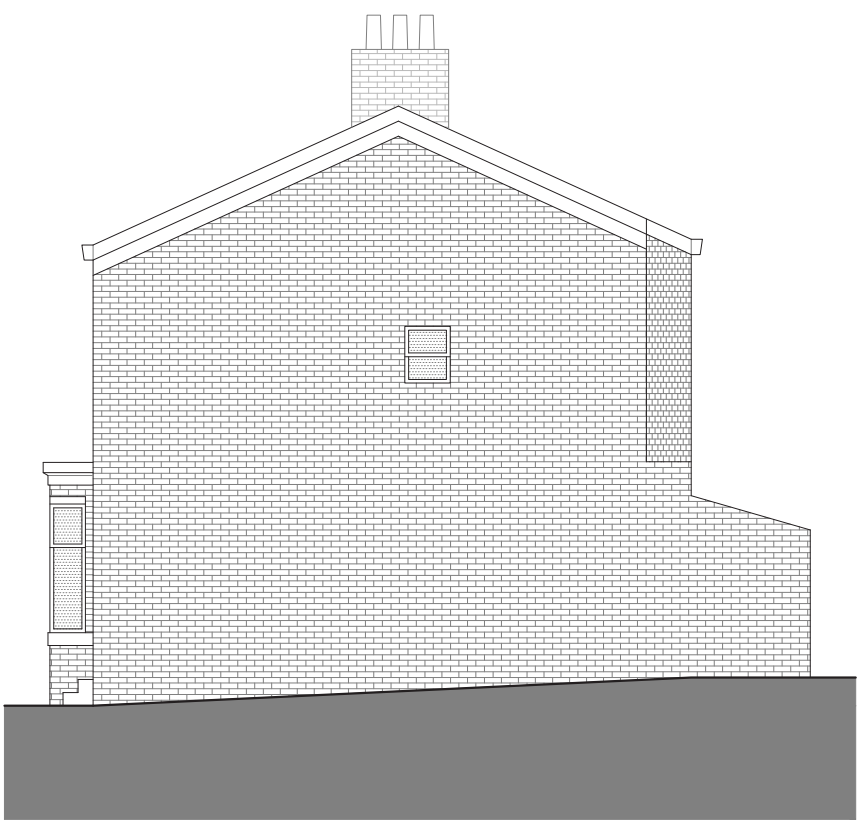

EXISTING SIDE ELEVATION
1:100 @ A3

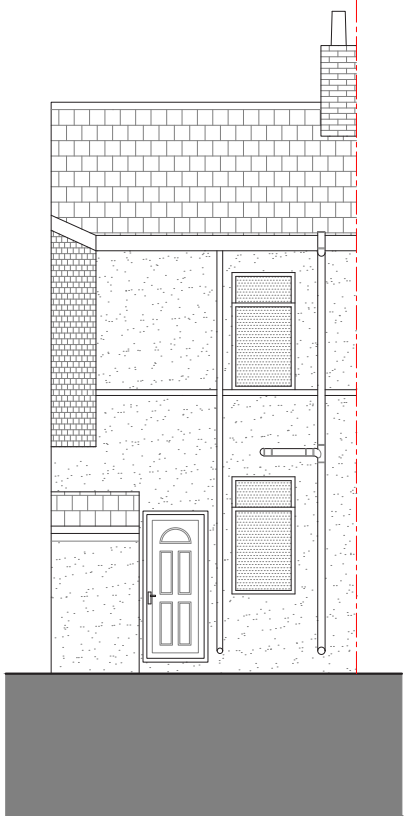

EXISTING REAR ELEVATION
1:100 @ A3



EXISTING SIDE ELEVATION
1:100 @ A3

Rev	Date	Description
-	20/05/23	Issued to client for comments
A	03/07/23	Issued for Planning



SALEEM
ARCHITECTS

Architecture | Masterplanning | Graphics

CLIENT:
Homeowner

PROJECT:
2 Newland Street,
Crumpsall,
M8 5RY

TITLE:
Existing Elevations

SCALE:
1:100 @ A3


DRAWING NO.
Sheet 3

REV:
A


DATE:
June 2023

Dimensioning


Figured dimensions only to be taken from these designs and drawings. Work to annotated dimensions only. All dimensions to be checked on site. Architectural designers to be informed immediately of any discrepancies before work proceeds. Drawings are to be read in conjunction with relevant specifications, structural engineers and service engineers' drawings.

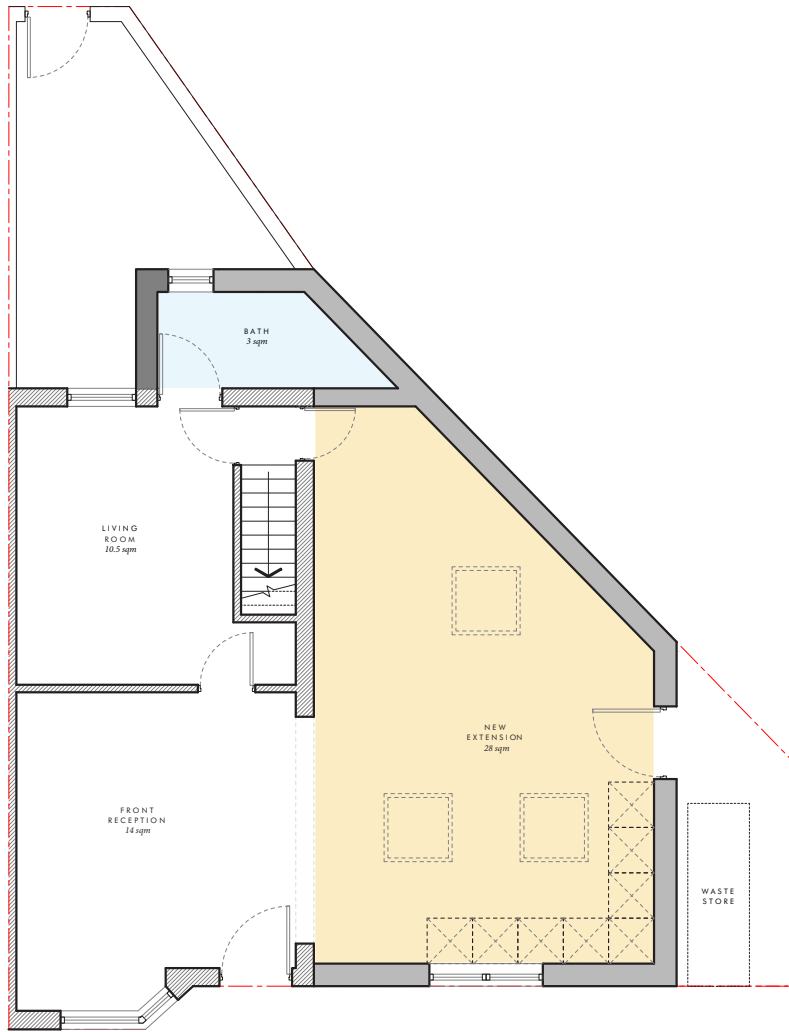

PROPOSED GROUND FLOOR PLAN
1:100 @ A3

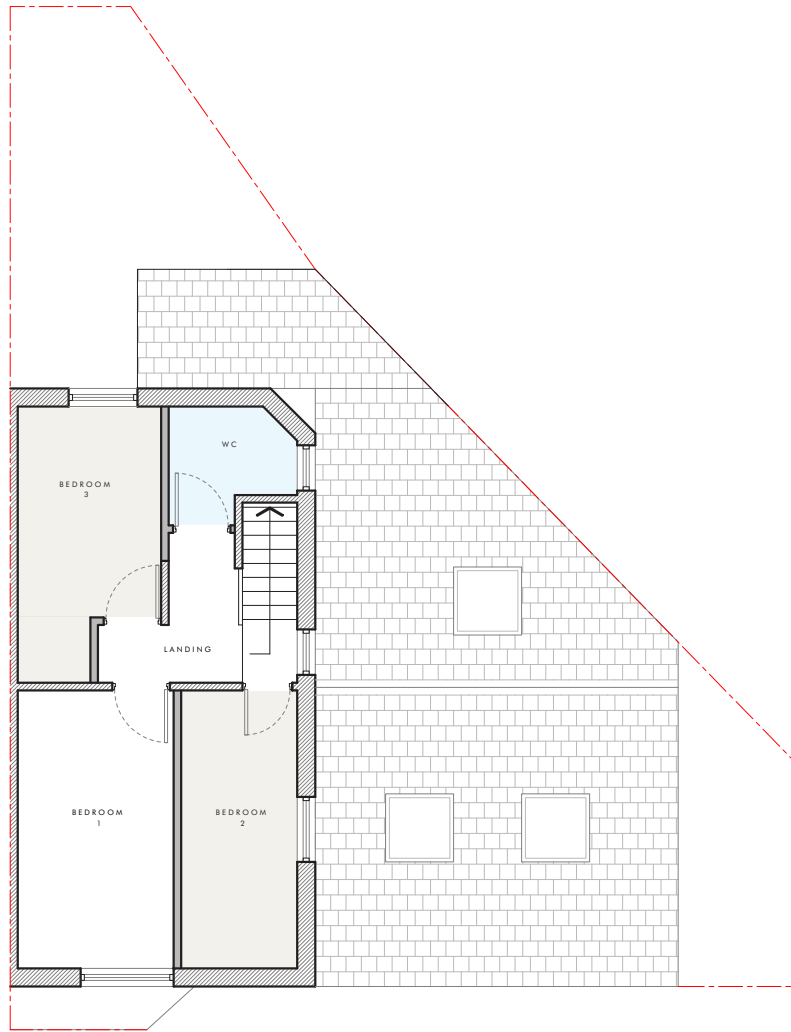

PROPOSED FIRST FLOOR PLAN
1:100 @ A3

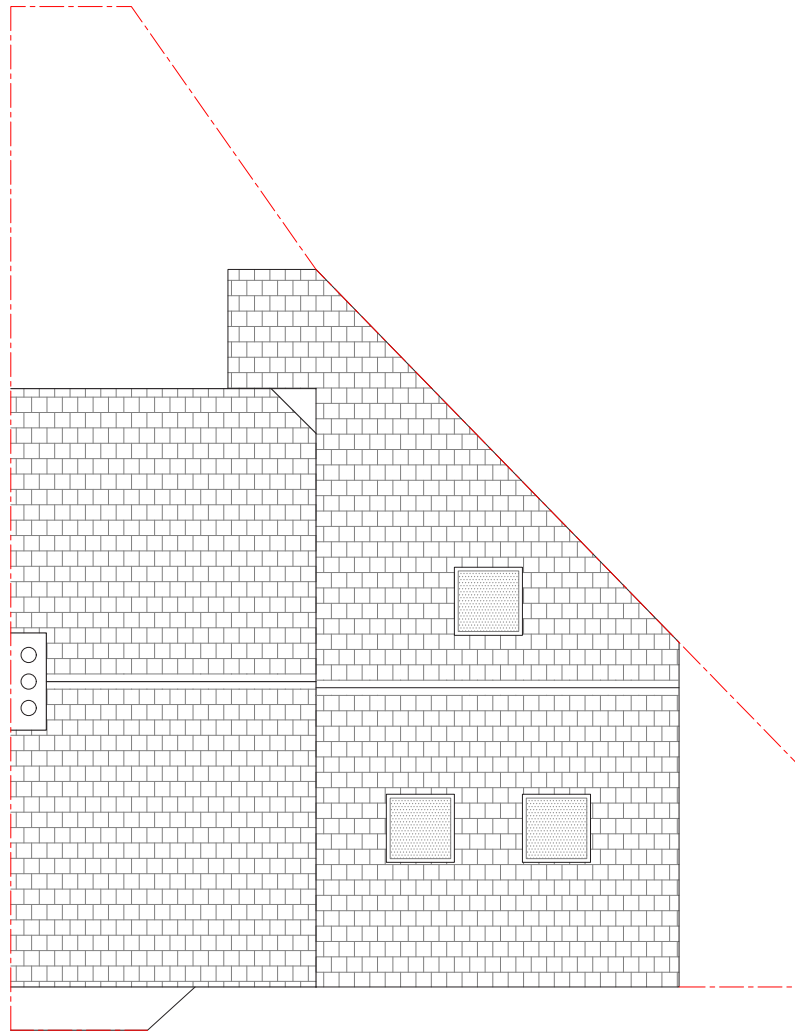

PROPOSED ROOF PLAN
1:100 @ A3

Rev	Date	Description
-	20/05/23	Issued to client for comments
A	03/07/23	Issued for Planning



S A L E E M

ARCHITECTS

Architecture | Masterplanning | Graphics

CLIENT:
Homeowner

PROJECT:
2 Newland Street,
Crumpsall,
M8 5RY

TITLE:
Proposed Plans

SCALE:
1:100 @ A3


DRAWING NO.
Sheet 4

REV:
A


DATE:
June 2023




PROPOSED FRONT ELEVATION
1:100 @ A3

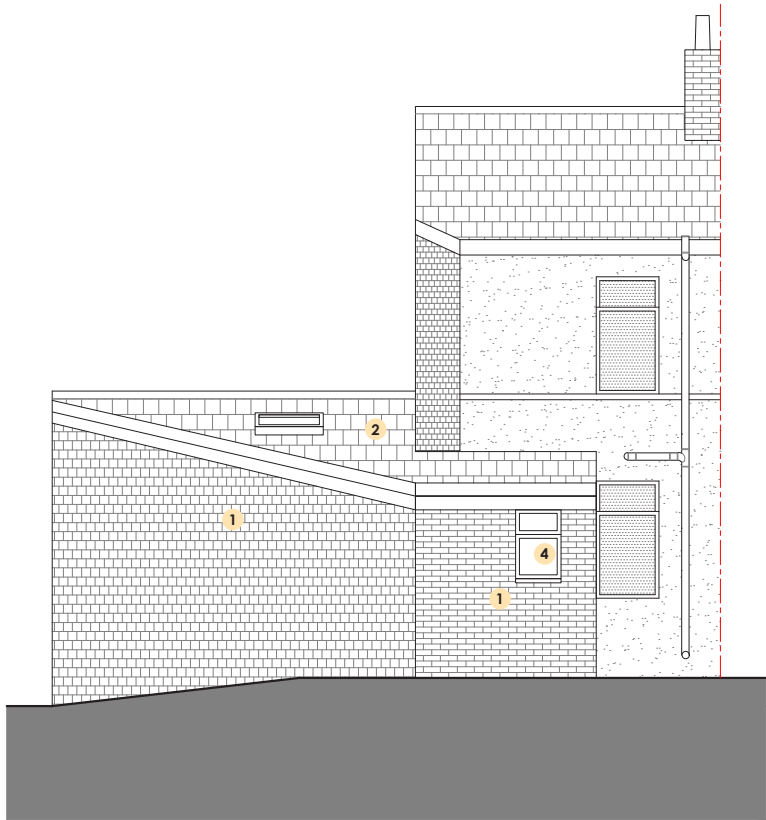

PROPOSED REAR ELEVATION
1:100 @ A3

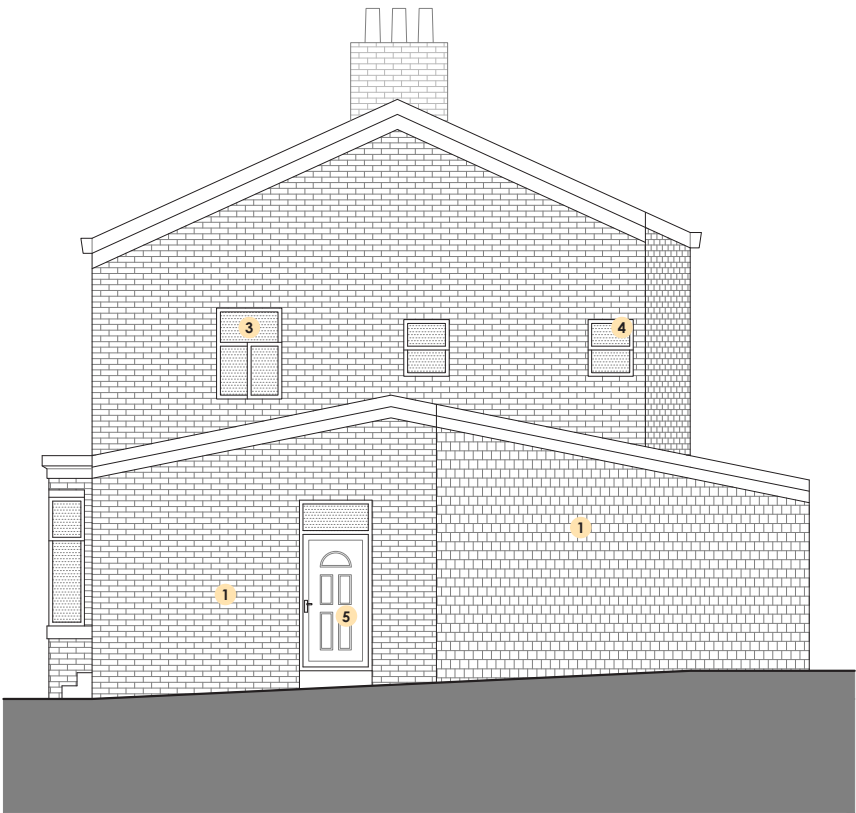

PROPOSED SIDE ELEVATION
1:100 @ A3

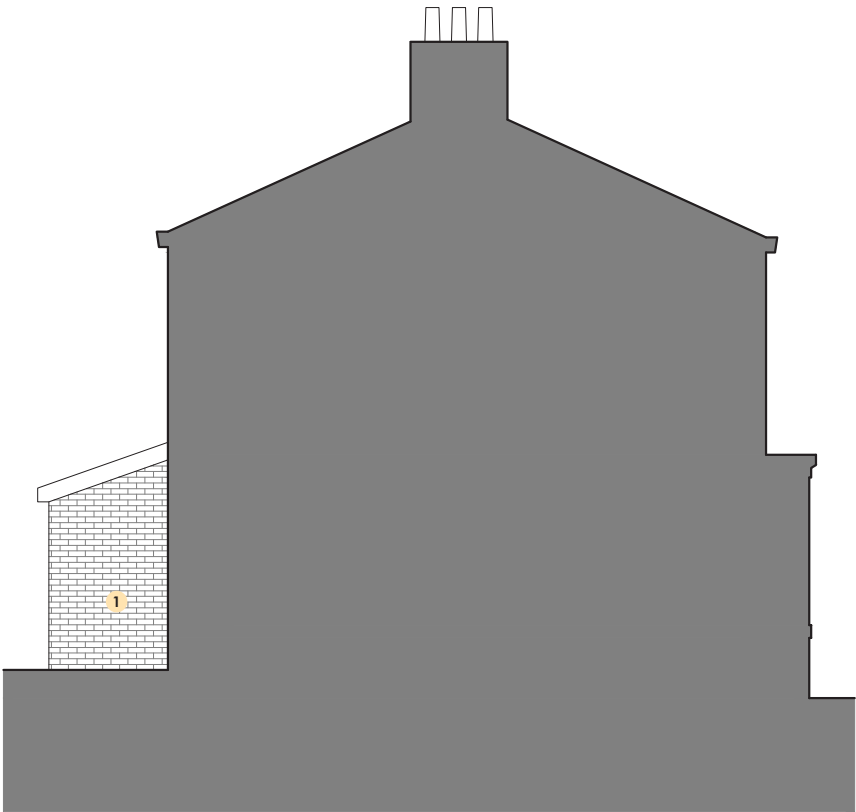

PROPOSED SIDE ELEVATION
1:100 @ A3

- Key
- 1 Brickwork to match existing
 - 2 Roof tiles to match existing
 - 3 PVC window to match existing
 - 4 PVC window to match existing (Obscure)
 - 5 Composite exterior door w/ transom window

Dimensioning

Figured dimensions only to be taken from these designs and drawings. Work to annotated dimensions only. All dimensions to be checked on site. Architectural designers to be informed immediately of any discrepancies before work proceeds. Drawings are to be read in conjunction with relevant specifications, structural engineers and service engineers' drawings.

Rev	Date	Description
-	20/05/23	Issued to client for comments
A	03/07/23	Issued for Planning


SALEEM
ARCHITECTS
Architecture | Masterplanning | Graphics

CLIENT:
Homeowner

PROJECT:
2 Newland Street,
Crumpsall,
M8 5RY

TITLE: Proposed Elevations

SCALE: 1:100 @ A3

DRAWING NO. Sheet 5

REV: A

DATE: June 2023