


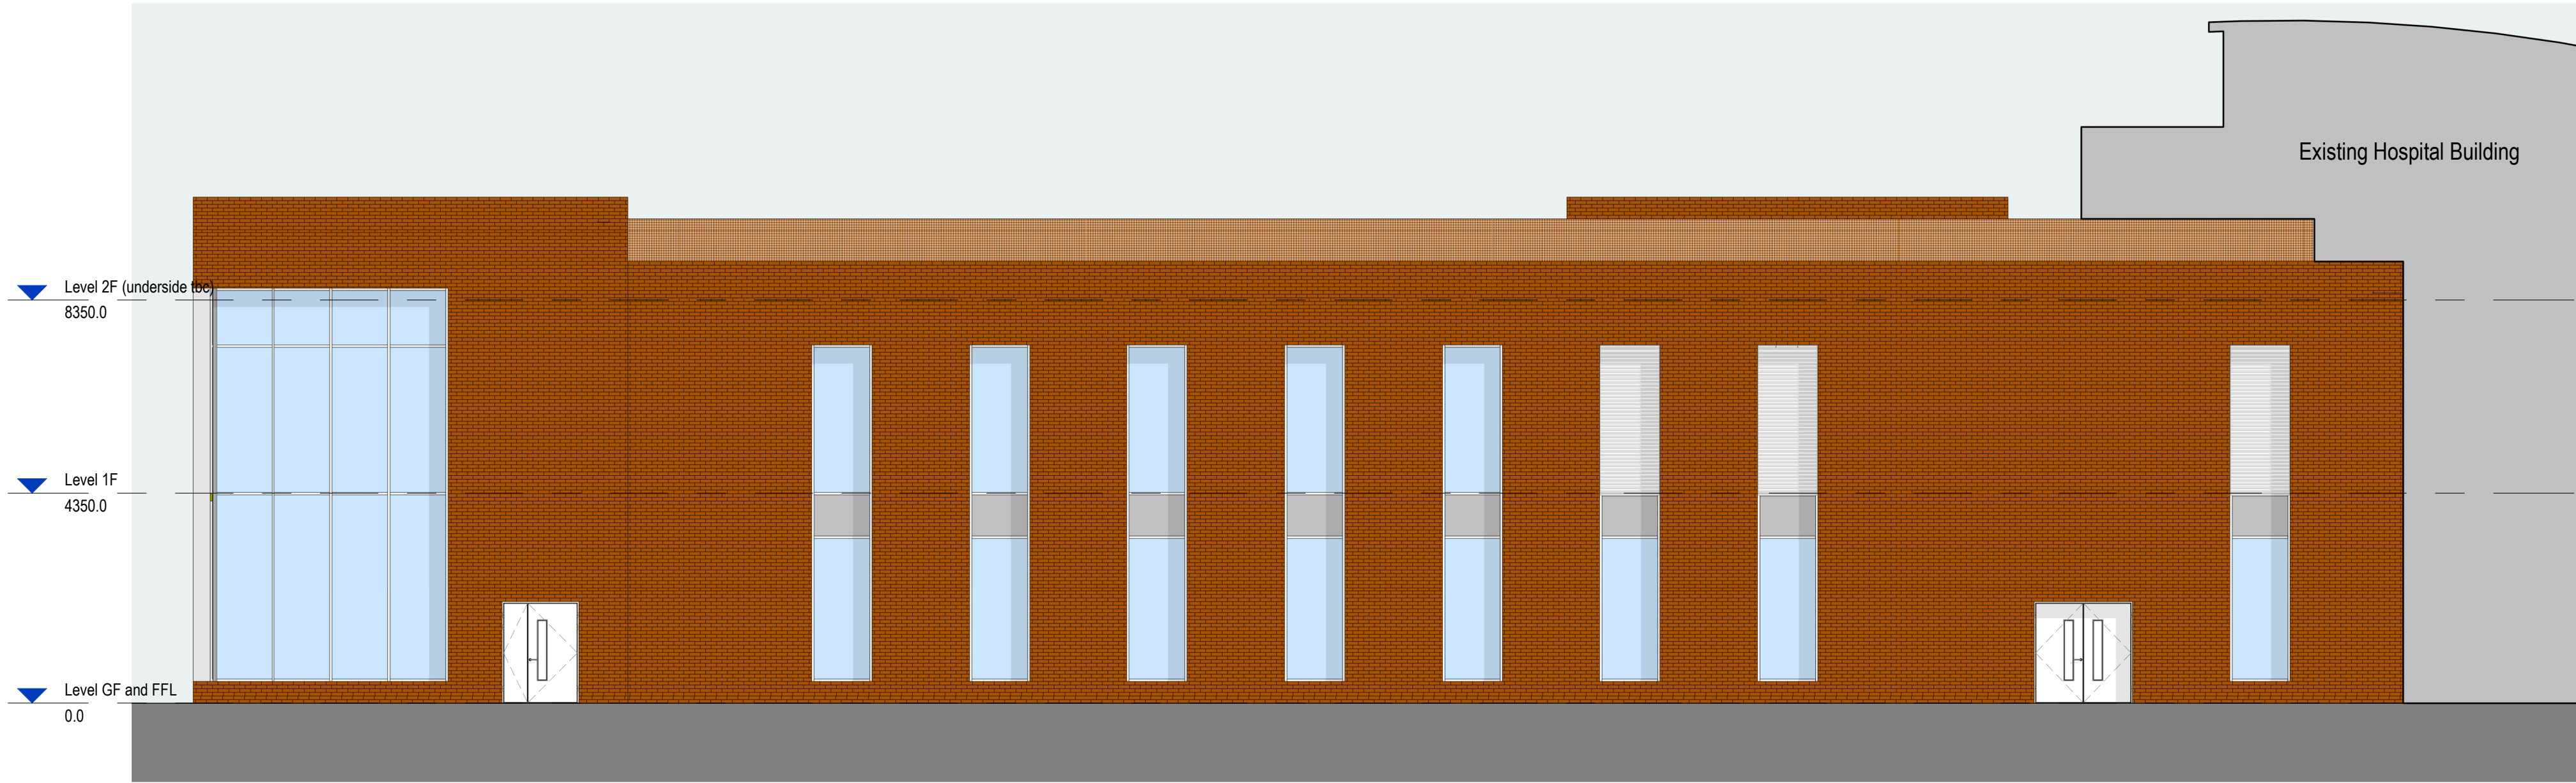


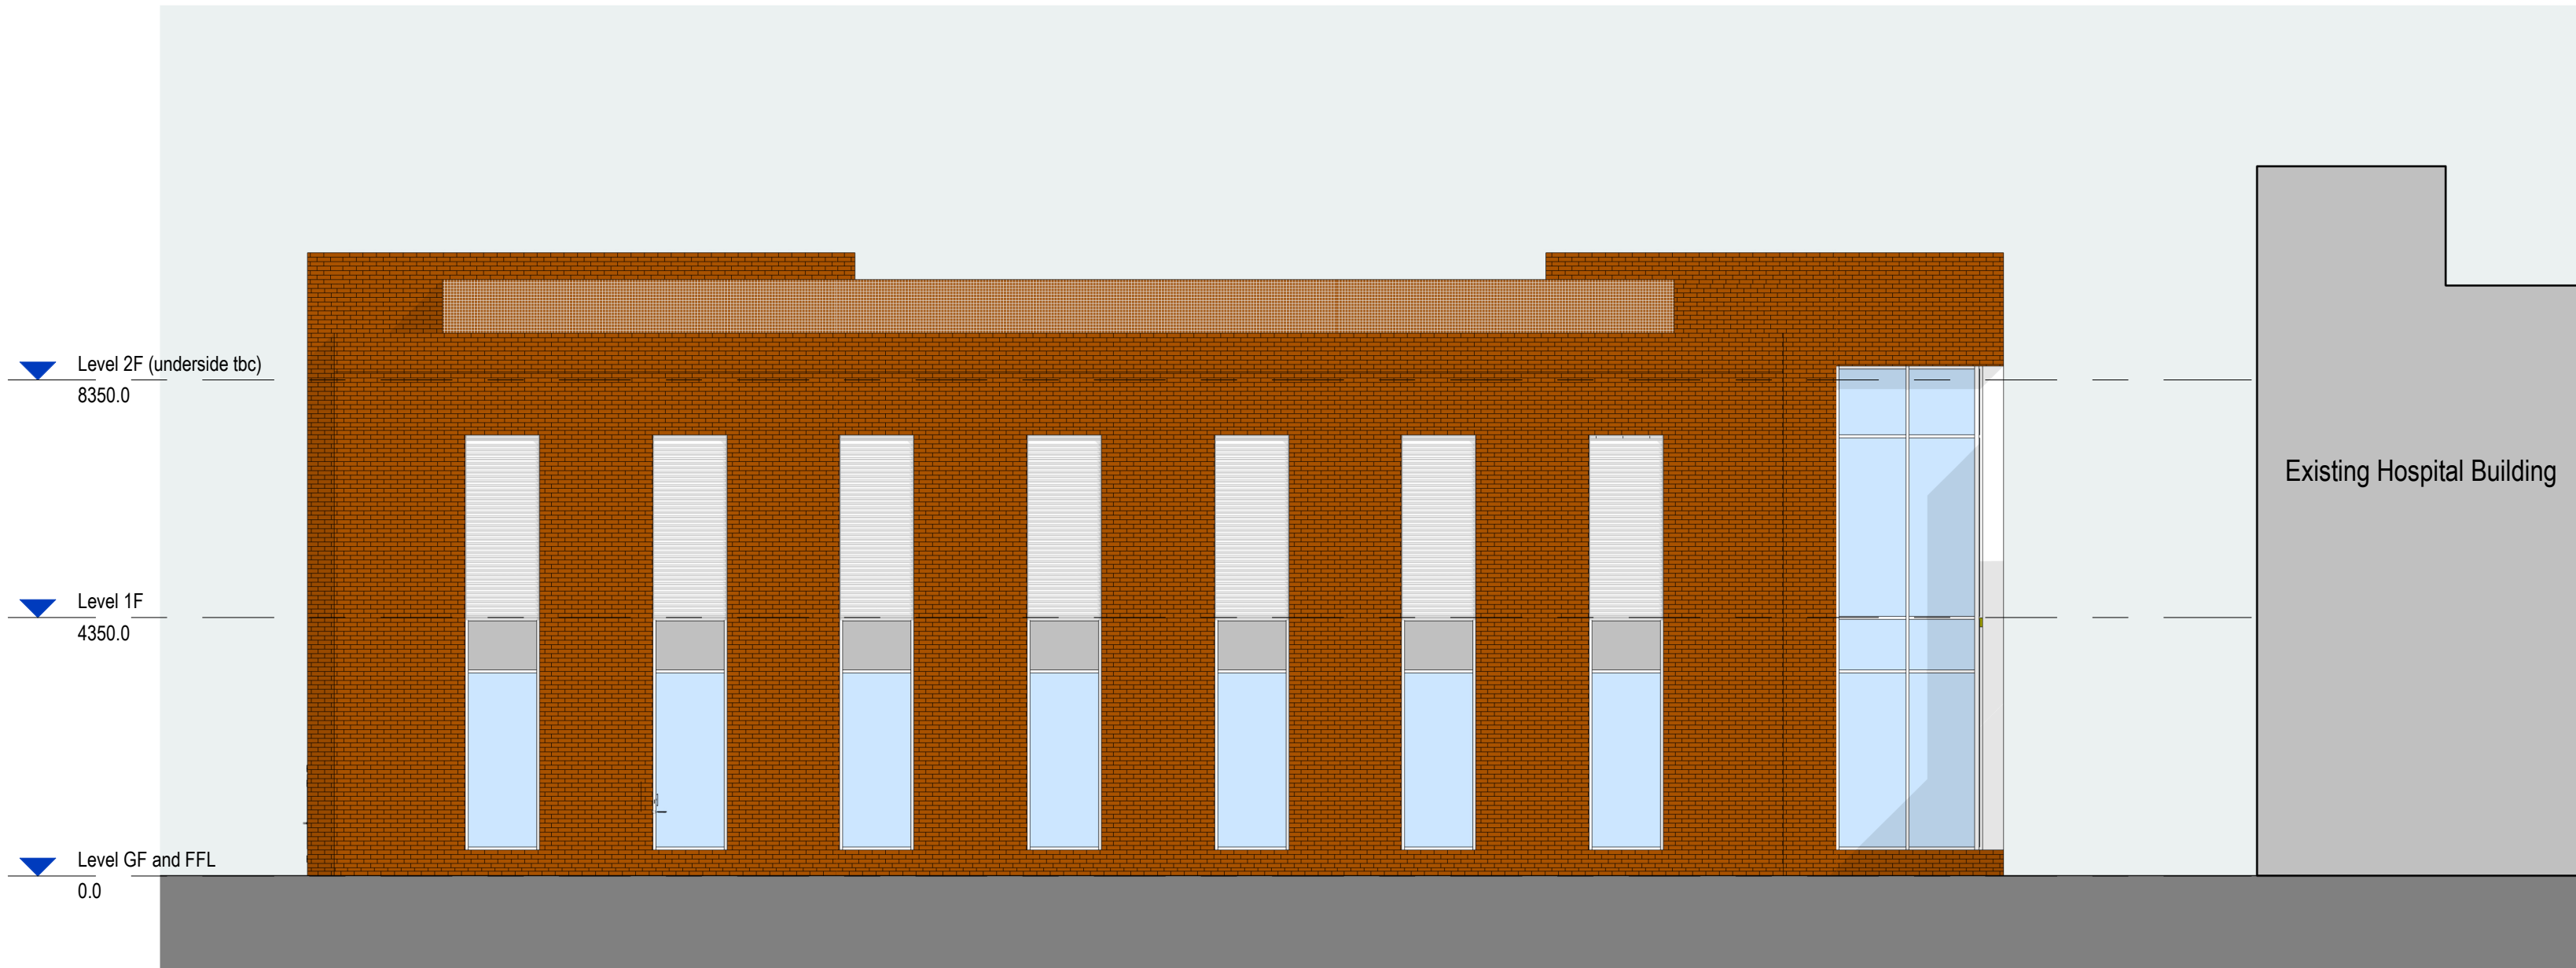

PLANNING - Proposed West Elevation
1 : 100

 

PLANNING - Proposed South Elevation
1 : 100

 

Elevation Key Plan
1 : 500

GENERAL NOTES:

DAY Architectural Ltd accepts no responsibility for any costs, losses or claims whatsoever arising from these drawings, specifications and related documents unless there is full compliance with the Client or any unauthorised user of the following:

- 1 All boundaries, dimensions and levels are to be checked on site before construction and any discrepancies reported to the Architect / Designer.
- 2 Partial Service: Any discrepancies with site or other information is to be advised to the Architect / Designer and direction and / or approval is to be sought before the implementation of the detail.
- 3 Block and site plans are reproduced under license from the Ordnance Survey.
- 4 Do not scale this drawing.
- 5 For the purpose of coordination, all relevant parties must check this information prior to implementation and report any discrepancies to the Architect / Designer.

P4	Revised Planning Issue	27.06.23	MA
P3	Revised Planning Issue	20.06.23	MA
P2	ISSUE FOR PLANNING	16.06.23	MA
P1	Issue for Comment	24.05.23	MA
REV	DESCRIPTION	DATE	REV BY

CLIENT Manchester University Hospital NHS Foundation Trust			
PROJECT CDC - Endoscopy & Cardiorespiratory, Withington Community Hospital			

DRAWING Proposed Elevations - South & West			
SCALE As indicated @ A1			FIRST ISSUED 05/23/23
PROJECT 1342-22	CLIENT REF WCHCDC	DRAWN BY MA	CHECKED BY CB
ORIGIN DAY	VOLUME V1	LEVEL ZZ	TYPE DR
		ROLE A	NUMBER 041003
		REVISION P4	
SUITABILITY INFORMATION			

DAY

DAY Architectural Ltd.
Studio 1, Lancaster Buildings
77 Deansgate, Manchester, M3
2BW
T: 0161 834 9703
W: www.day-architectural.com