



SECTION 10 - Scale 1:200

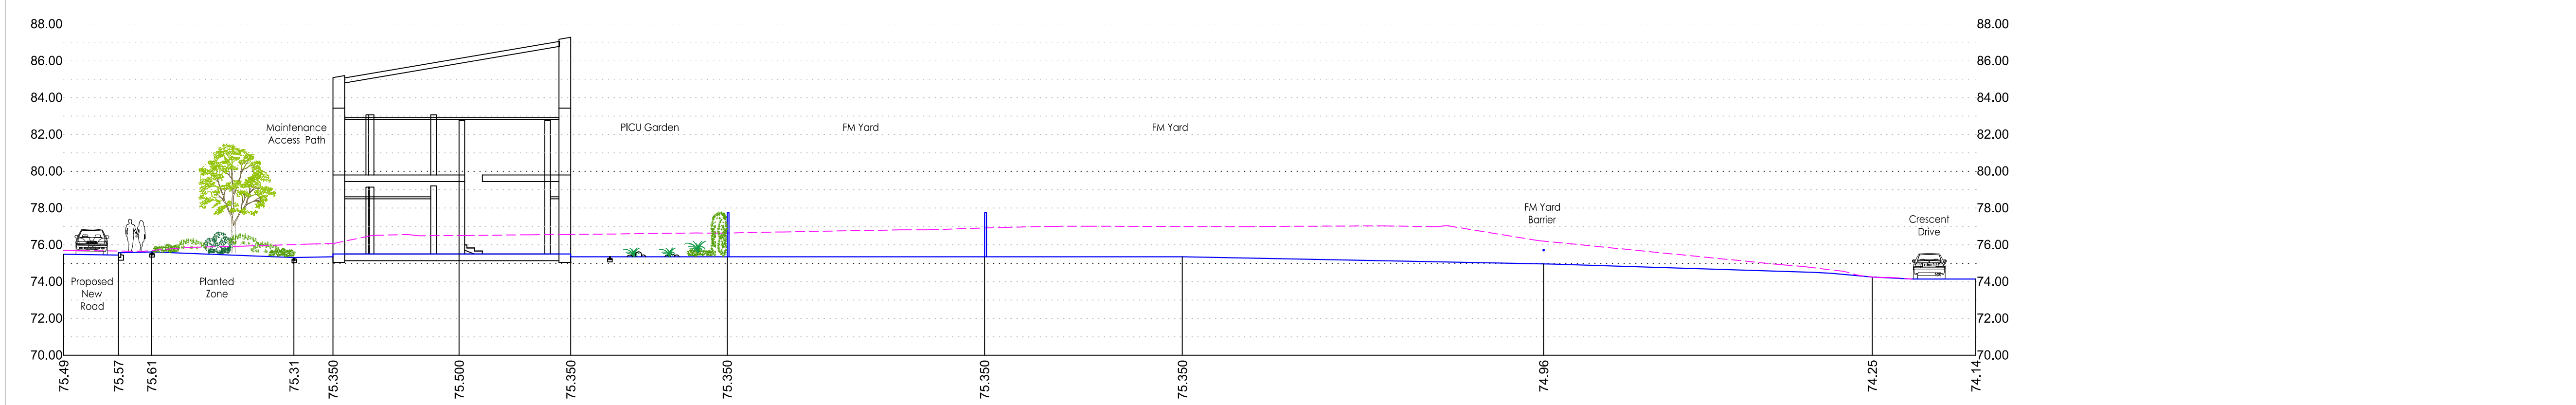

SECTION 11 - Scale 1:200

EXISTING PROFILE ADDED BY CURTINS

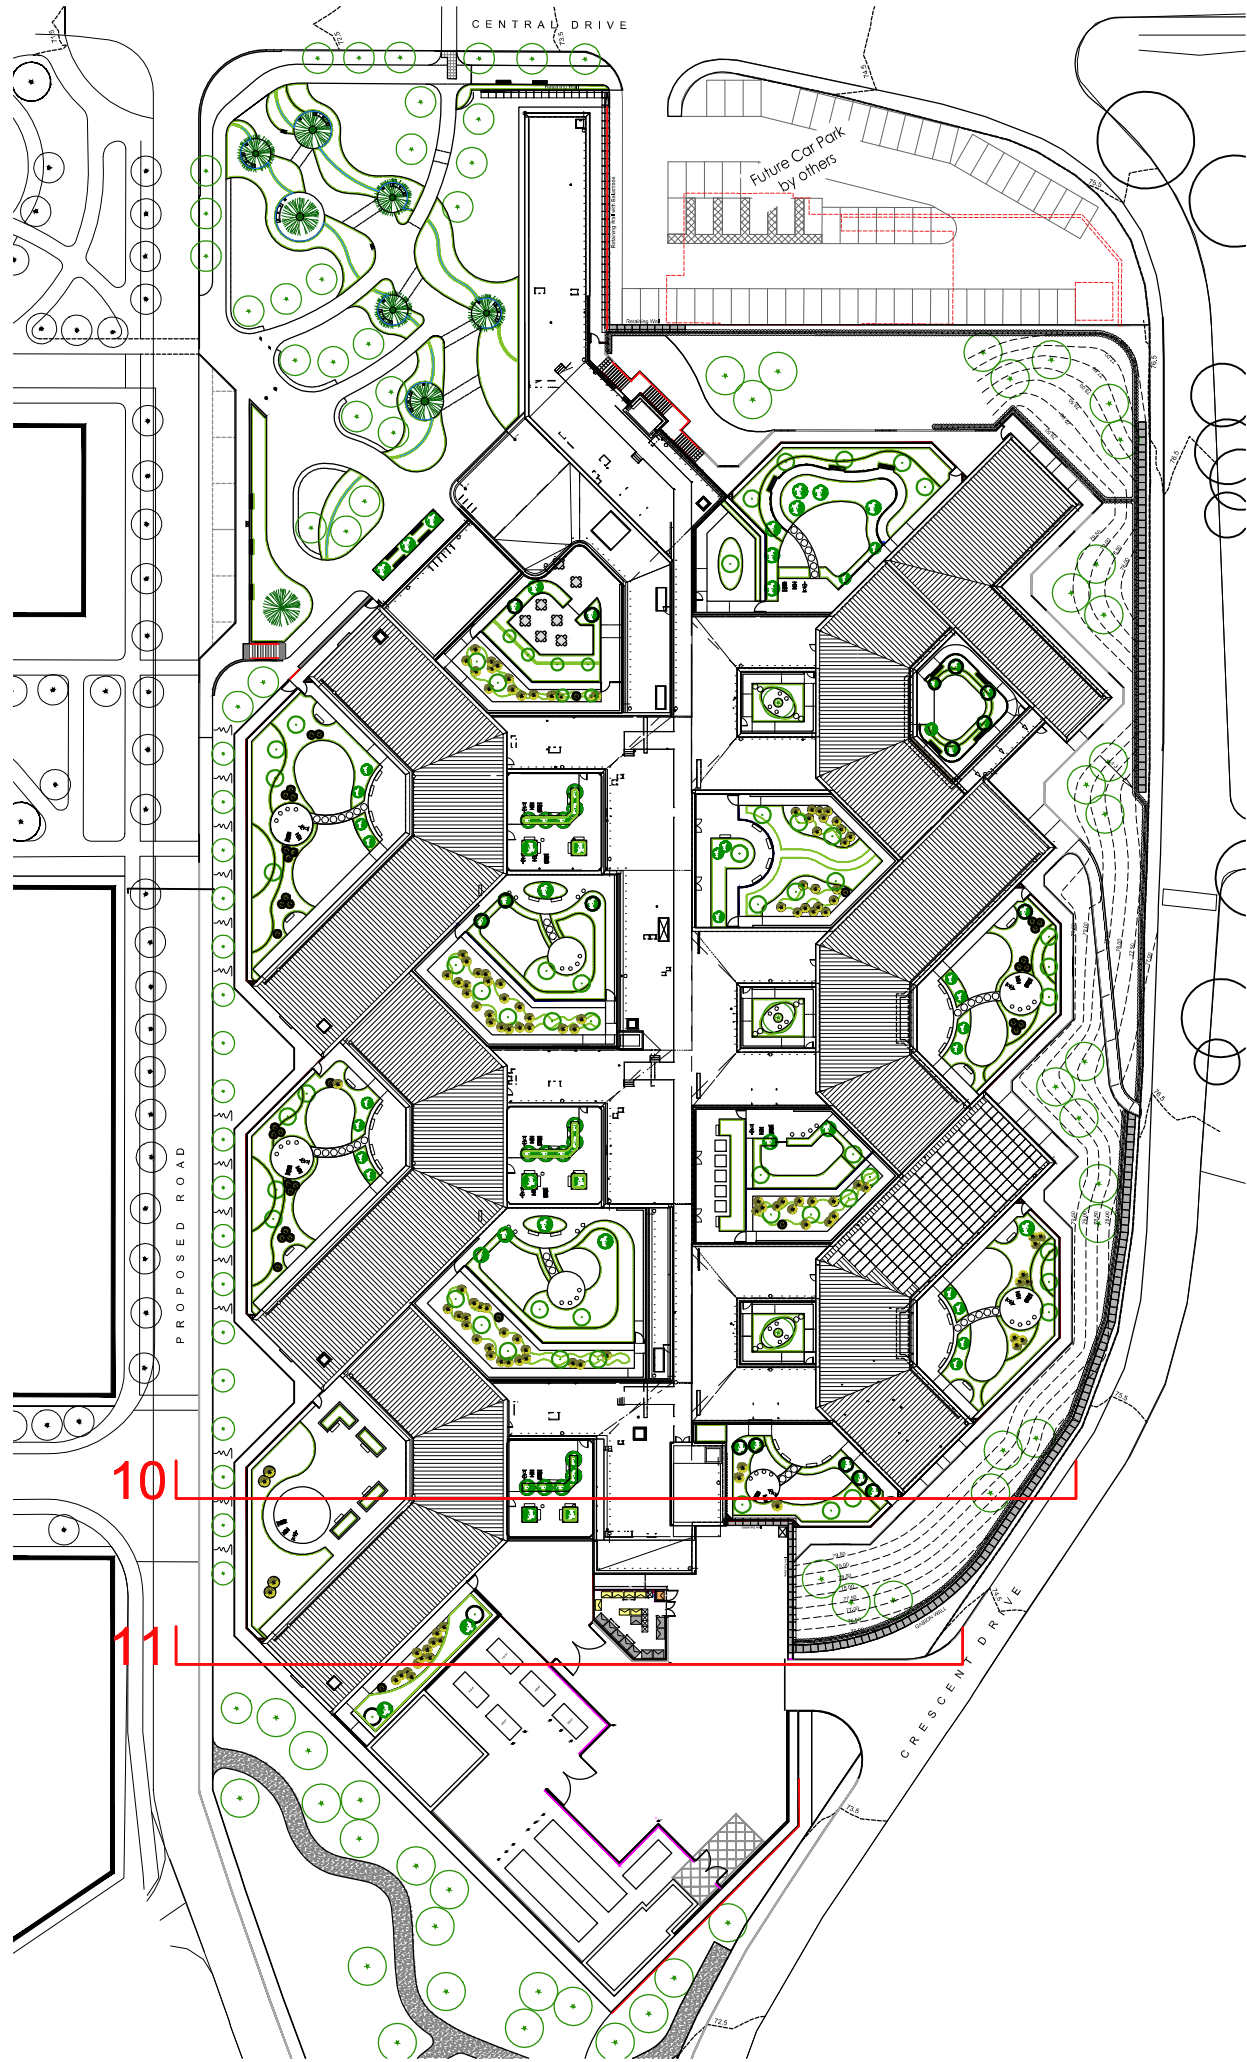

Section Location Plan Scale 1:1000

NOTES:

DO NOT SCALE. Use figured dimensions only. The contractor is requested to check all dimensions before the work is put in hand. Copyright of this drawing belongs solely to Iteriad Ltd ©. This drawing must only be used for the purpose for which it is supplied and its contents must not be reproduced for any purpose without written permission. Areas indicated, or areas calculated from this drawing should be used for valuation purposes or as the basis for development contracts. Iteriad Ltd is a limited liability company registered in England and Wales. Number 7966573

NOTES:

Based on GDA Building floor plans:
NMGNPH-GDA-VV-00-DR-A-0001_P04 - Lower GF
NMGNPH-GDA-VV-01-DR-A-0001_P04 - Upper GF

To be read in conjunction with Landscape Series GA's:

NMGNPH-ITR-00-XX-DR-L-0010
NMGNPH-ITR-00-LG-DR-L-0100
NMGNPH-ITR-00-UG-DR-L-0200
NMGNPH-ITR-00-RF-DR-L-0300

Along with schedules & NBS Specification

C01 P03 Issue for construction Section 10 - gabion height increased AP AP KH KH 25.08.22 04.05.22

REV DETAILS DRAWN BY CHECKED BY CHECKED DATE CLIENT

Greater Manchester
MH NHS FT

MASTERPLANNERS/LANDSCAPE ARCHITECTS

(iteriad)

Studio:
2 Cradock Cottages,
Eccles, Greater
Manchester,
M30 9LQ
T: (+44) 15394 43018
E: studio@iteriad.com
W: www.iteriad.com

PROJECT TITLE

North View

DRAWING TITLE

LANDSCAPE SITE SECTIONS
SHEET 4

SCALE

1:200@A1

DRAWN BY

AP

DATE

22.10.20

PURPOSE

For Construction

STATUS

S5

JOB/DRAWING NUMBER

NMGNPH-ITR-00-XX-DR-L-0017 C01

REVISION