






GABLE ELEVATION (EXISTING)

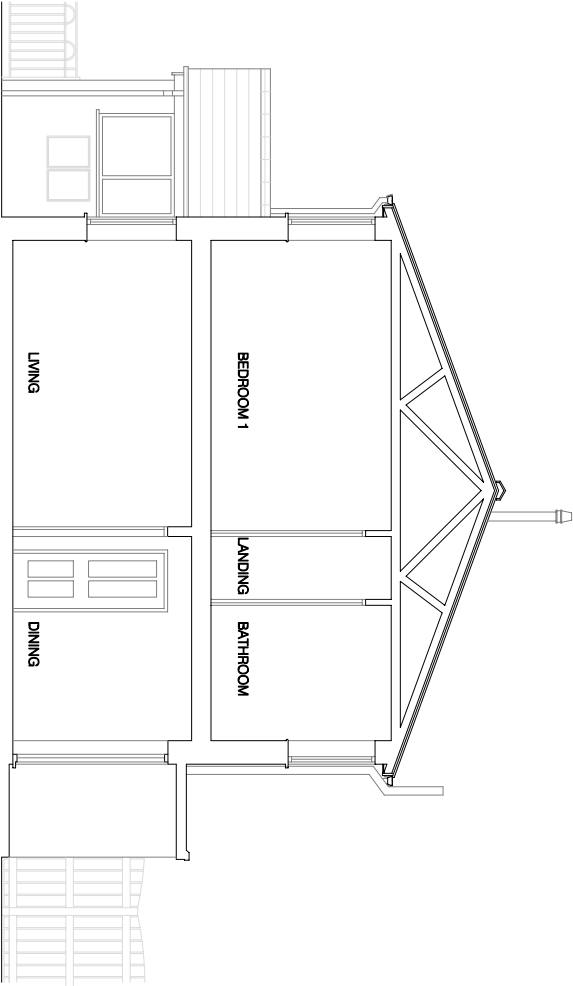


SECTION A - A (EXISTING)

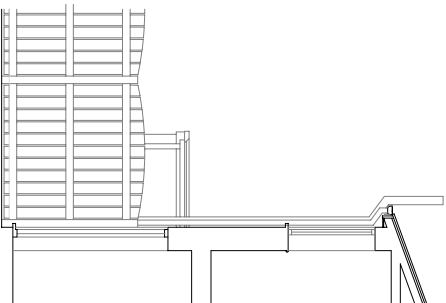

FLANK ELEVATION (EXISTING)
Viewed from No. 17 Mull Avenue side

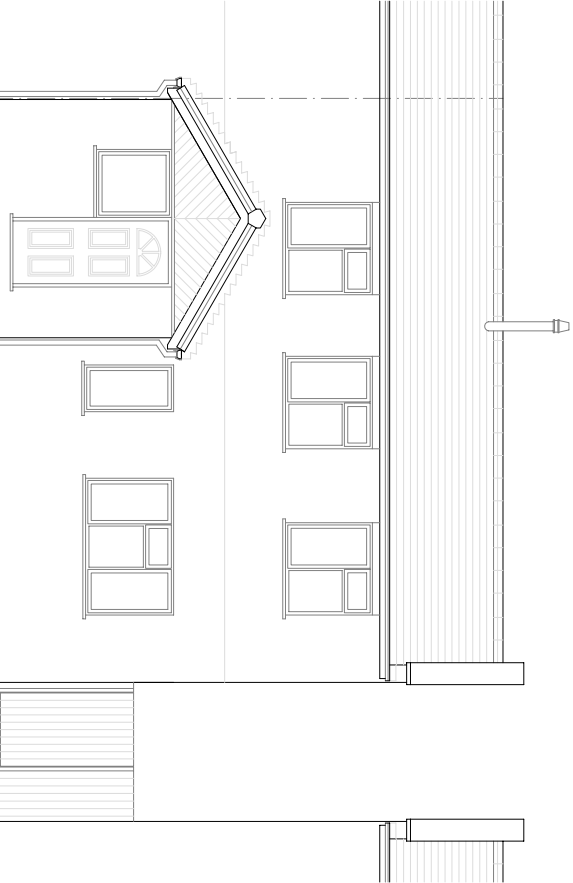

No. 17 Mull Avenue
FRONT ELEVATION (EXISTING)
No. 19 Mull Avenue

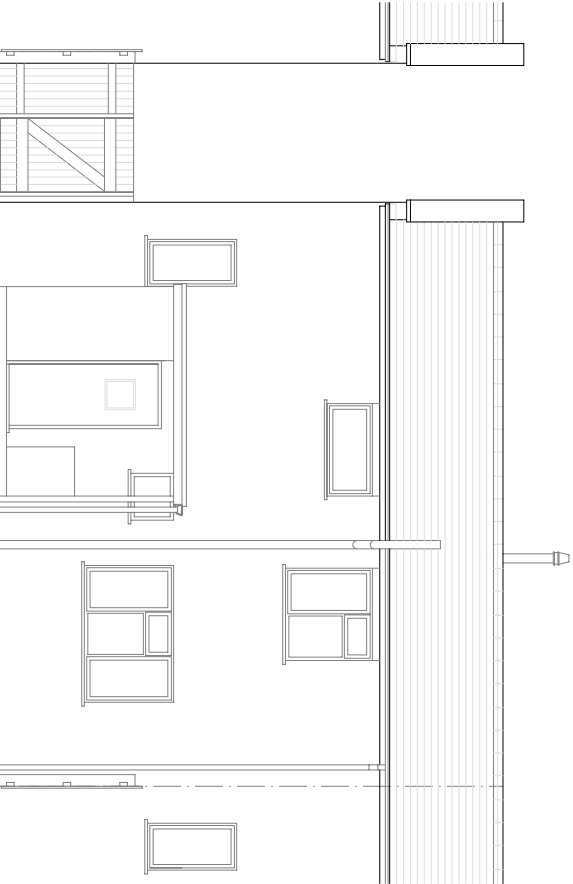

No. 21 Mull Avenue
REAR ELEVATION (EXISTING)
No. 19 Mull Avenue
No. 17 Mull Avenue



Client Mr Soyed AHMED		
Project Proposed single storey extensions at front and rear 19 MULL AVENUE, LONGSIGHT MANCHESTER M12 4PY		
Drawing Title ELEVATIONS AND SECTION AS EXISTING		
Scale 1:100 @ A3	Date May 2023	Drawing No. 19MA02