


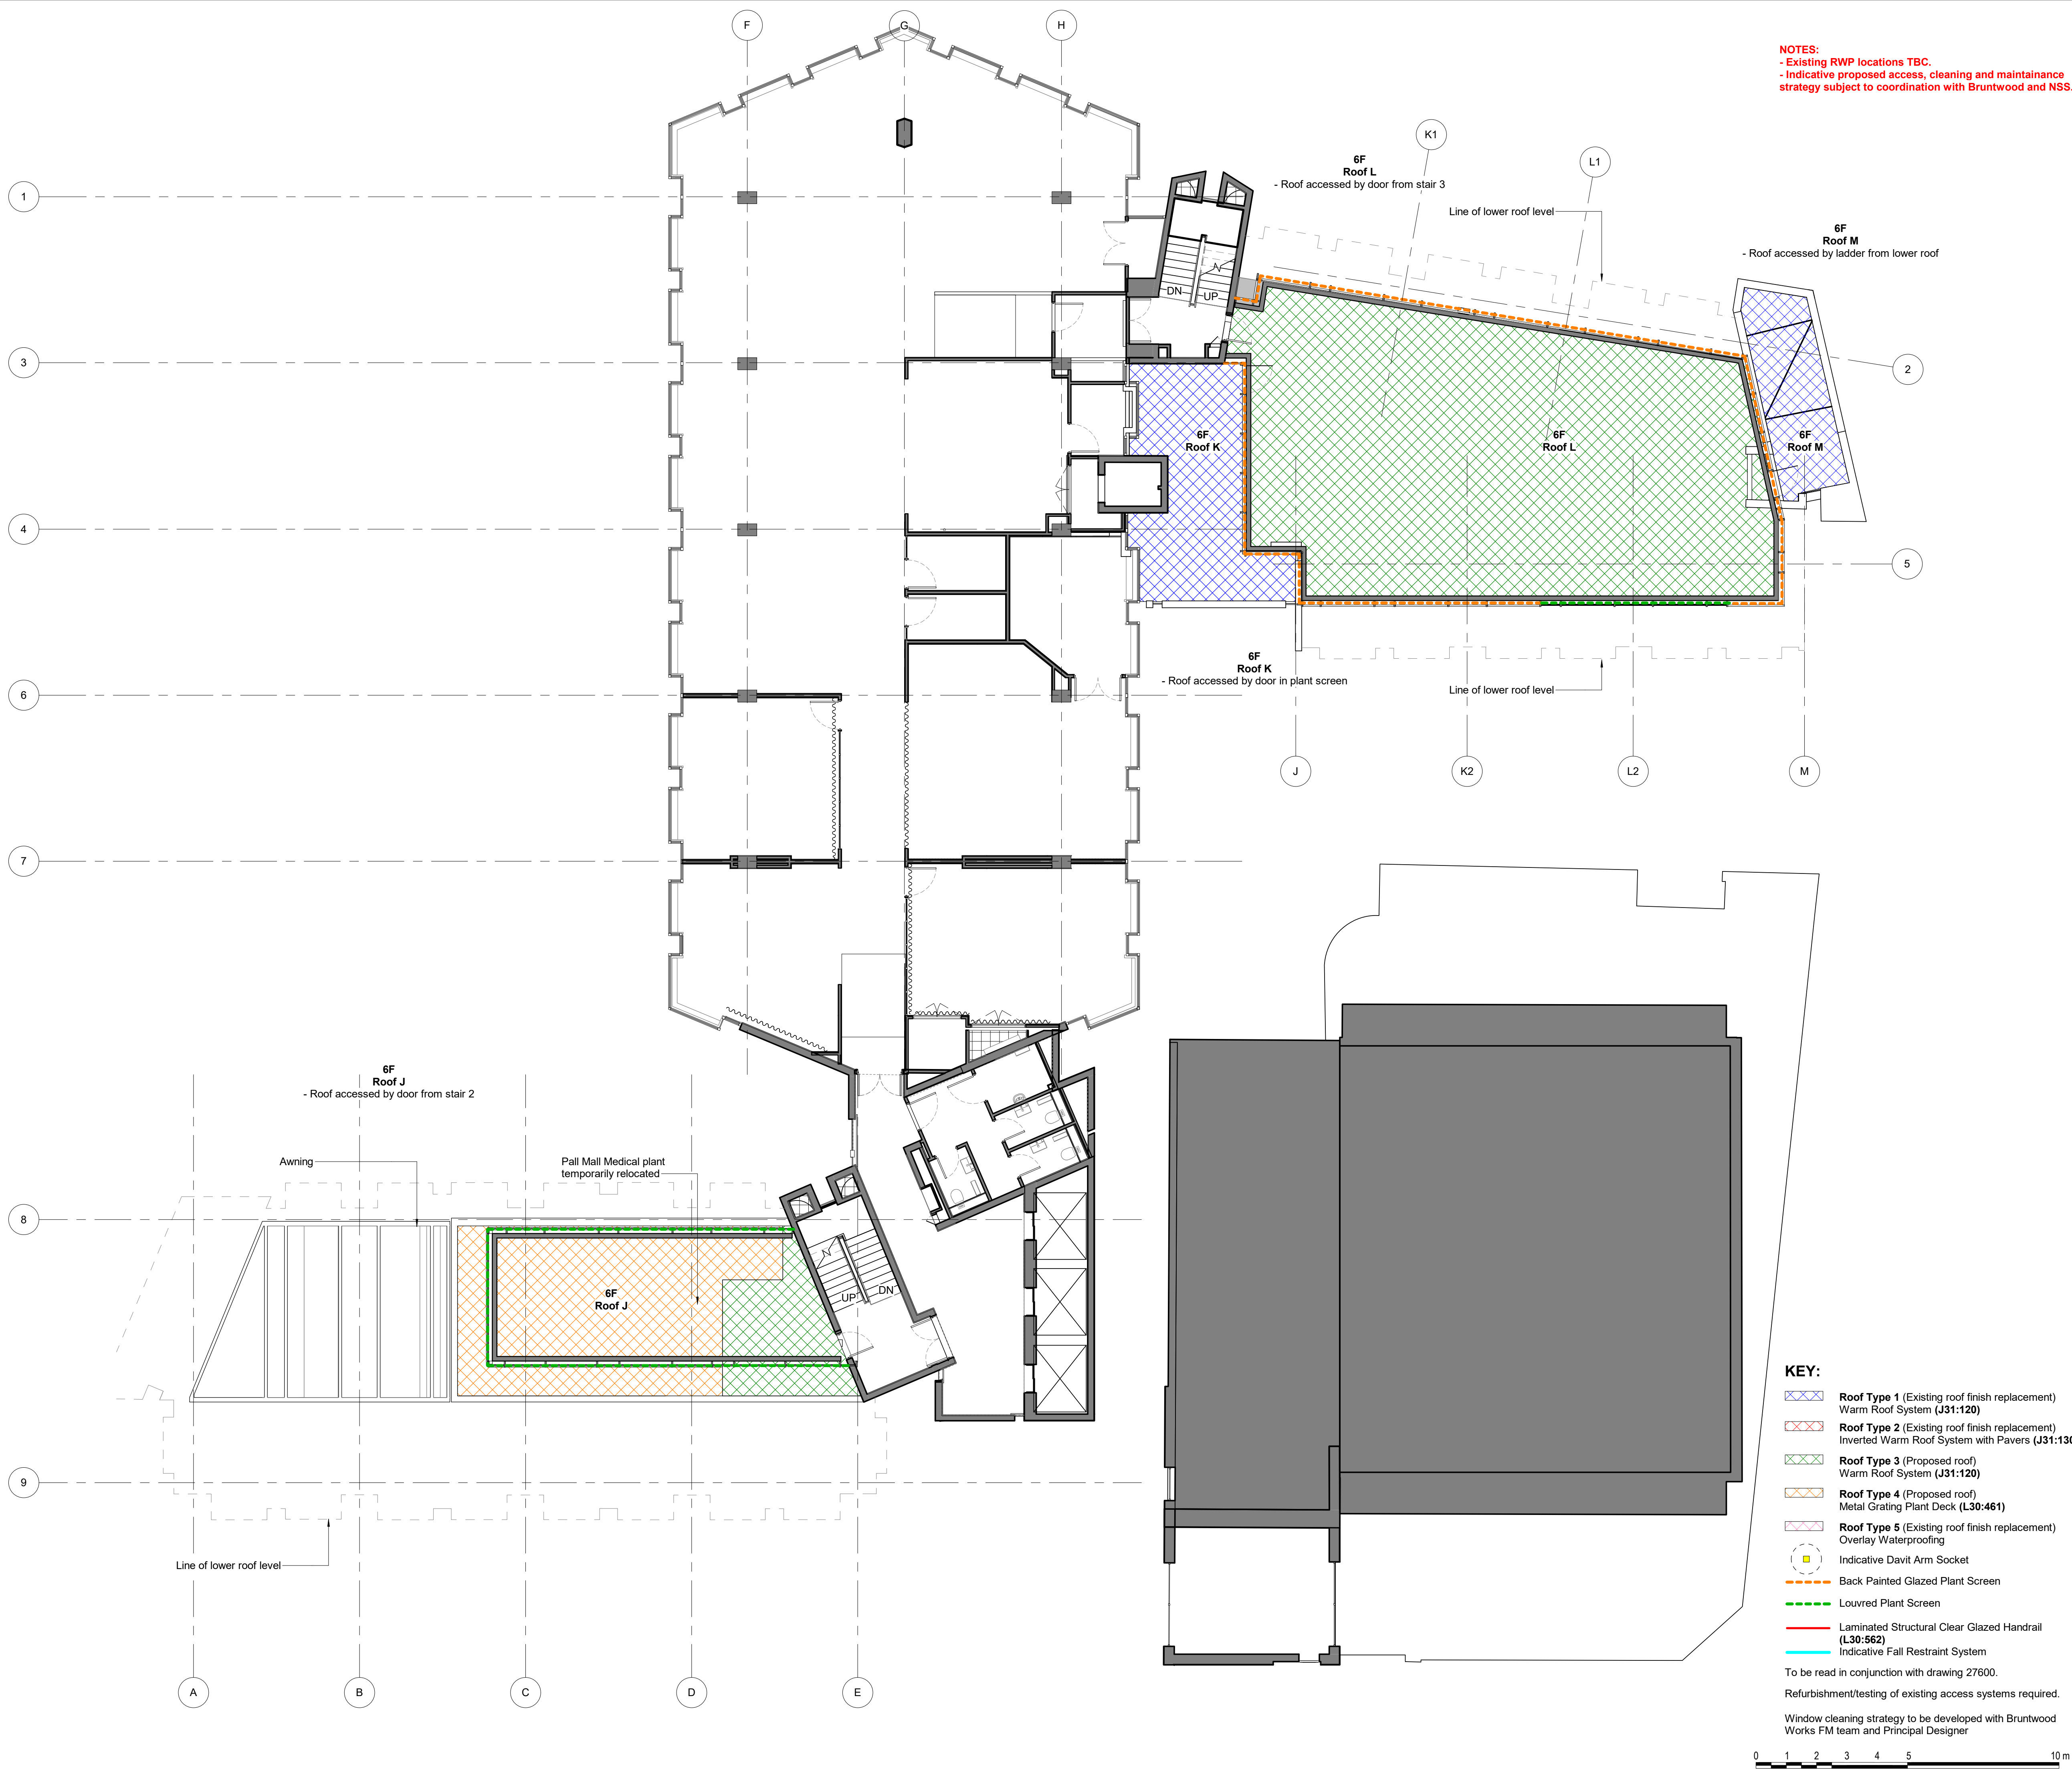


© COPYRIGHT
The copyright in this drawing is vested in Sheppard Robson and no license or assignment of any kind has been, or is, granted to any third party whether by provision of copies or originals or otherwise unless agreed in writing.

DO NOT SCALE FROM THIS DRAWING
The contractor shall check and verify all dimensions on site and report any discrepancies in writing to Sheppard Robson before proceeding work

FOR ELECTRONIC DATA ISSUE
Electronic Data / drawings are issued as "read only" and should not be interrogated for measurement. All dimensions and levels should read, only from those values stated in text on the drawing.

NOTES		
- Please note that there are areas with limited access. Some areas may differ from the survey information. Structural Slab not surveyed, dimensions to be checked on site prior to construction. Proposals subject to detailed site investigation and opening up works.		
- All dimensions to be checked on site and any discrepancies to be highlighted prior to construction.		
- Pall Mall Court is Grade II Listed. If in doubt about any element of the works, please consult the Architect before proceeding. Any proposed works that deviate from this drawing are to be reviewed by the Architect prior to carrying out these works.		
- Special care to be taken when working adjacent to heritage features such as mosaic tiles or brick floors to star cores, so as not to disturb or damage these features. Ensure adjacent elements are not damaged.		
- All Dimensions to new curtain wall elements shown indicatively. Curtain wall set-out to align with replicate set-out of replacement/testing curtain wall		
REV.	DATE	AMENDMENT
P01	18/02/22	Stage 2 - Issue For Stage Approval
P02	26/04/22	Stage 3 Issue
P03	14/06/22	Issued to NSS
P04	21/06/22	Issued to DW Consulting
P05	27/06/22	Draft Roof Package Issue
P06	22/08/22	Issued for Stage 4

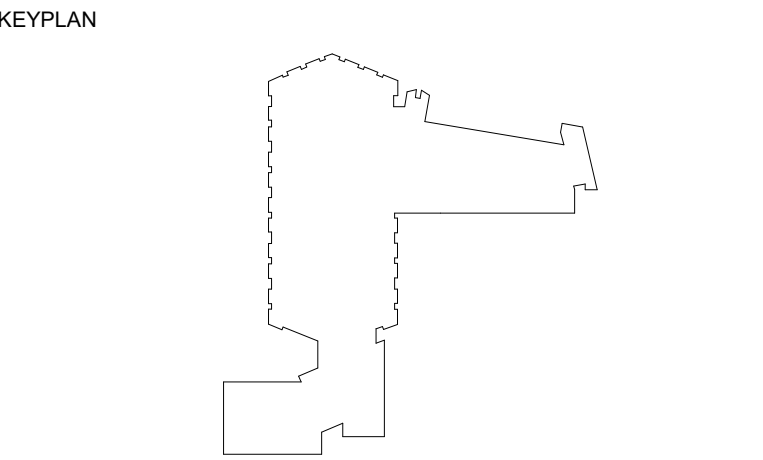

CLIENT

Bruntwood Works

bruntwood
Works

ID:SR
SHEPPARD ROBSON

27th Floor City Tower Piccadilly Plaza Manchester M1 4BT
T: +44 (0)161 233 8900 E: enquiries@sheppardrobson.com

PROJECT
Pall Mall Court

SCALE@A1 1 : 100	DATE 22/08/22	ORIGINATOR LH	CHECKED ASM	AUTHORISED TOB
---------------------	------------------	------------------	----------------	-------------------

Sixth Floor Roof Plan		STATUS		PURPOSE FOR ISSUE		SR NO.	
		S4		For Stage Approval		6911	
DRAWING NO.						REV.	
6911		-SRA-ZZ-06-DR-A-27106				P06	