


Do not scale off this drawing. All dimensions to be checked on site prior to manufacture and construction. This drawing is the property of 512 Design Studio and should not be reproduced without permission. All discrepancies to be brought to the attention of the architect immediately. This drawing is to be read in conjunction with the specification / bill of quantities and related drawings.

13590

362

SEVEN BRO7HERS

FRONT ELEVATION
Scale 1:10

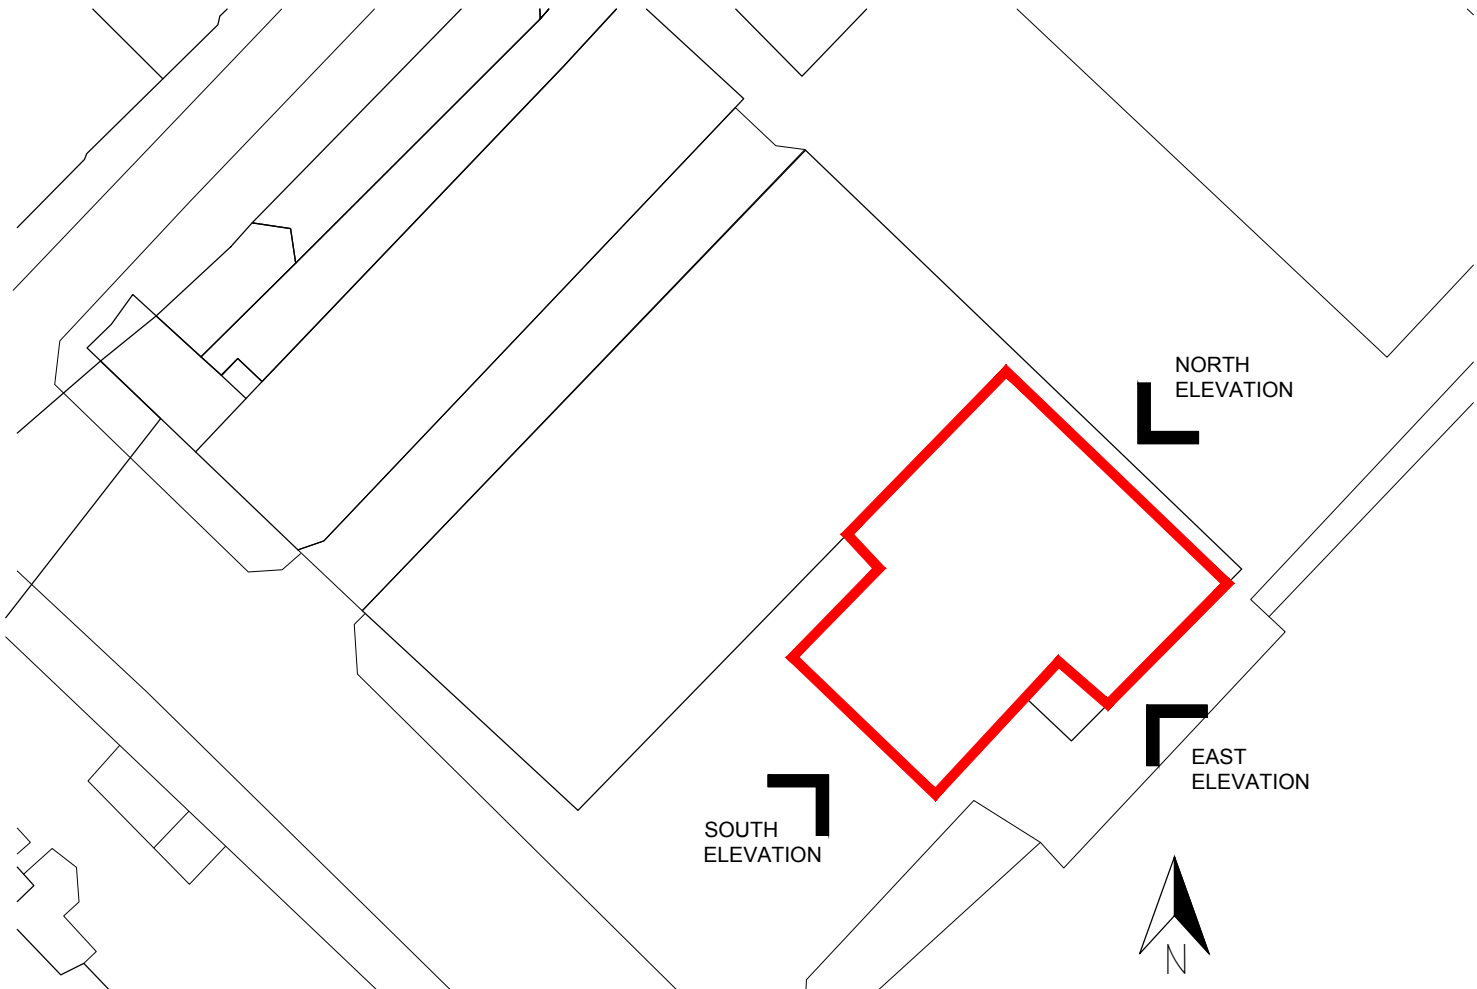


SITE PLAN
Scale 1:500



Individual internally illuminated letters, suspended from ceiling and located internally, in front of window glazing.

Frosted grey vinyl application to internal face of mirror at heights to comply with building regs as shown.


SOUTH ELEVATION
Scale 1:50

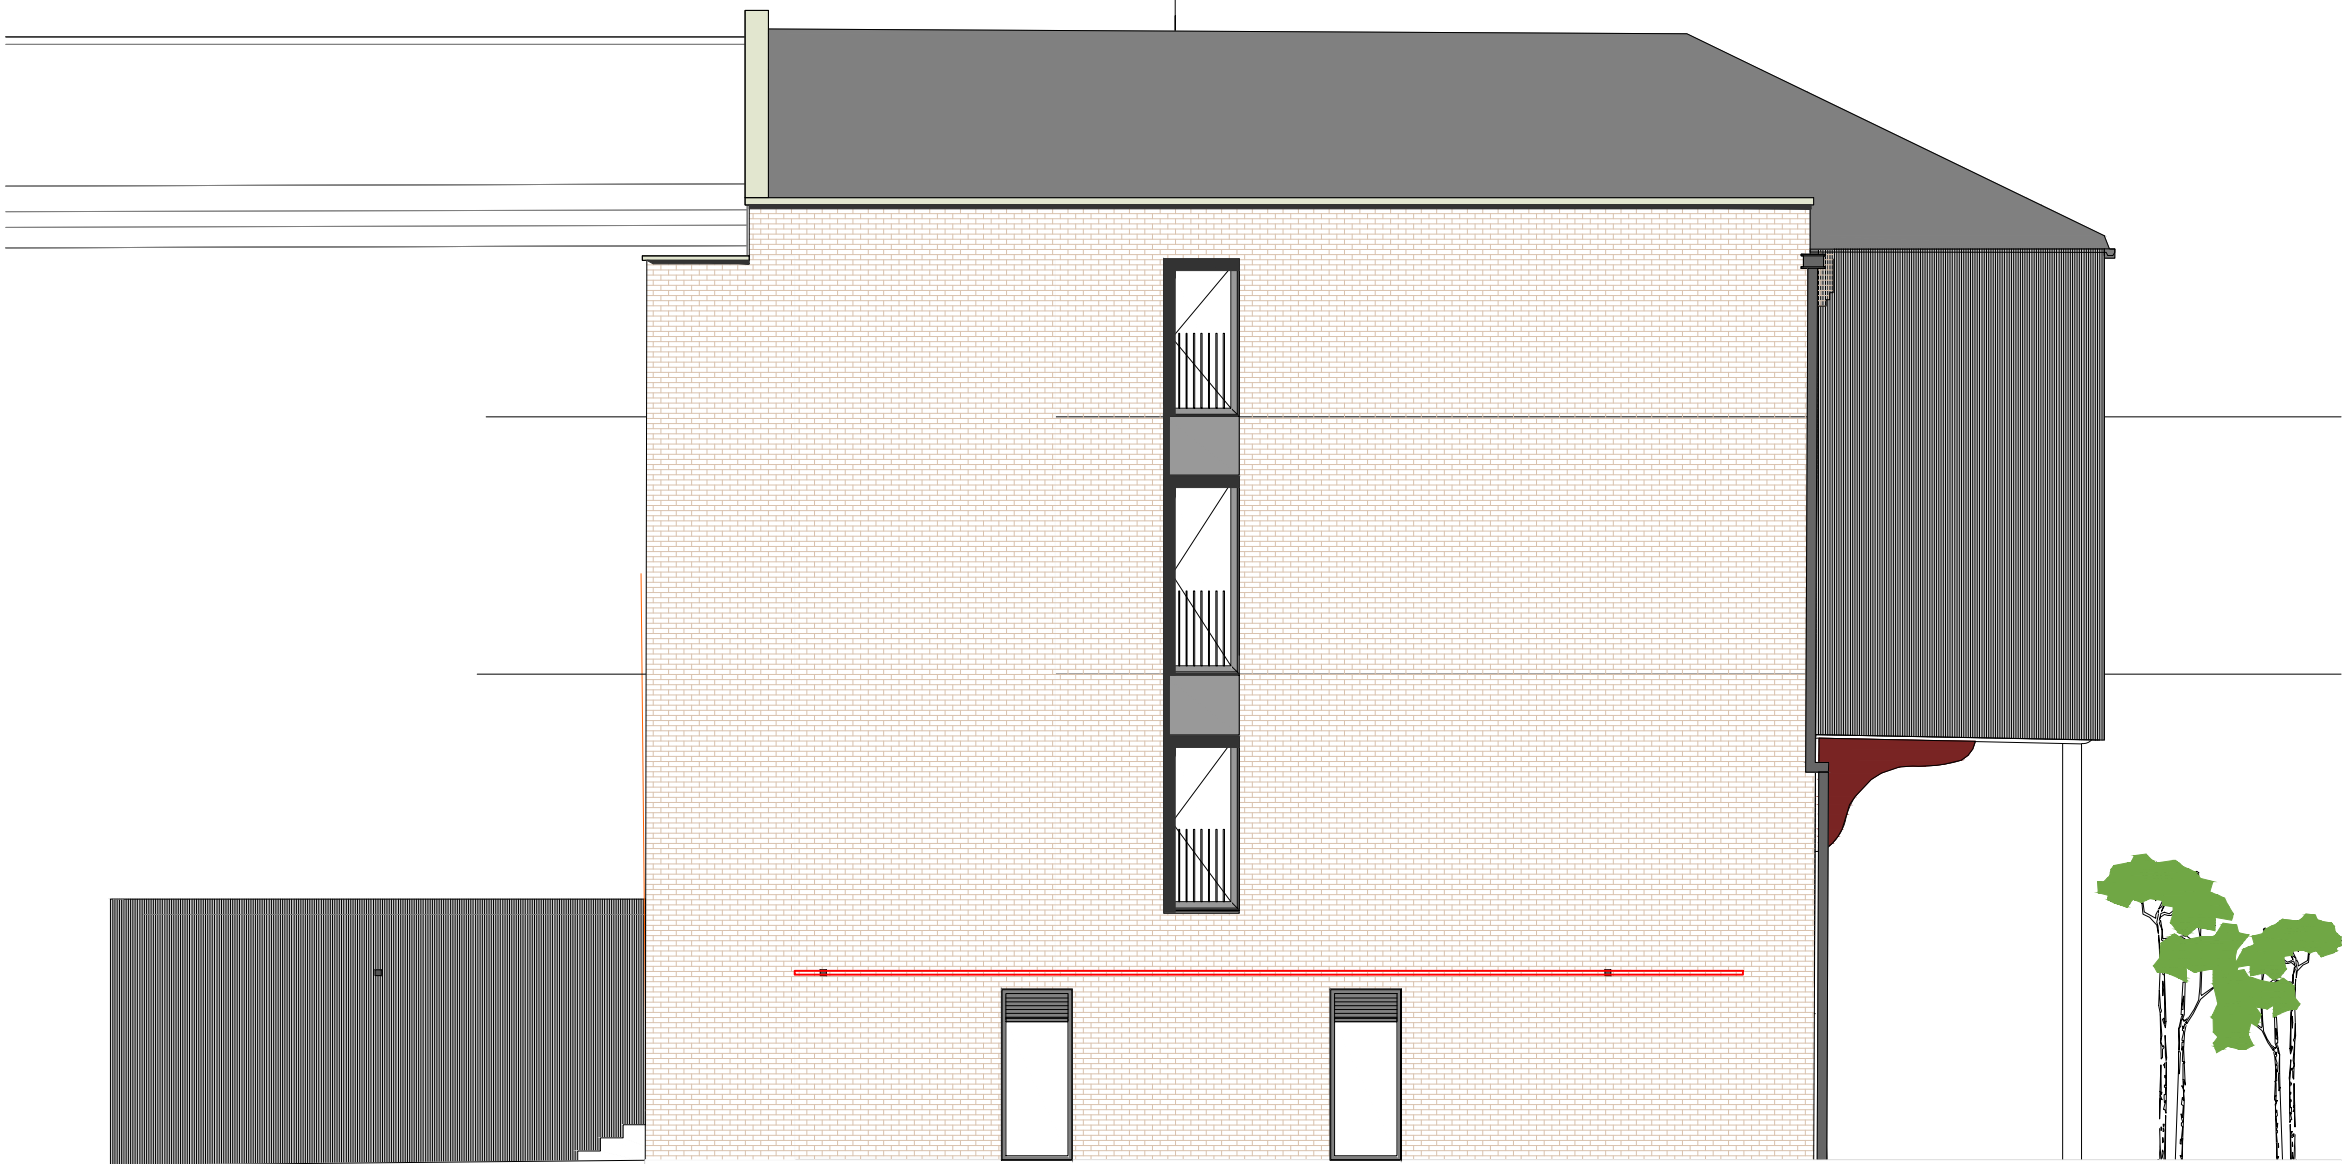

EAST ELEVATION
Scale 1:100

Internally illuminated aluminium individual letters, sprayed in black RAL 9005 Jet Black, with white perspex lettering to front. LED illumination.

Letters to be fixed to mild steel frame suspended from the ceiling. Signage manufacturer to confirm exact frame size and fixing details.

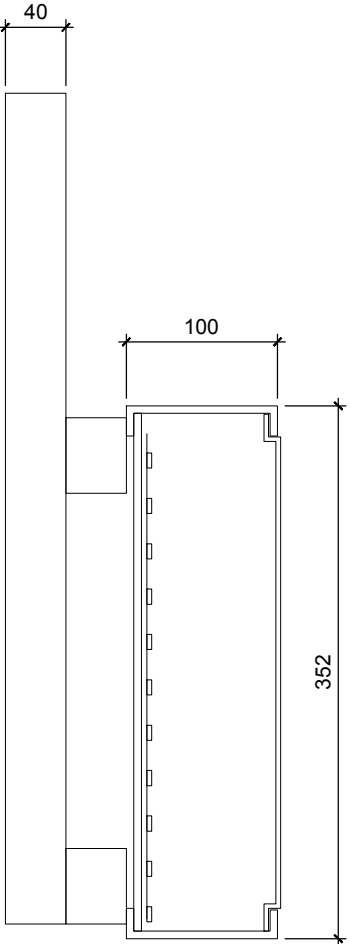

SECTION
Scale 1:5



C	UPDATED FOLLOWING COMMENTS FROM LISTED BUILDING OFFICER	19.05.23	PM
B	UPDATED FOLLOWING LANDLORDS COMMENTS	18.04.23	PM
A	UPDATED SIGN DETAILS FOLLOWING MEETING	14.03.23	PM
1	FIRST ISSUE	03.04.23	PM

ISSUE		
FOR PLANNING		
DESIGN 512 STUDIO		
t: 07817 392870 polly.512designstudio@gmail.com		
CLIENT:	SEVEN BRO7HERS	
PROJECT ADDRESS:	KAMPUS G5 MINSULL STREET, MANCHESTER	
TITLE:	PROPOSED SOUTH AND EAST ELEVATIONS	
JOB NO:	SCALE:	DRAWN BY:
7B05	1:50 @ A1	PM
DWG NO:	REV:	
PE01.02	C	