



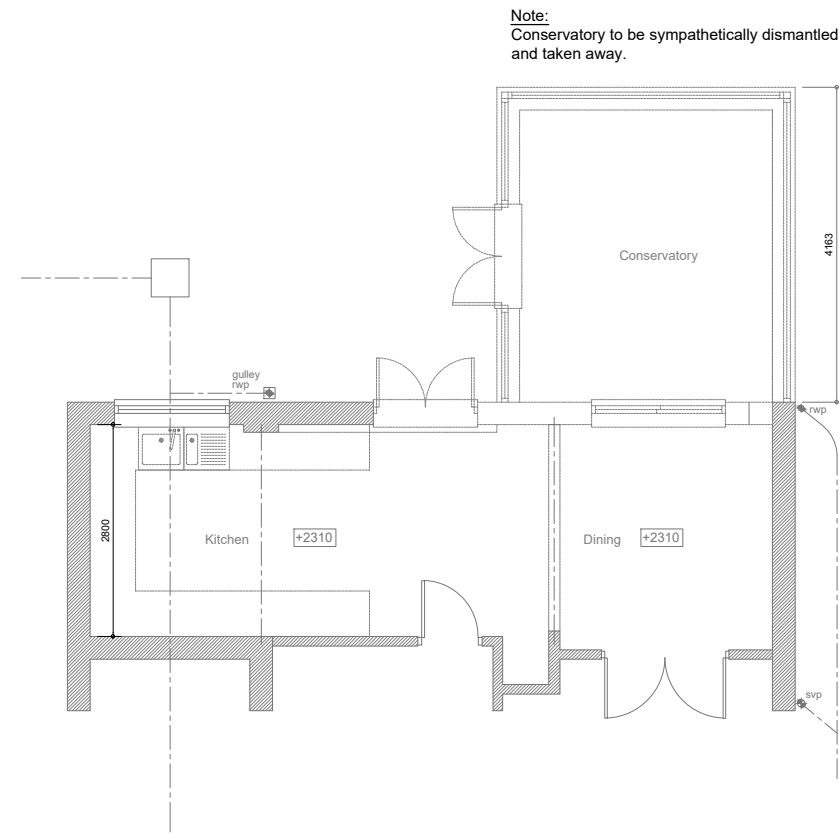

Existing GF Plan
Scale 1:100

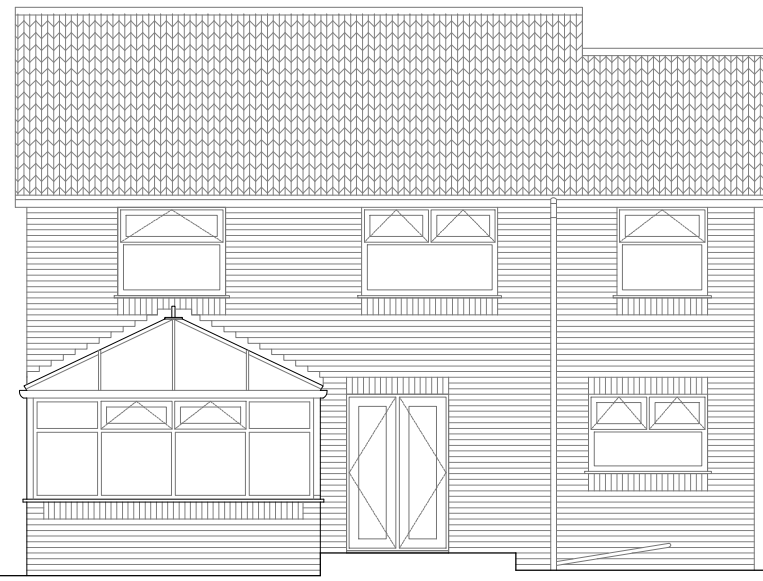


Existing SE Elevation
Scale 1:100




Existing SW Elevation
Scale 1:100




Existing NW Elevation
Scale 1:100

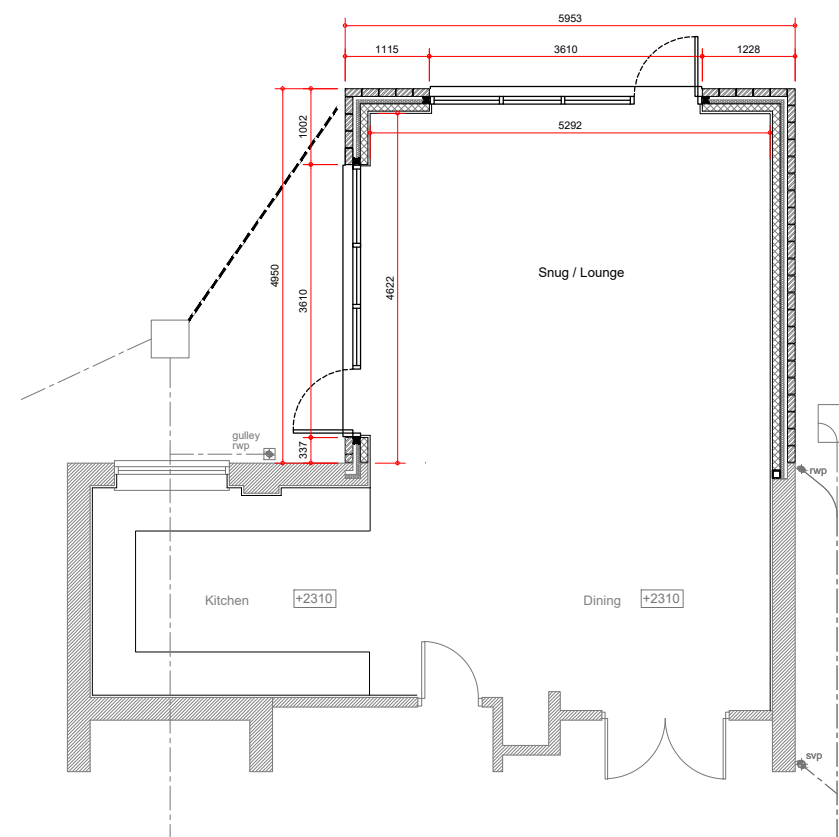


Proposed GF Plan
Scale 1:100

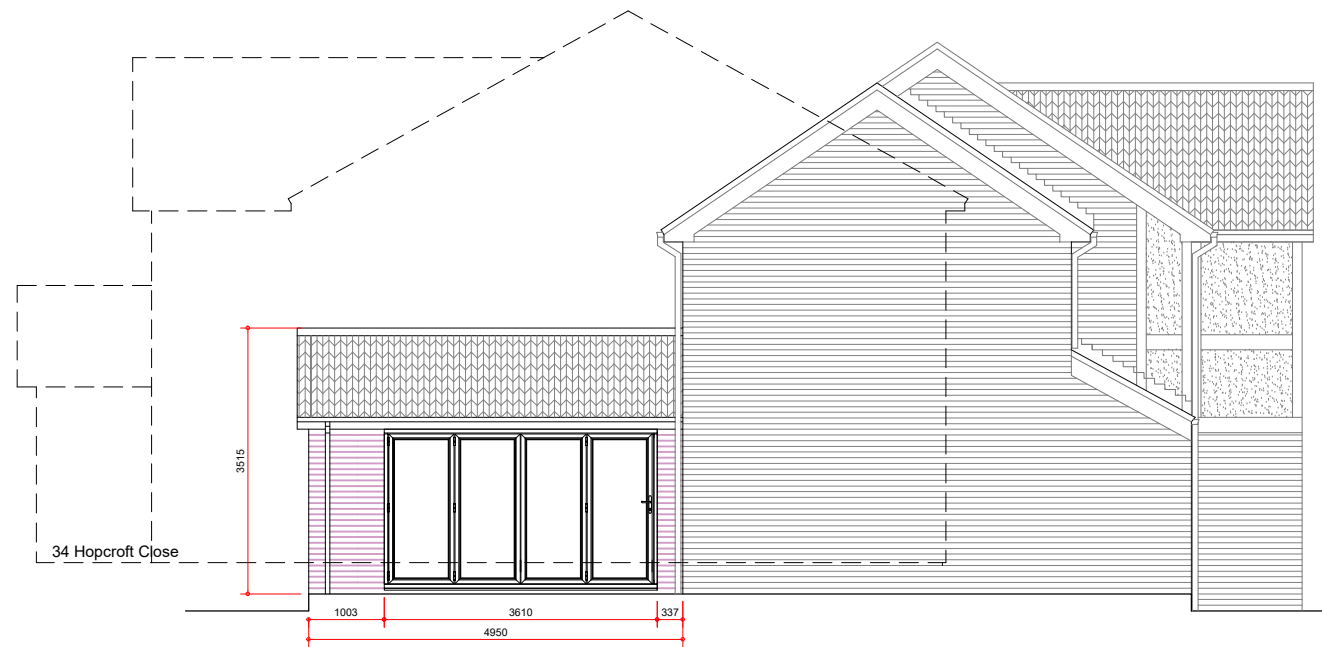


Proposed SE Elevation
Scale 1:100

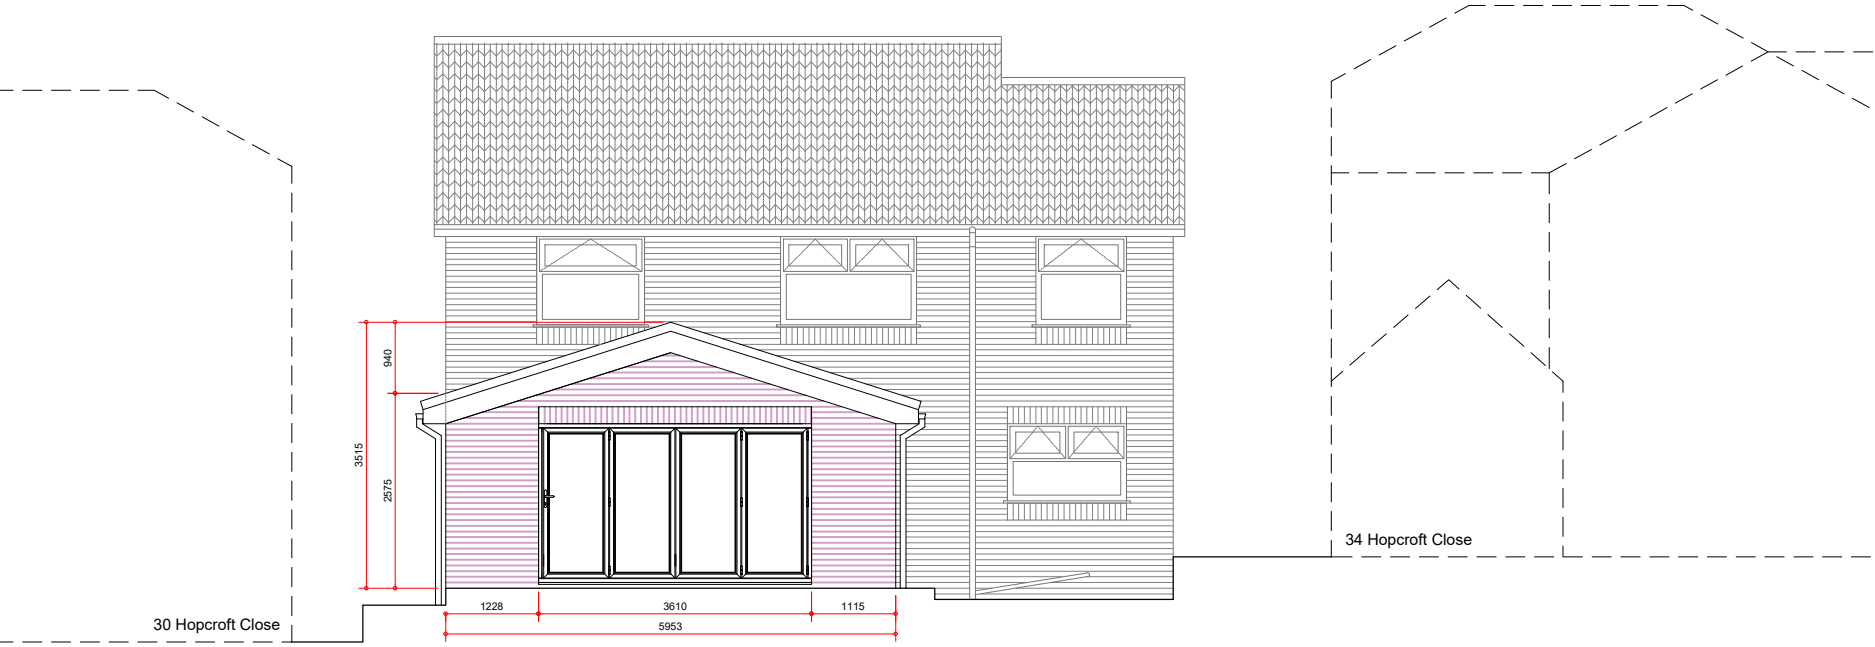


Proposed SW Elevation
Scale 1:100

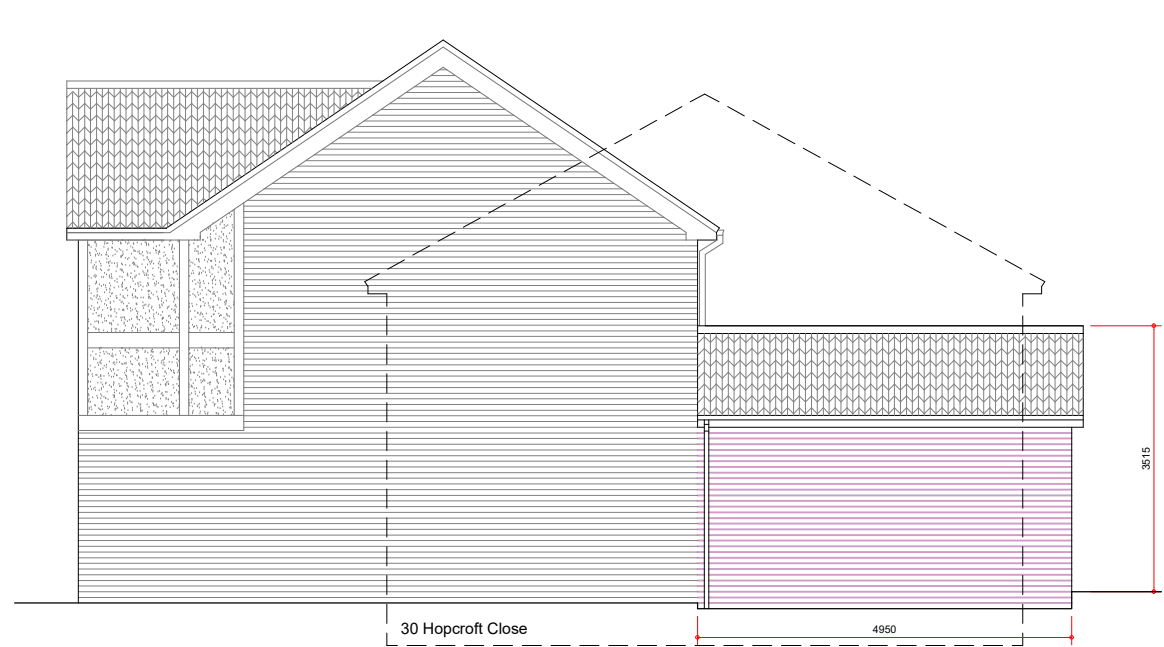

Proposed NW Elevation
Scale 1:100

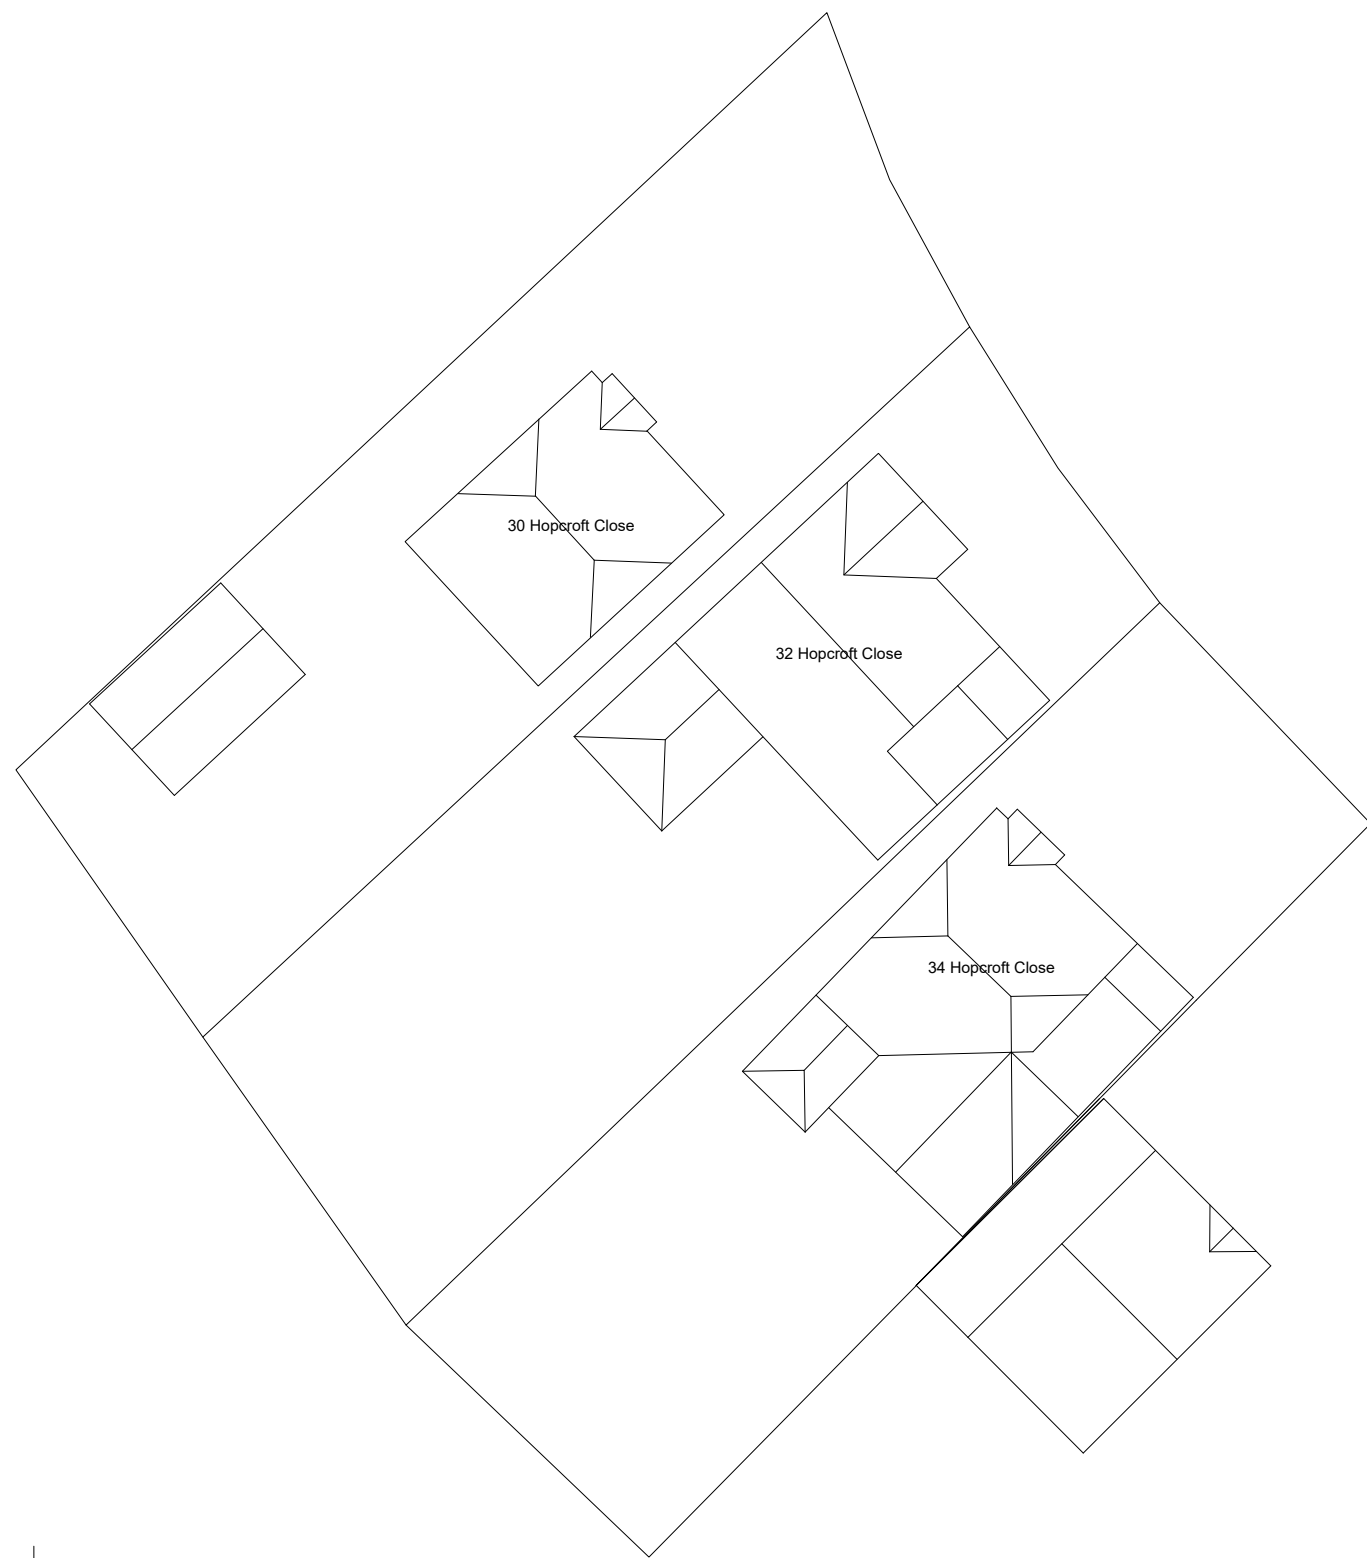

Existing Site Plan
Scale 1:250

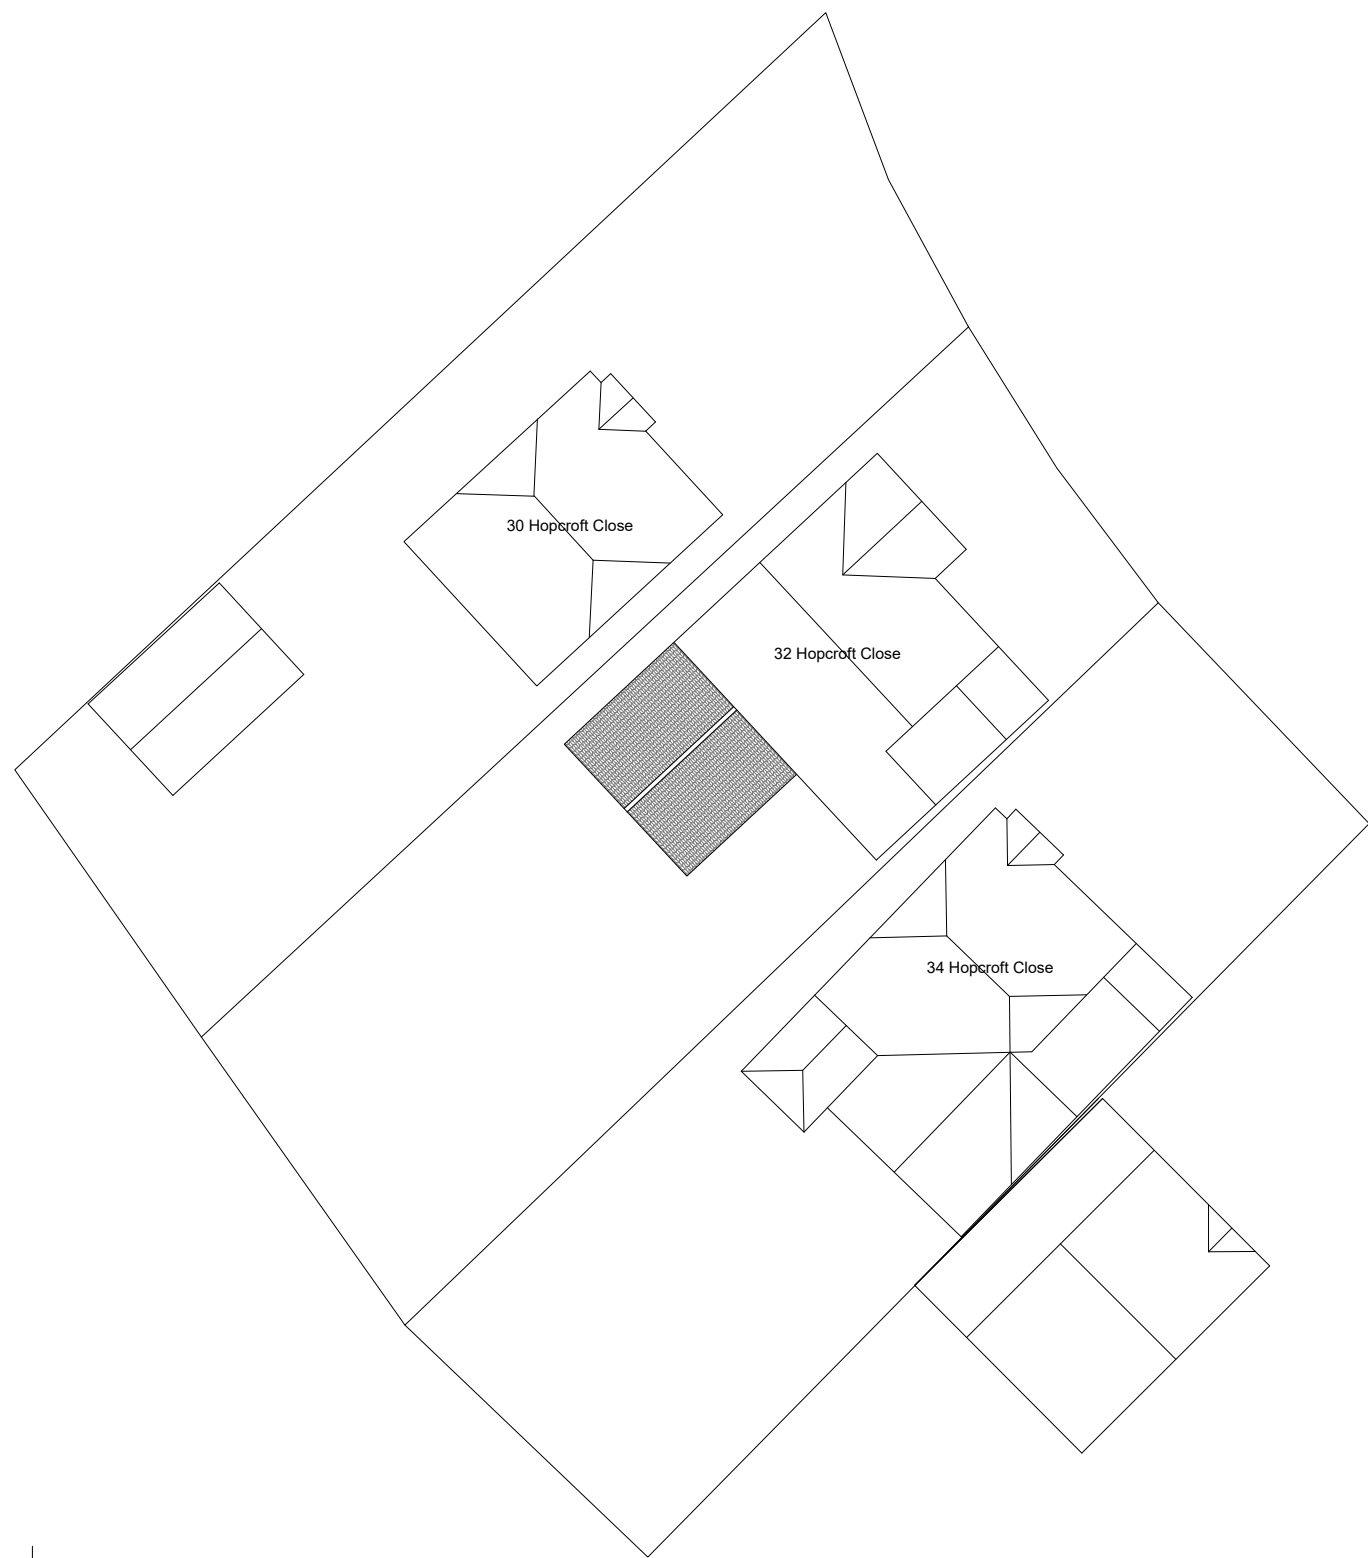

Proposed Site Plan
Scale 1:250



Location Plan
Scale 1:1250

