




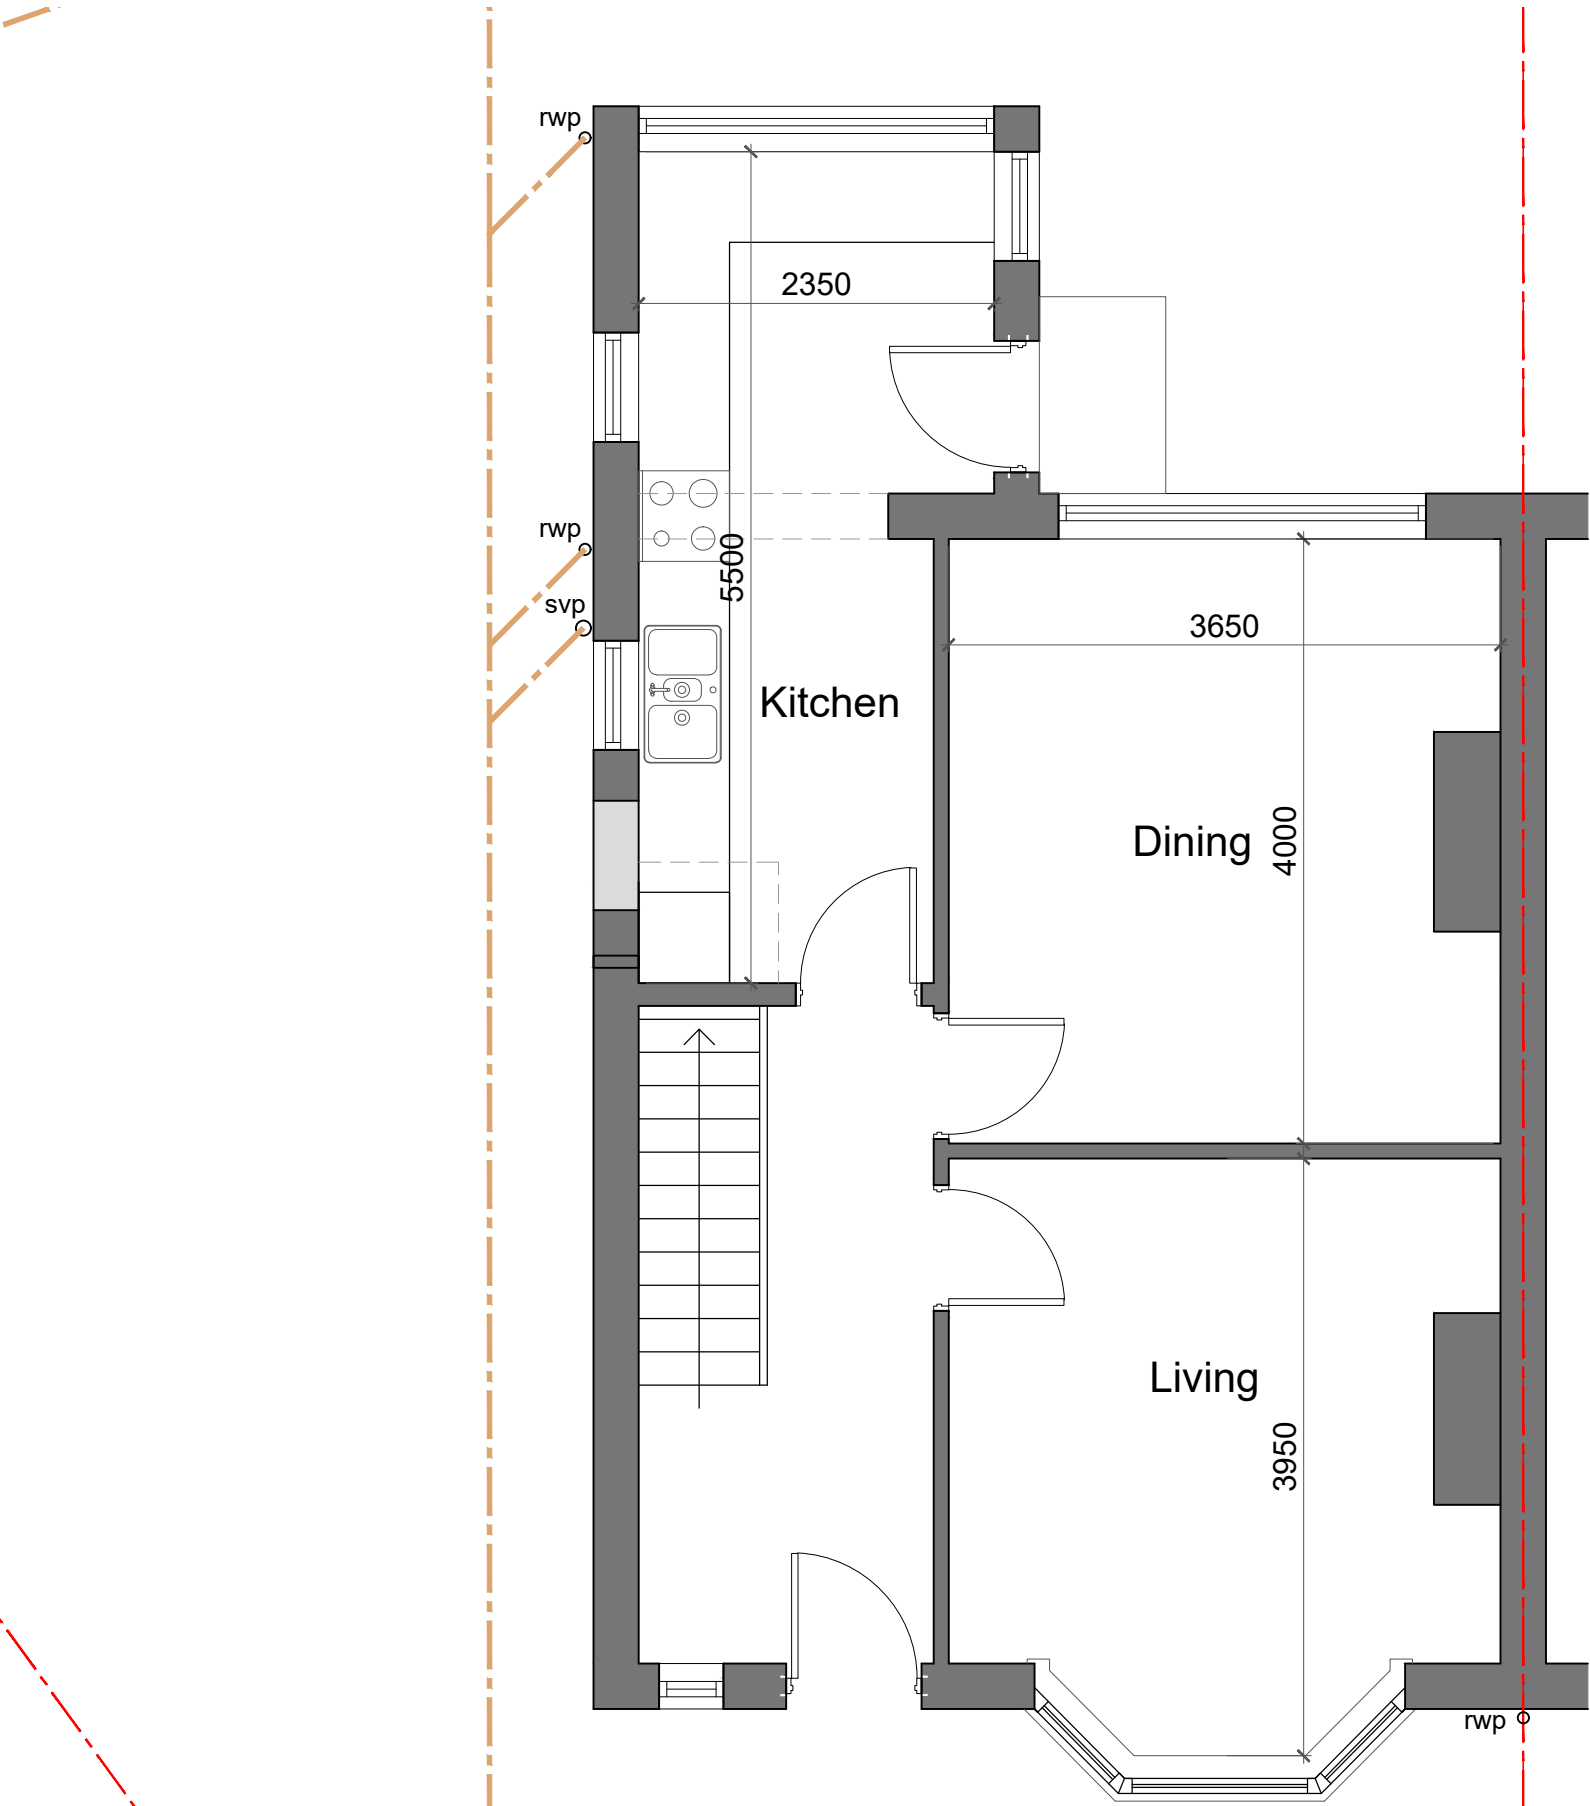


Ground Floor Plan 1:50
Existing

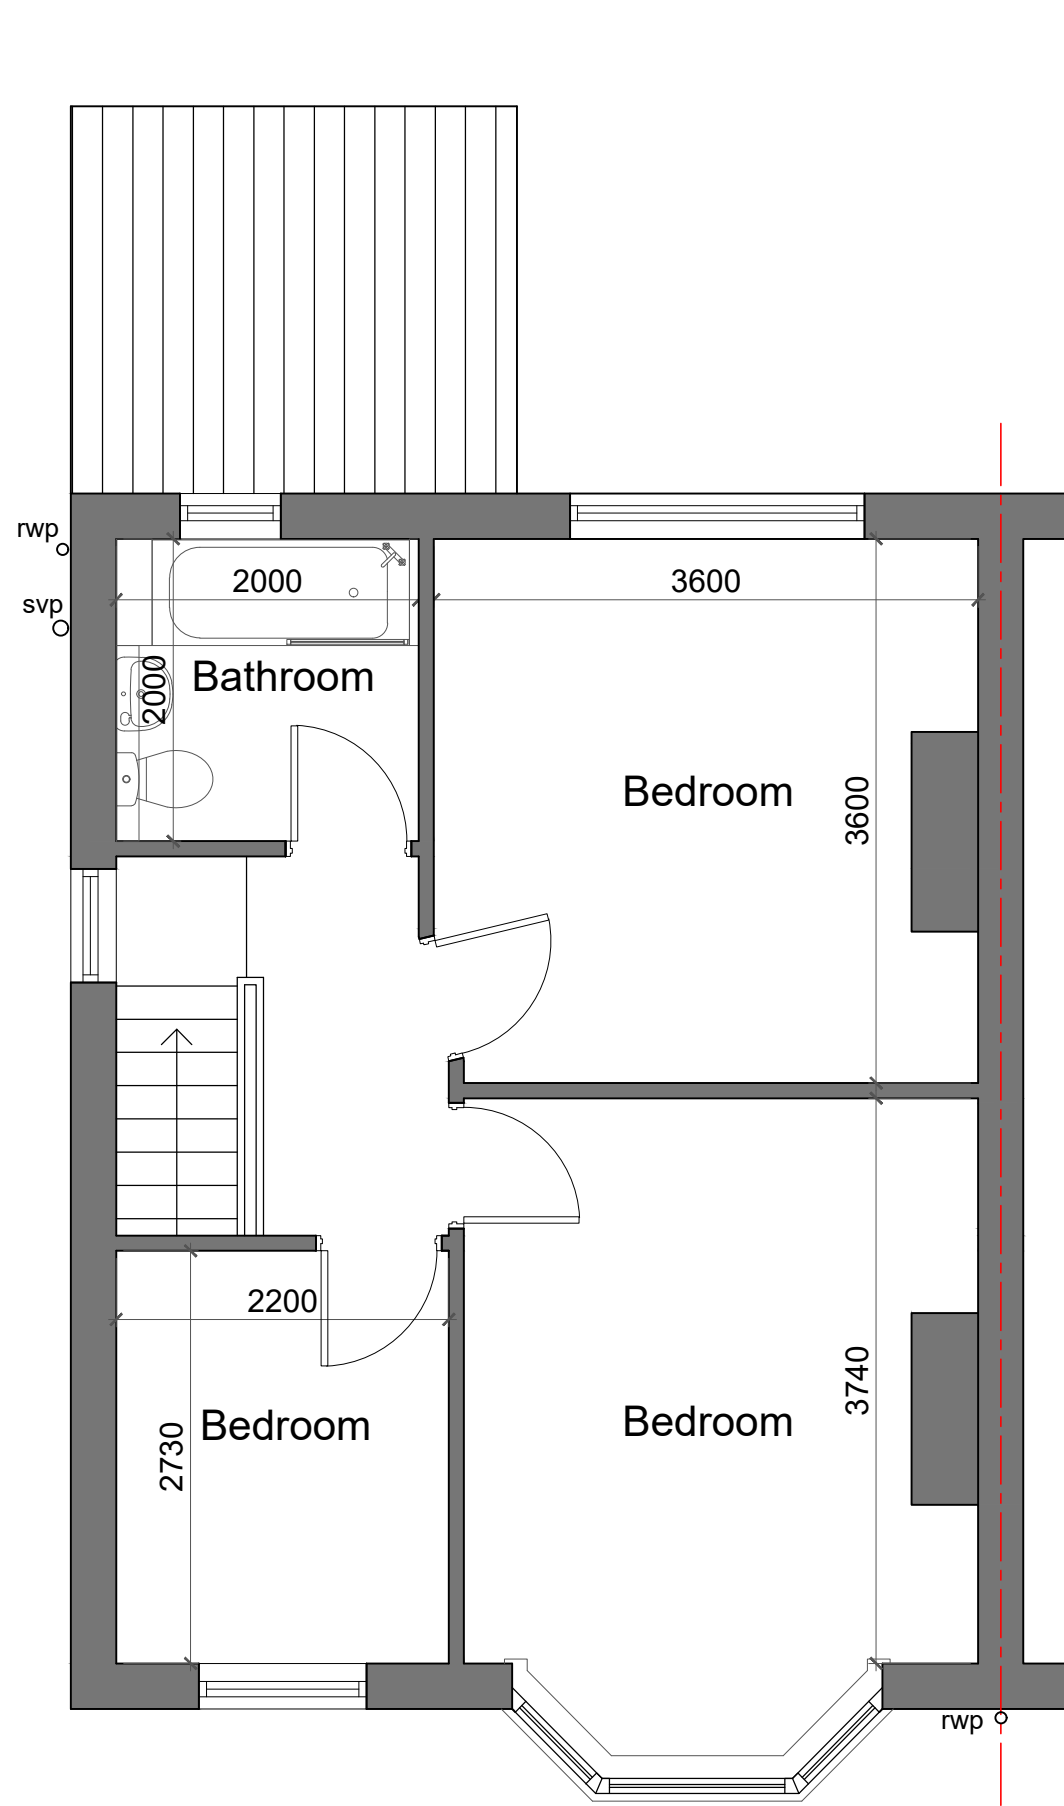


First Floor Plan 1:50
Existing

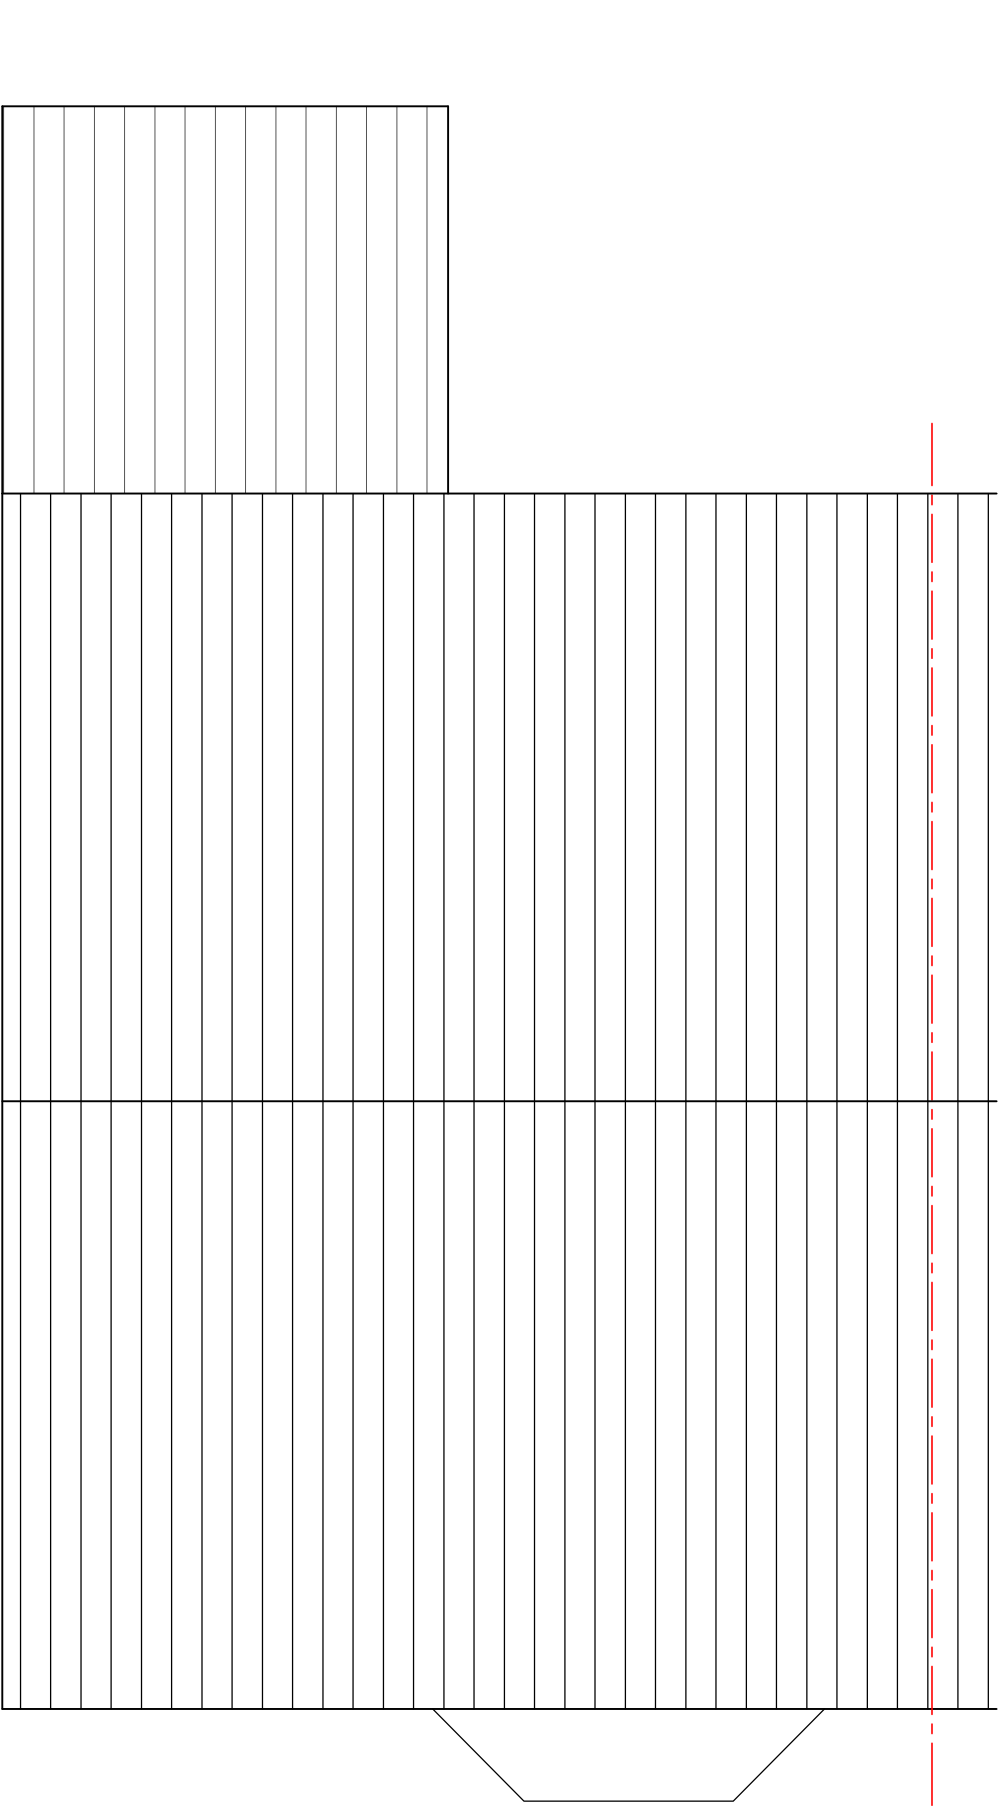


Roof Plan 1:50
Existing

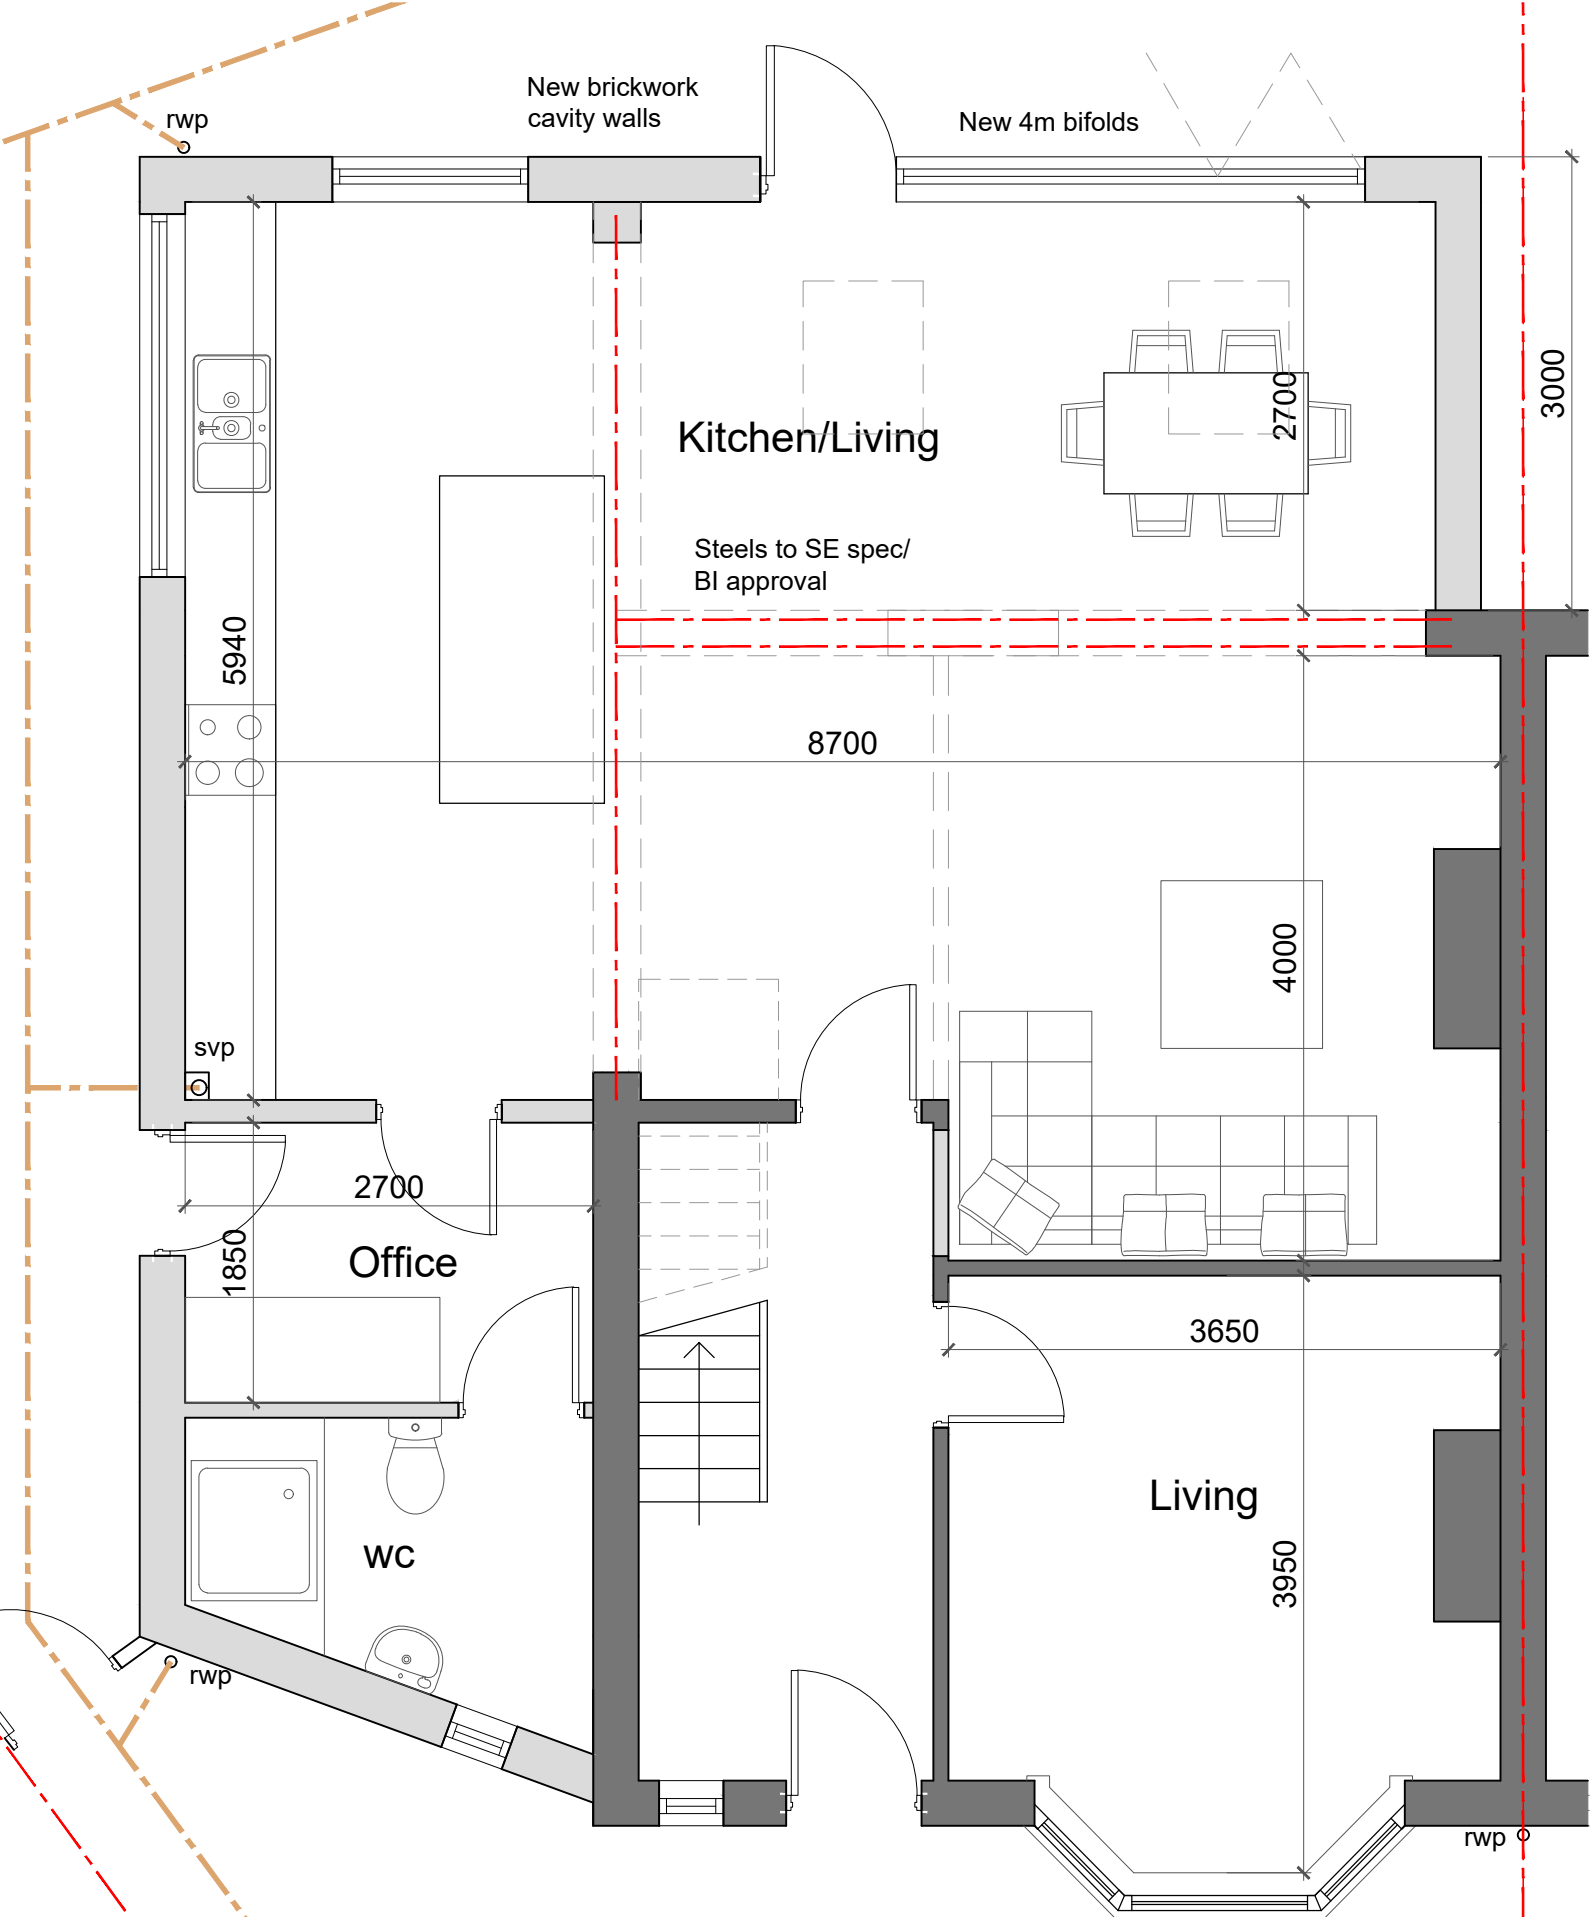


Ground Floor Plan 1:50
Proposed

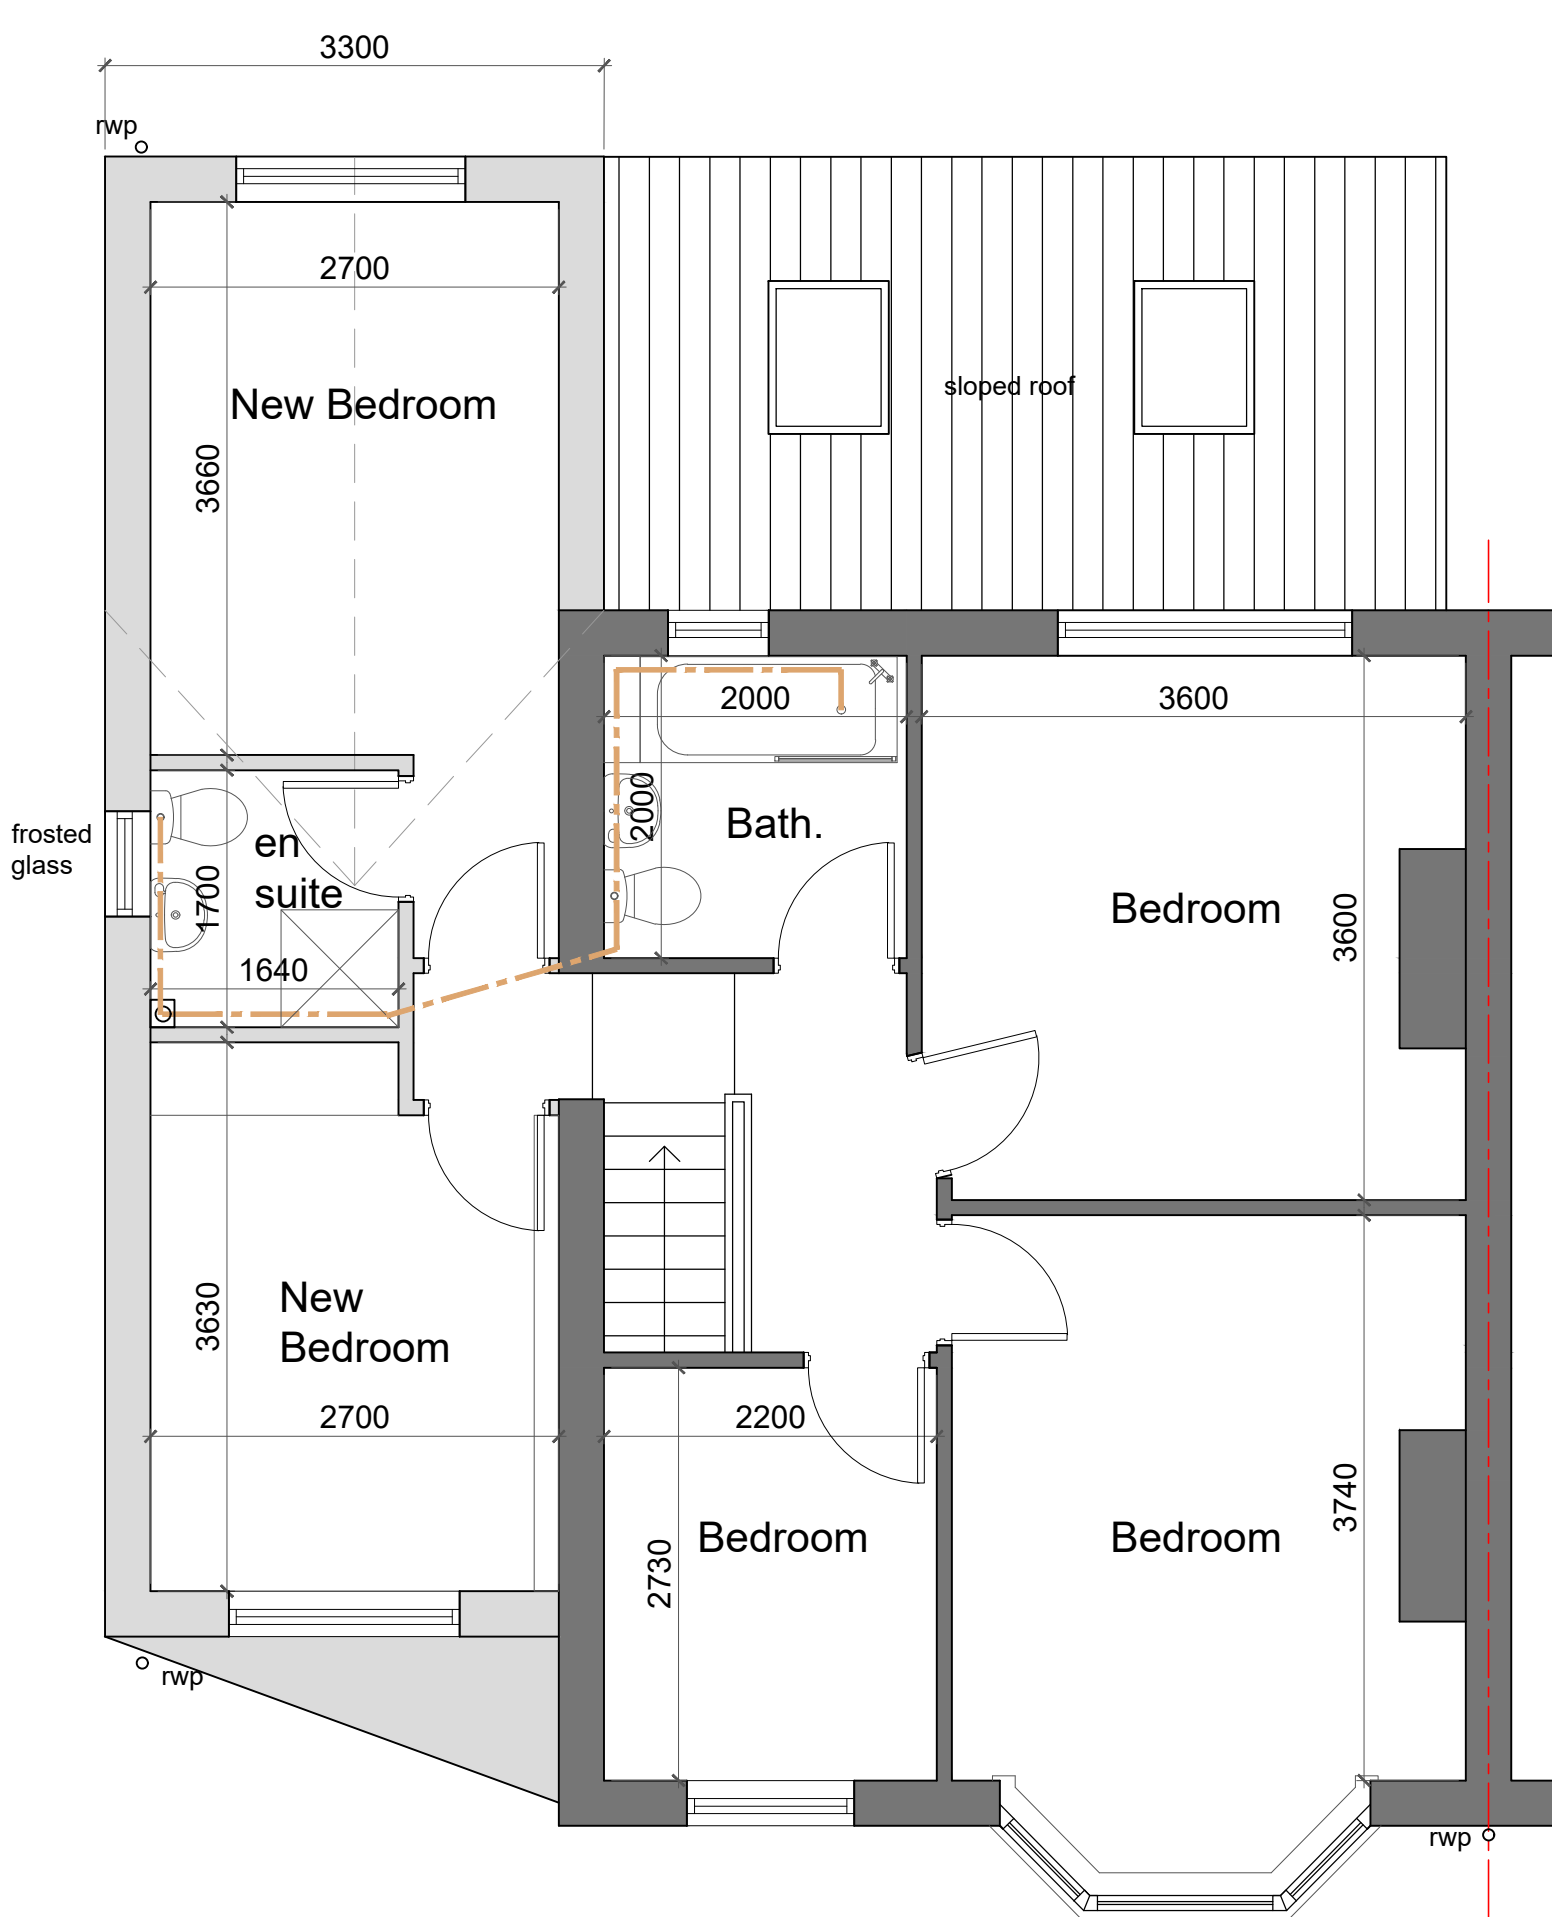

First Floor Plan 1:50
Proposed

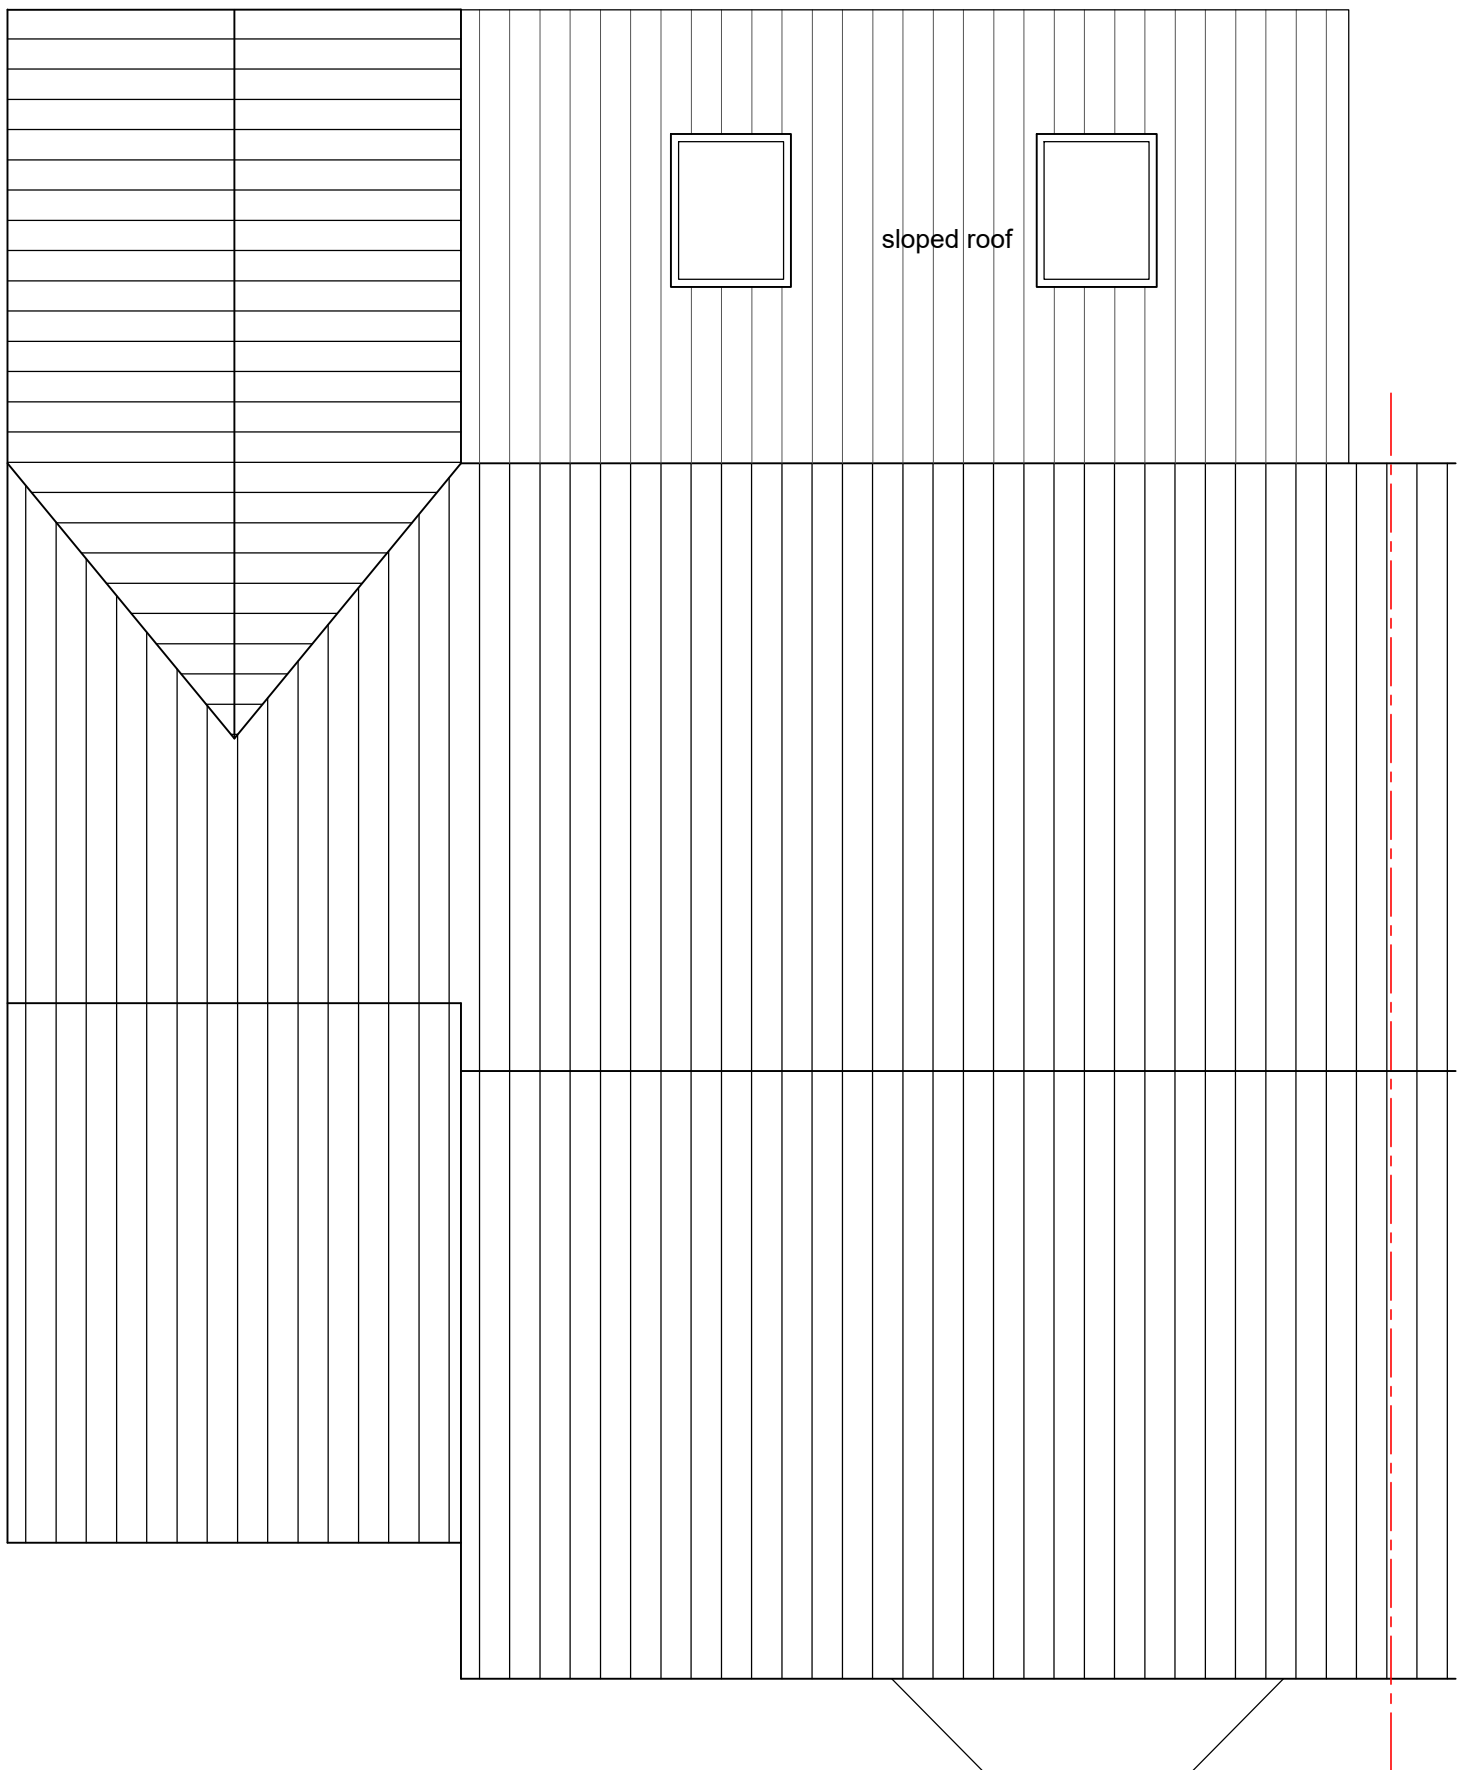

Roof Plan 1:50
Proposed

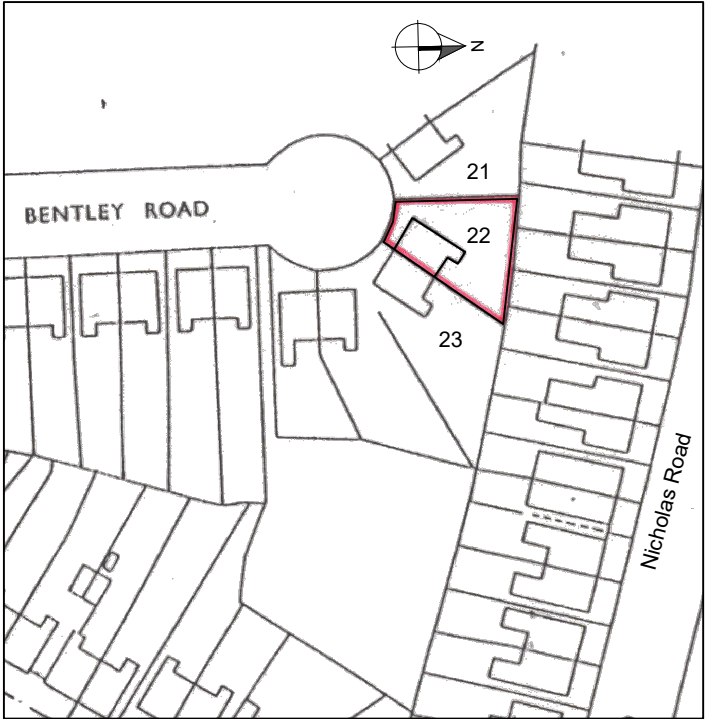

Location Plan 1:1250

Client:	
Mr Nipuna Bogoda	
Project:	
22 Bentley Avenue, Chorlton, M22 9WD	
Drawing Title:	
Existing and Proposed Plans Sheet	
Scale:	Date:
1:50 @ A1	Mar 2023
Drawing No:	Revision:
157-005	A