


© Editorial Studio Ltd. All rights as per the Copywrite and patents Design Act 1988 have been asserted.


The architectural drawing shows a basement floor plan with the following components:

- BASEMENT ROOM 1**: Located at the top left, labeled "FL - CL +1760". It contains a circular feature.
- BASEMENT HALL**: Centrally located, labeled "FL - CL +1795". It features a staircase and several doorways.
- BASEMENT ROOM 2**: Located at the bottom left, labeled "FL - CL +1925". It has a large open space and a doorway labeled "DH +1865".
- BASEMENT ROOM 3**: Located at the bottom center, labeled "FL - CL +1990". It is a rectangular room.
- BASEMENT ROOM 4**: Located at the top right, labeled "FL - CL +1810". It is a large room with a doorway labeled "DH +1730" and a "RADIATOR" unit.
- Mechanical Details**: Various labels indicate ductwork and equipment, such as "Duct 1200 C-H 1885" near Room 2 and "FCL +1150 C-H 1885" on the far right.
- Orientation**: A north arrow is positioned in the upper left corner of the plan.

Scale Date Drawing No.
1:50 @ A3 24.02.22 053_L02_01

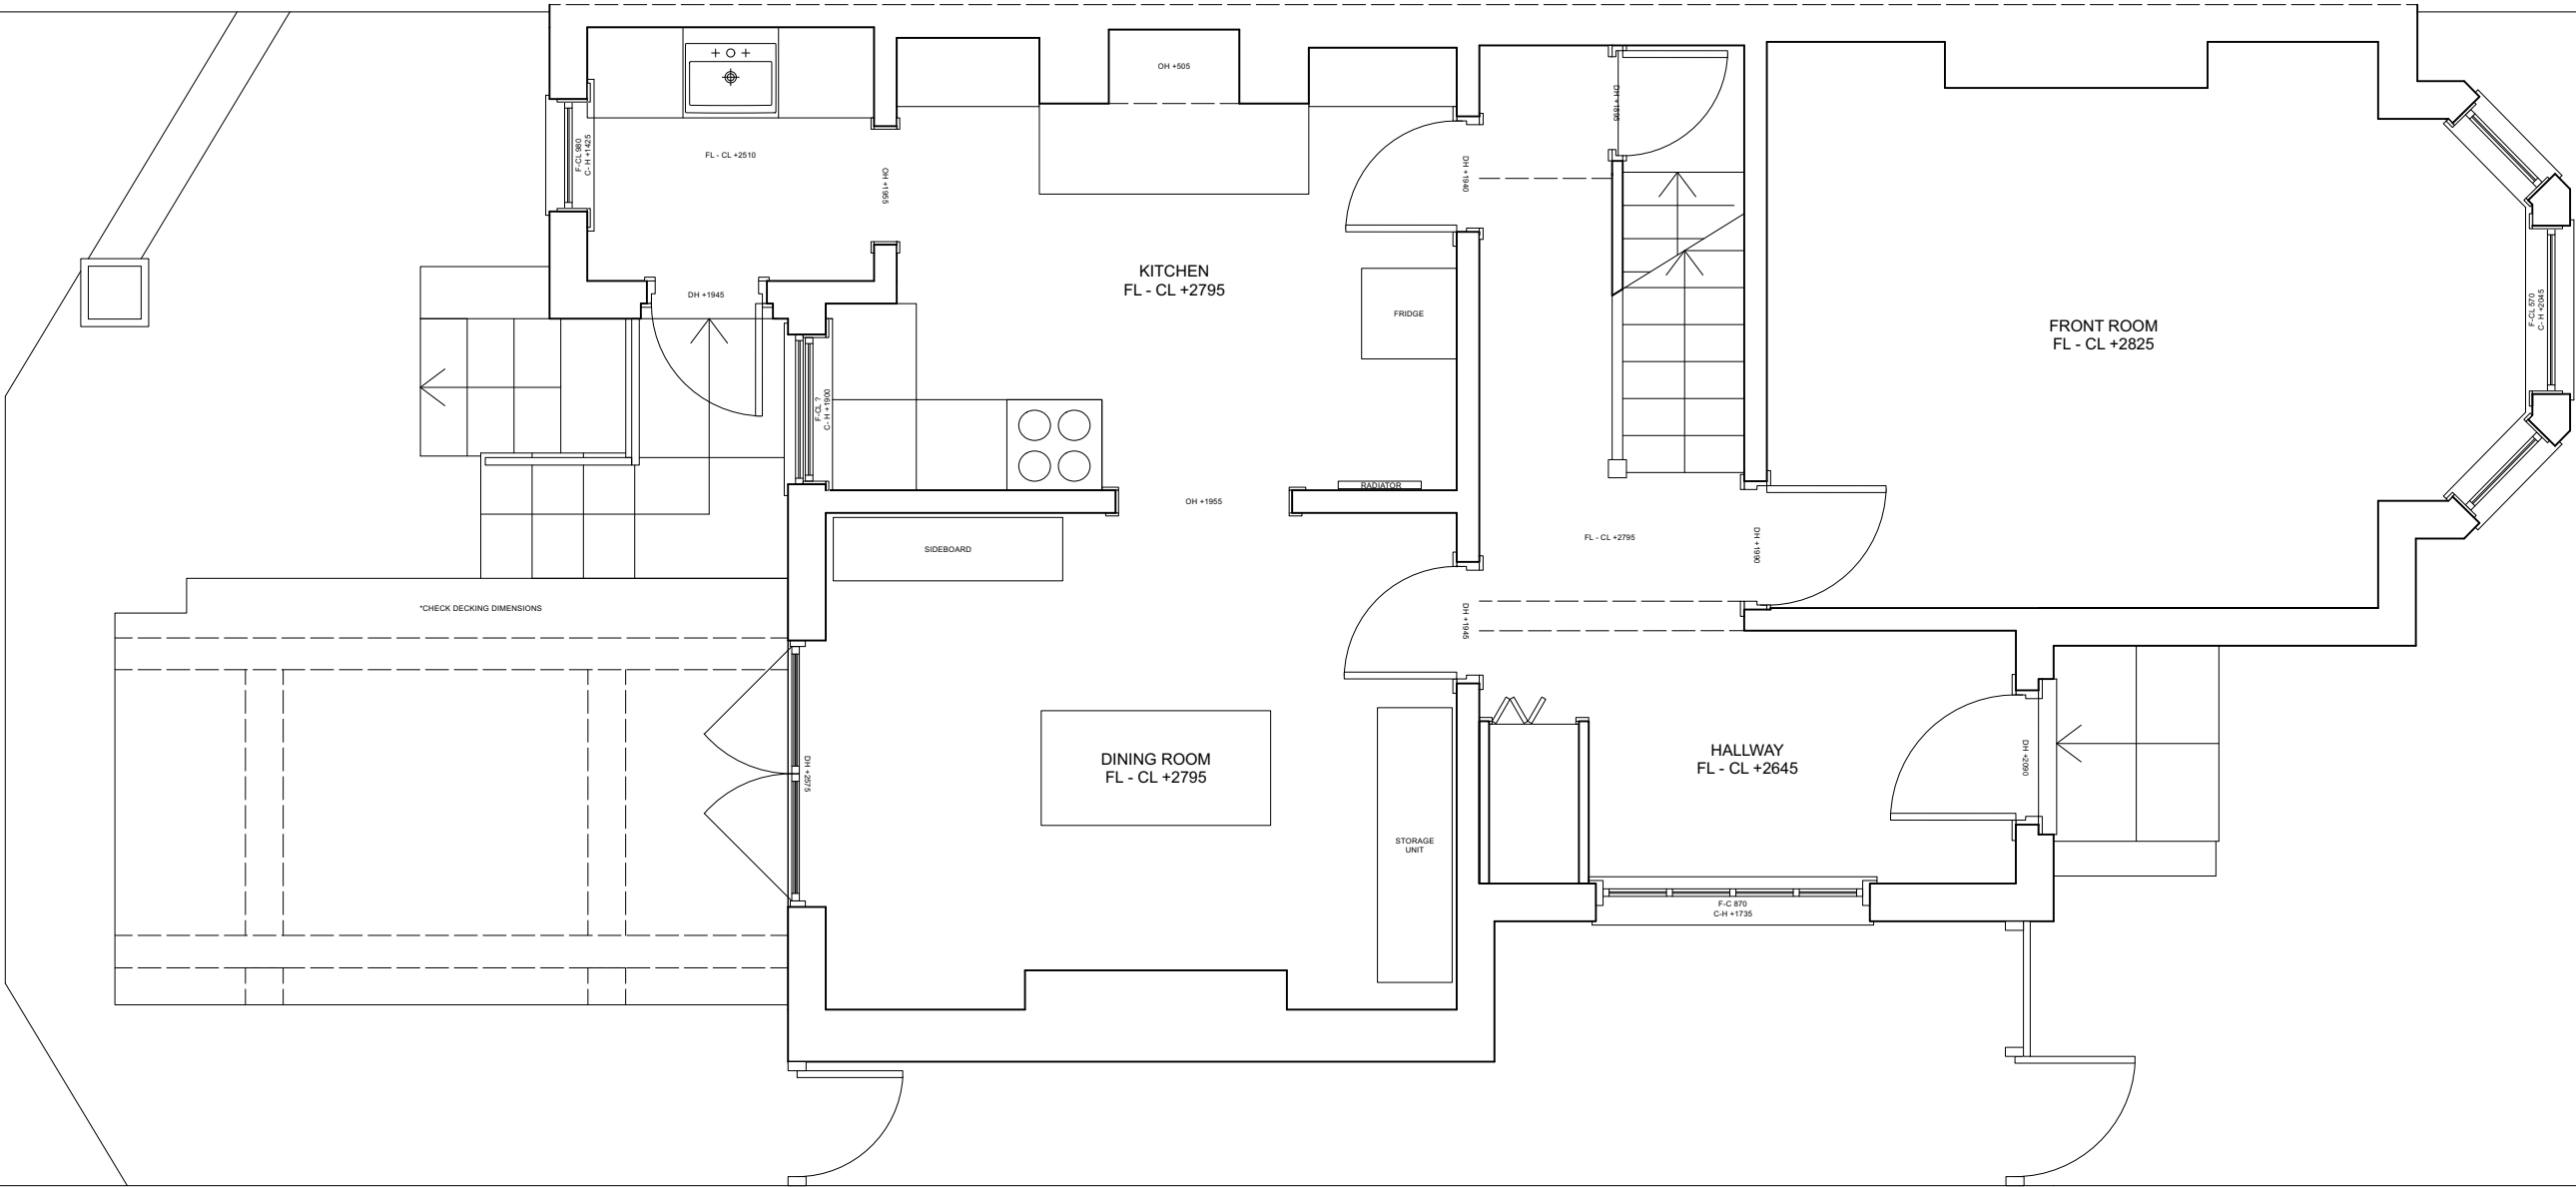


FOR PLANNING

 


EDITORIAL
STUDIO

Drawing
Existing
Ground Floor Plan
Project
Chatfield Road
Contact

post@editorialstudio.com
Scale 1:50 @ A3 Date 24.02.22 Drawing No. 053_L02_02

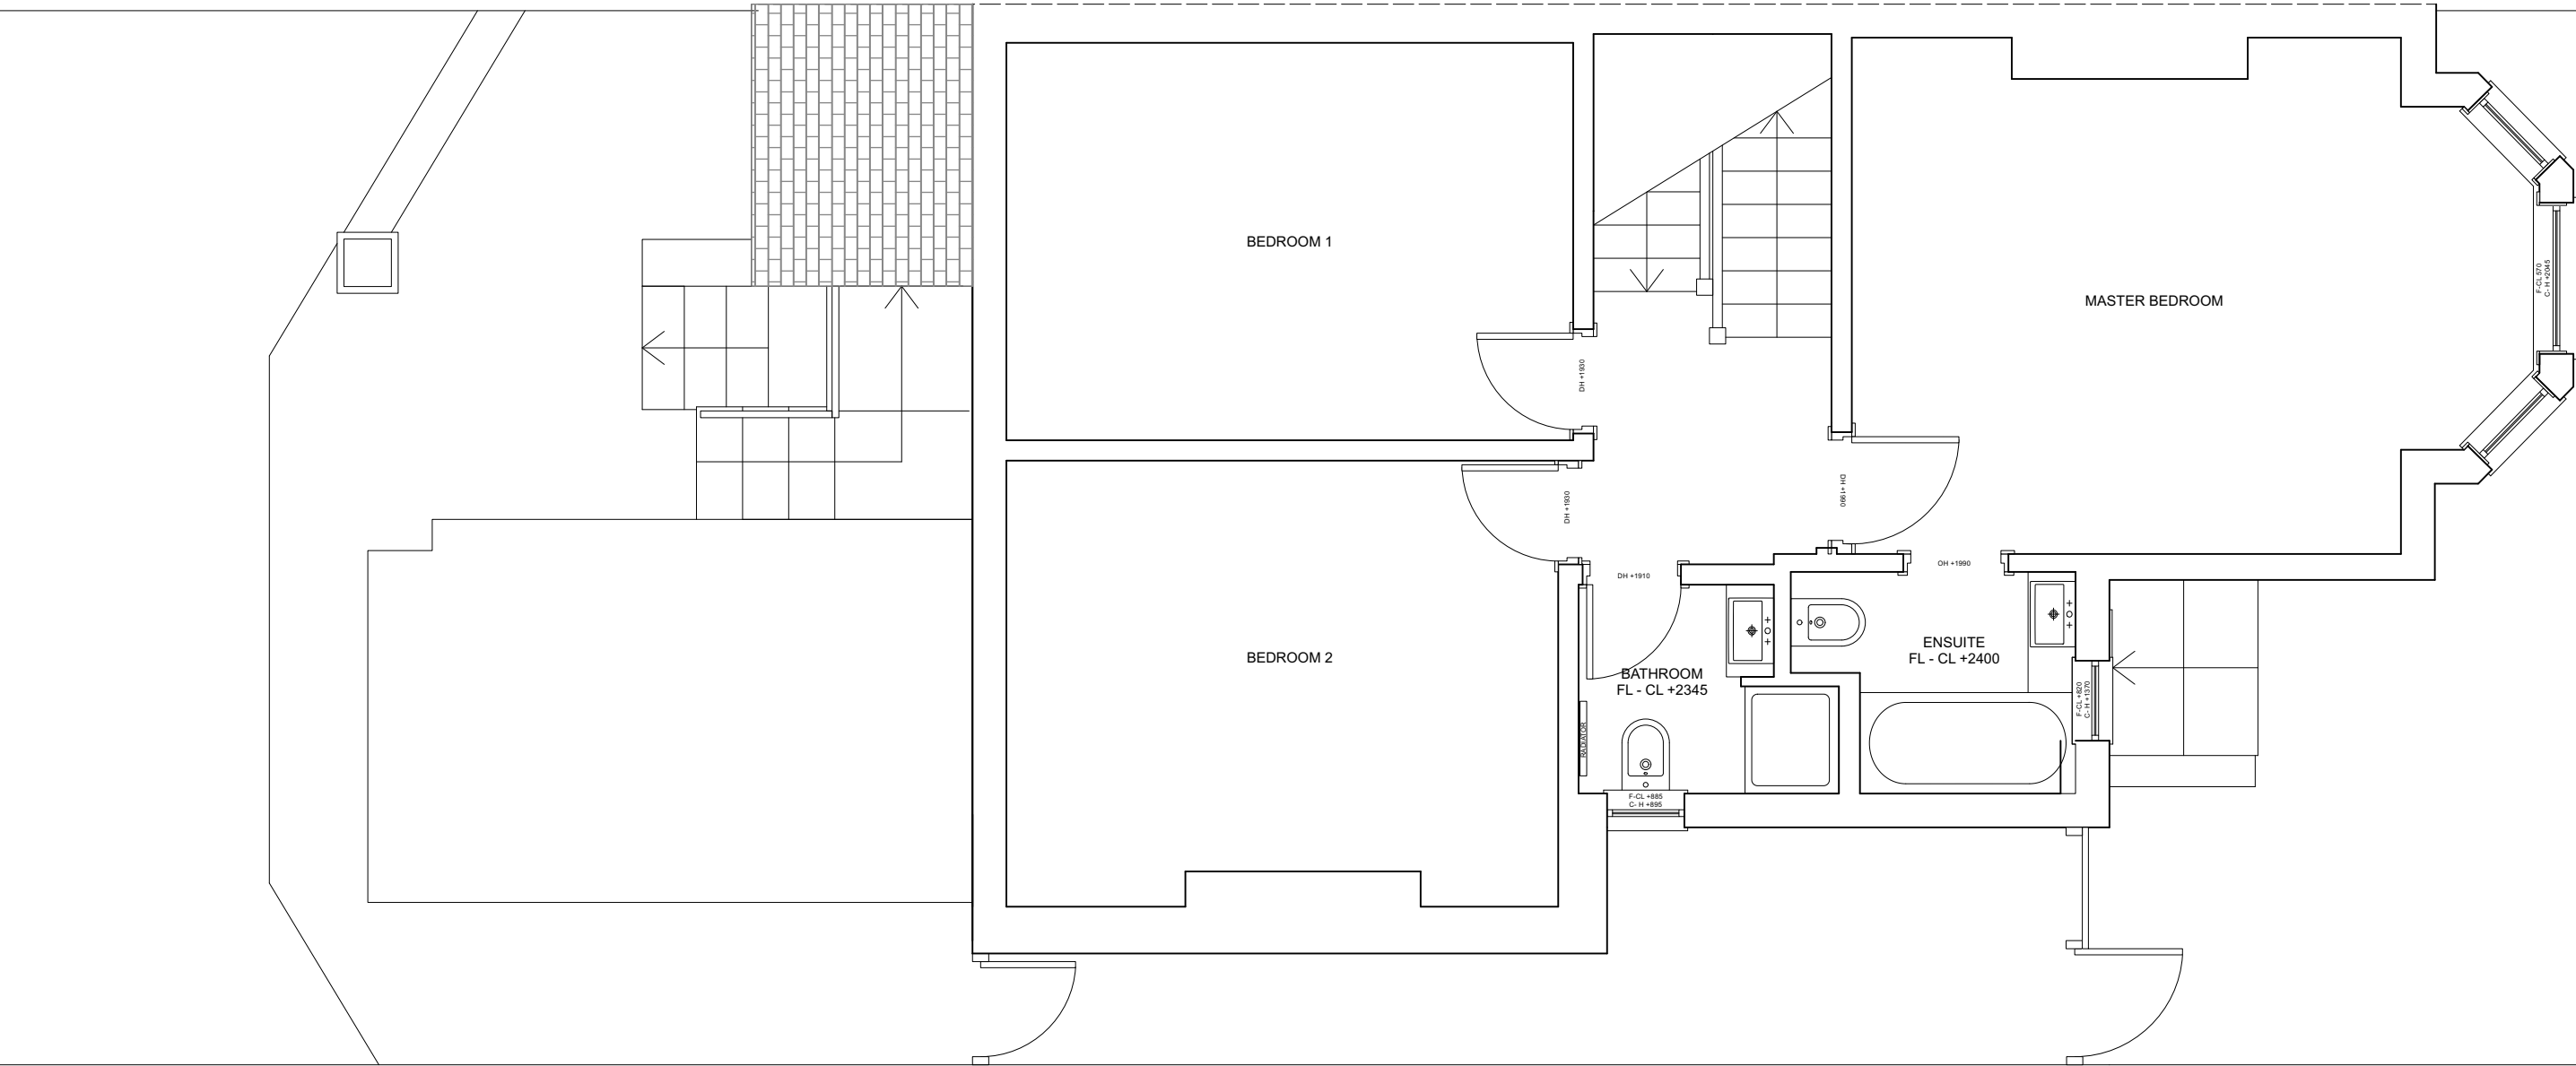

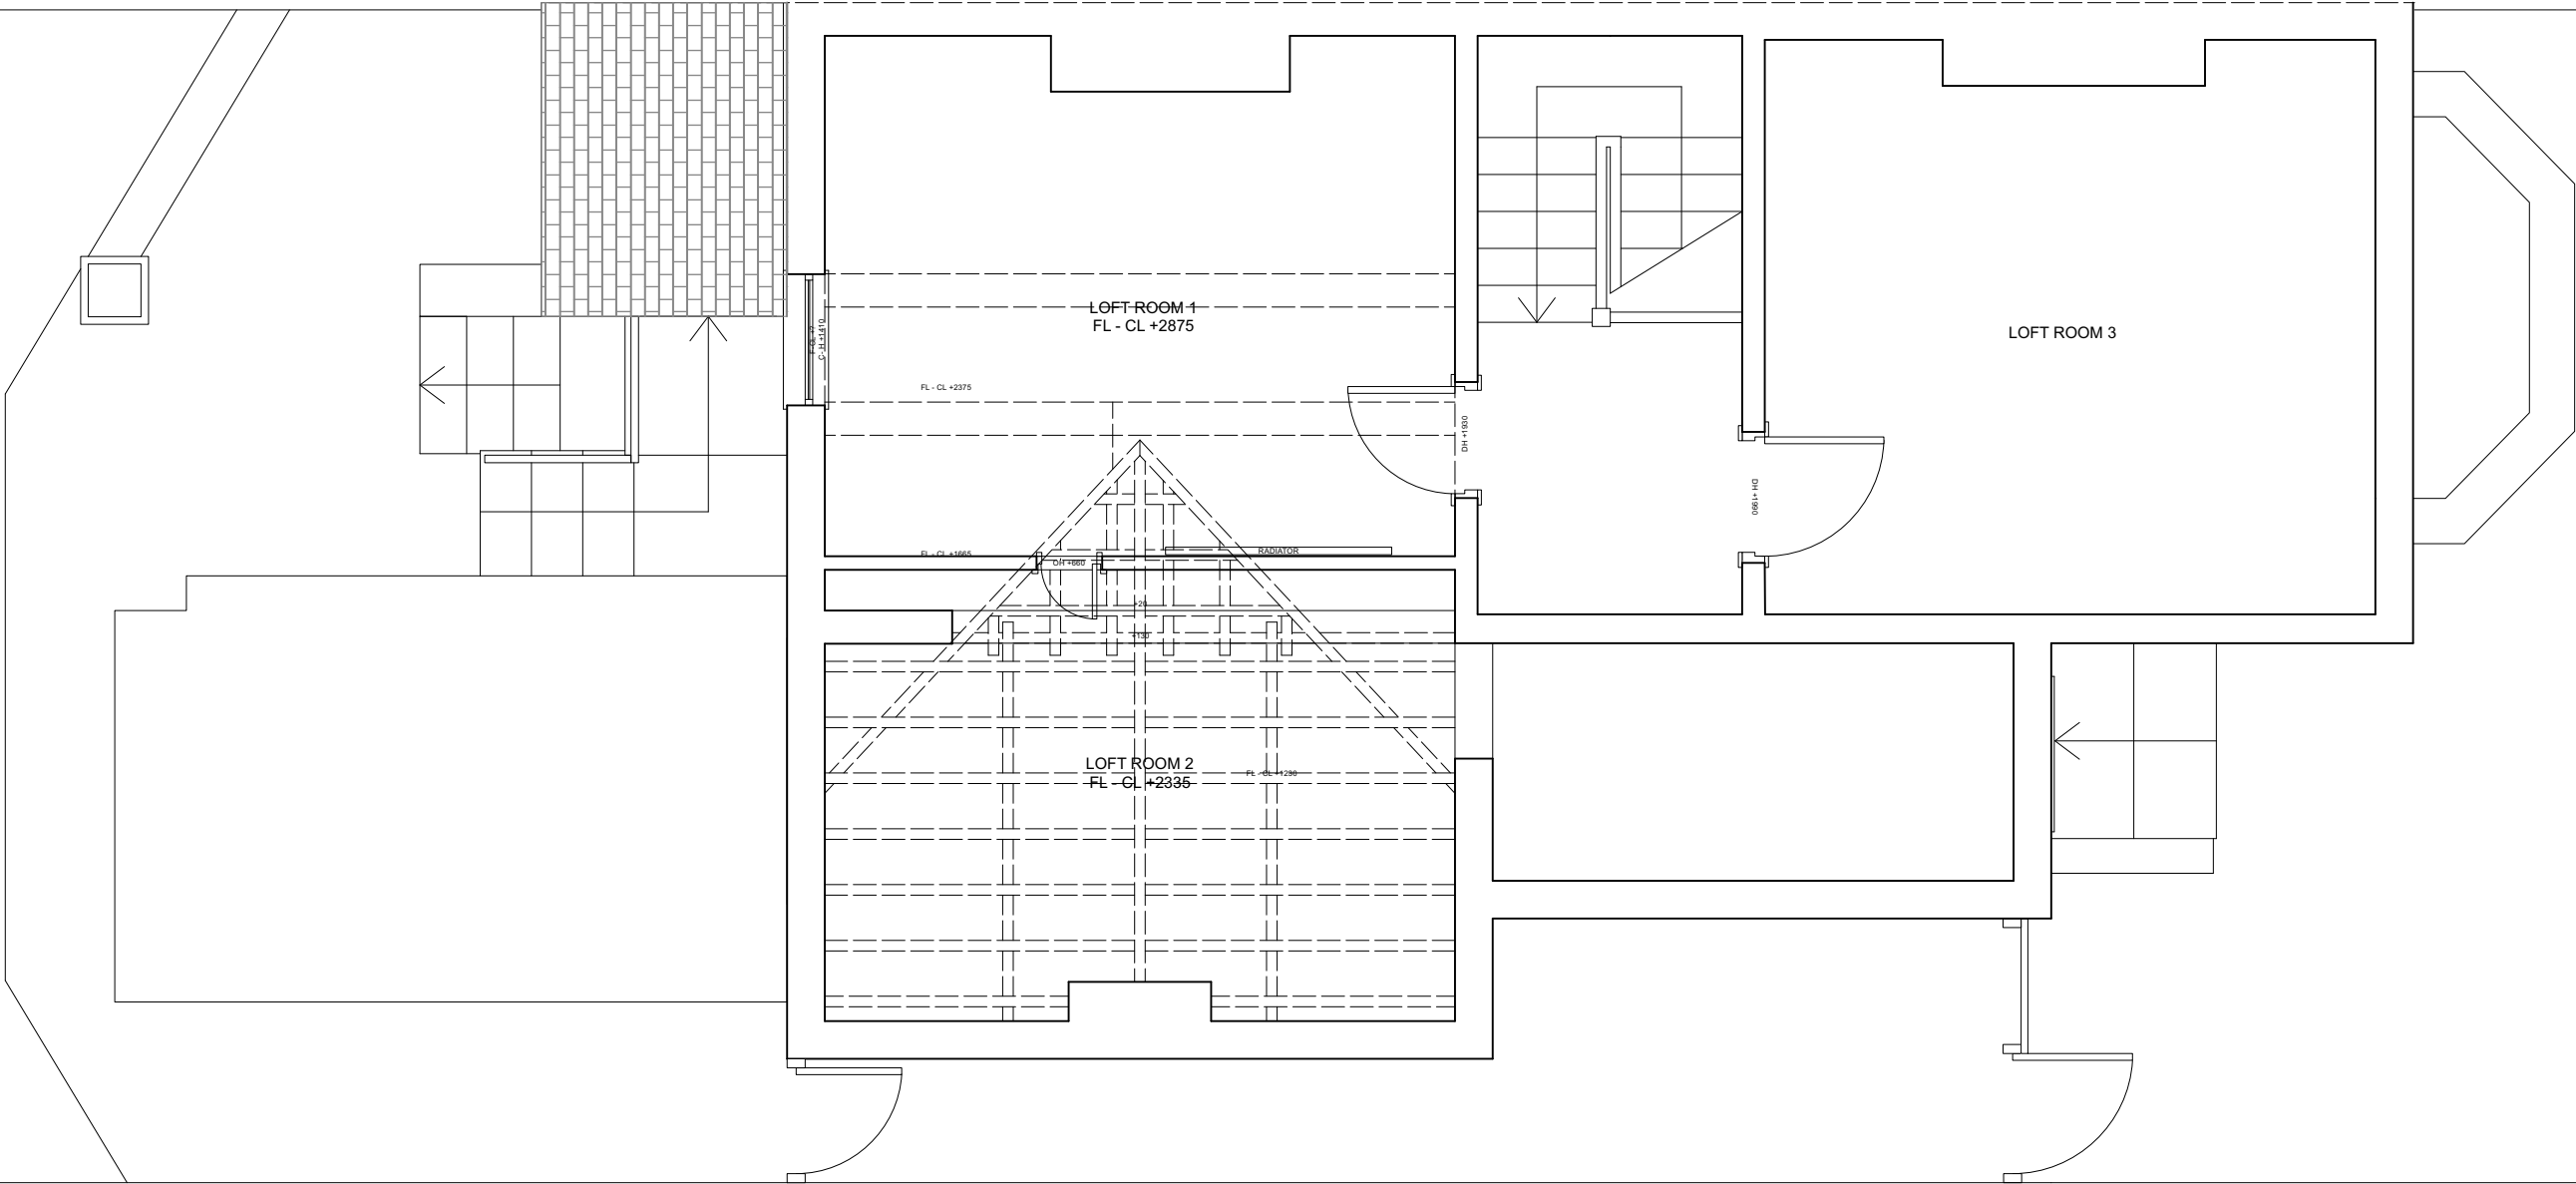



FOR PLANNING

0 0.5 1 m

EDITIONAL
STUDIO

Drawing

Existing Side Elevation

Project

Chatfield Road

Contact

post@editionalstudio.com

Scale
1:50 @ A3

Date
24.02.22

Drawing No.
053_L05_01

© Editorial Studio Ltd. All rights as per the Copywrite and patents Design Act 1988 have been asserted.

This architectural elevation drawing shows a building facade with several distinct window types and a brick chimney. On the left, a tall, narrow window with a decorative, fluted hood is shown. Below it, a smaller, similar window is visible. To the right of these, a larger, wider window with a decorative hood is depicted. Further right, a tall, narrow window with a decorative hood is shown. Below this, a large, wide window with a decorative hood is depicted. The roofline is shown with a gable end on the left and a brick chimney on the right. The drawing is a line art illustration with no shading.

Scale 1:50 @ A3 Date 24.02.22 Drawing No. 053_L05_02

Date 24.02.22 Drawing No. 053_L05_02