




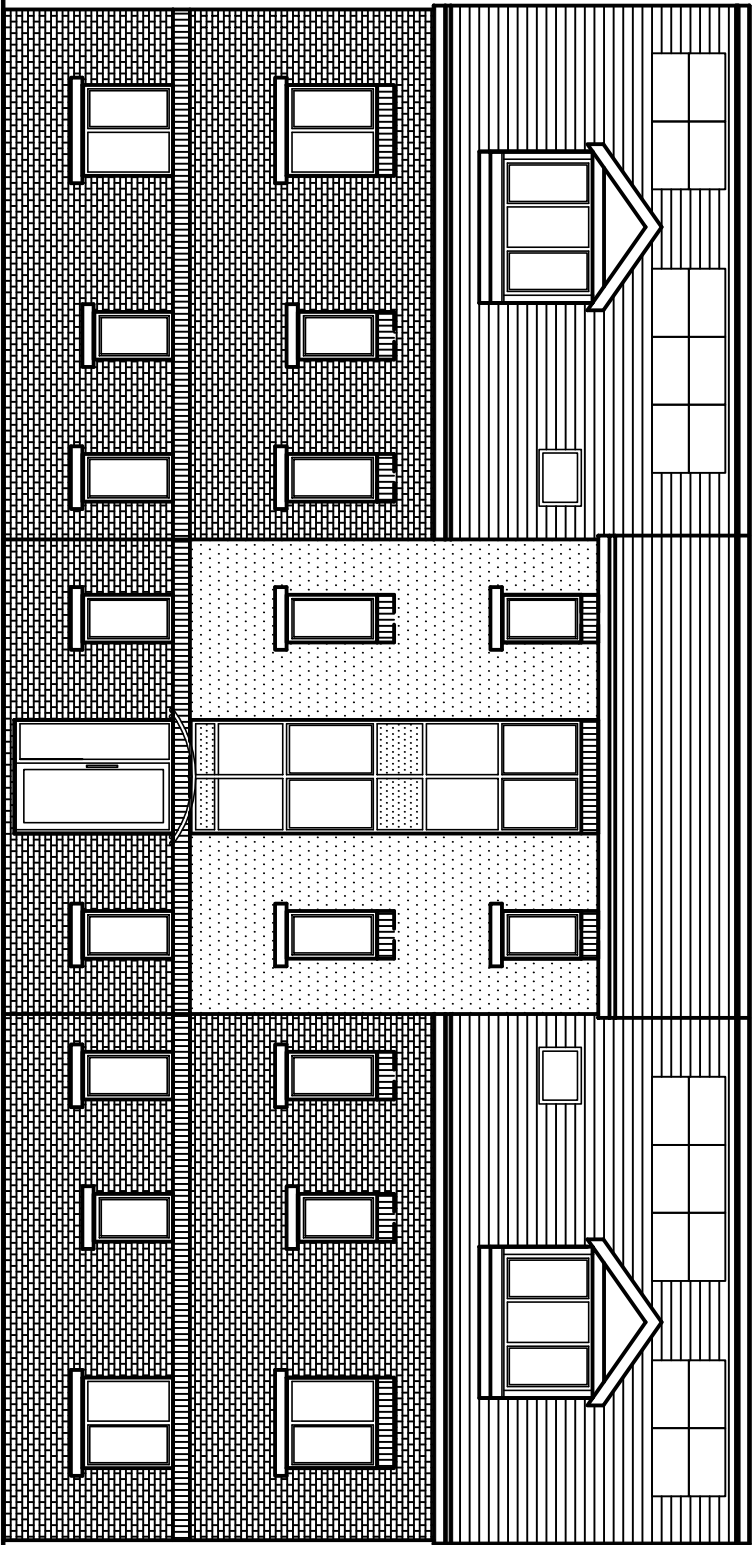


Front Elevation 1:100

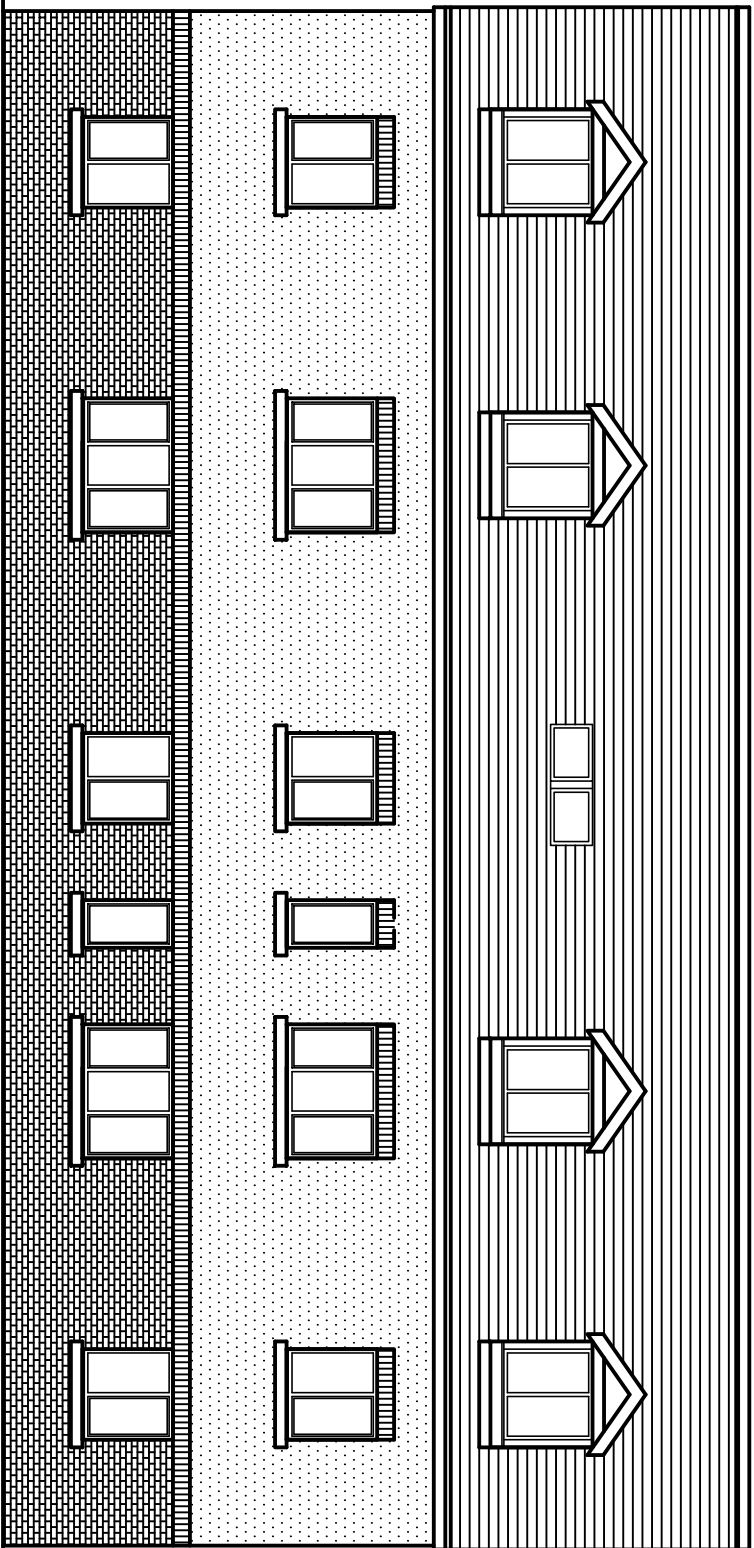


Rear Elevation 1:100

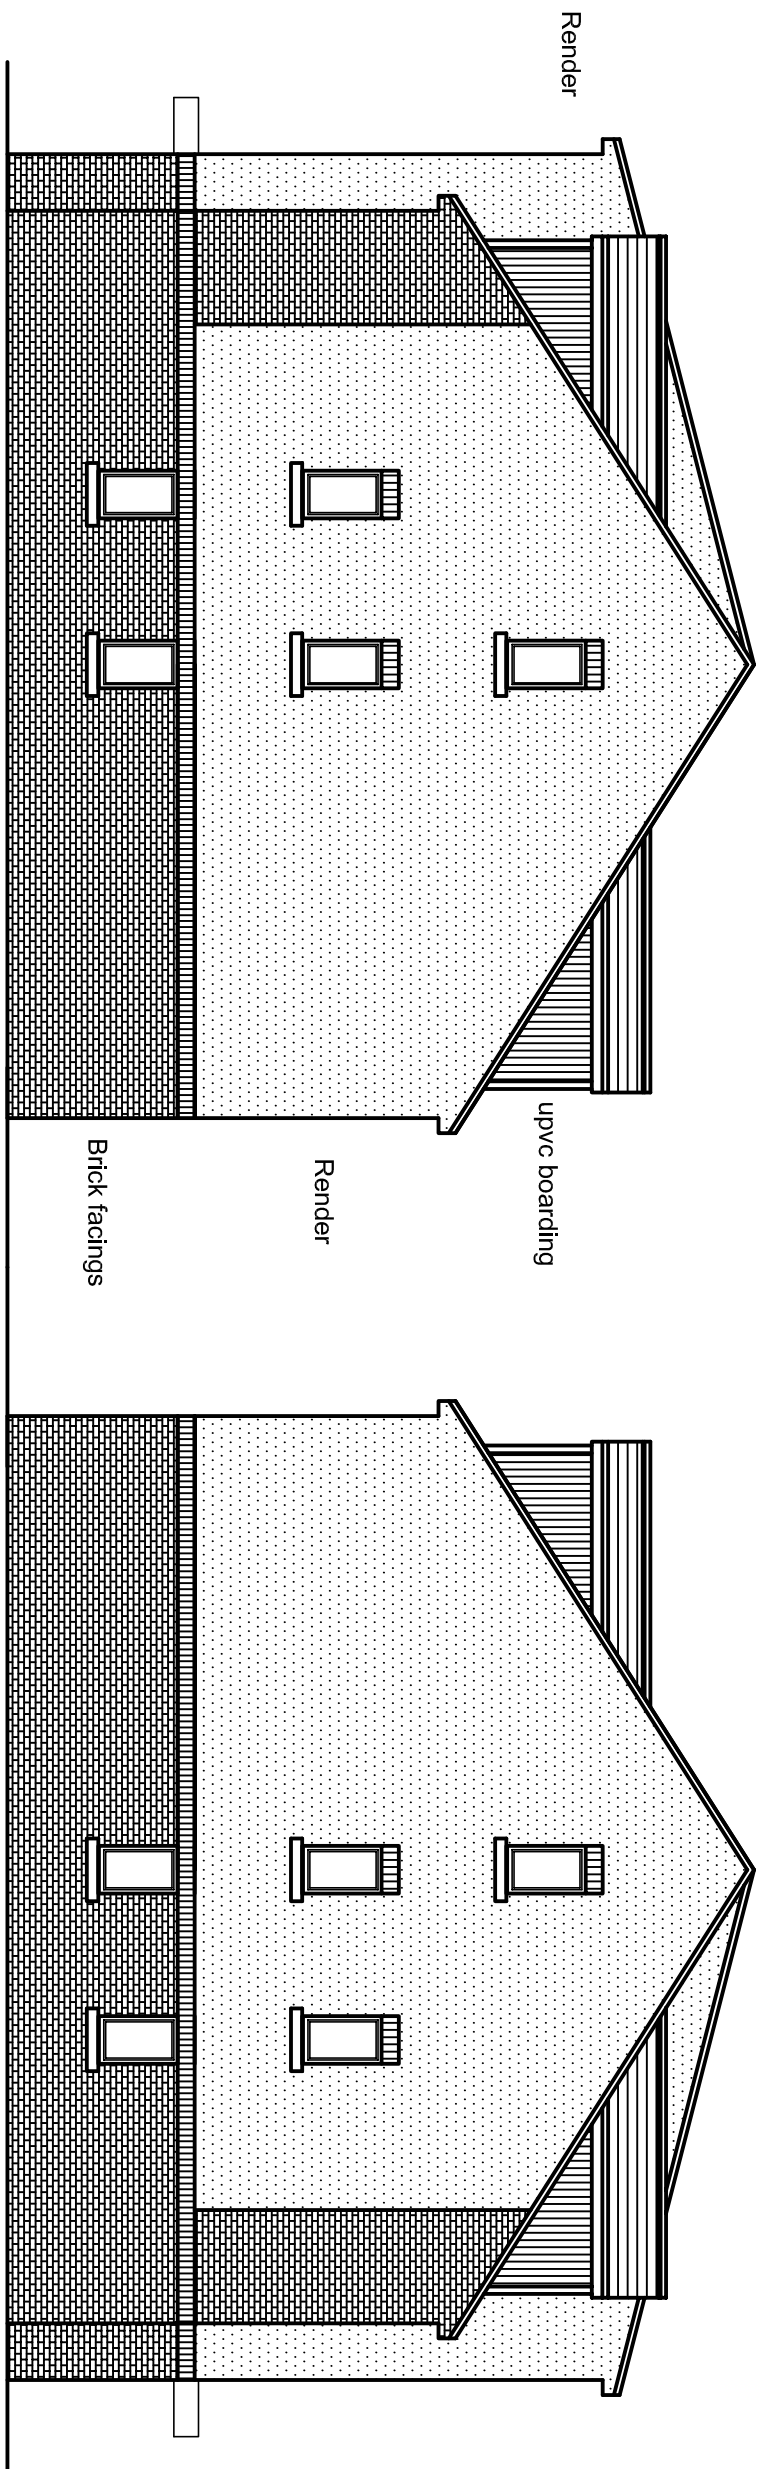


Side Elevation 1:100

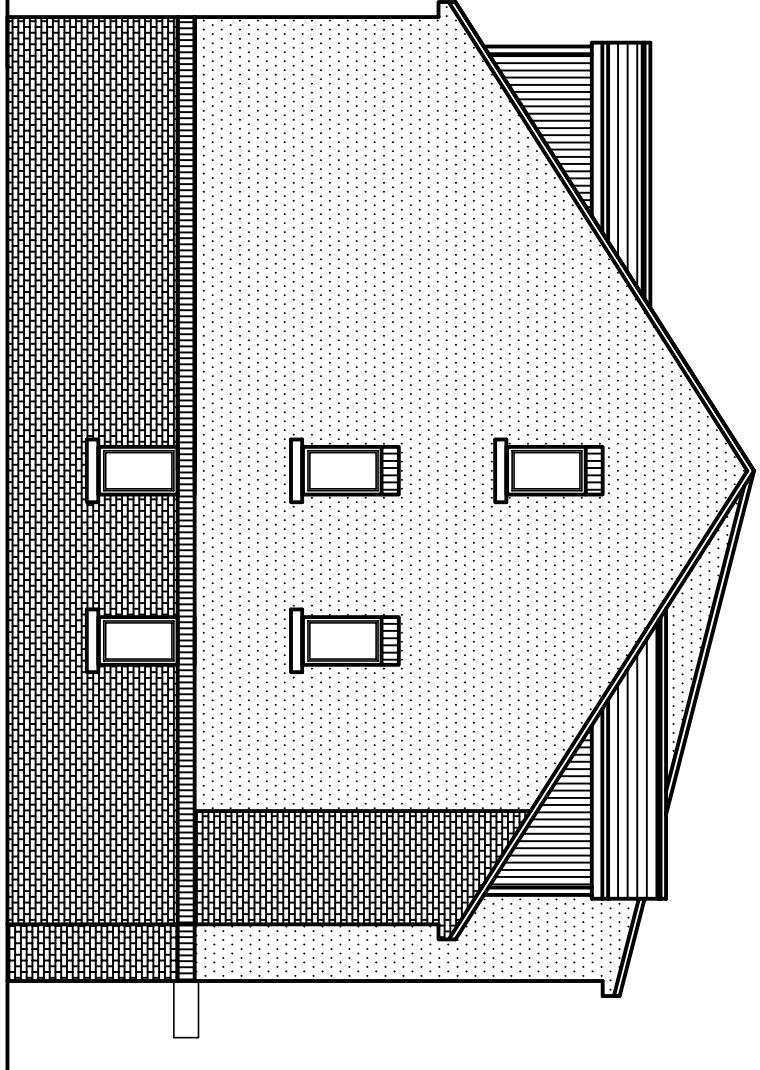


Side Elevation 1:100

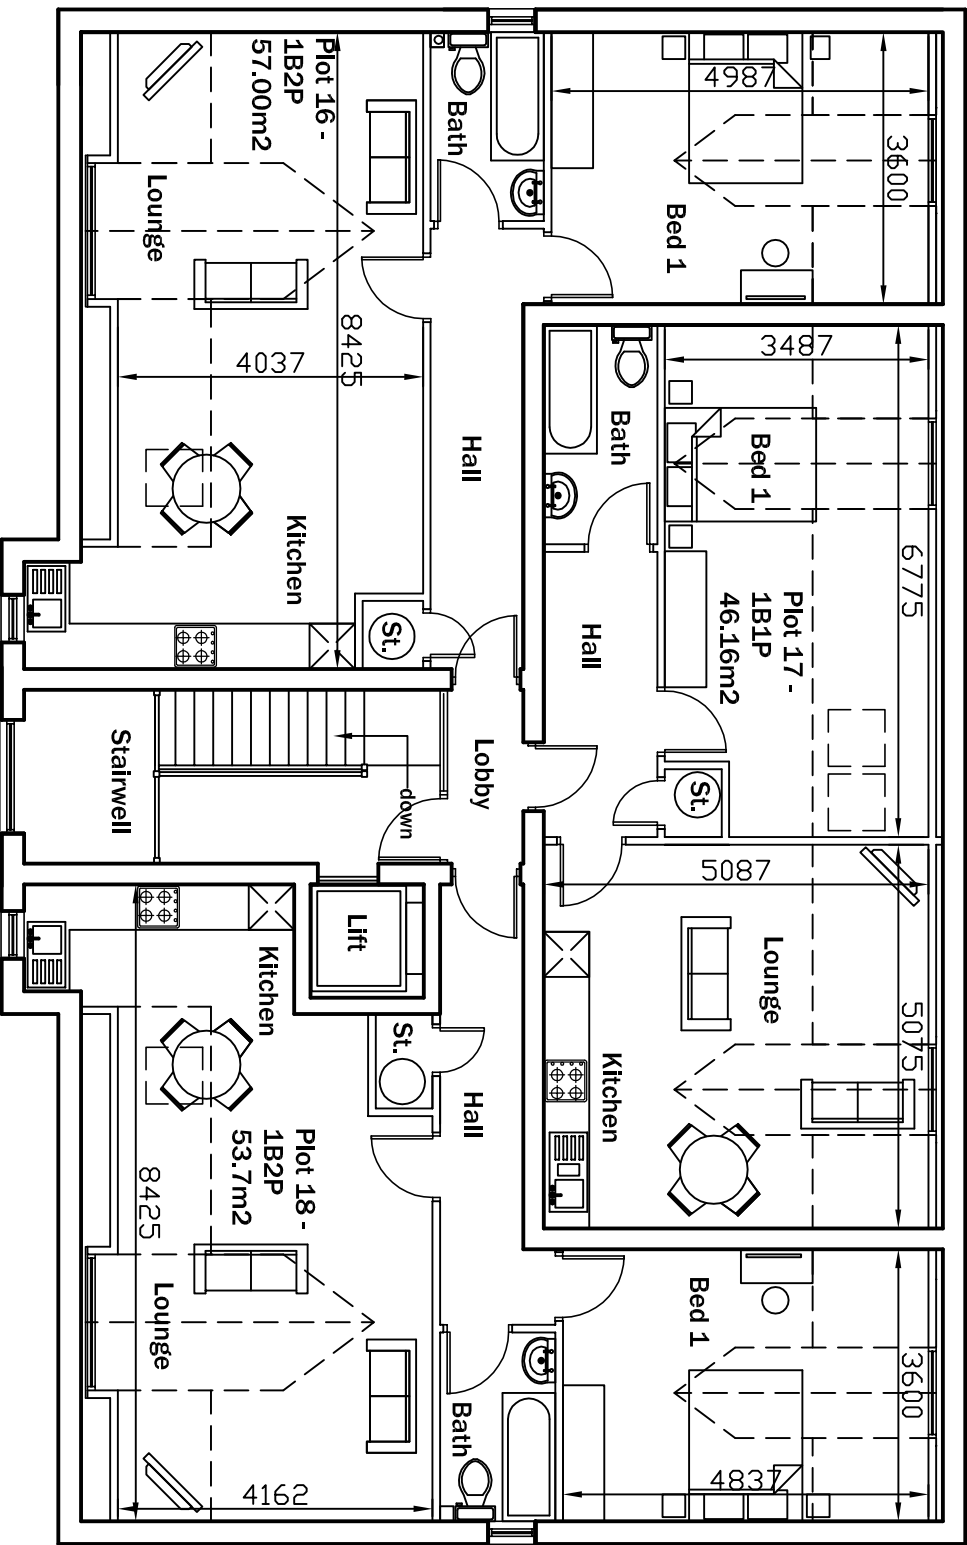


Second Floor Plan 1:100

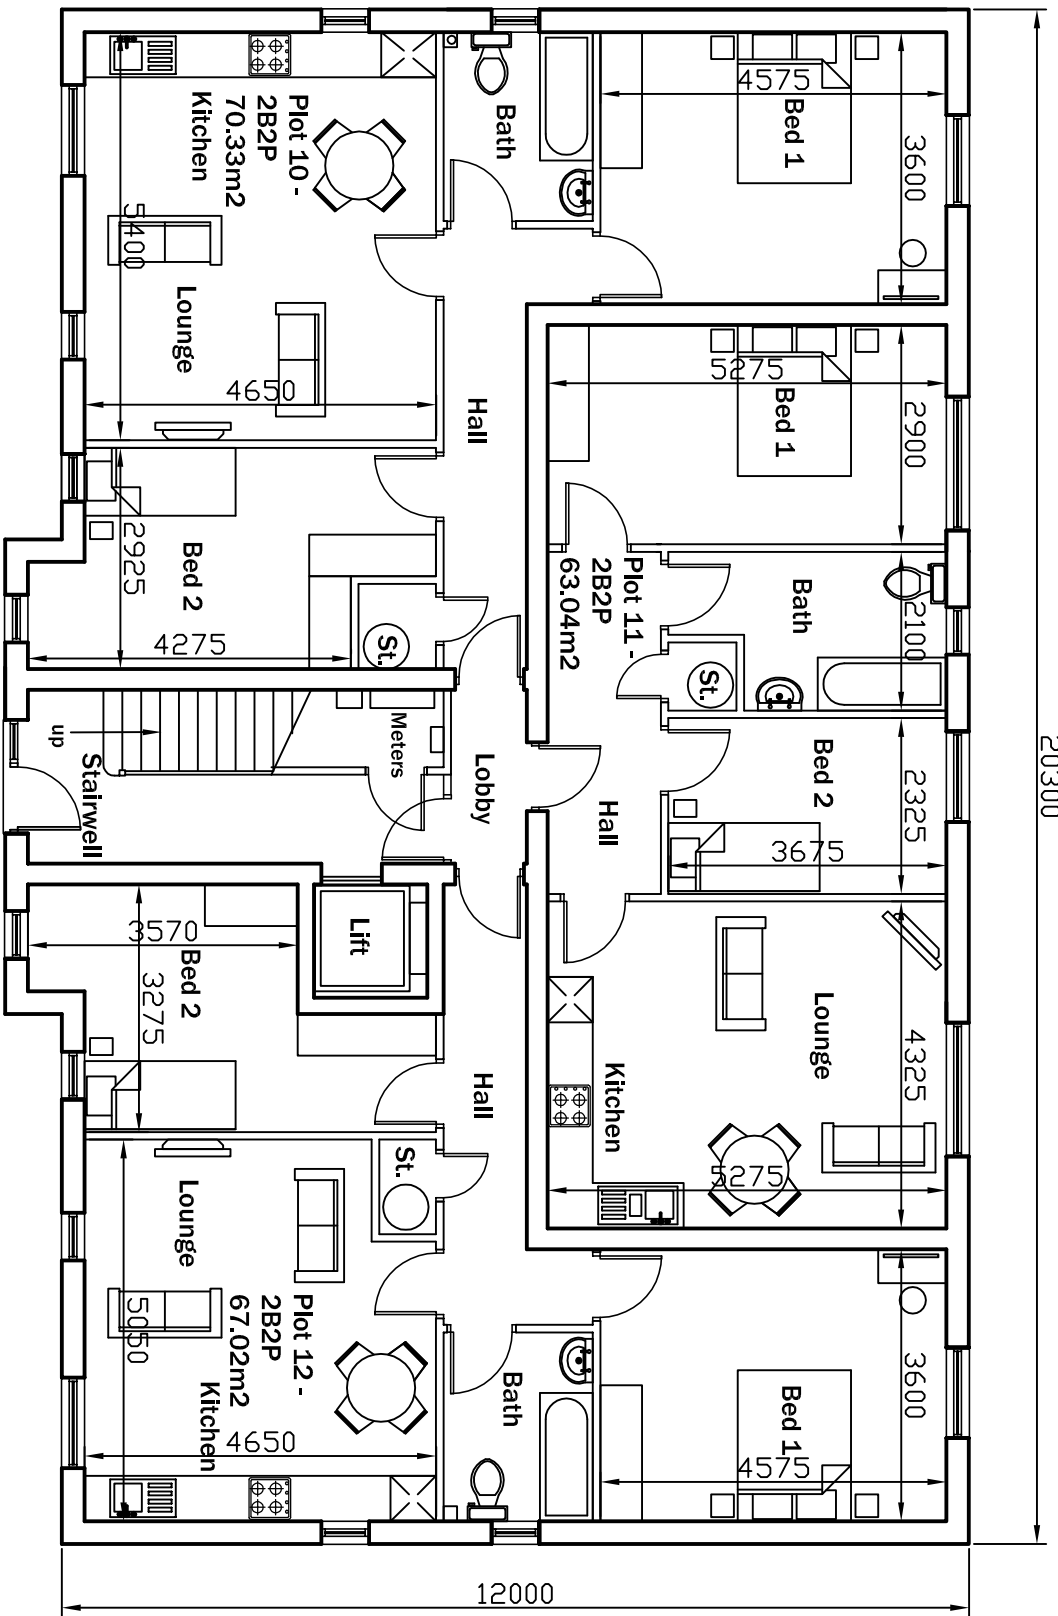

Ground Floor Plan 1:100

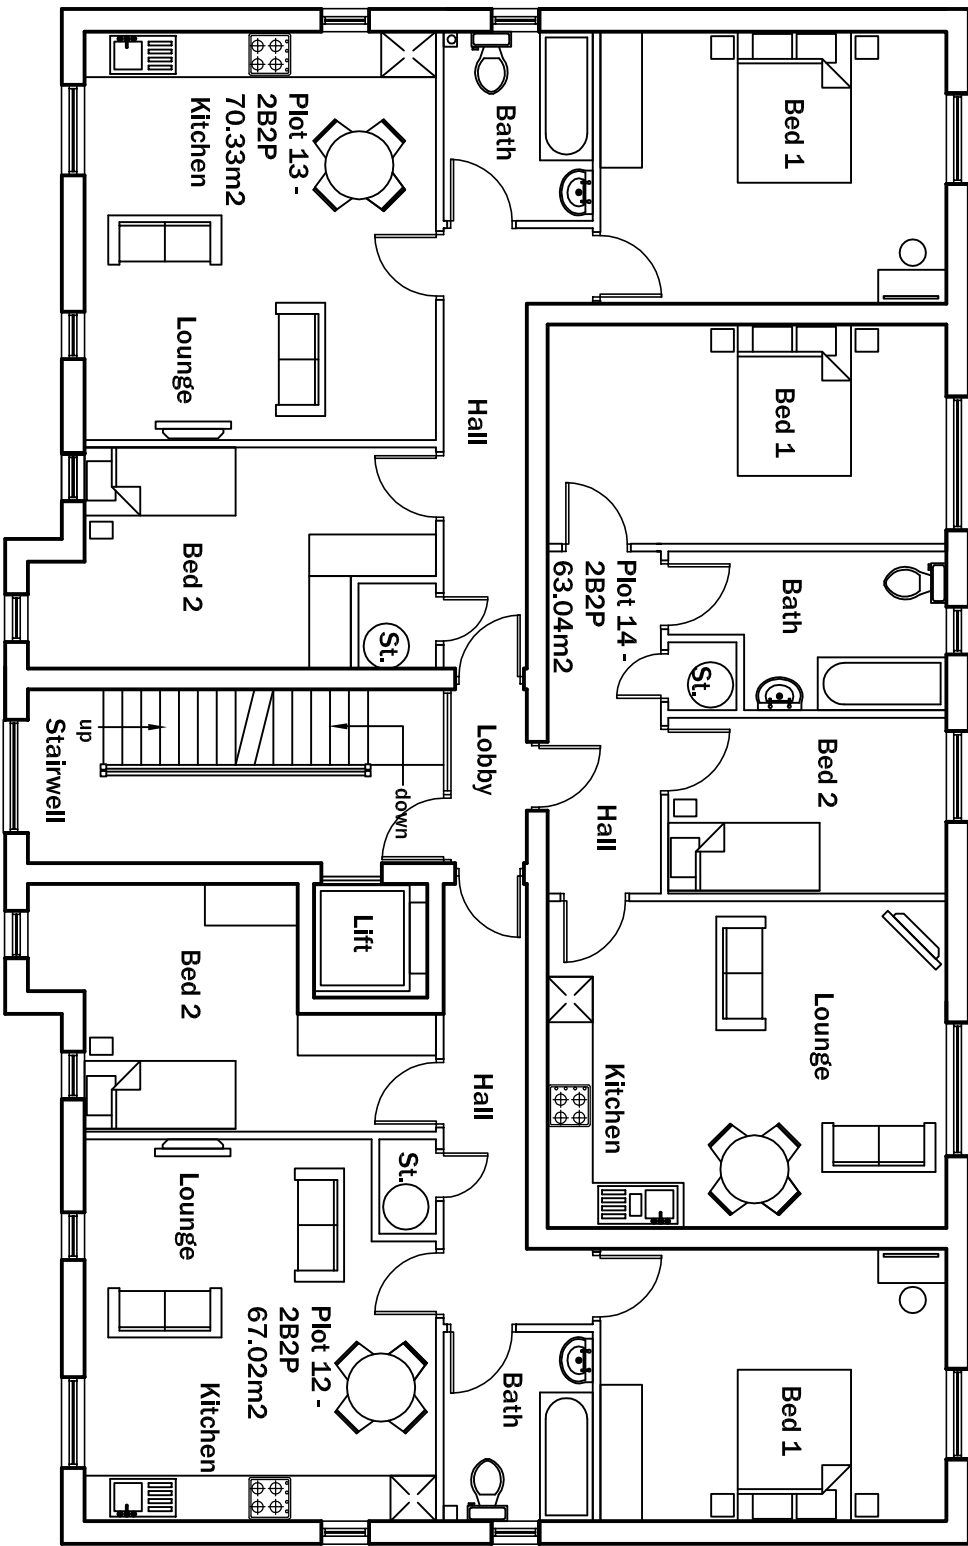

First Floor Plan 1:100

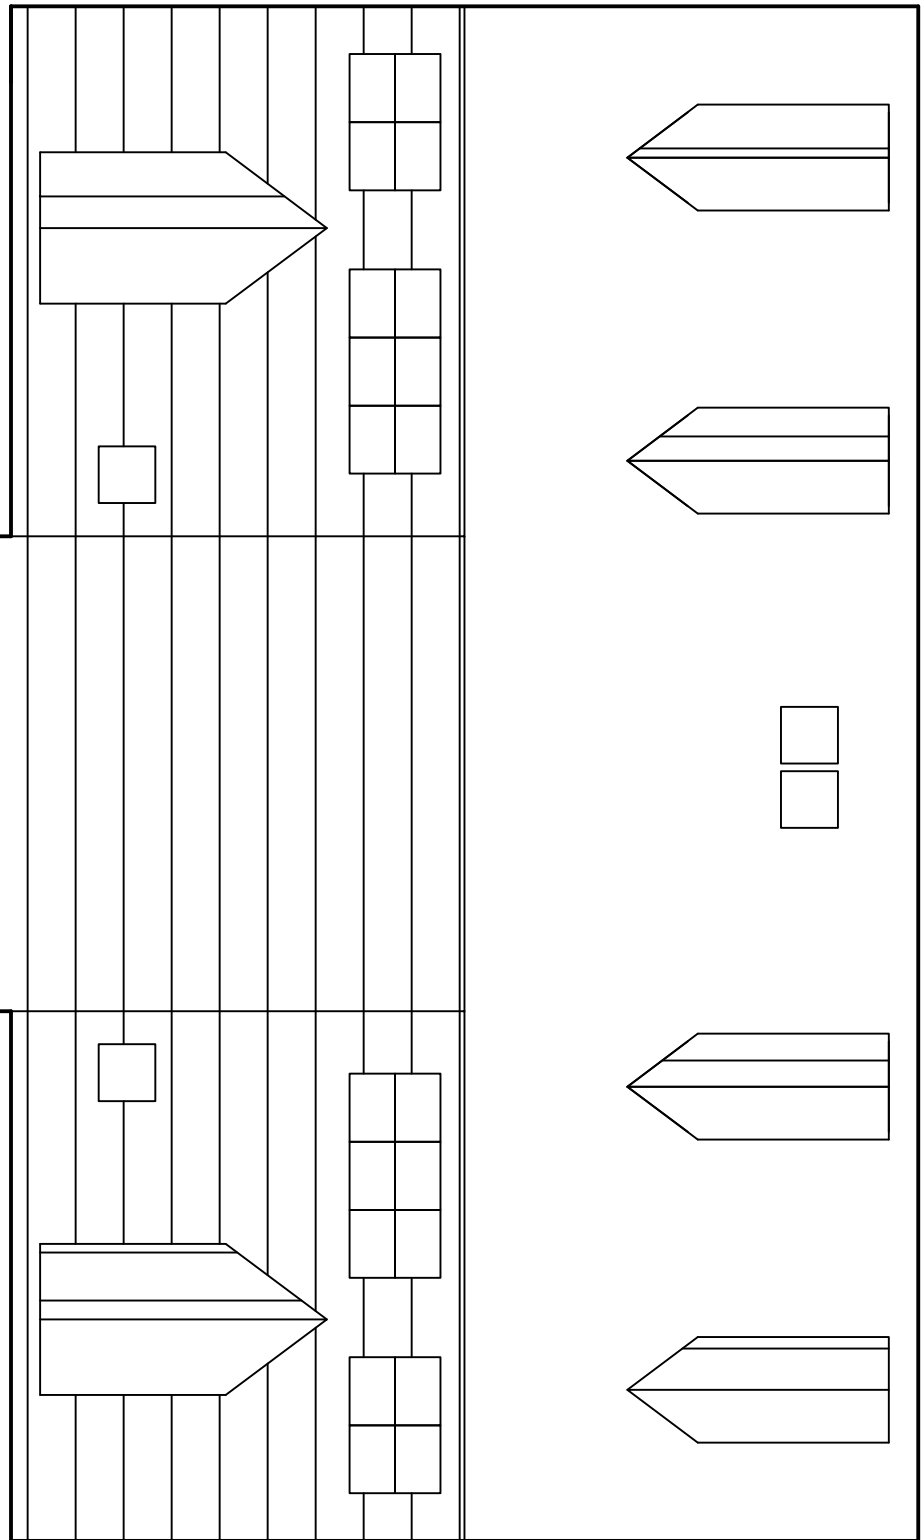

Roof Plan 1:100

General Notes
Do not scale from this drawing. If in doubt ask.
Copyright exists on all drawings and drawing should not be copied without the consent of P.N. Bakes Architectural Consultancy.
Drawing to be read in conjunction with all relevant Specifications and other Consultants drawings.
All dimensions and levels to be checked on site prior to commencement. All materials and workmanship to comply with British Standards and Codes of Practice and meet current Building Regulations.

Ref.	Revision	Date
B	- Redrawn	July 2021
C	- Redrawn with one stairwell.	Oct 2021
D	- Redesign to include lift.	Oct 2022
E	- Amended to remove flat roofs	Nov 2022
F	- Amended as per Clients comments	Nov 2022
G	- Windows amended.	Nov 2022
H	- Roof Plan added	Dec 2022

PNBakes
Architectural Consultancy

23 Market Street, Thornton, Bradford, BD13 3HW
Tel/Fax : 01274 830355 Mobile : 07989 579231
Email : philbakes@aol.com

Client : Bafa Service Ltd.

Plan : Apartments Plans and Elevations

Project : Residential Development at : Former Happy Man PH, Parkway, Wythenshawe.

Drawing No. : B/20/1267/05H Scale : 1:100 @ A1 Date : Aug. 2020