



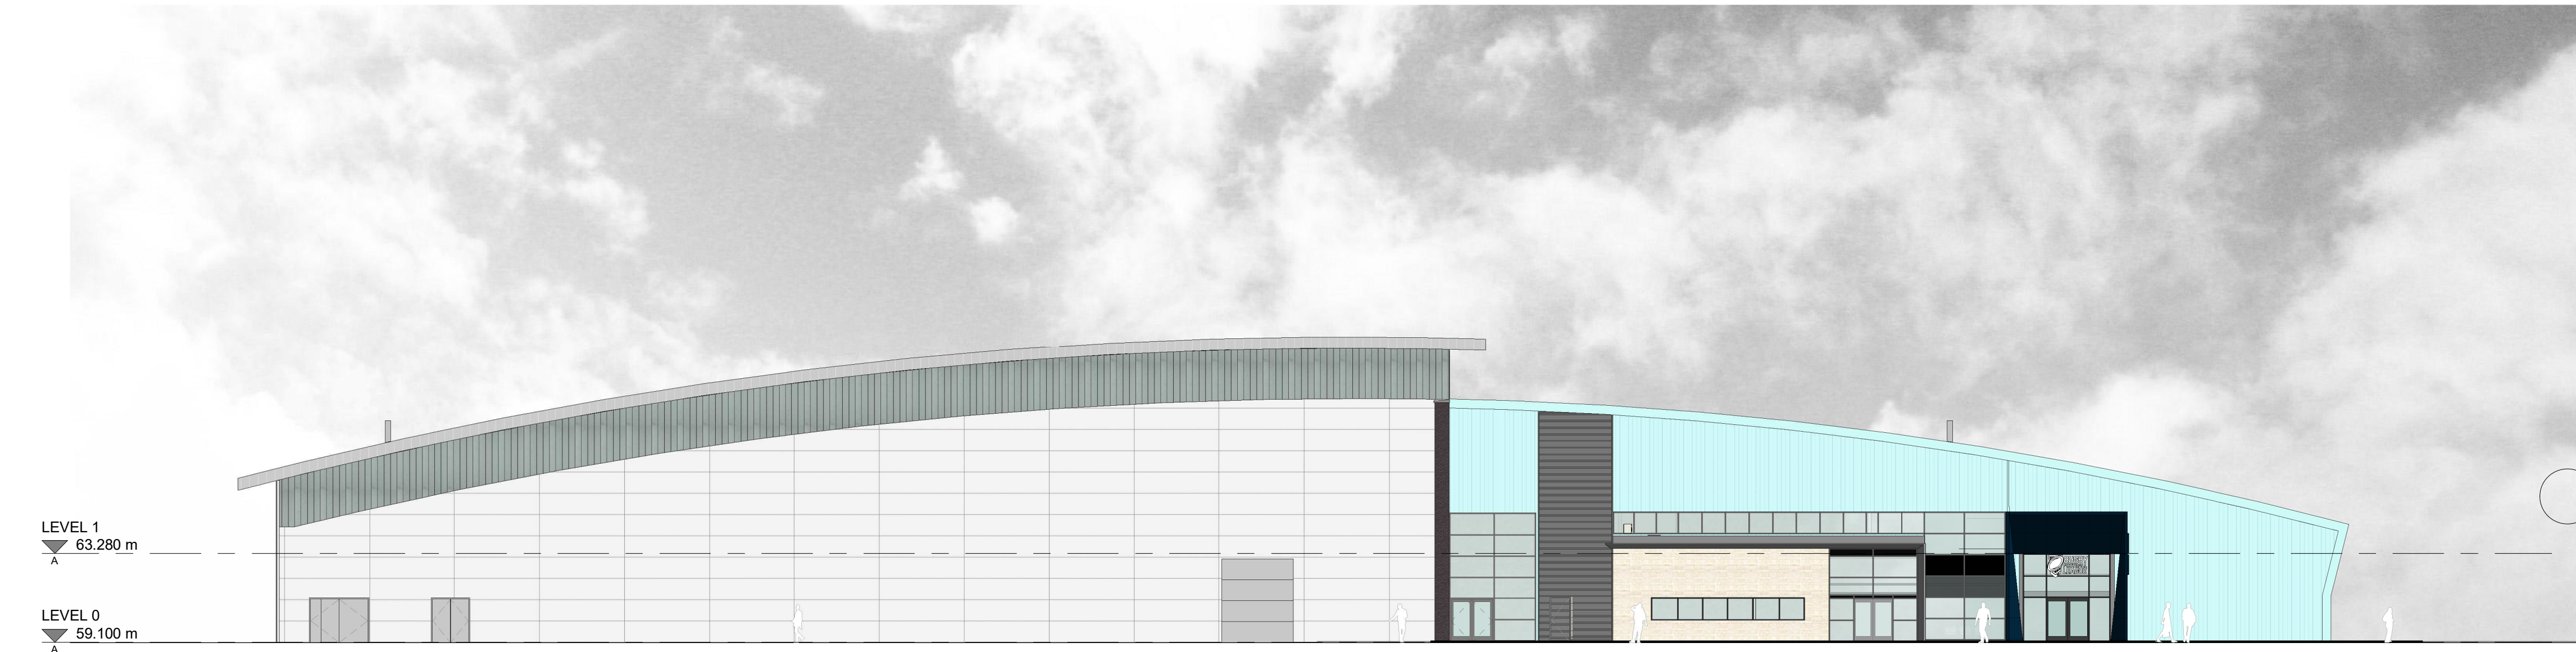

2 Existing South Elevation - PLANNING
1 : 200



1 Existing West Elevation - PLANNING
1 : 200

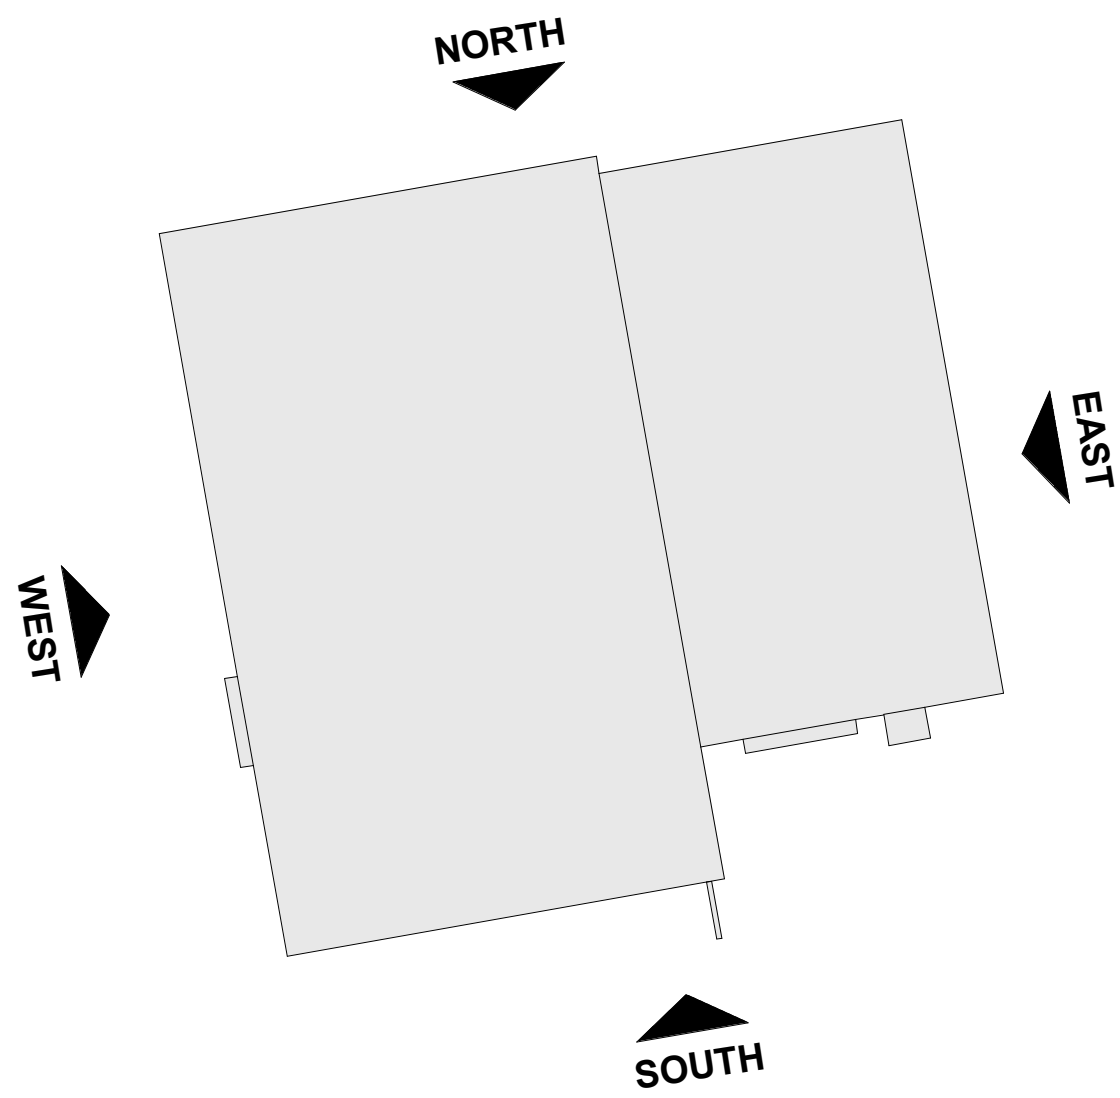

Elevation Locations - - PLANNING
1 : 1000

P1	Issued For Planning	07.03.2023	ME	GG
Rev	Description	Date	Dr	App
original by		date created	by	by
ME		03/07/23	GG	



AHR Architects Ltd
5th Floor
55 Princess Street
Manchester
M2 4EW
United Kingdom

T +44(0)161 8287900
E manchester@ahr.co.uk
www.ahr.co.uk

client name	
Manchester City Council	
project	
House of Sport	
drawing	
Existing Elevations - Sheet 1	
computer file	plot date
C:\Users\mark\OneDrive\LOCAL FLESHING-AHR-00-00-DR-A-20-1001_mark.eans.rvt	
project number	scale
2019.00291.000	As indicated@A1
drawing number	rev
HOS-AHR-00-00-DR-A-20-1004	P1
issue status	P1
This drawing is to be read in conjunction with all related drawings. All dimensions must be checked and verified on site before commencing any work or producing shop drawings. The originator should be notified immediately of any discrepancy. This drawing is copyright and remains the property of AHR.	