




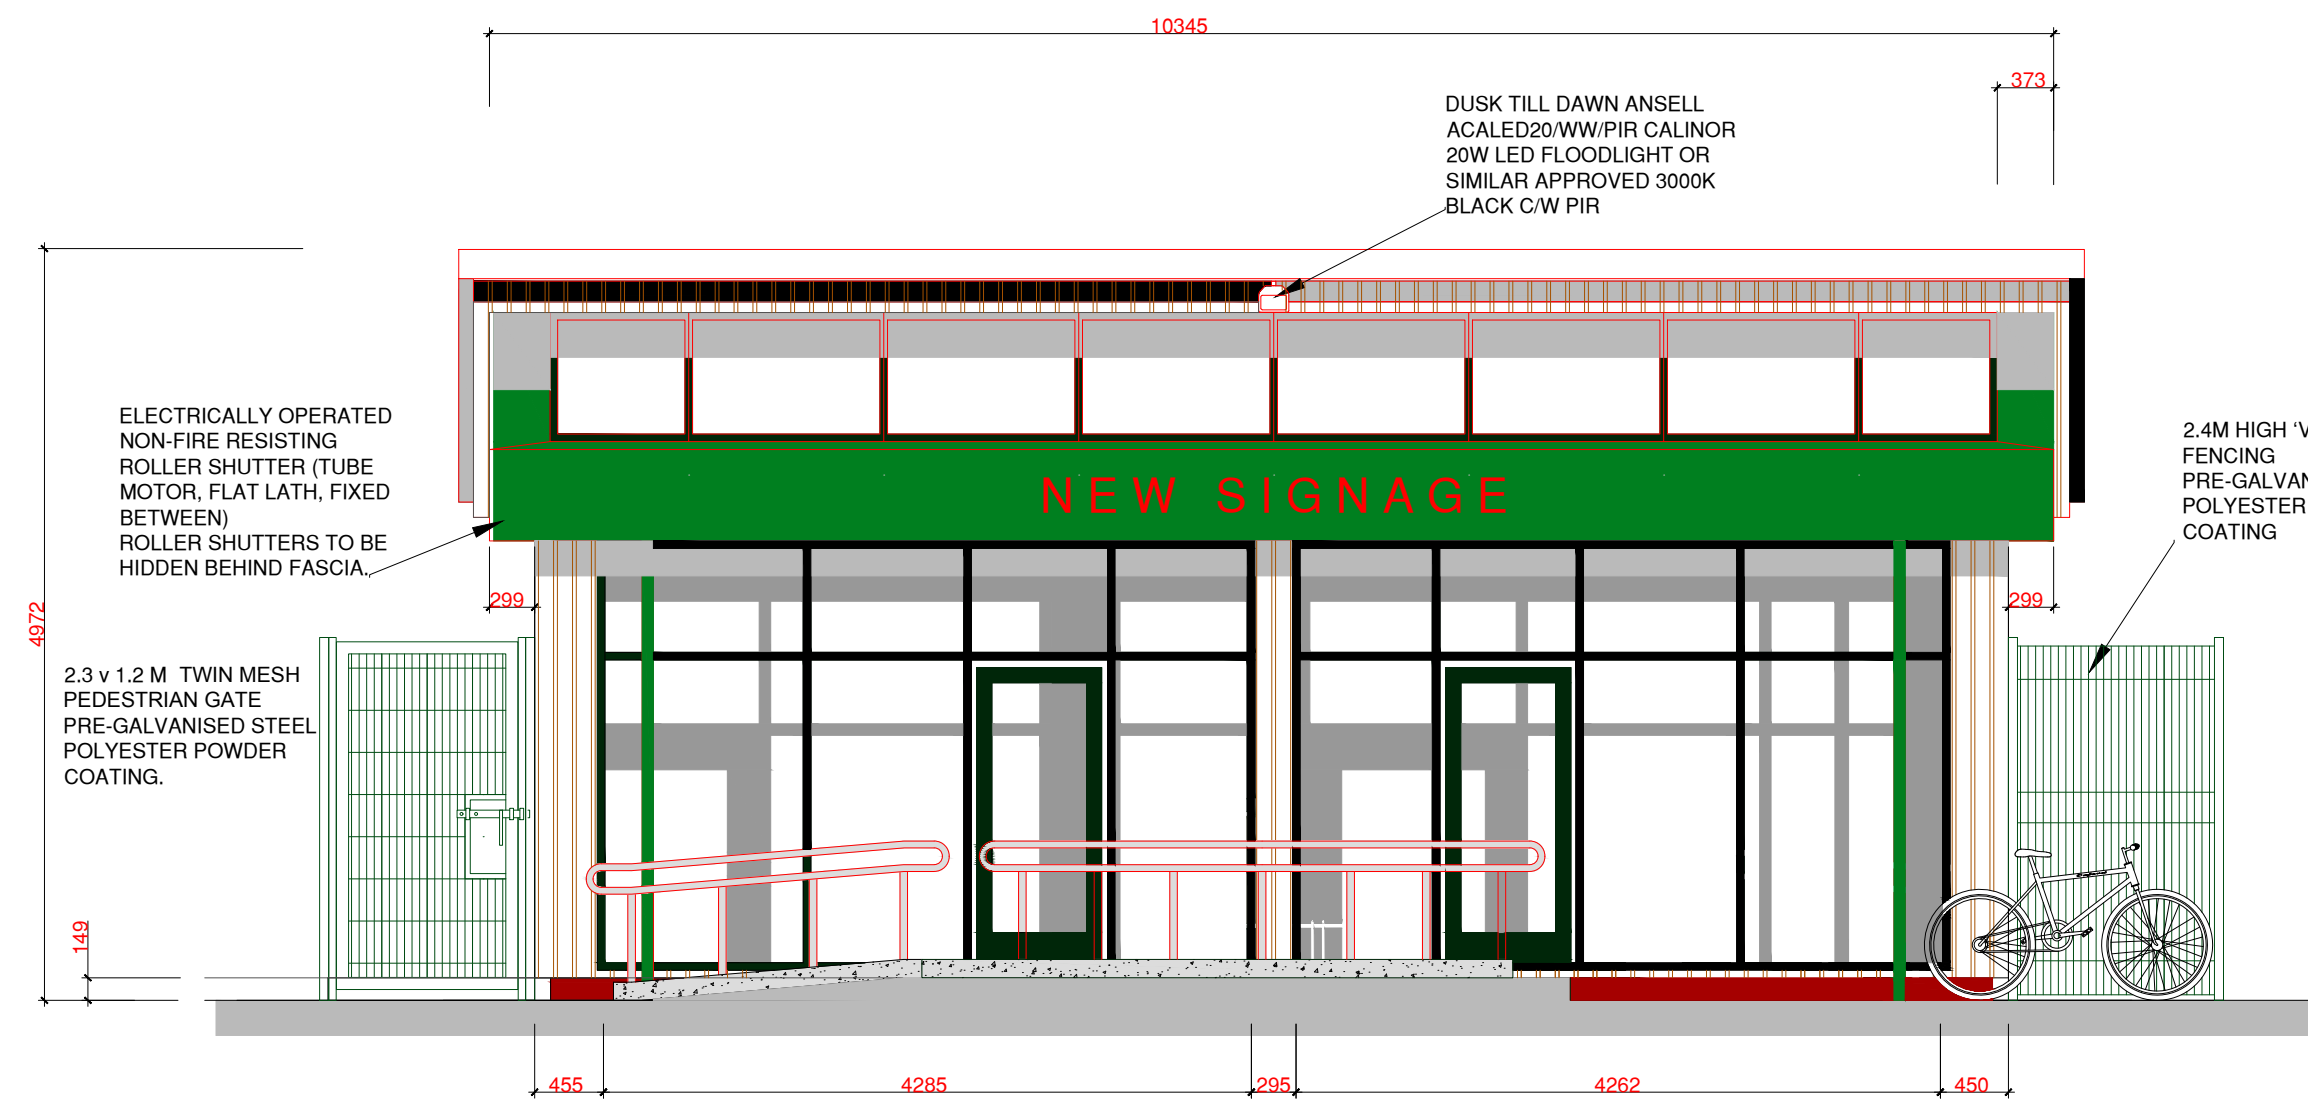


PROPOSED NW ELEVATION TO LIGHTBROWNE ROAD

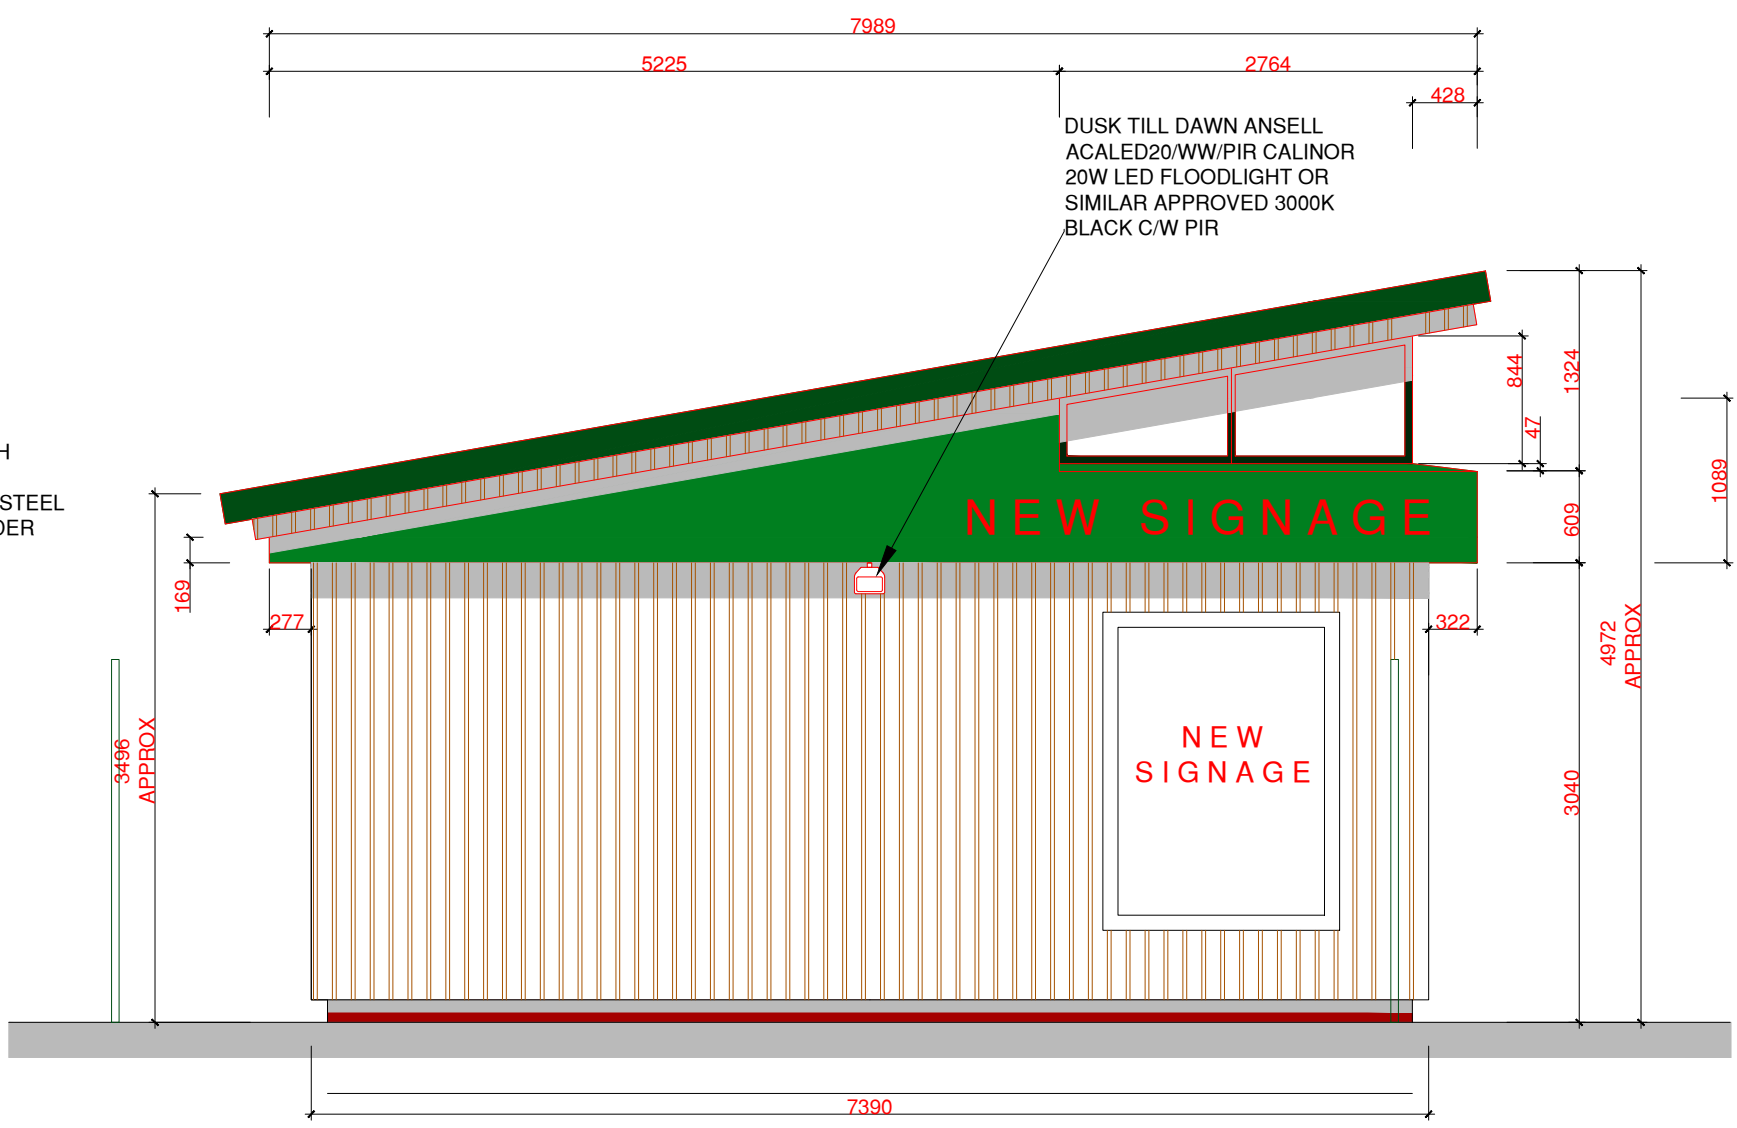


PROPOSED EXISTING NE ELEVATION TO NUTHURST ROAD

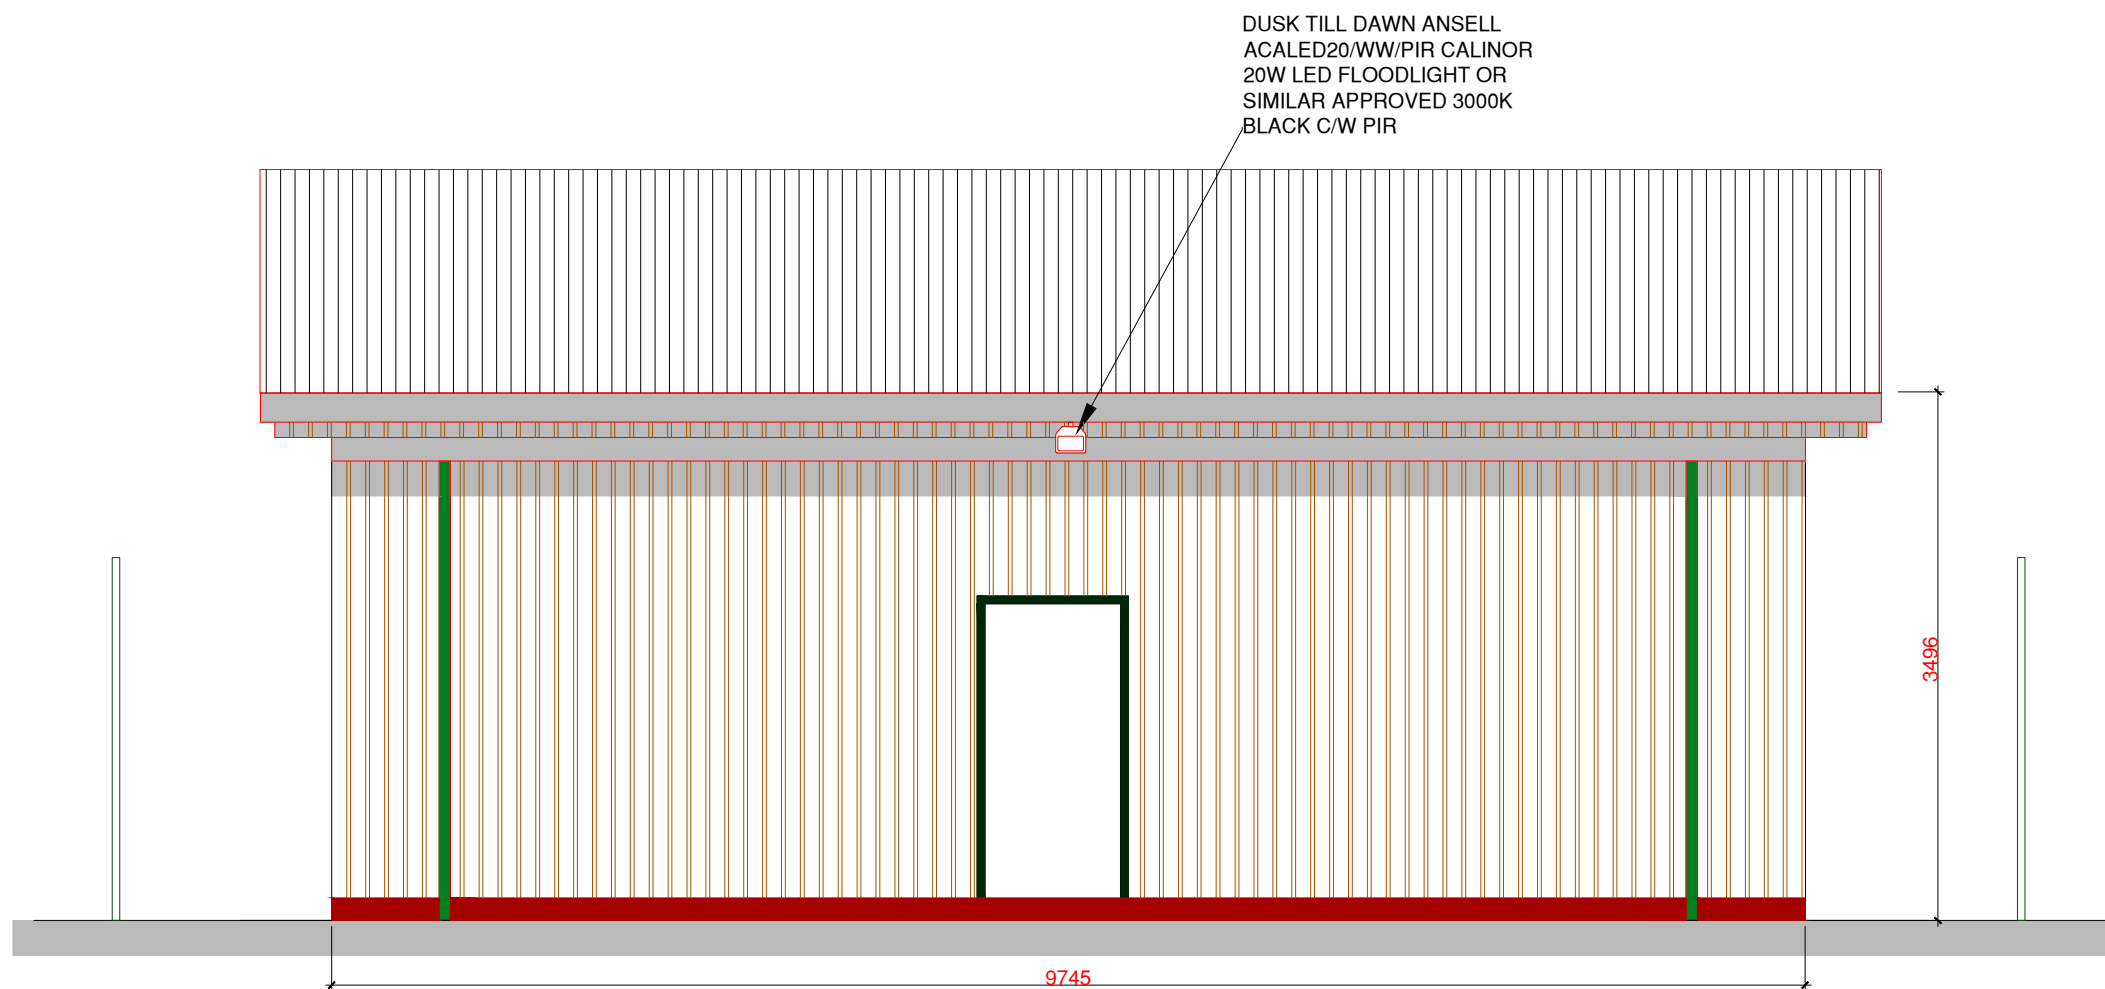

PROPOSED EXISTING SE ELEVATION

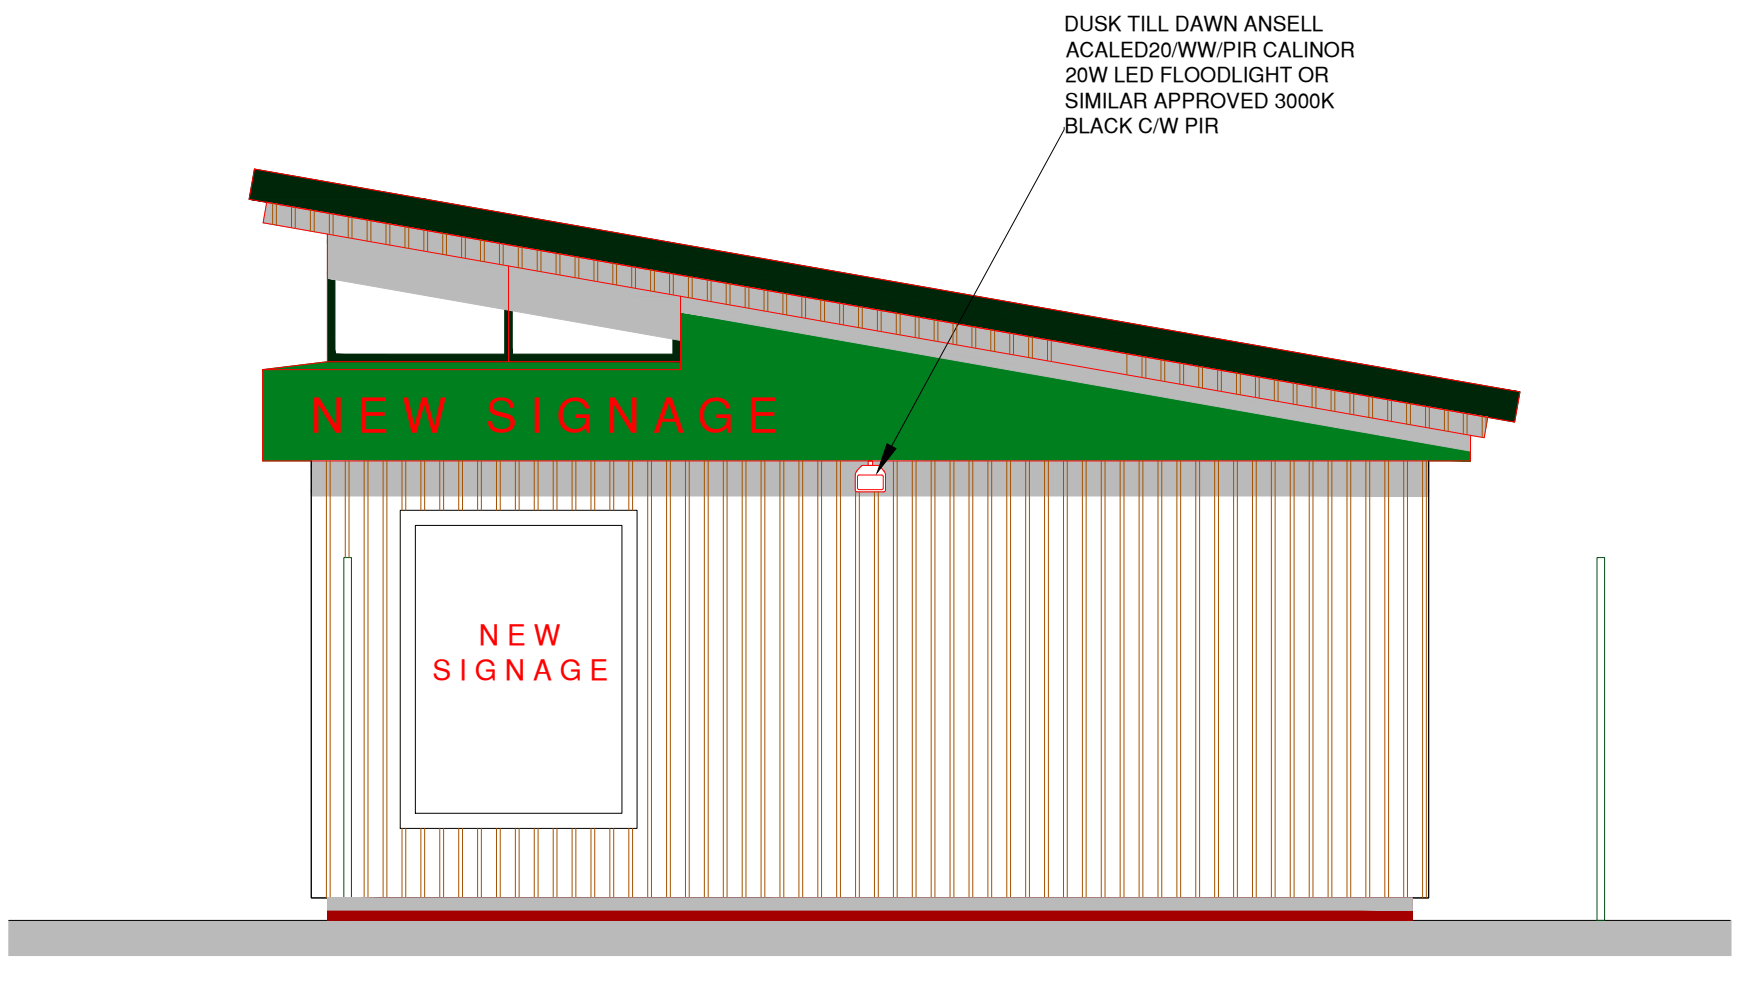

PROPOSED EXISTING SW ELEVATION

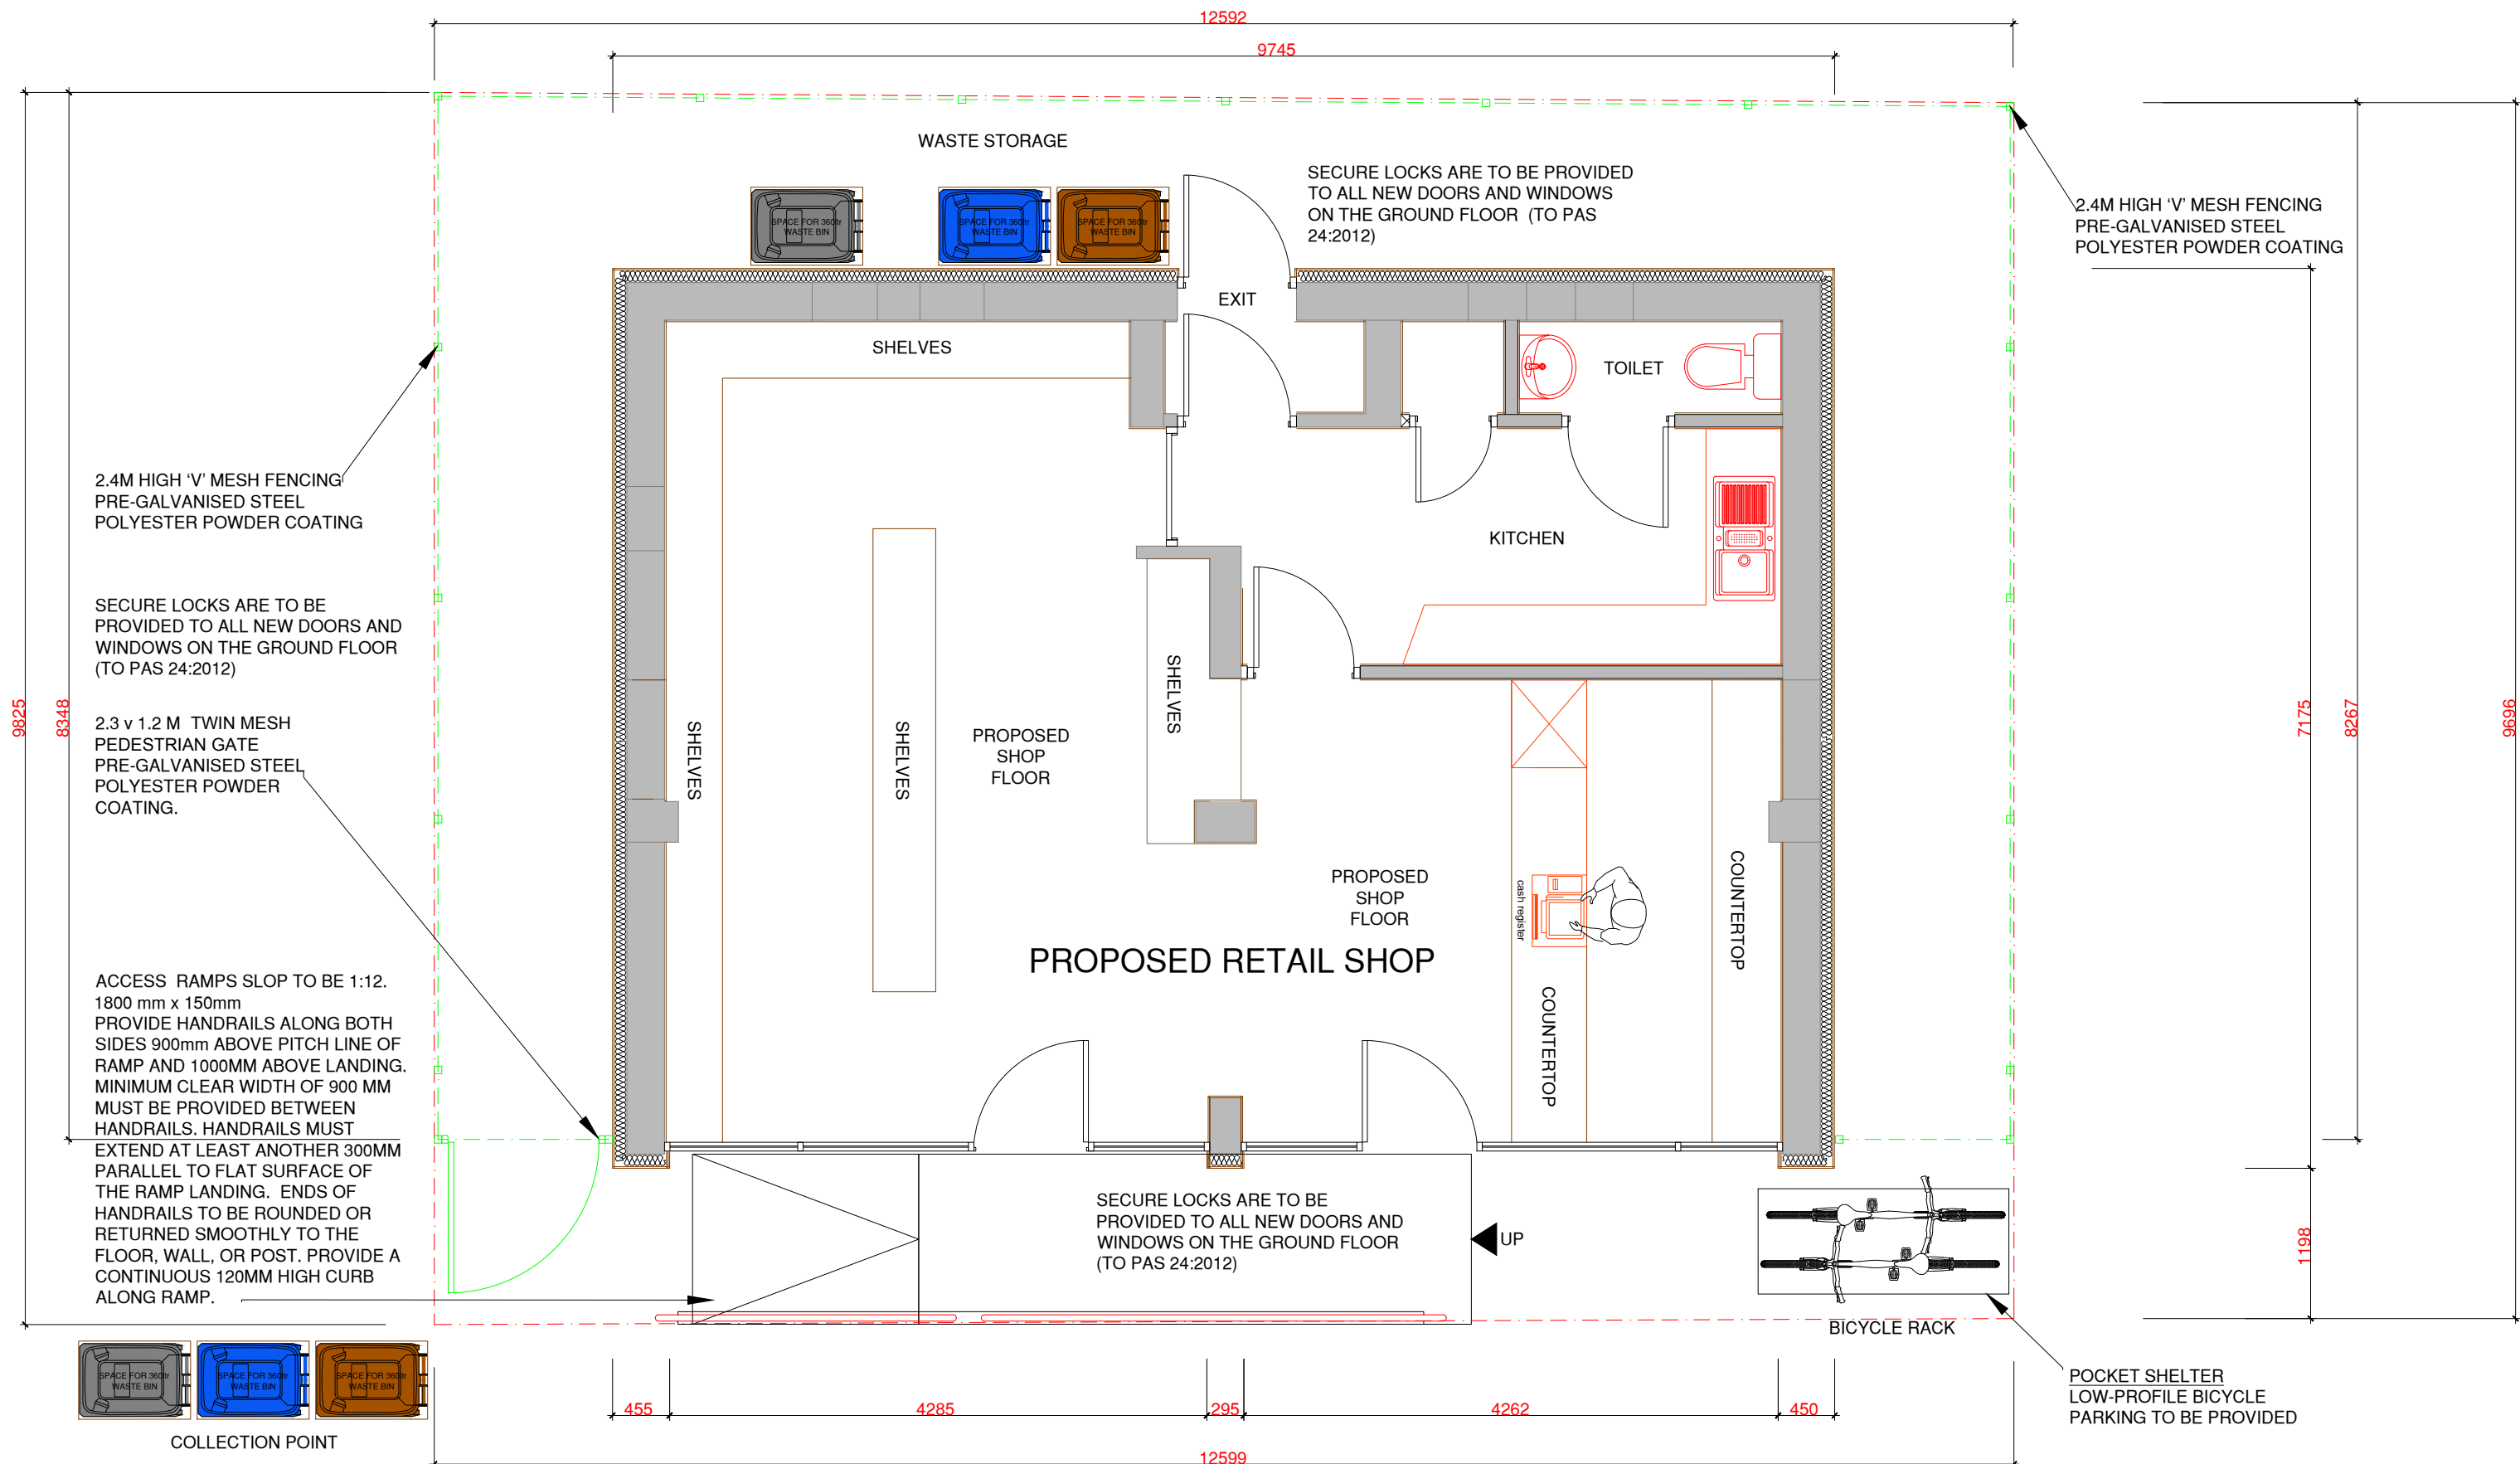

PROPOSED GROUND FLOOR PLAN (RETAIL SHOP)

REV	DESCRIPTION	BY	DATE



Arch Designs
*Don't just dream it,
let us design it!*
ARCH DESIGNS www.archdesigns.co.uk

CLIENT: **Mr LEE PLATT**
LIGHTBOWNE ROAD,, MOSTON,
MANCHESTER,
M40 0DF

ARCHITECT: **MR REUBEN RAMELIZE**
ARCH DESIGNS
118 DUDLEY ROAD
MANCHESTER

DRAWN: **REUBEN** CHECKED: **checked** DATE: **JULY 2023** REVISION: **--**

PROJECT NAME: **CHANGE OF USE FROM OFFICE (USE CLASS E). TO RETAIL SHOP.**

DRAWING TITLE: **PROPOSED RETAIL SHOP PLAN AND ELEVATIONS**

SCALE: **1:50** SHEET SIZE: **A1** SHEET NO.: **02**

PROJECT NO: **2023/00** STATUS: **PLANNING ONLY**

DRAWING NO: **A1/02**