


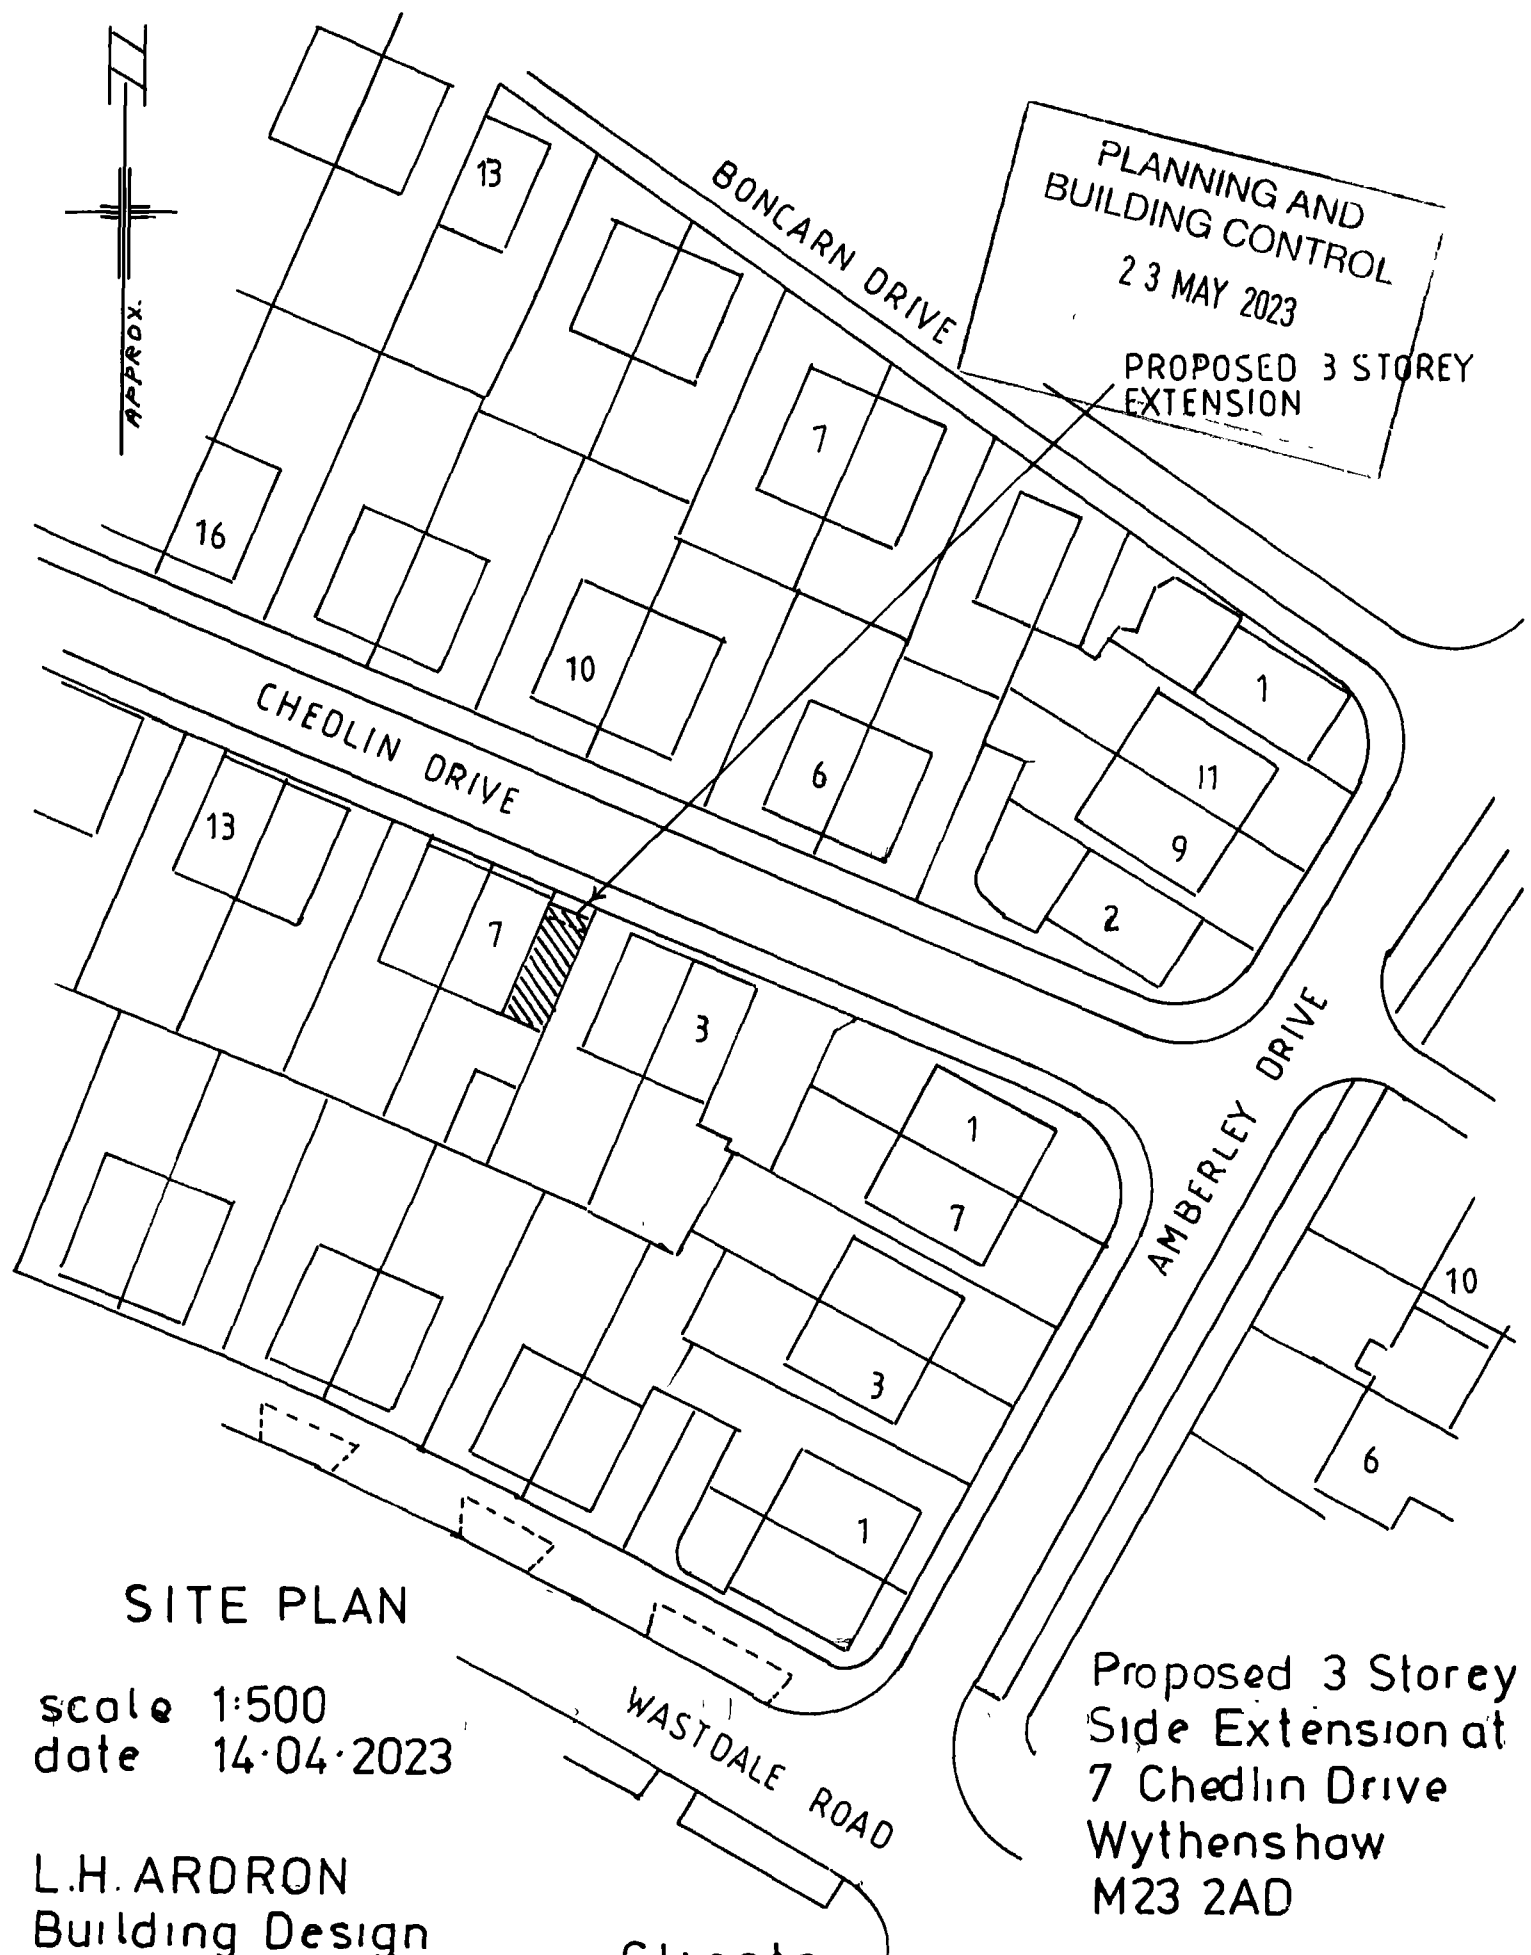

PLANNING AND
BUILDING CONTROL
23 MAY 2023
PROPOSED 3 STOREY
EXTENSION

SITE PLAN

scale 1:500
date 14.04.2023

L.H. ARDRON
Building Design
tele 07950829709

Clients
Josh & Chloe Howarth

Proposed 3 Storey
Side Extension at
7 Chedlin Drive
Wythenshaw
M23 2AD