



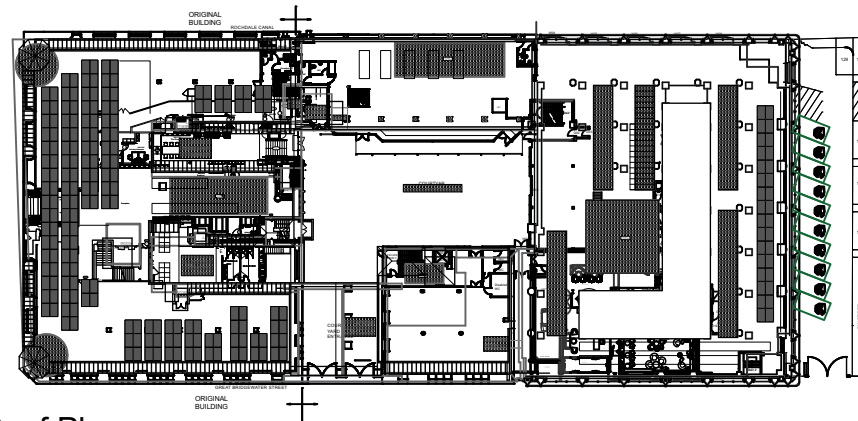


Roof Plan
Scale 1:500

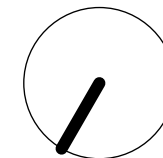

69.180



36.400

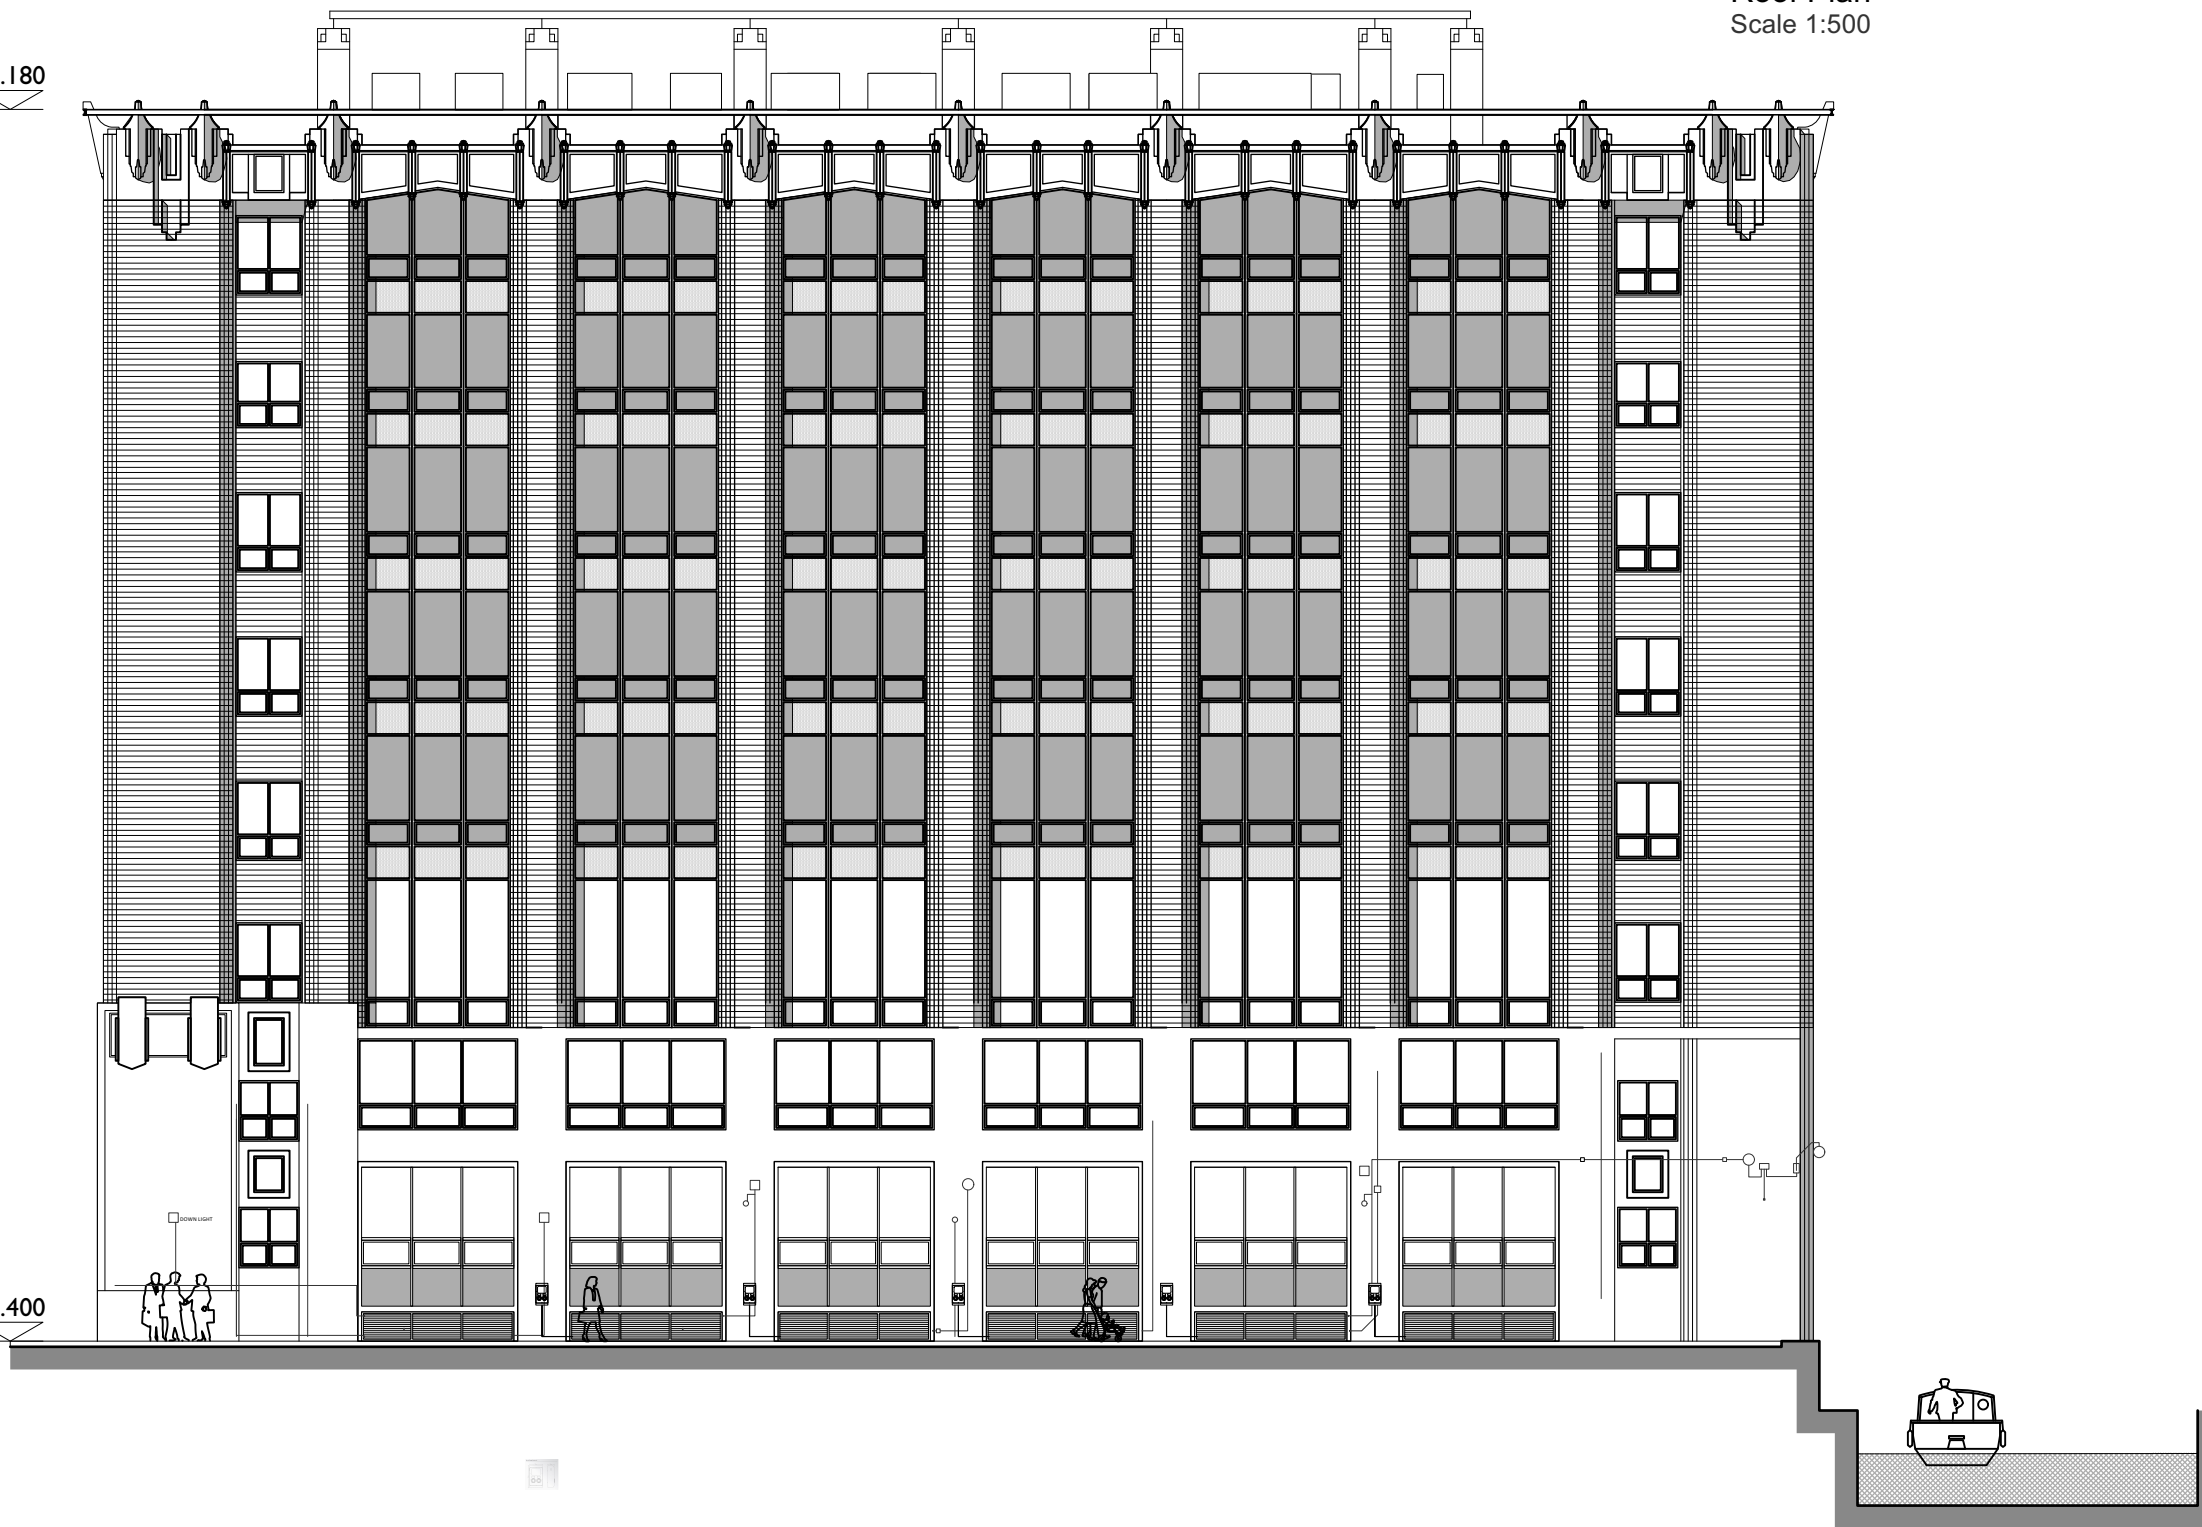

A Existing elevations updated. RJD
17/04/2023

Rev Note DRN CHK

Tootal EVs

XLB Property

Proposed Elevation - Lee
House Side

scheme	1997
drwg no.	P(200)
revision	A

scale	1:200 @ A3
date first drawn	Jan 22
drawn	RJD

SK sketch E existing P proposed T tender C construction FI final issue

www.ateliermb.co.uk
t 0161 236 0051
e architect@ateliermb.co.uk