


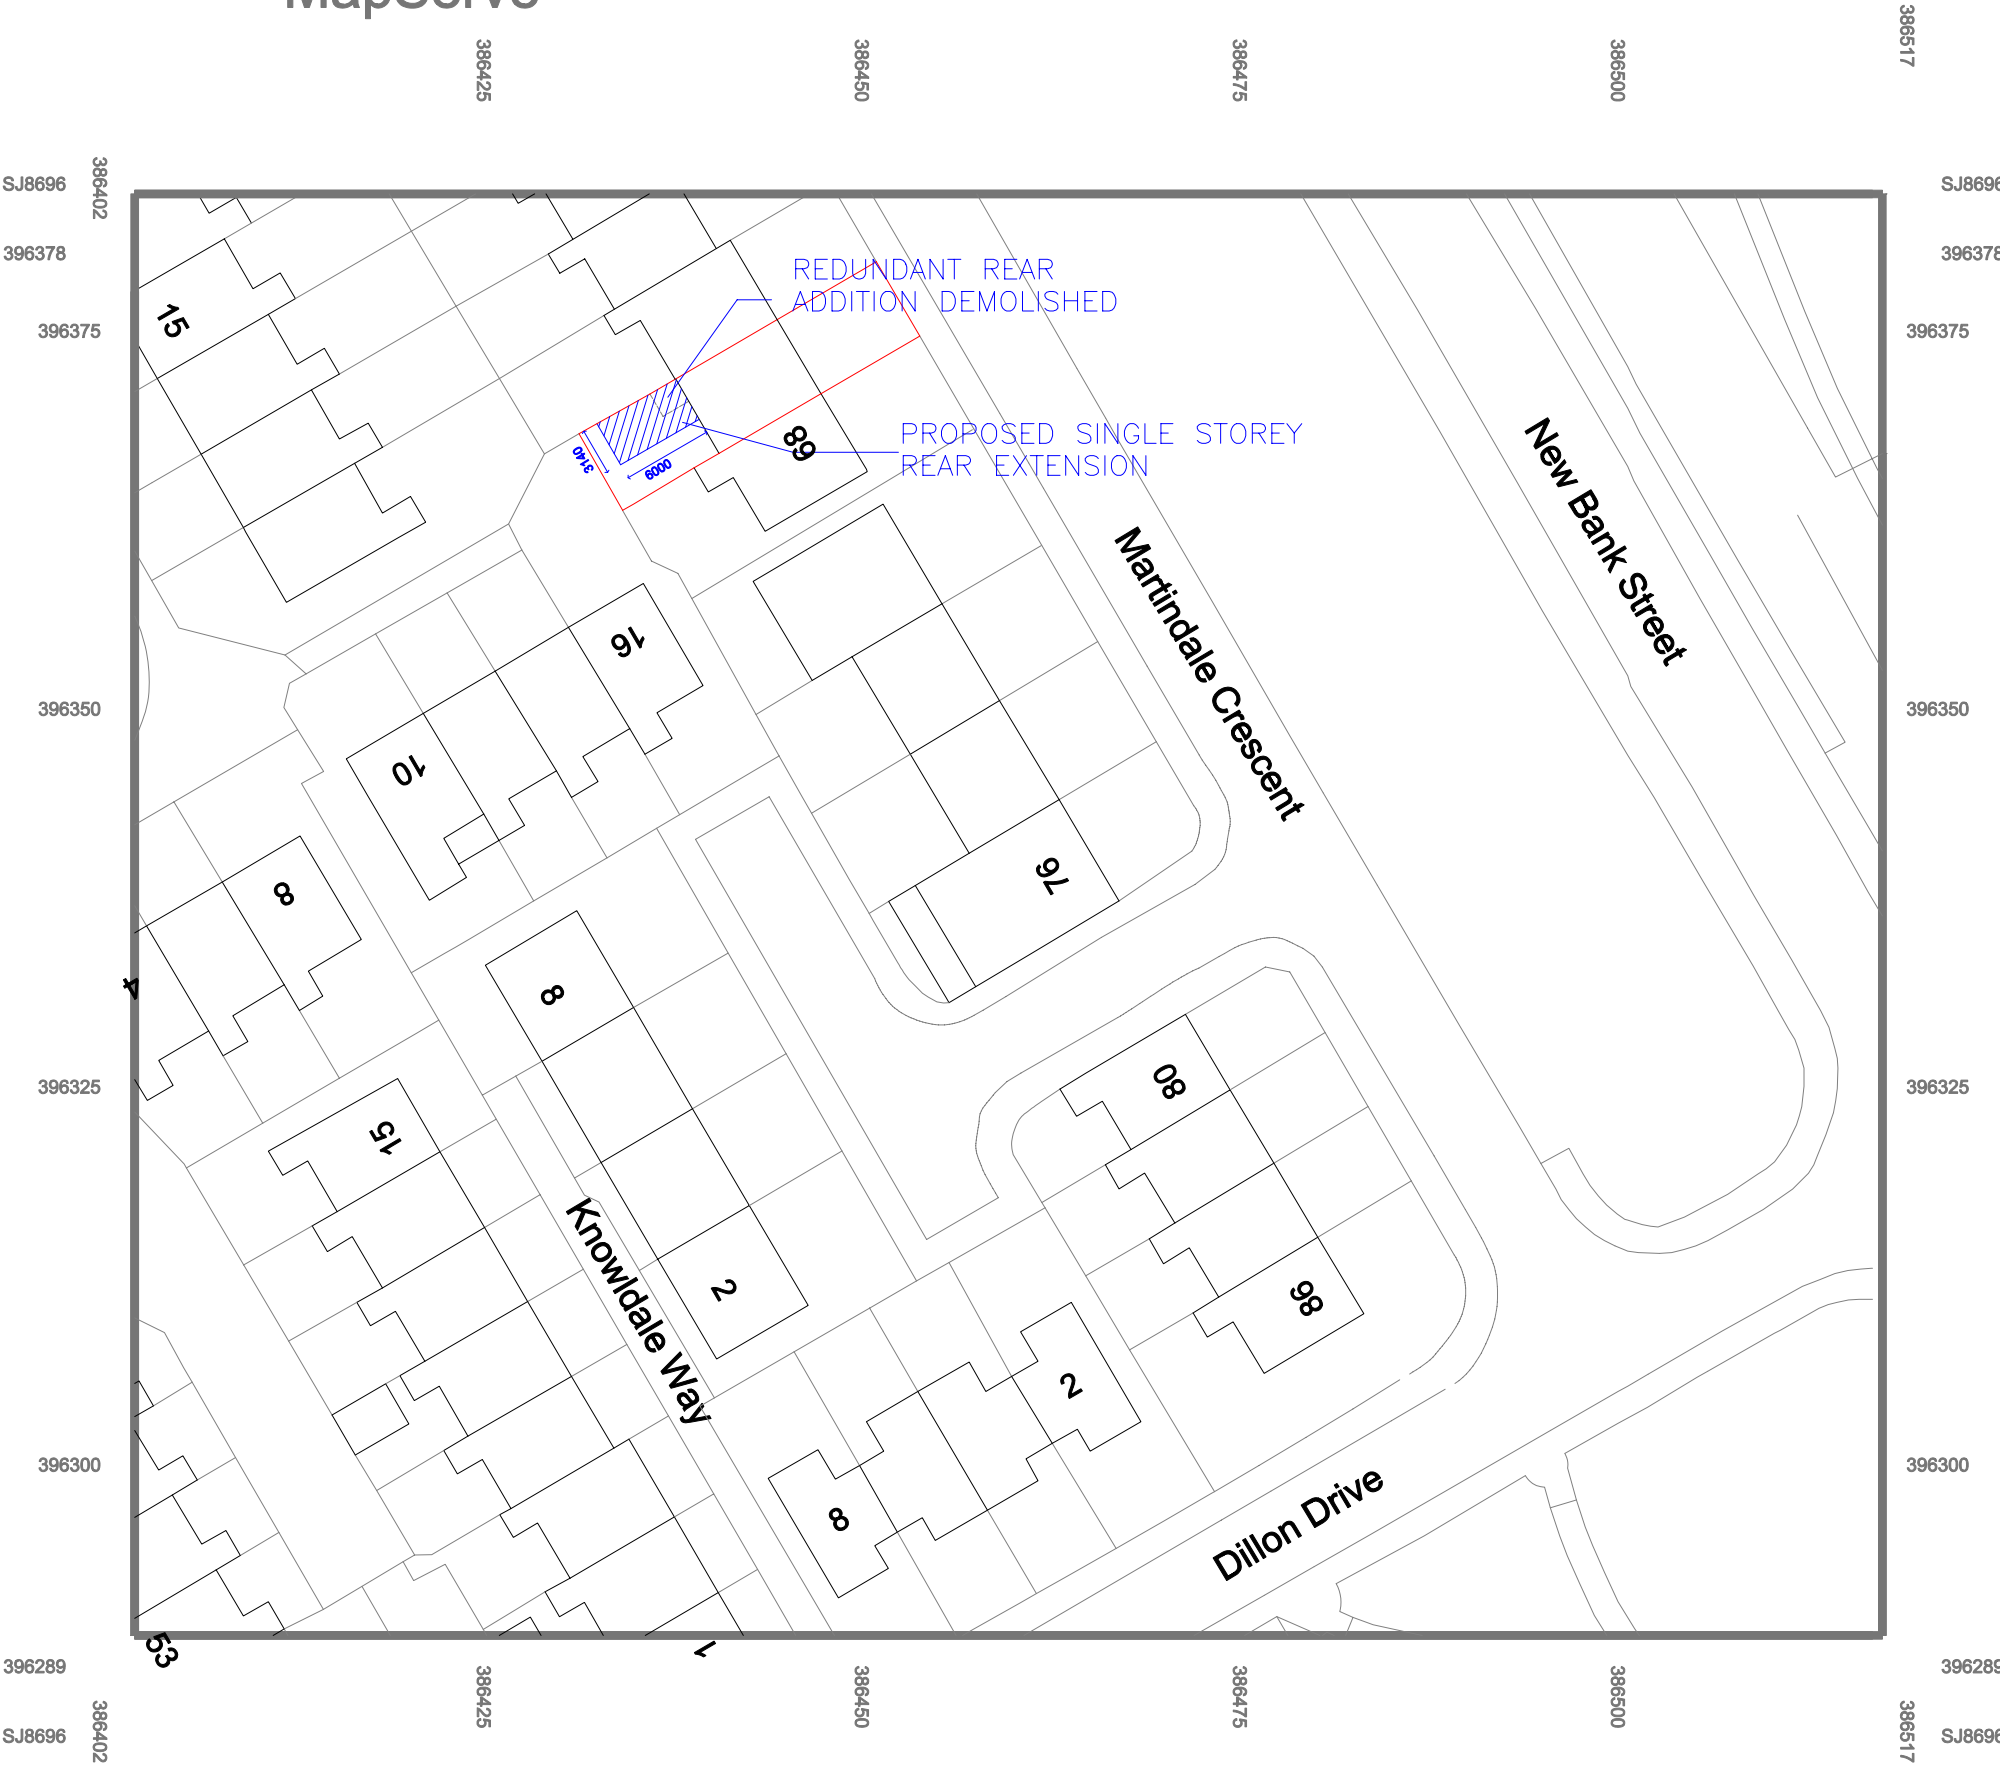

© Crown copyright 2023 Ordnance Survey 100053143

Drawing Title:
SITE PLAN

Site Address:
66 MARTINDALE CRESCENT
MANCHESTER M12 4WQ

Scale: 1:500 Drwg No. 66MC/SP02

