



All dimensions are to be checked on site. This drawing shall not be scaled to ascertain dimensions.

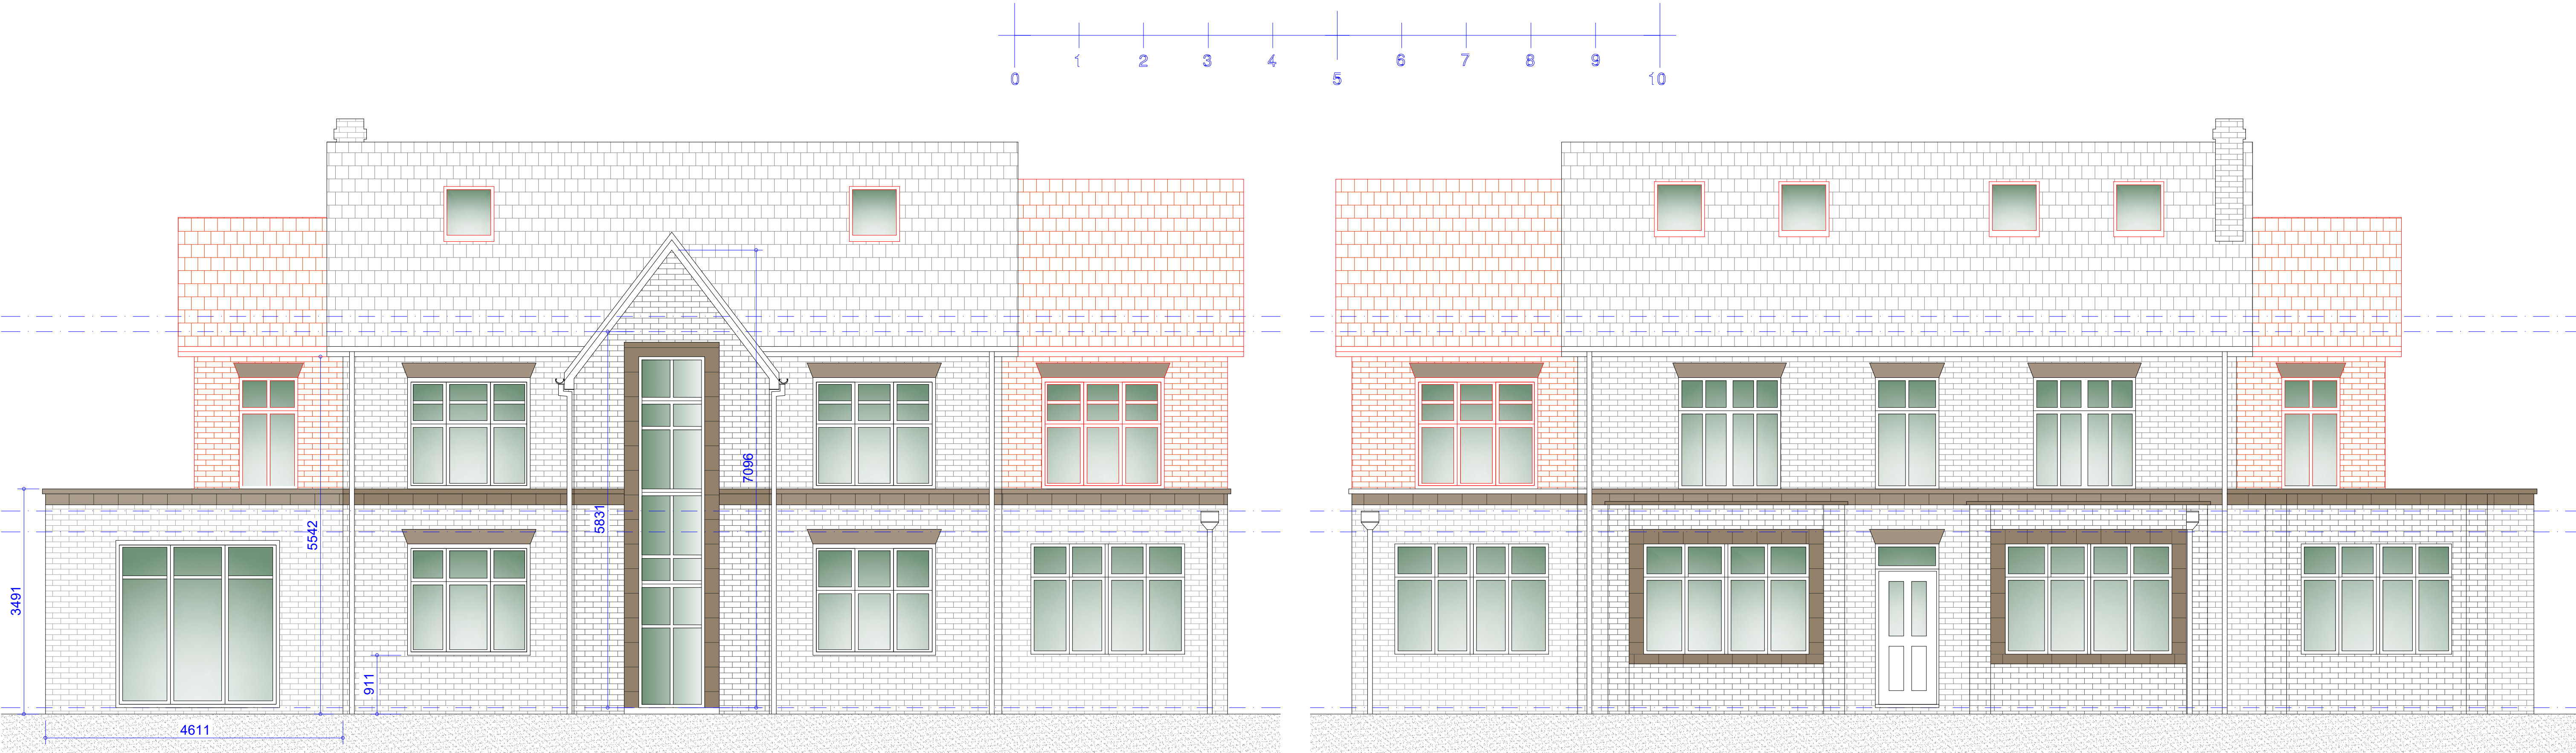

Option 3 Proposed Rear Elevation
Scale 1:100

Proposed Front Elevation
Scale 1:100

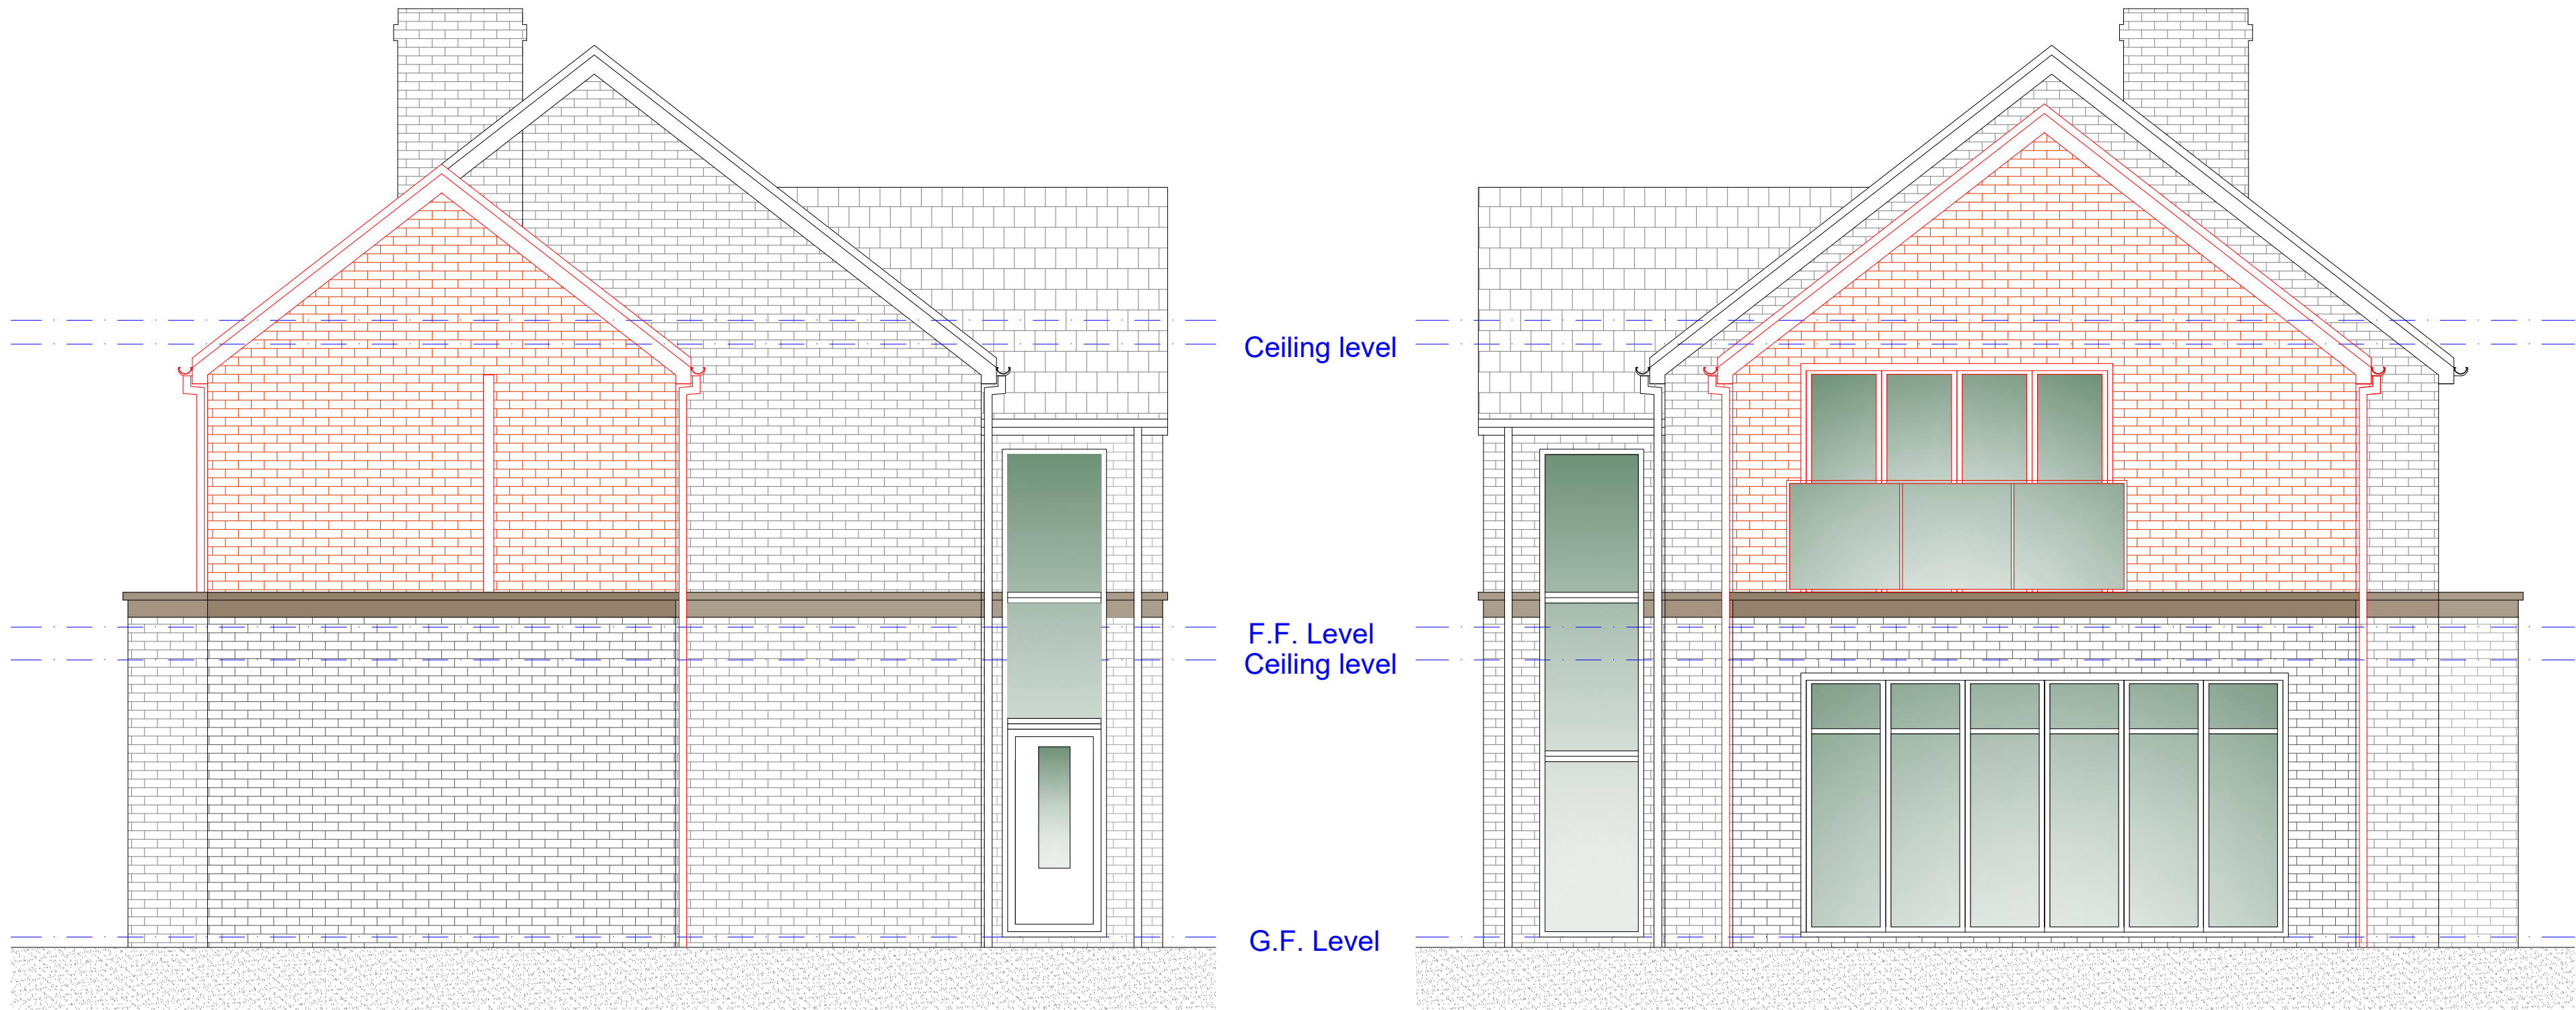

Proposed R/H Side Elevation
Scale 1:100

Proposed L/H Side Elevation
Scale 1:100

B Rev	Feb 2023	Front dormers removed from loft conversion
06	08.11.22	Information Purposes Only

Client
Mr. Billy Singh

Project
72 Bloomesbury Avenue, Didsbury. M20 2BN
Proposed roof conversion including internal and external alterations, erection of first floor side extensions, single storey outbuilding and installation of vehicular access gates and piers along with Garden Annex

Scheme - Drawing Title
Proposed Elevations.

06	B	Date	08.11.22
Drawing No.	Revision	Scale	1:100 @A1



Plans To Build It Ltd
Tel: 0161 728 5730
Mob: 07741175755
www.planstobuildit.com