




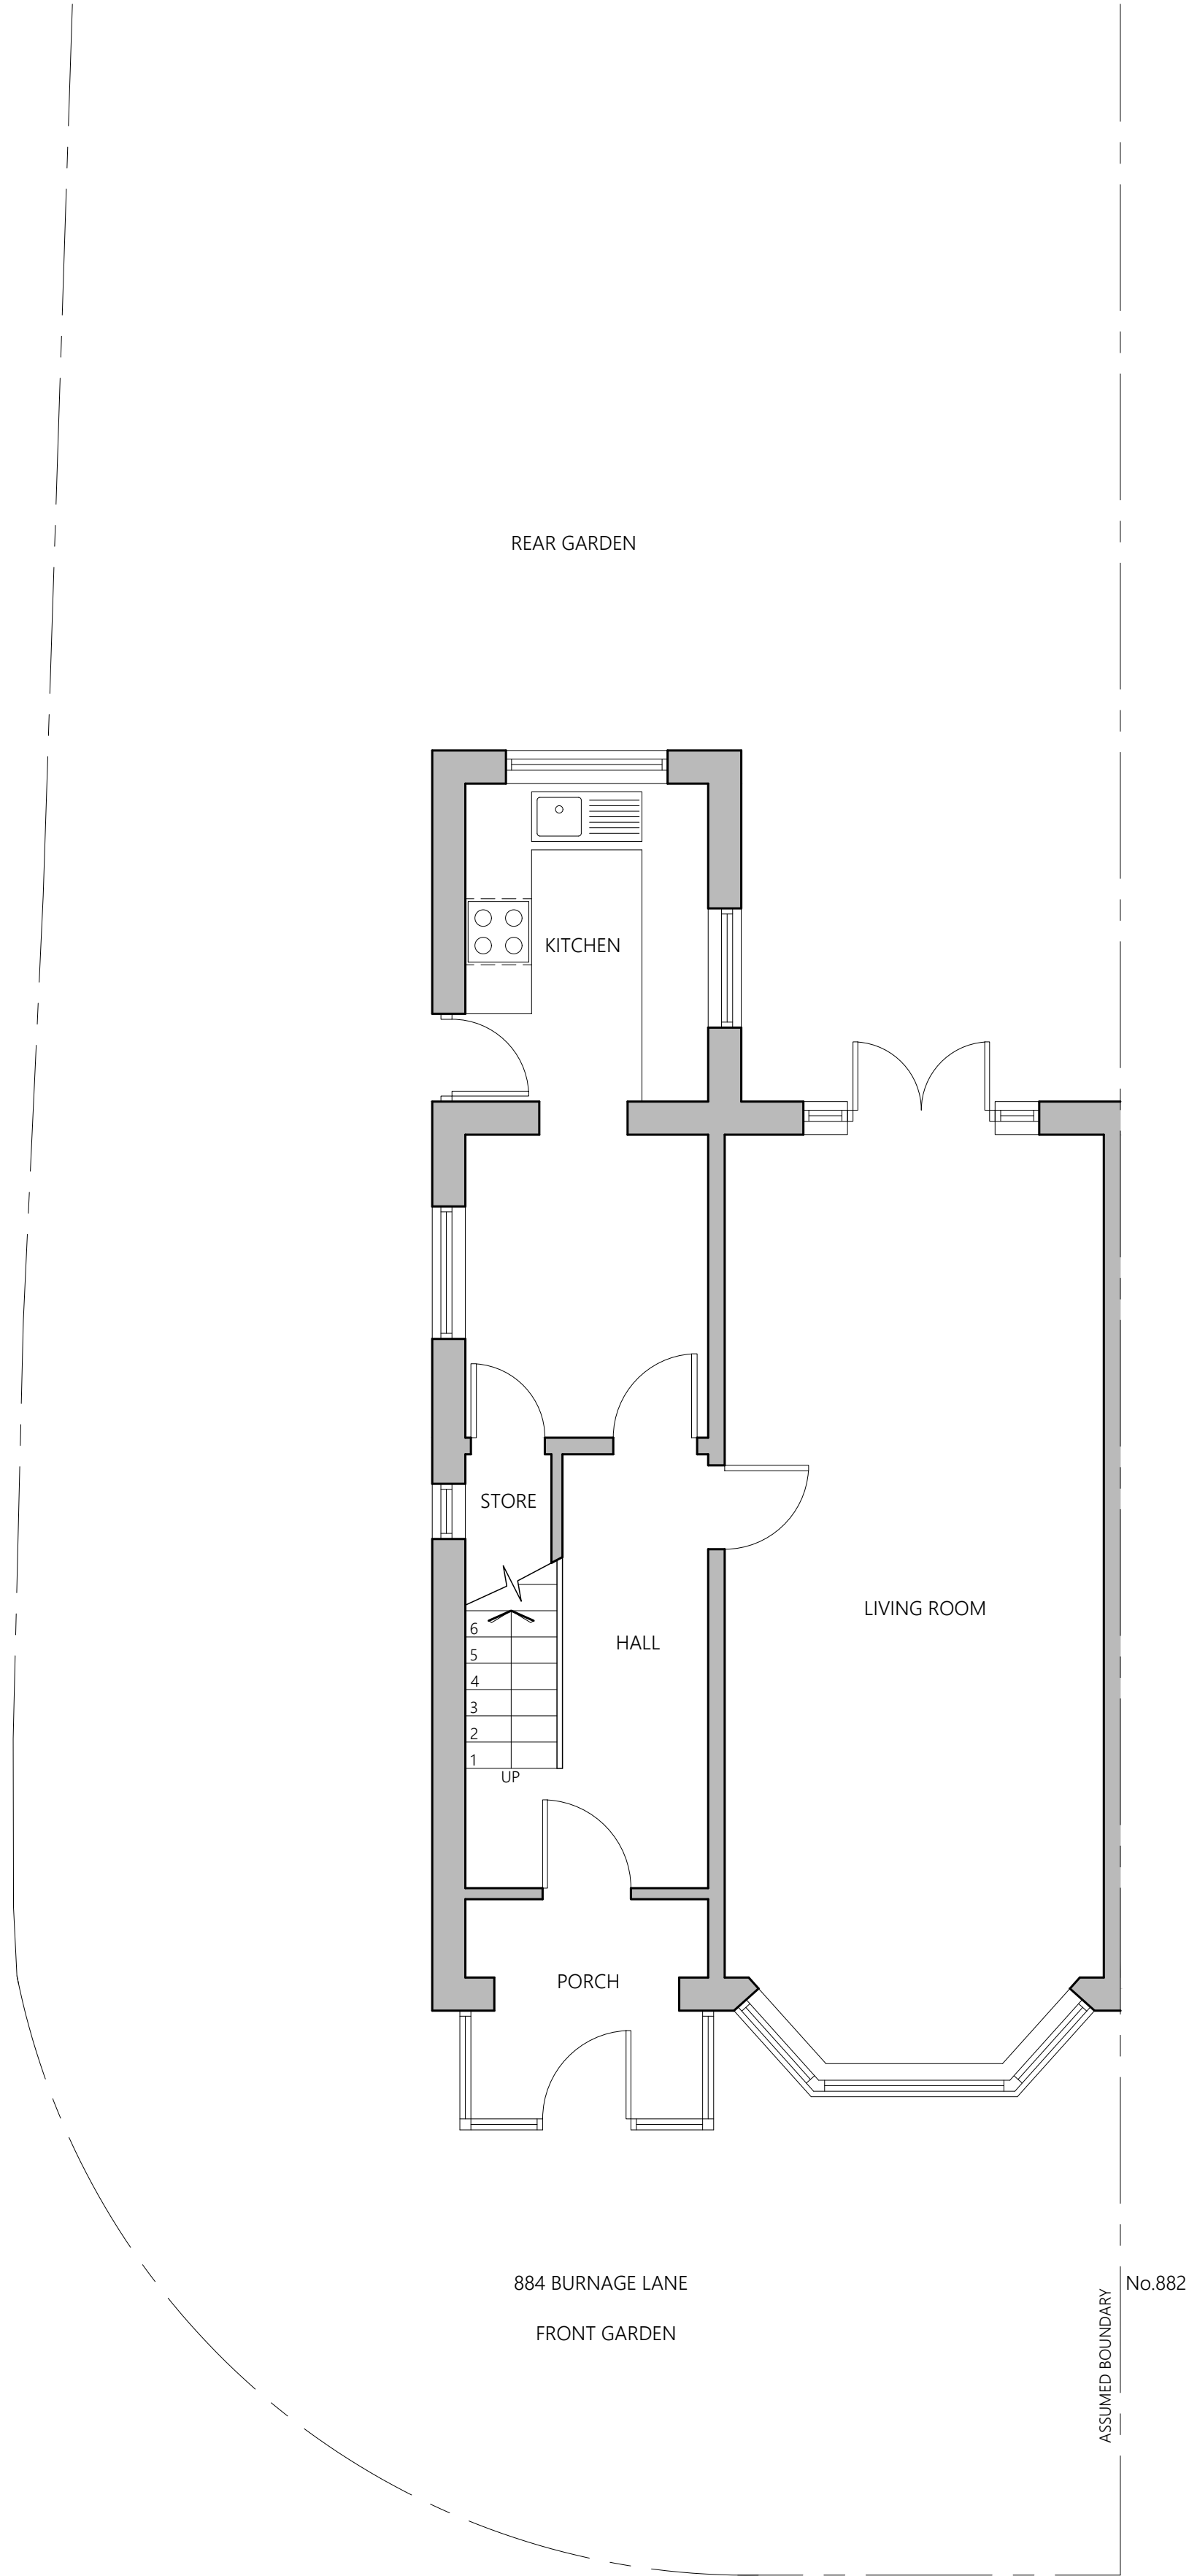

EXISTING GROUND FLOOR PLAN

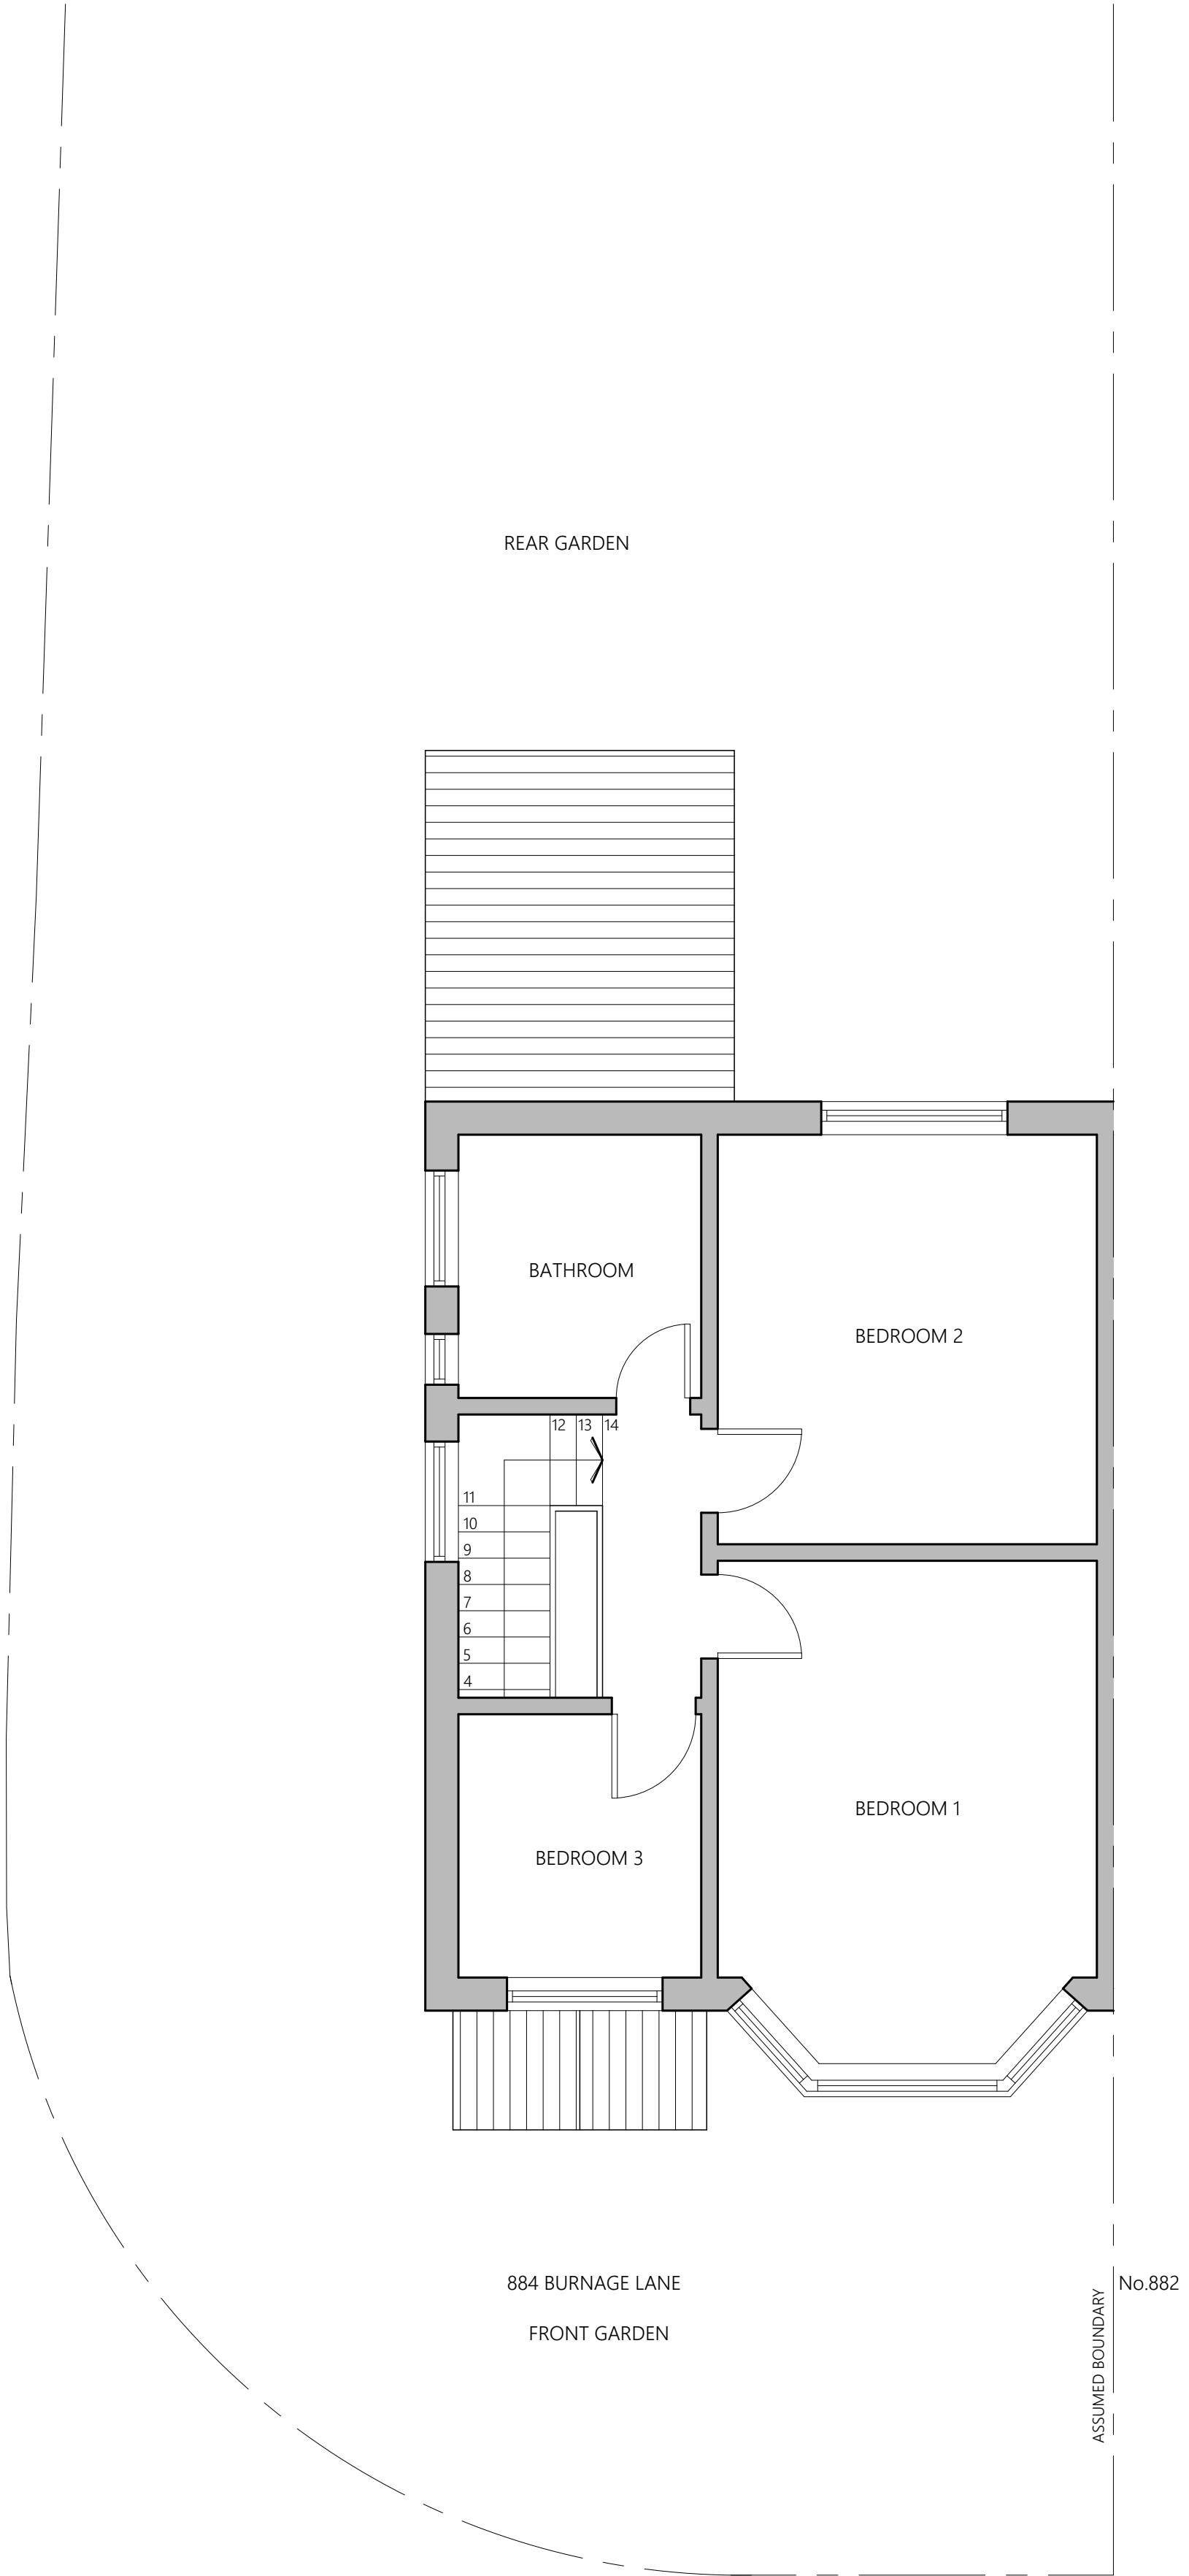

EXISTING FIRST FLOOR PLAN

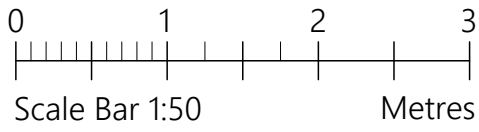

PROJECT	884 Burnage Lane Burnage M19 1RS		
CLIENT	M Zandi		
STATUS	Information		
DRAWING	Existing Plans		
DWG No.	2307B-002	REV	
SCALE	1:50@A1	DATE	July '23
		website: www.agbcad.co.uk email: info@agbcad.co.uk telephone: 07912 090 125 DO NOT SCALE FROM THIS DRAWING	