





Proposed Front Elevations, Block 3

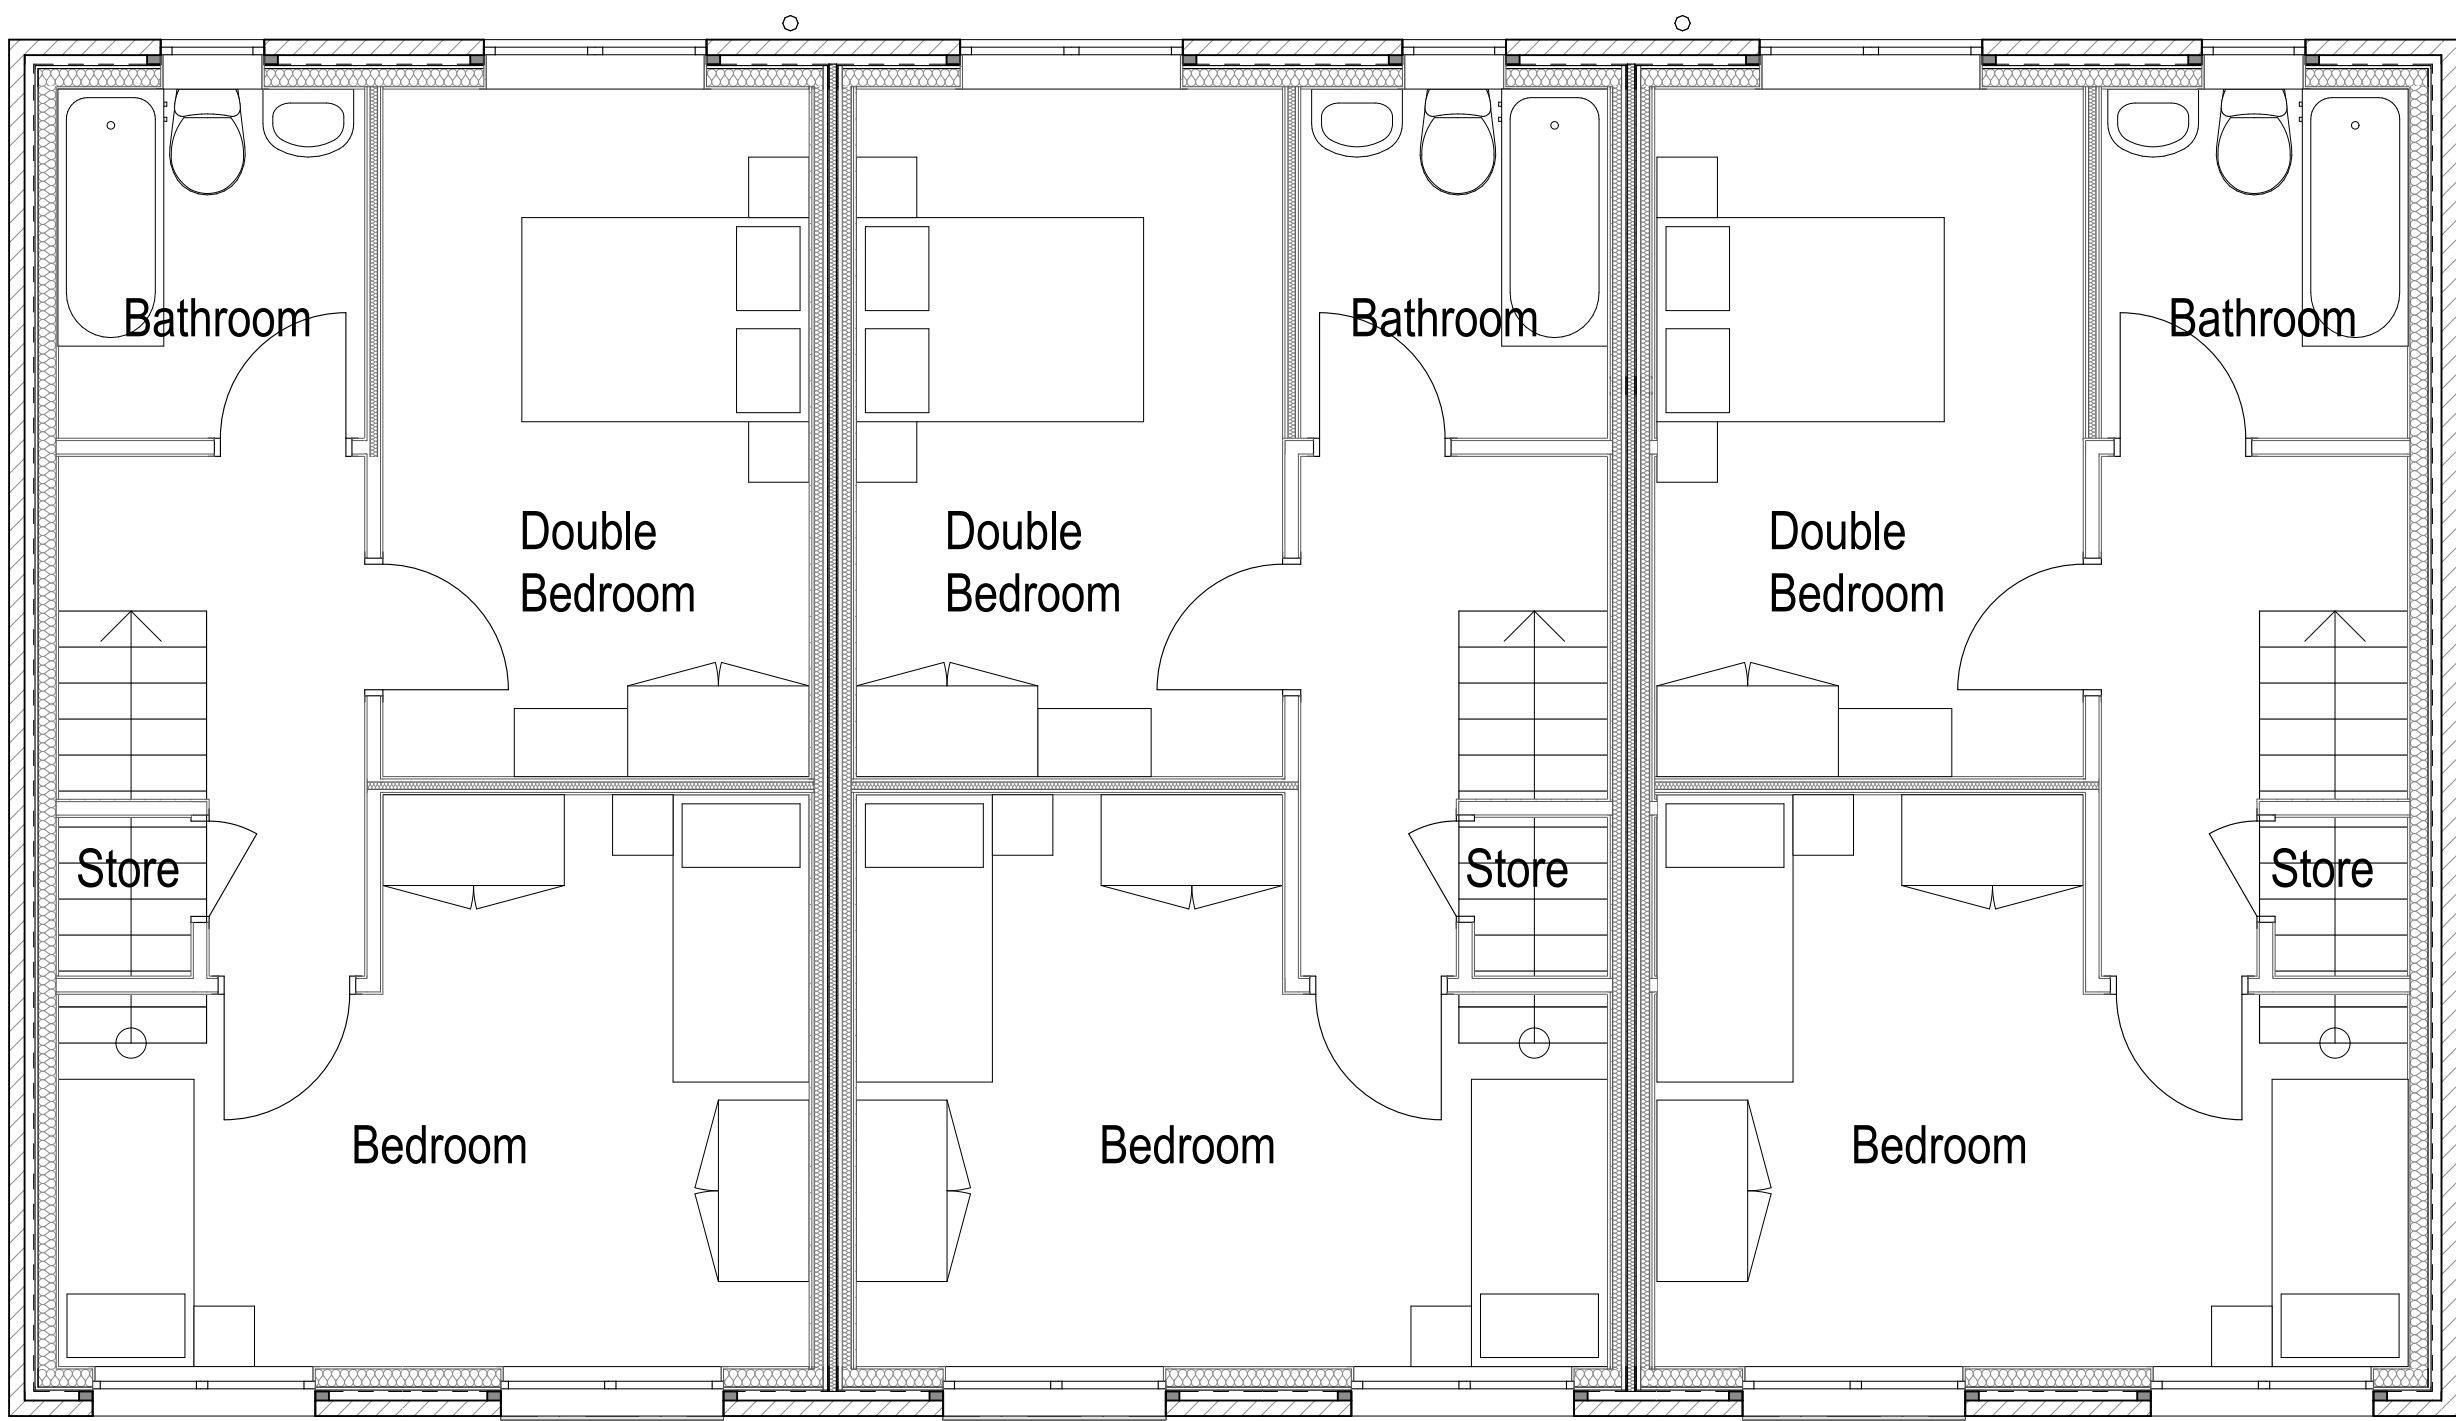

5

First Floor

1:50

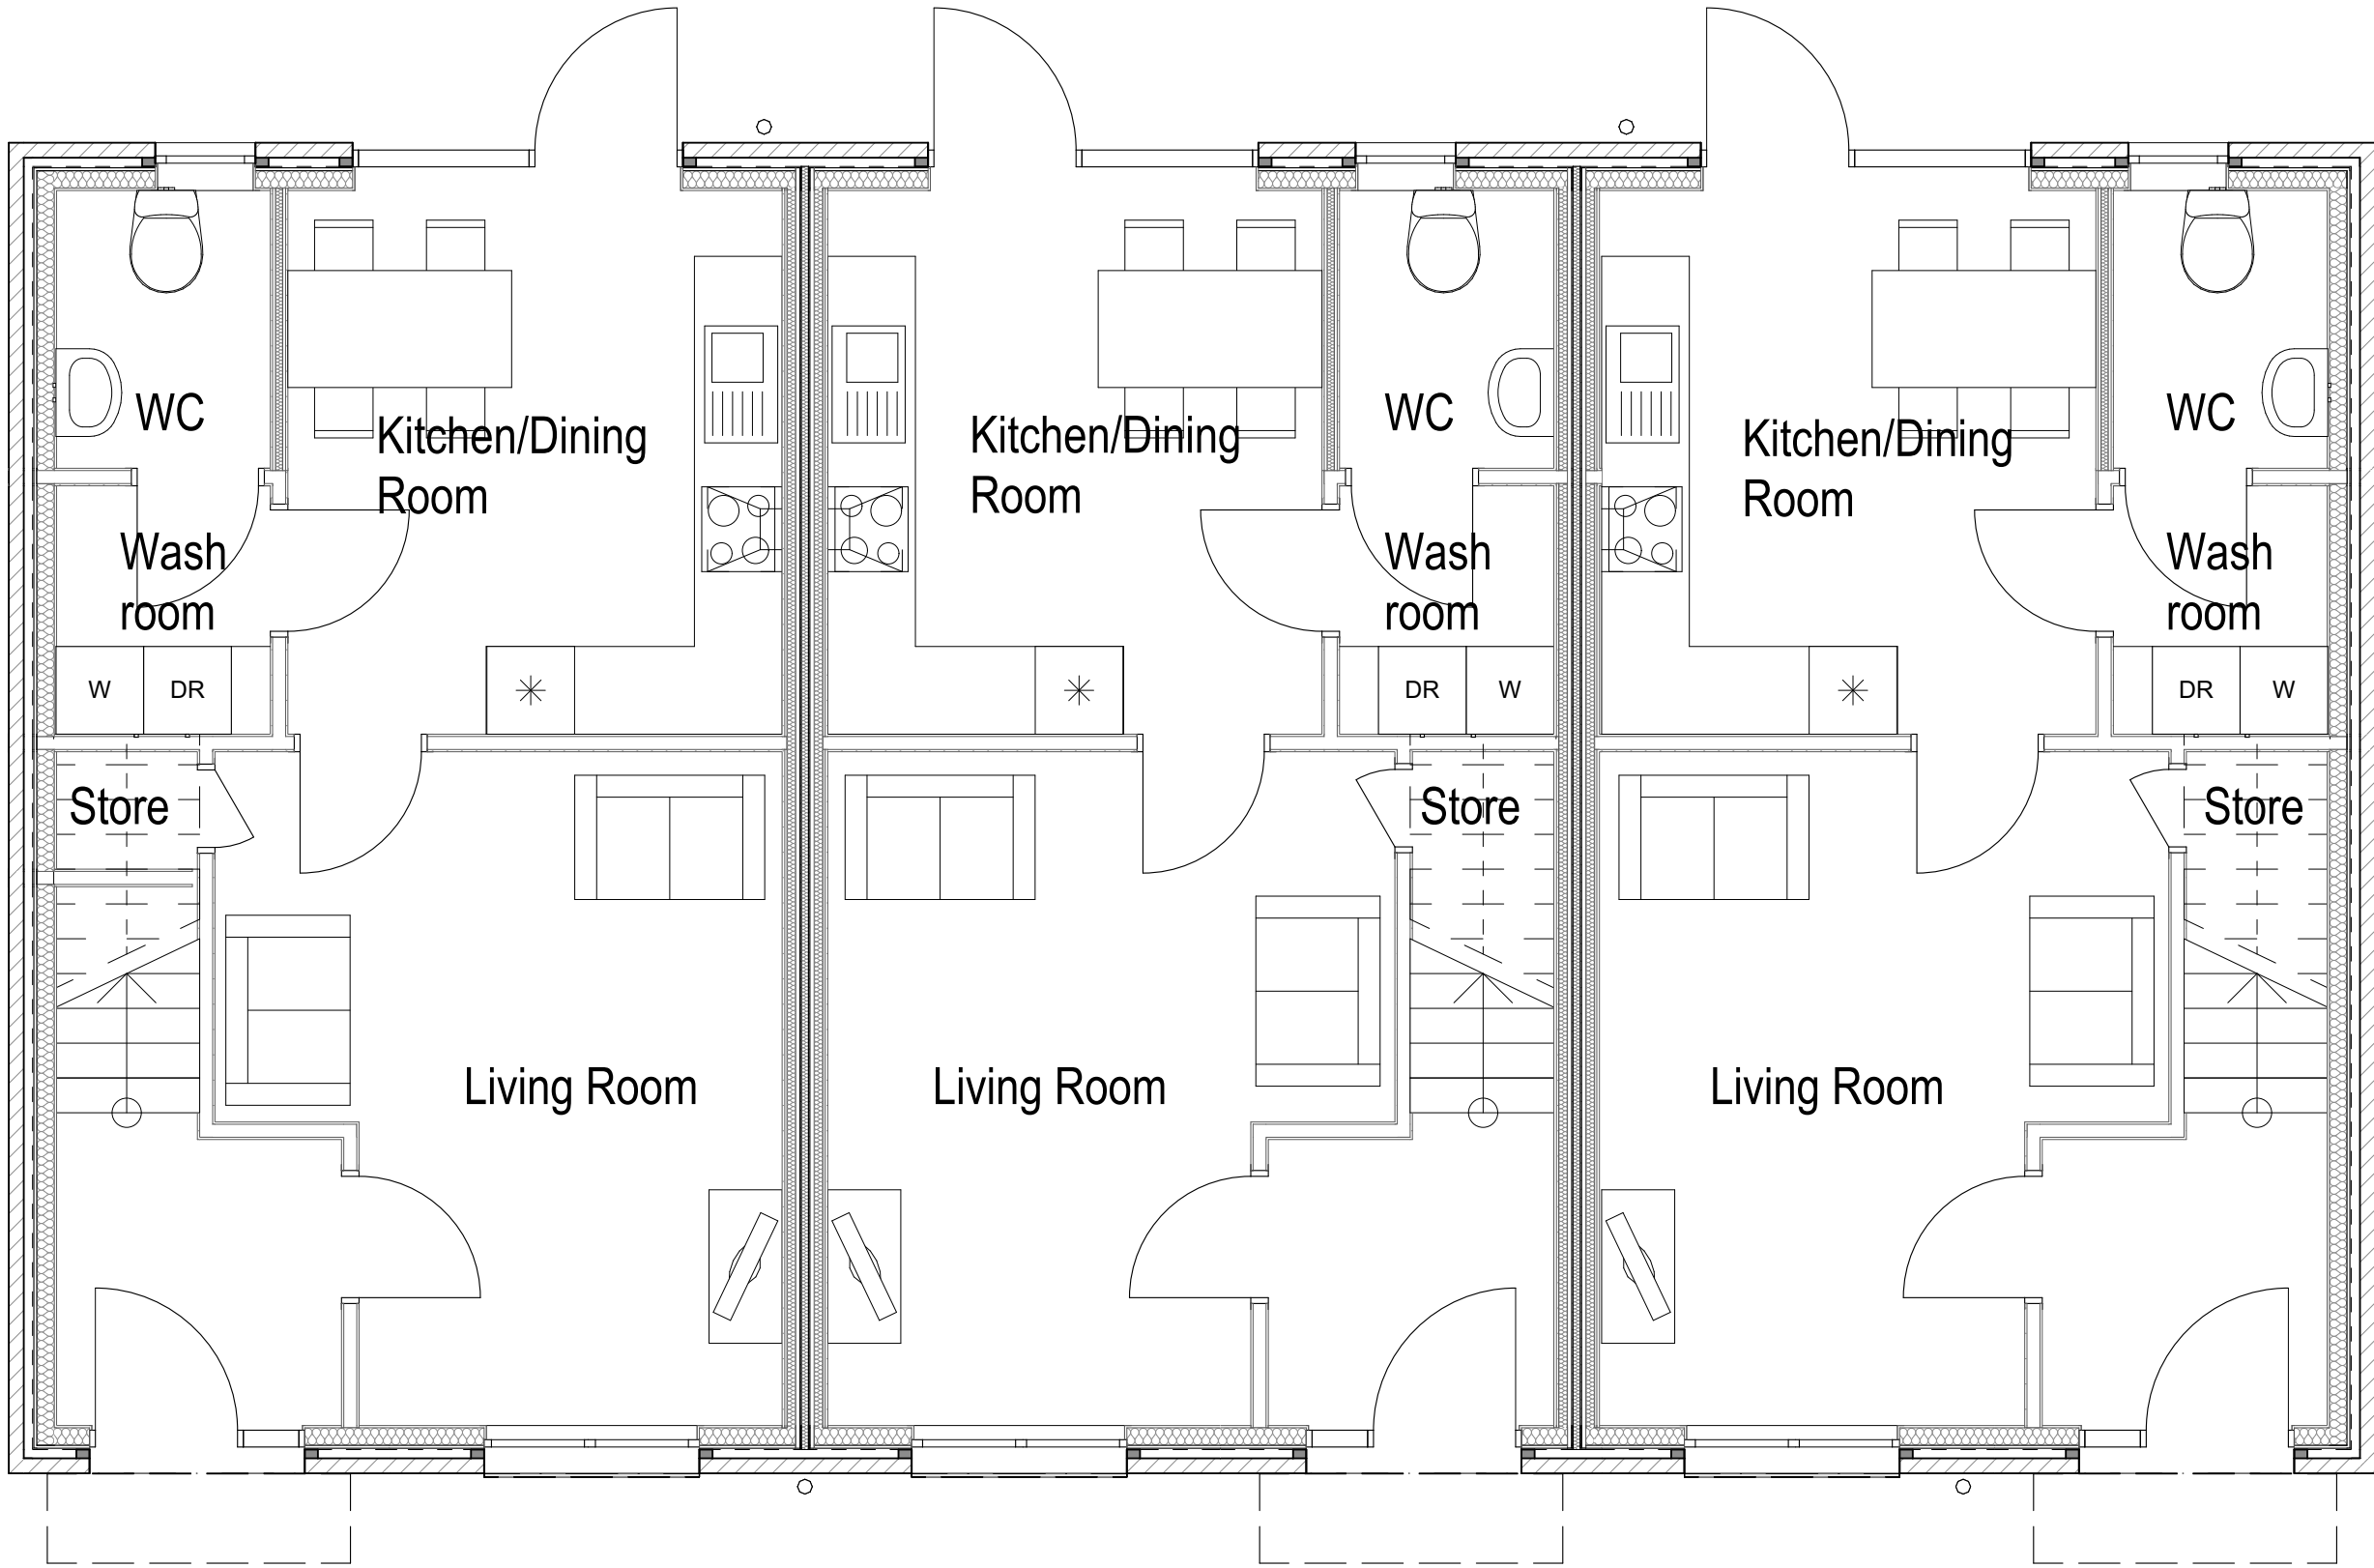

4

Ground Floor

1:50

A		Units updated to Manchester space standards		23/05/23		C.M	
Designation		Detail of Revision		Date		Initials	
PROJECT		TITLE		SIZE		STATUS	
Palgrave Ave - P500 Phase 1		Proposed Unit Plans - 2B4P-		A1		PLANNING	
Site		Block 3					
Manchester M40 8JW							
JOHN MCCALL ARCHITECTS LTD		DRAWING No.		1778		PL.005A	
No. 1 Arts Village, Henry Street, Liverpool L1 5BS Tel: 0151 707 1818 Fax: 707 1819		DRAWN by		HW		CHECKED DS	
4a Rock Mill Lane, New Mills, SK22 3BN e-mail: admin@johnmccall.co.uk		DATE		NOV'22		SCALE (1:1:0) 1:50	