


Site Area: 1223m²

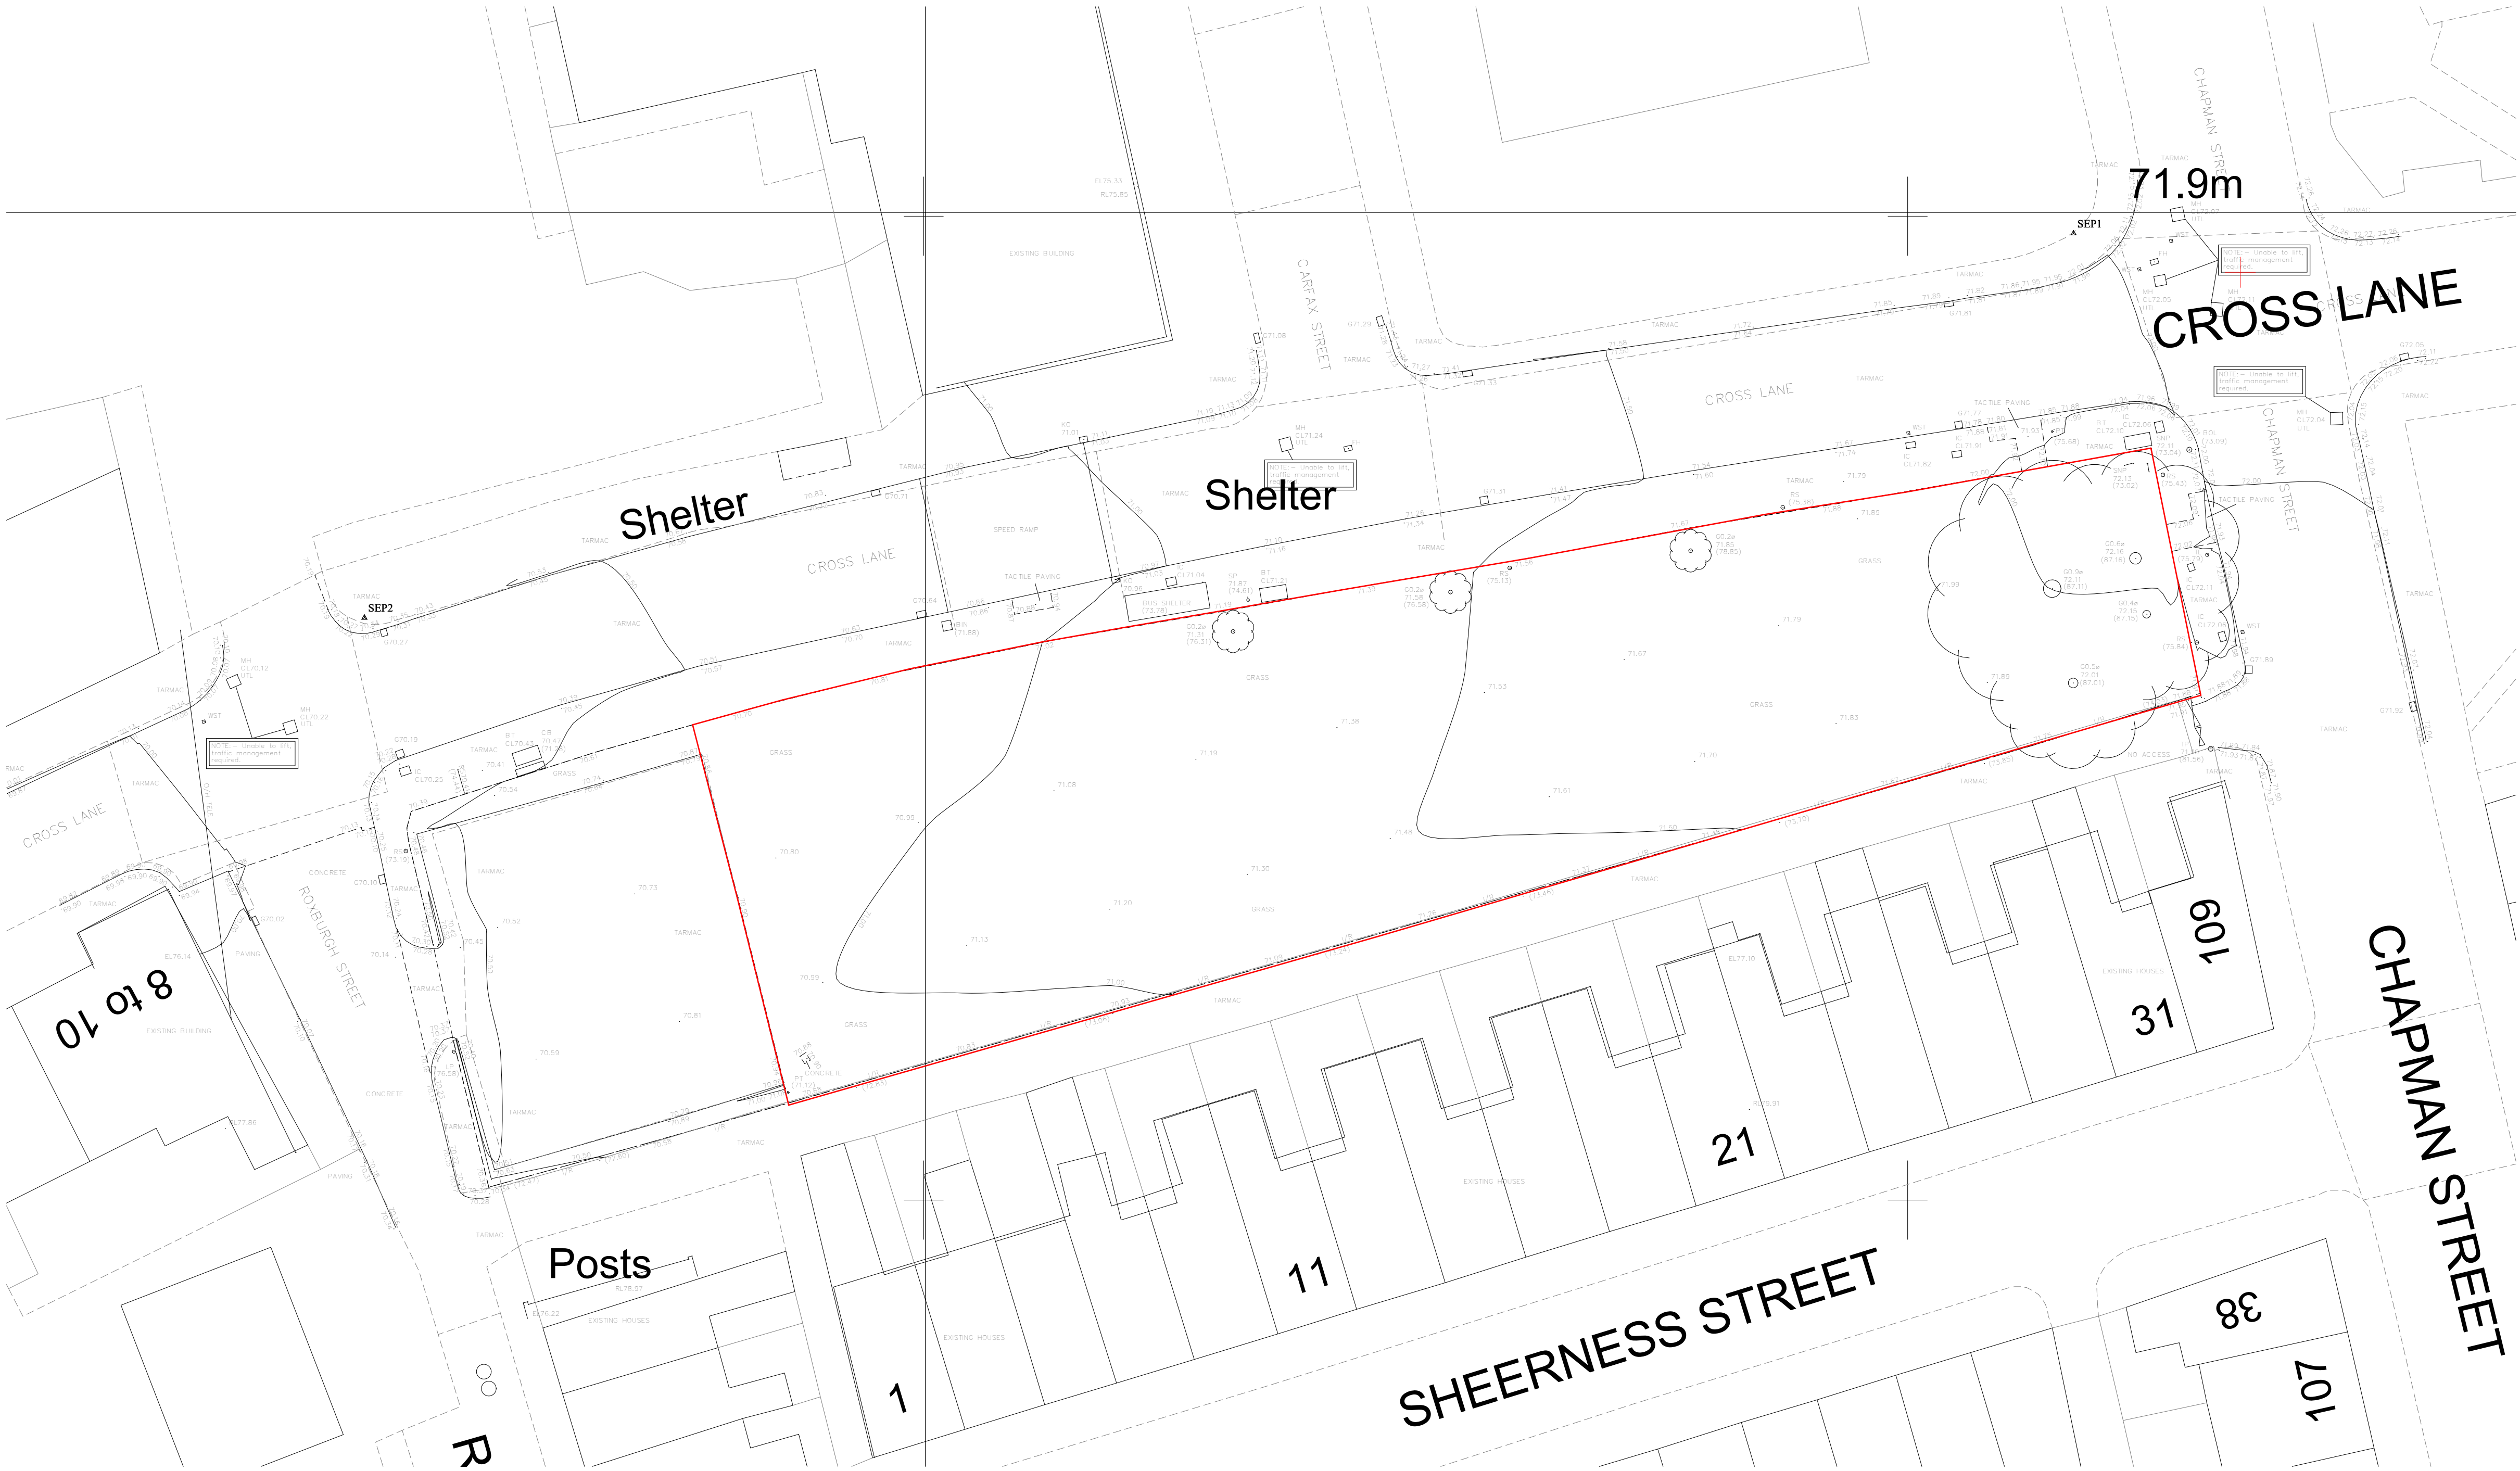

101 Existing Site Plan
1 : 200

Rev	Date	Int	Description
-----	------	-----	-------------



Client:
Southway Housing Trust

Project:
Cross Lane

Description:
Existing Site Plan

Purpose of Issue:			
Planning			
Drawn By:	Checked By:	Date:	Scale @ A1:
OM	MA	05/12/22	1 : 200
Job No:	Status Code:	Drawing No:	Rev:
3809	S0	101	
File Identifier: CL-BTP-00-XSP-DR-A-3809_101			