


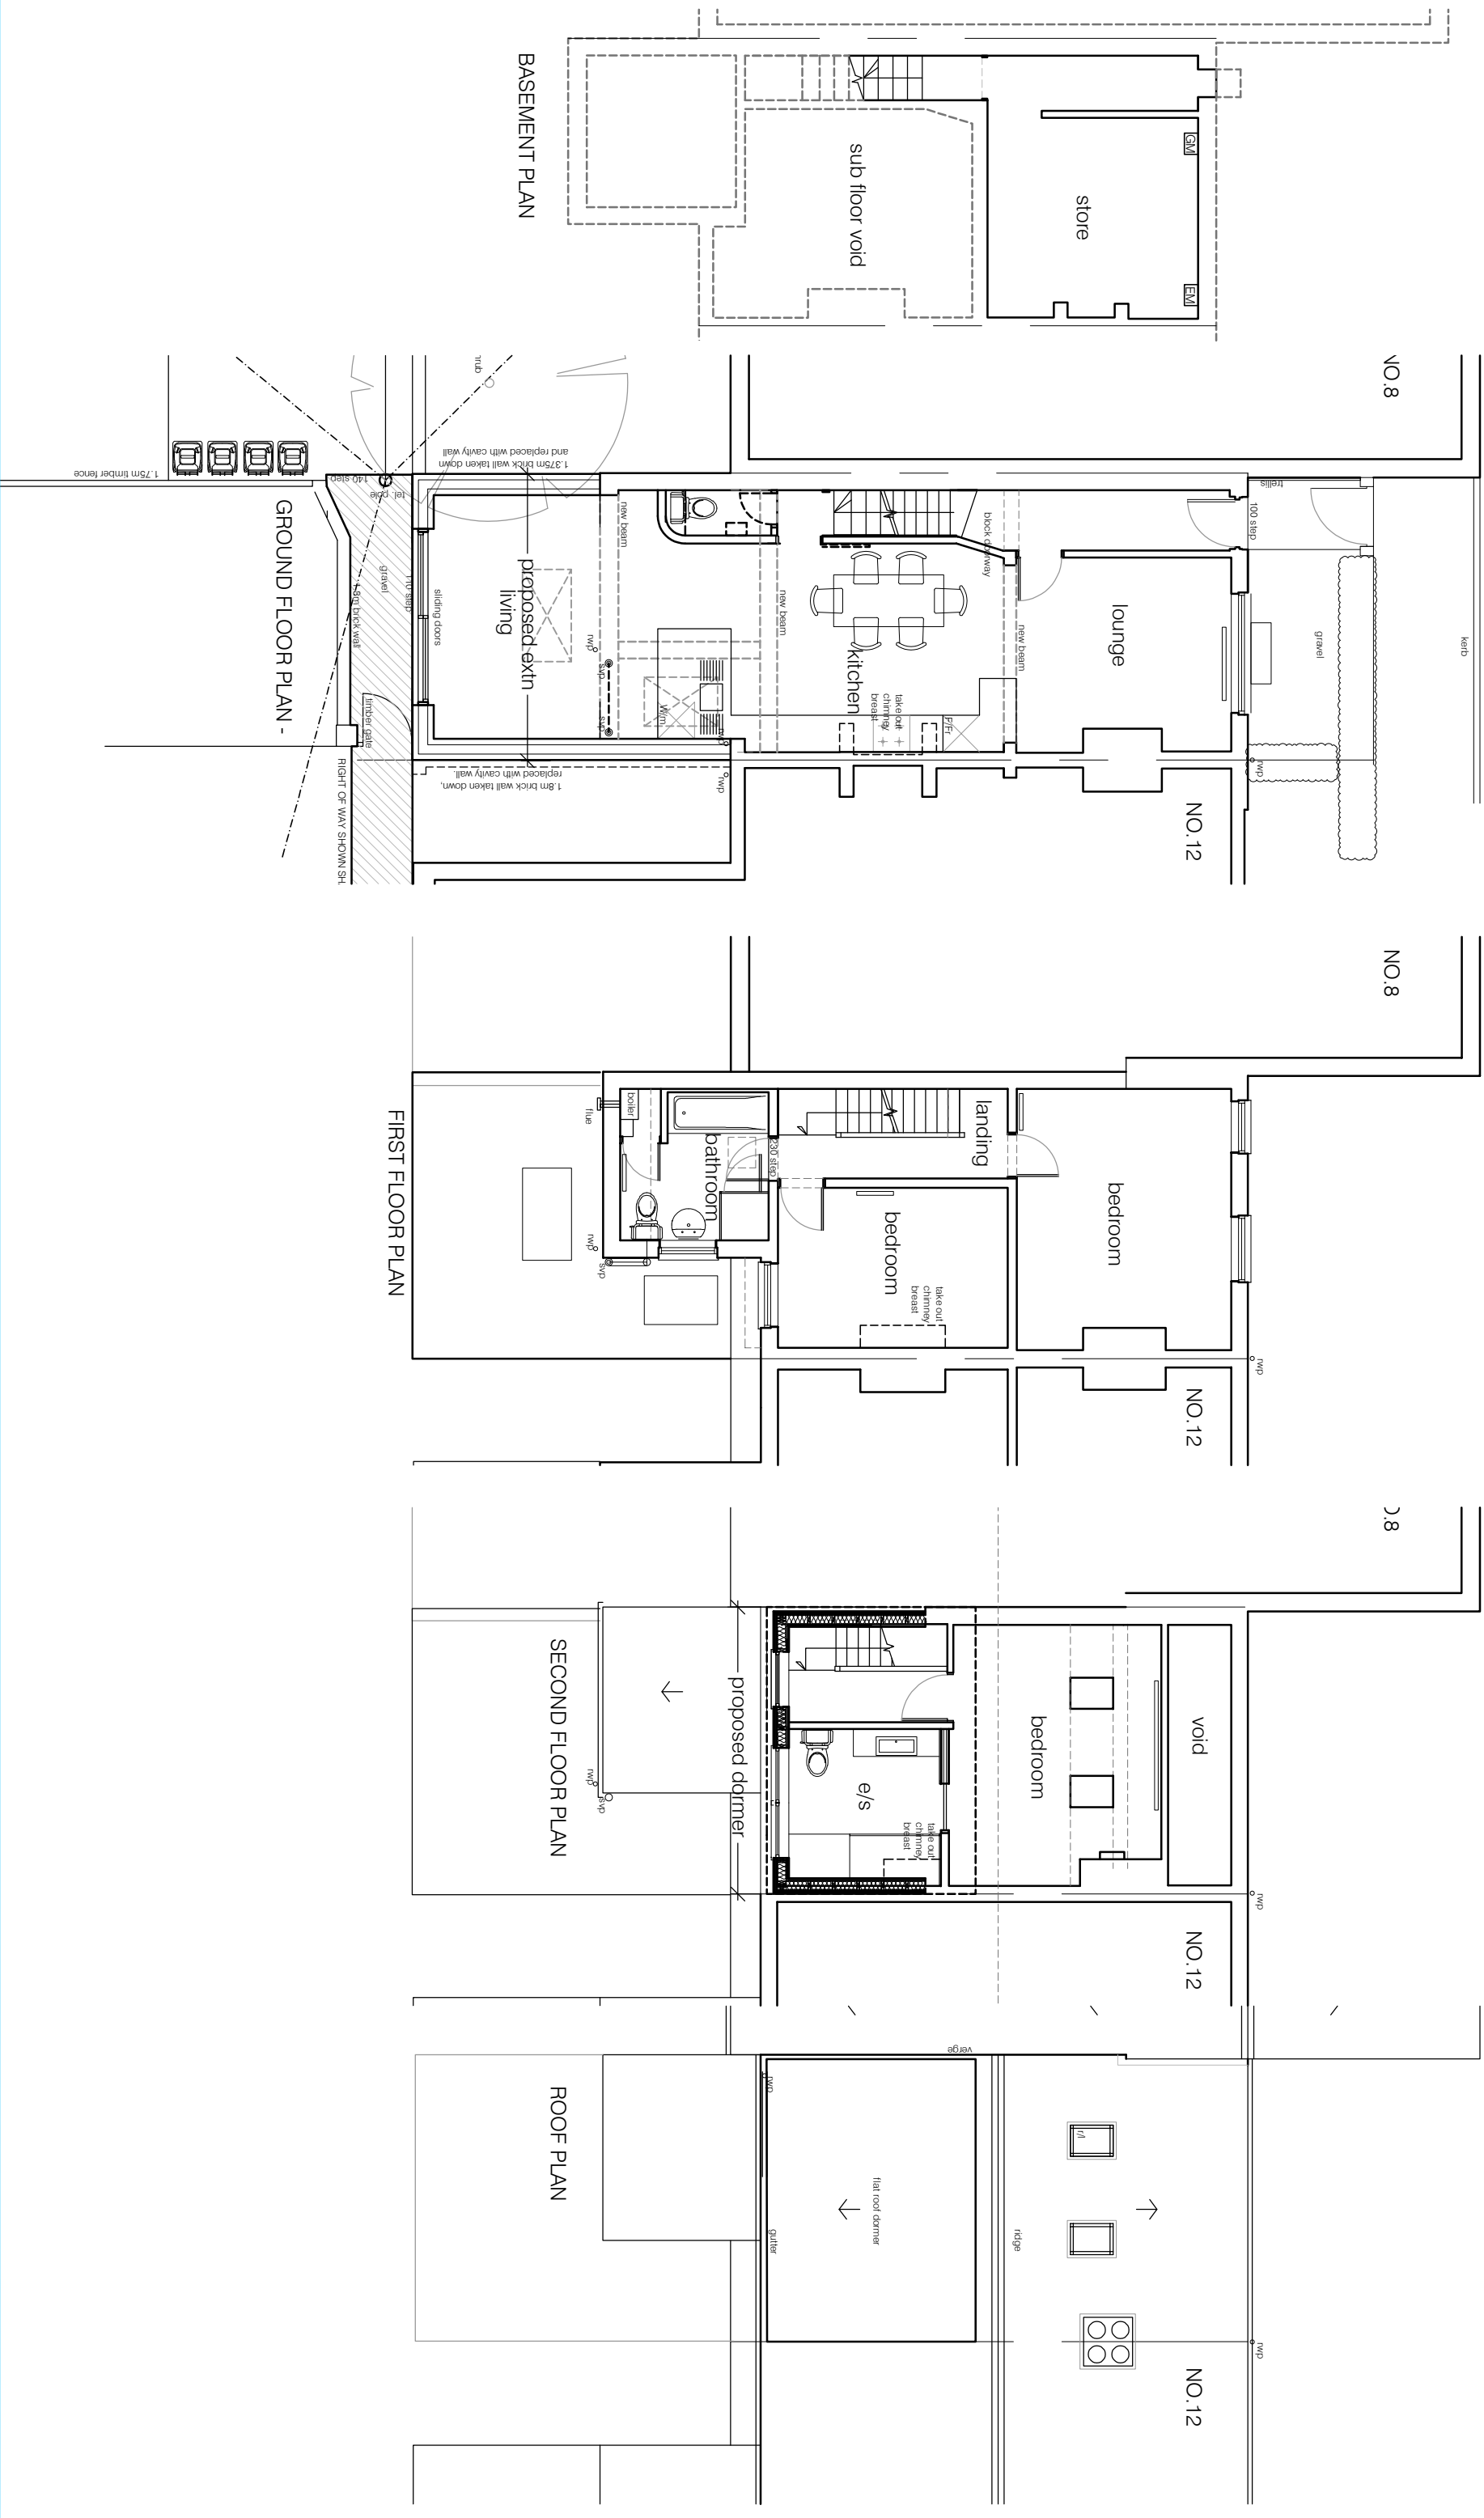

Simon R Miles Chartered Architect Disbury Manchester T: 07778 137830 E: srmilesarchitect@gmail.com		Revision	Date	Revision note	Notes
Do not scale. Contractor must check all dimensions on site before preparing production drawings or commencing any work. This drawing and its design is the copyright of S R Miles Ltd and may not be reproduced in any form whatsoever without their prior express written consent.					
Project: 10 Grange Lane Disbury		Scale: 100@A3			
Title: Floor plans as Proposed		Date: 09.05.2023			
Drawing number: 23.376 PL200		CAD Ref: 23.376			
Client: Mr & Mrs Brook		Drawn by: SRM			

SRM

Simon R Miles
Chartered Architect