



1 Horizontally Laid Sinusoidal Profile Cladding System

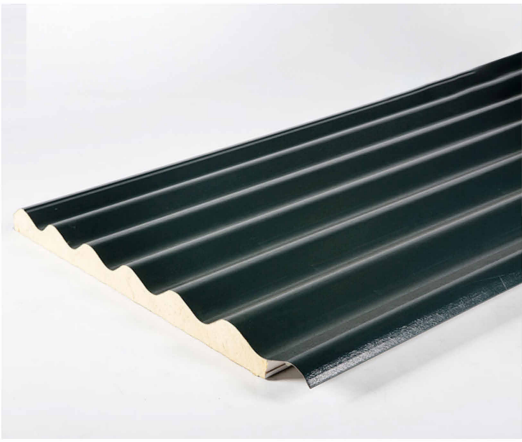


Colour - RAL 9005 Jet Black

2 Viedo Vertically Laid Standing Seam Built-up Cladding System

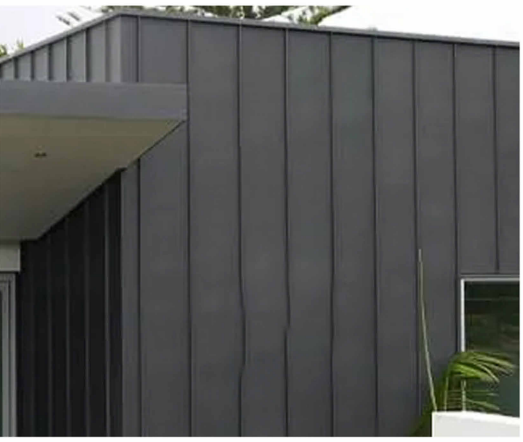

Colour - RAL 9005

3 Feature Flashing to Entrance Portico Material - Pressed Metal Finish

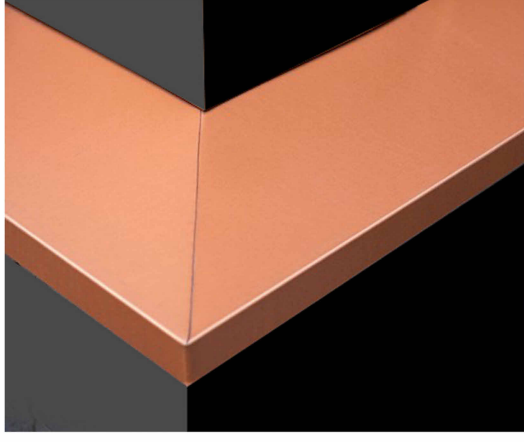

Colour - PPC Seren Copper

7 Elite 2 Roof System with 32-167-1000 roof trapezoidal external profile




Colour - HPS200 Ultra RAL 7038 Goosewing Grey

8 Rooflight System integrated compatible with roof cladding system



Covering - Approximately 15% Roof Coverage

4 Aluminium Double Glazed Windows & Curtain Walling
- With Integral Insulated Blanking Panels
- With Matching Doorsets

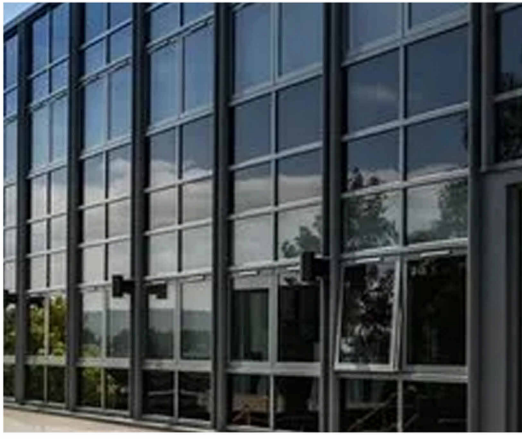

Frame Colour - PPC RAL 9005 A Jet Black

5 Insulated Sectional Roller Shutter Doors
Opening - 4000(W) x 4000(H)mm



Colour - RAL 9005 Jet Black

6 Insulated Steel Personnel Doors
Opening - 1010(W) x 2110(H)mm



Colour - RAL 9006 Silver

10 Feature Projecting Portico Over Loading Doors Material - Pressed Metal Finish




Colour - PPC RAL 9005 Jet Black

11 Glazed Canopy Over Main Entrance Frame




Colour - PPC RAL 9005 Jet Black

12 PPC Aluminium Unit Identification Numbering
To Specialist Sub-Contractor Design
Size - Height 1350mm | Depth 150mm

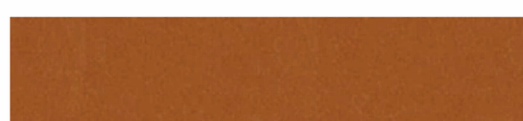

Colour - Seren Copper

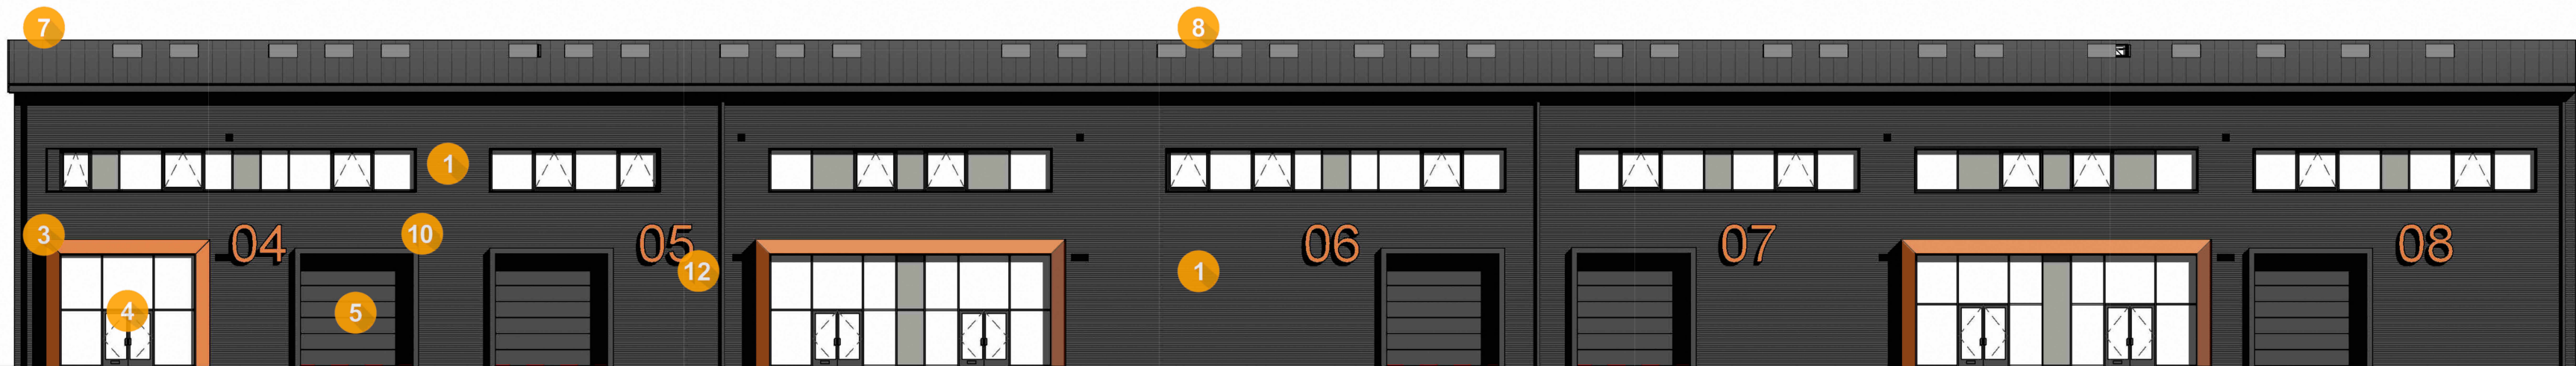

1 North Elevation Unit 4, 5, 6, 7, 8
1 : 200

General Notes

Do not scale from this drawing. Only work to written dimensions.

All site dimensions shall be verified by the Contractor on site prior to commencing any works.

This drawing is the property of Fletcher-Rae (UK) Limited (t/a Fletcher-Rae) and copyright is reserved by them. The drawing is not to be copied or disclosed by or to any unauthorised persons without the prior written consent of Fletcher-Rae (UK) Limited.

P1	Materials List Chosen to Support Planning Conditions 8	27.03.23	MTG	ME
Rev.	Description	Date	ISS	APP
Scale	@ A1			
Status	Planning			
Drawn By	MTG			
Checked By	ME			
Date	27/03/23			
Client:				

Kier Property

Project:
**Elizabeth Street, Cheetham Hill
Manchester**

Sheet Name:

**Unit 4-8 - Materials List & Colours to
Support Planning Condition 8**

Project No. Orig. Zone Level Type Role Cts Dwg No. Rev
21039-FRA-04-XX-DR-A -40-0003 P1

fletcher|rae
Architects | Master Planners | Designers
Hill Quays, 5 Jordan Street, Manchester, M15 4PY

t +44 (0) 161 242 1140
f +44 (0) 161 242 1141
w www.fletcher-rae.com
e info@fletcher-rae.com