



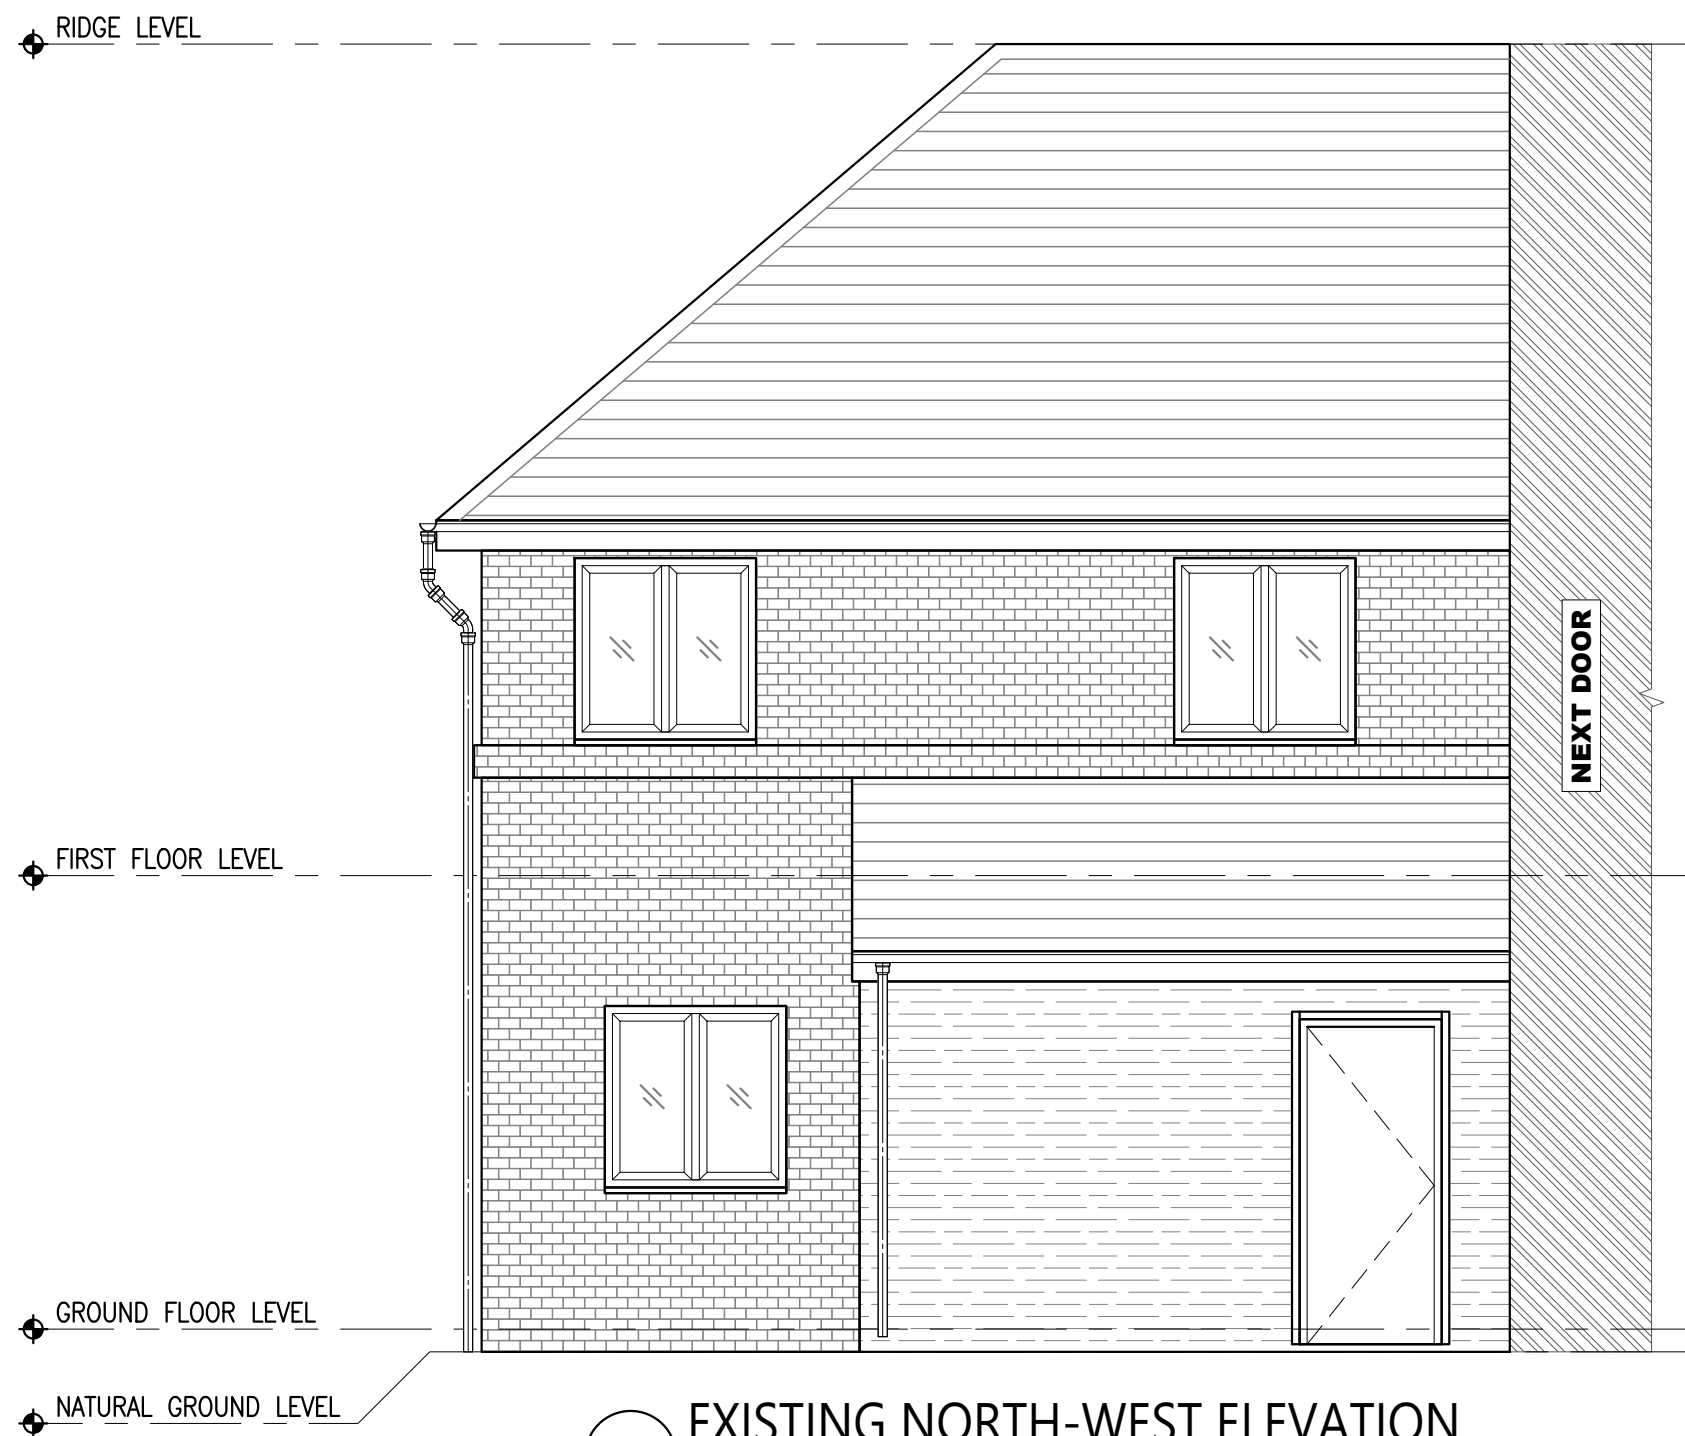

1 EXISTING NORTH-WEST ELEVATION
SCALE 1:50

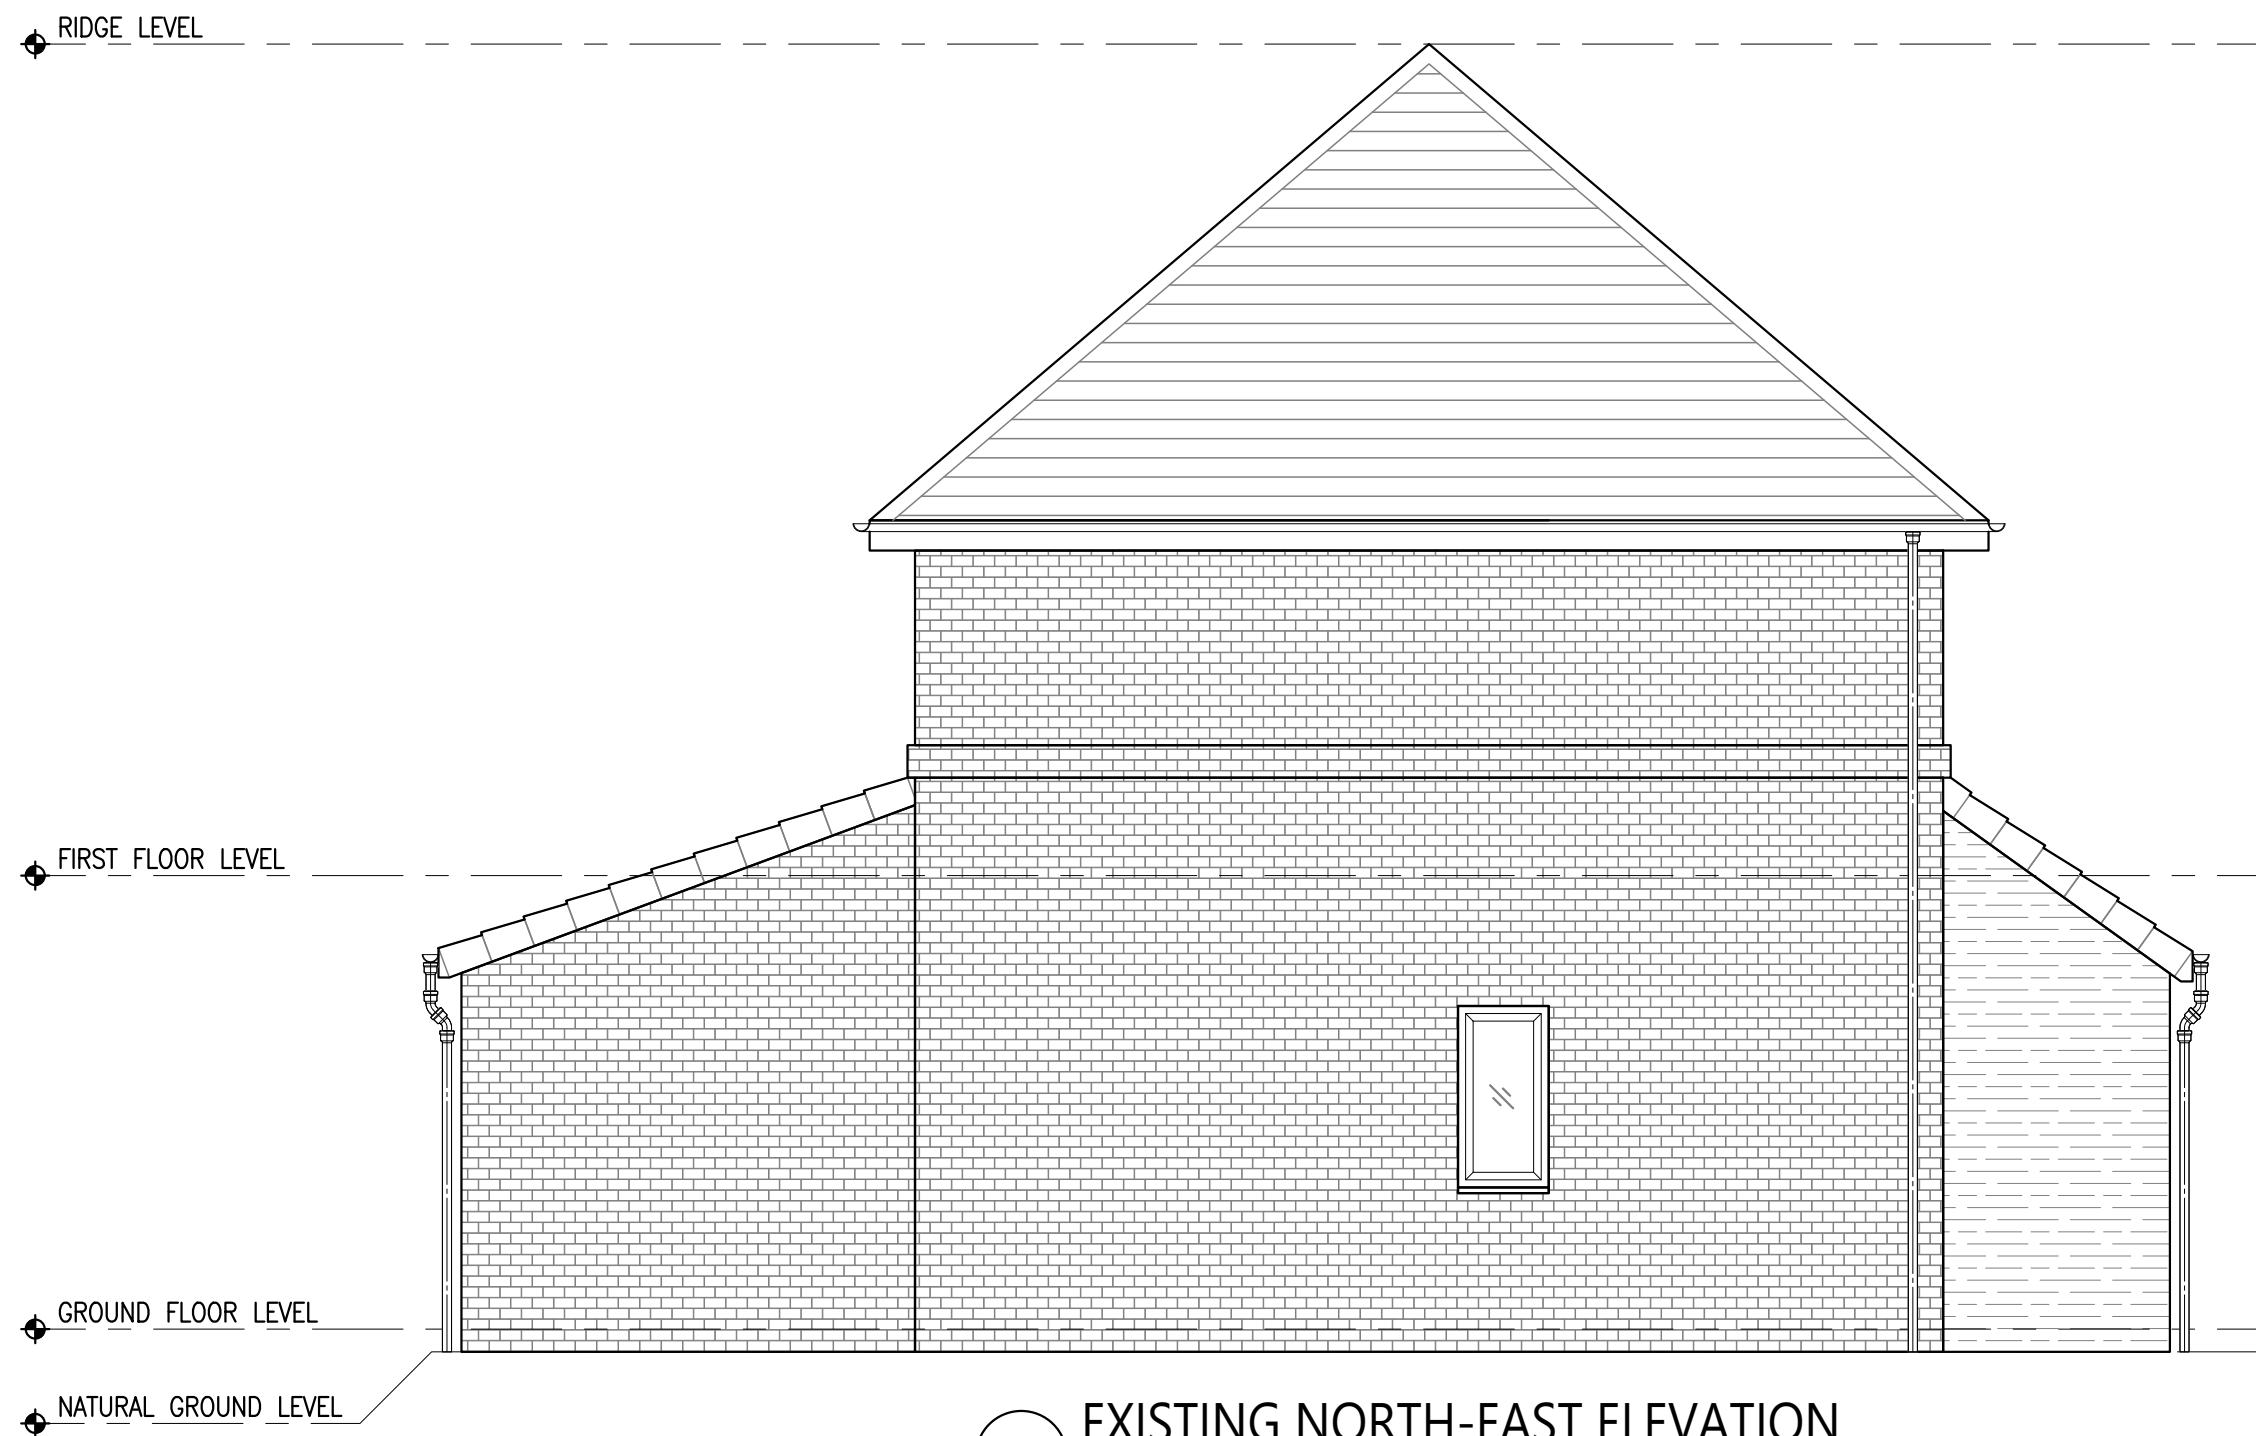

2 EXISTING NORTH-EAST ELEVATION
SCALE 1:50



3 EXISTING SOUTH-EAST ELEVATION
SCALE 1:50



01	AMENDED TO SUIT COMMENTS	B.S.	06.03.23
REV. No.	MODIFICATIONS	DRAWN	DATE

Drm: IDS	Date: 25.11.22	Scale:
Chkd: RL	Date: 25.11.22	1:50@A2

Project Title:
8 DELWOOD GARDENS, M22 9SP

Drawing Title:
EXISTING ELEVATIONS



Drg. No.:	IDS-405-E-003	Rev.:	01
-----------	---------------	-------	----