




**Proposed Front Elevation**  
Scale 1:50

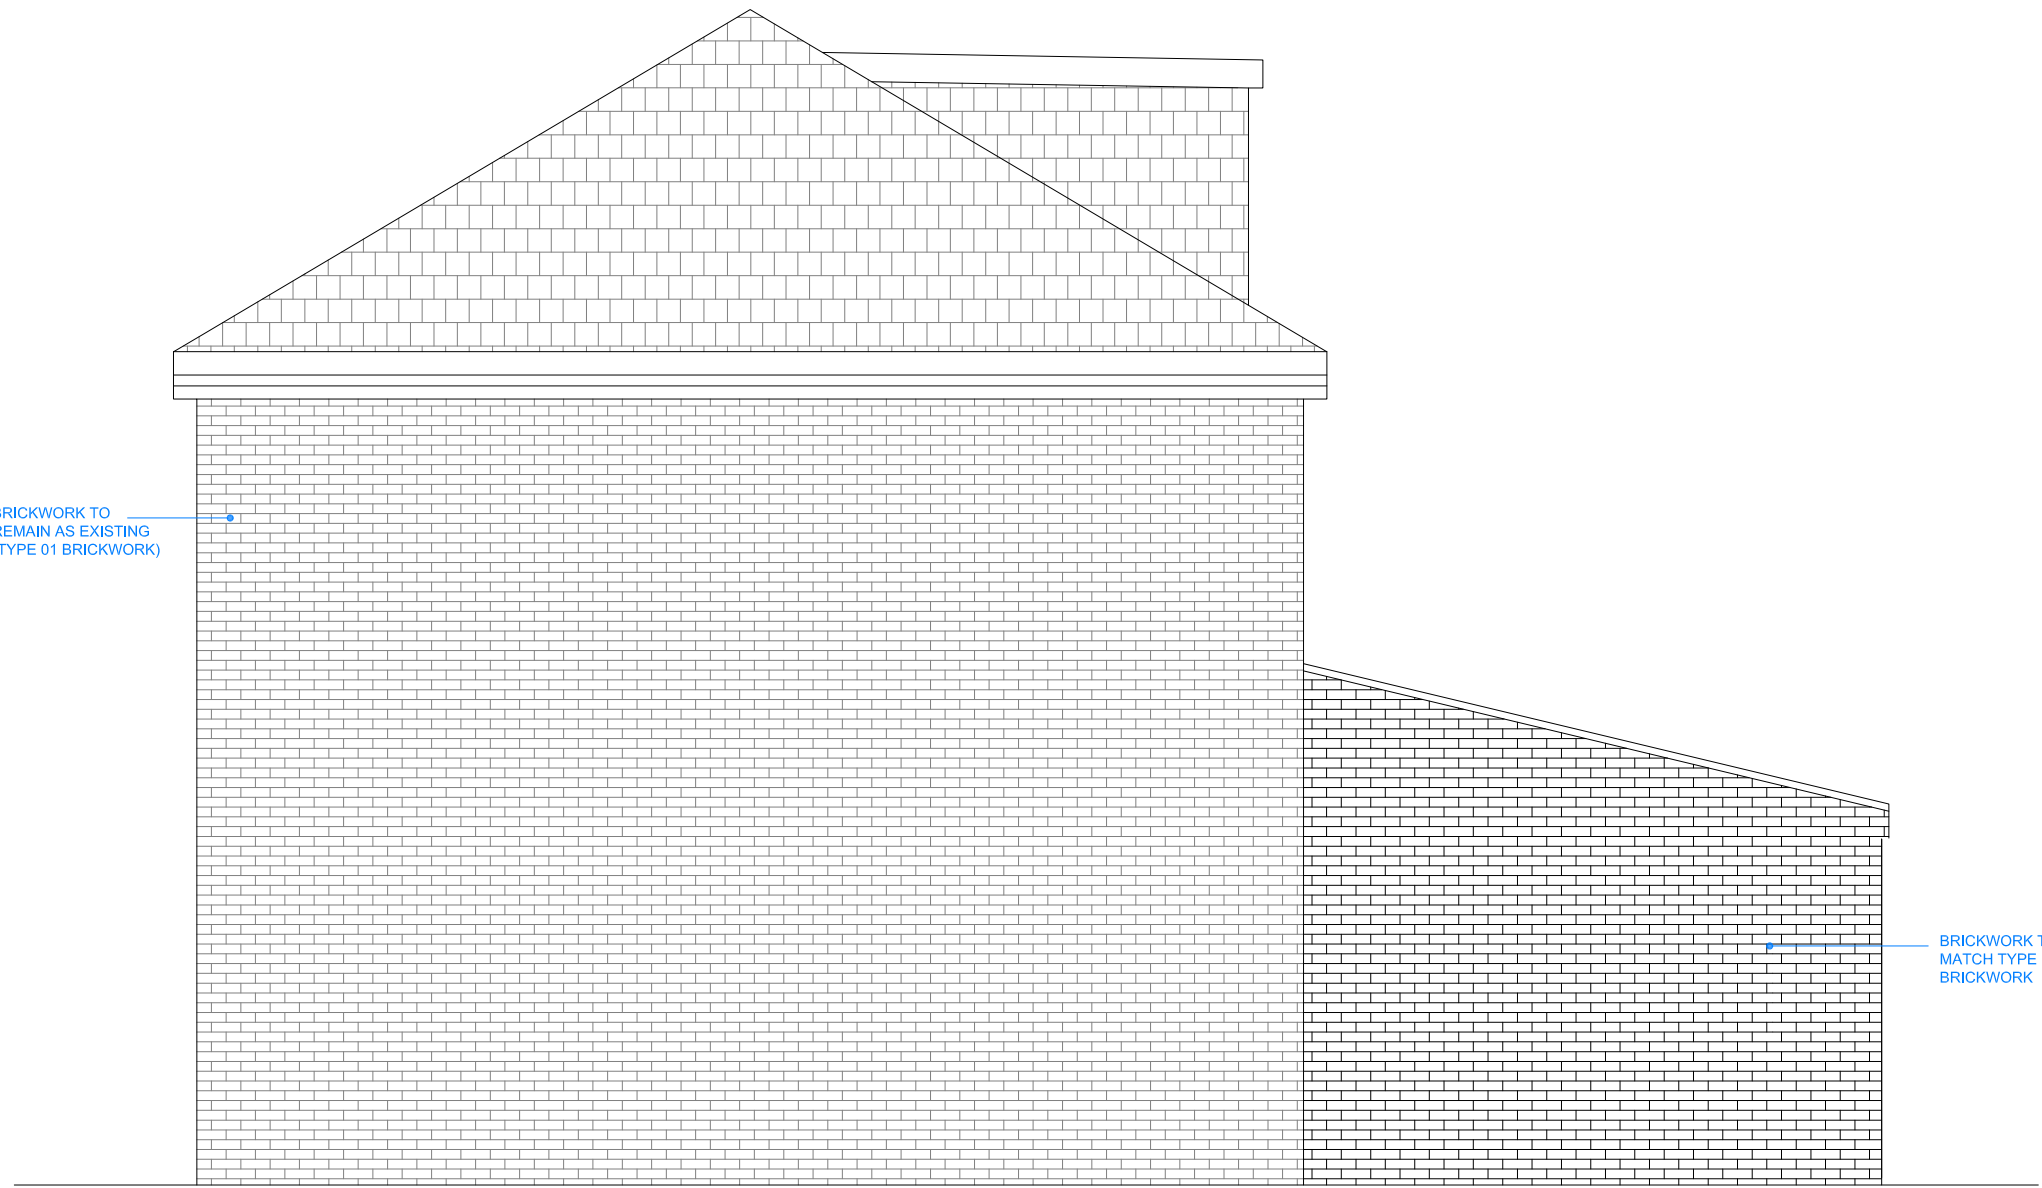

**Proposed Side Elevation**  
Scale 1:50

**NEW PLANNING DRAWINGS**

|   |                            |         |            |
|---|----------------------------|---------|------------|
| <div>Notes :-<br/>Do not scale from drawings unless by agreement with architect. Use<br/>figured dimensions only. Check all dimensions on site prior to<br/>commencing the works. Drawing to be read in conjunction with other<br/>relevant consultant information.</div> <div>specification.</div> <div><div>0m</div><div>2m</div><div>4m</div><div>6m</div><div>8m</div><div>10m</div></div> | Proposed Elevations        | 102     | -          |
|   | 63 Elsdon Road, Manchester | 1:50 A1 | B-2115     |
|   |                            | scale   | Job NO. KH |
|   | PLANNING                   |         | drawn      |