




47 Milton Grove, Whalley Range




front elevation

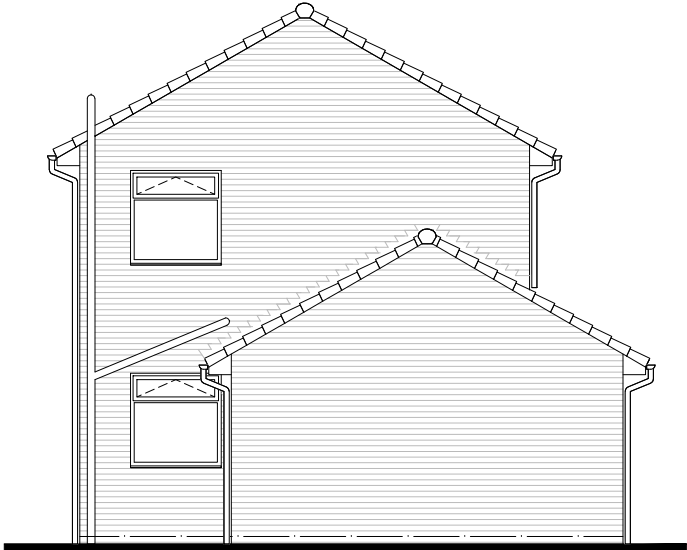


side elevation



rear elevation

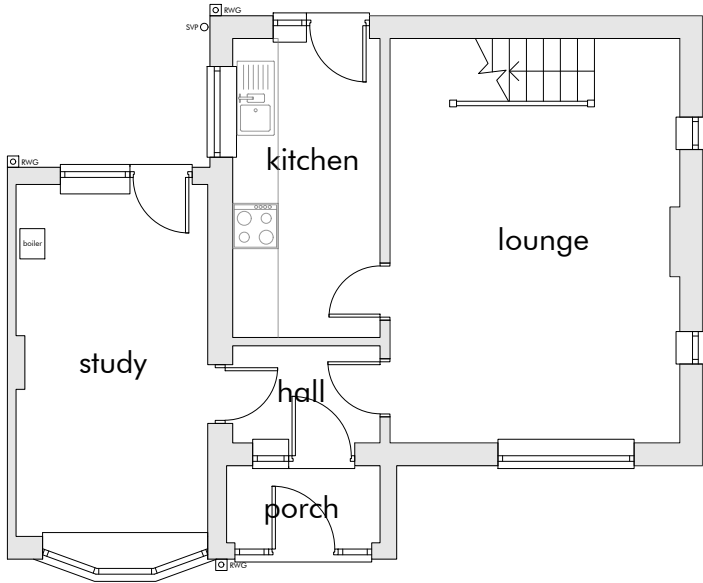


ground floor plan

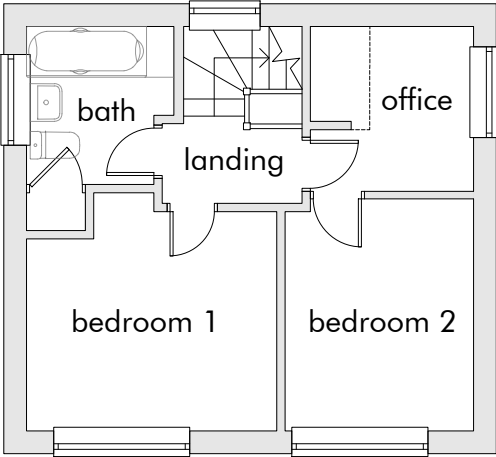

first floor plan



side elevation

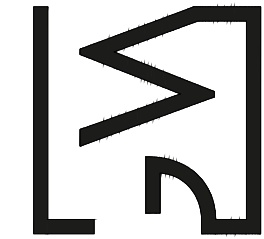

GOODWINTER
DESIGN & PLANNING
07584245825
www.goodwinter.co
info.goodwinter.co

Copyright of this drawing remains vested in GoodWinter Design & Planning Ltd and cannot be reproduced without prior consent.
Do not scale from drawing, contractors are responsible for checking the given dimensions and resolving any discrepancy prior to construction.
All dimensions indicated are from structural elements unless specified and do not include internal finishes and construction tolerances.
Drawing to be read in conjunction with all structural and other specialist drawings and/or details.



DRAWING TITLE
Existing Plans & Elevations

PROJECT
Part retrospective application for garage/carport conversion, new & replacement windows, external render & provision of wider vehicular access with timber gate


ADDRESS
47 Milton Grove, Whalley Range, Manchester, M16 0BP

SCALE
1:100@A3


DWG NO.
GW0005/E1

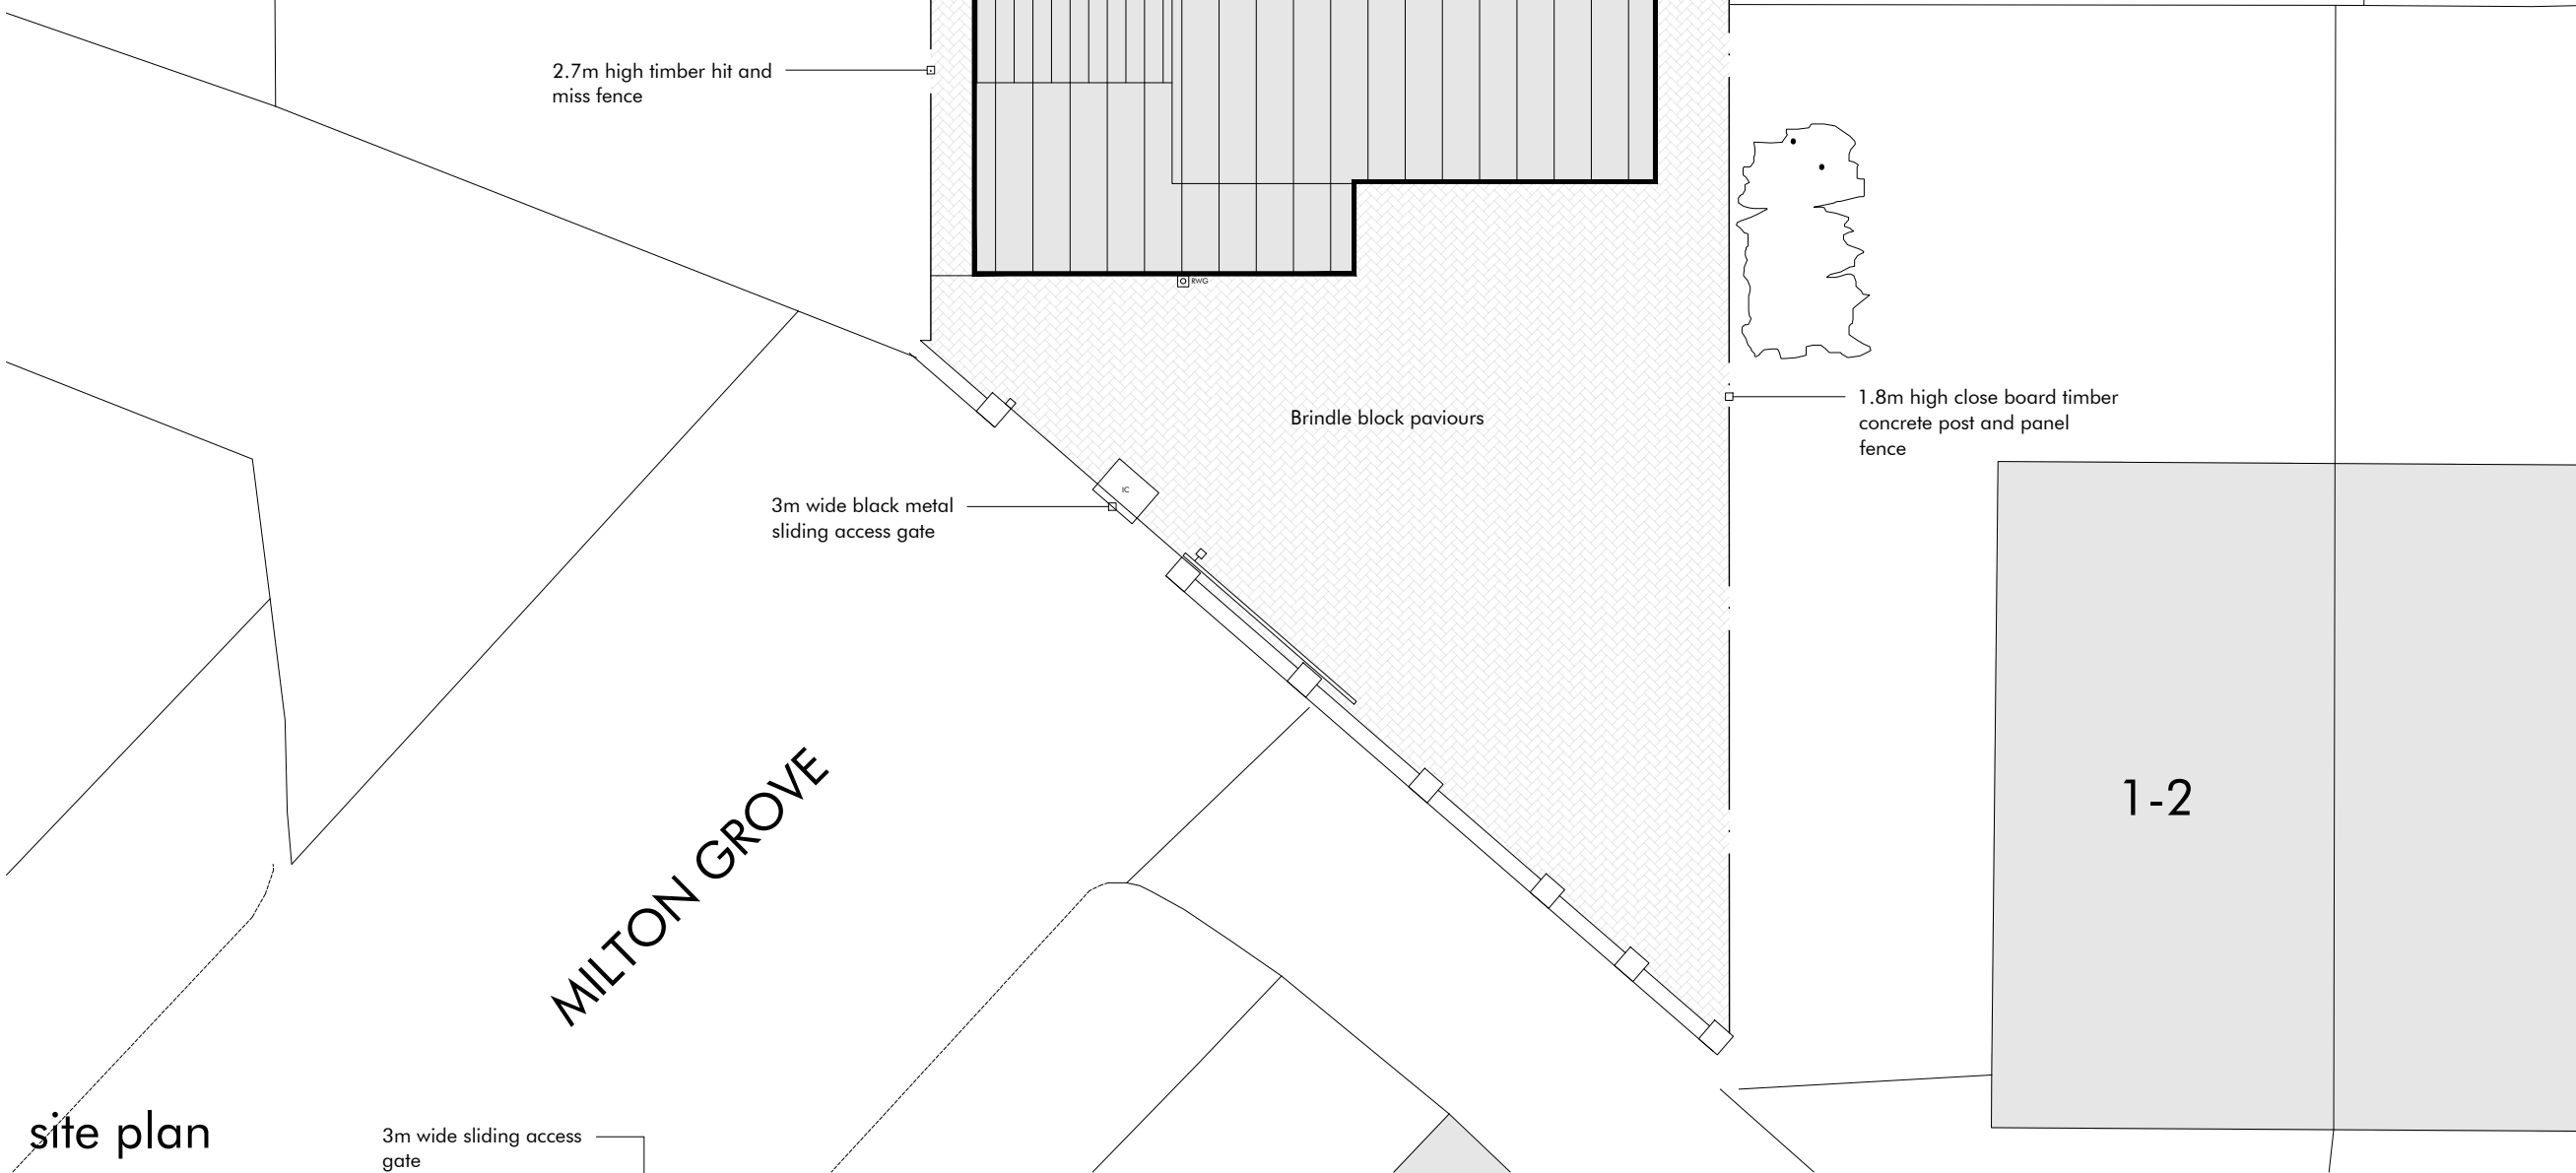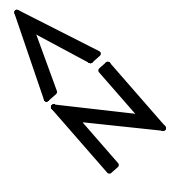

site plan

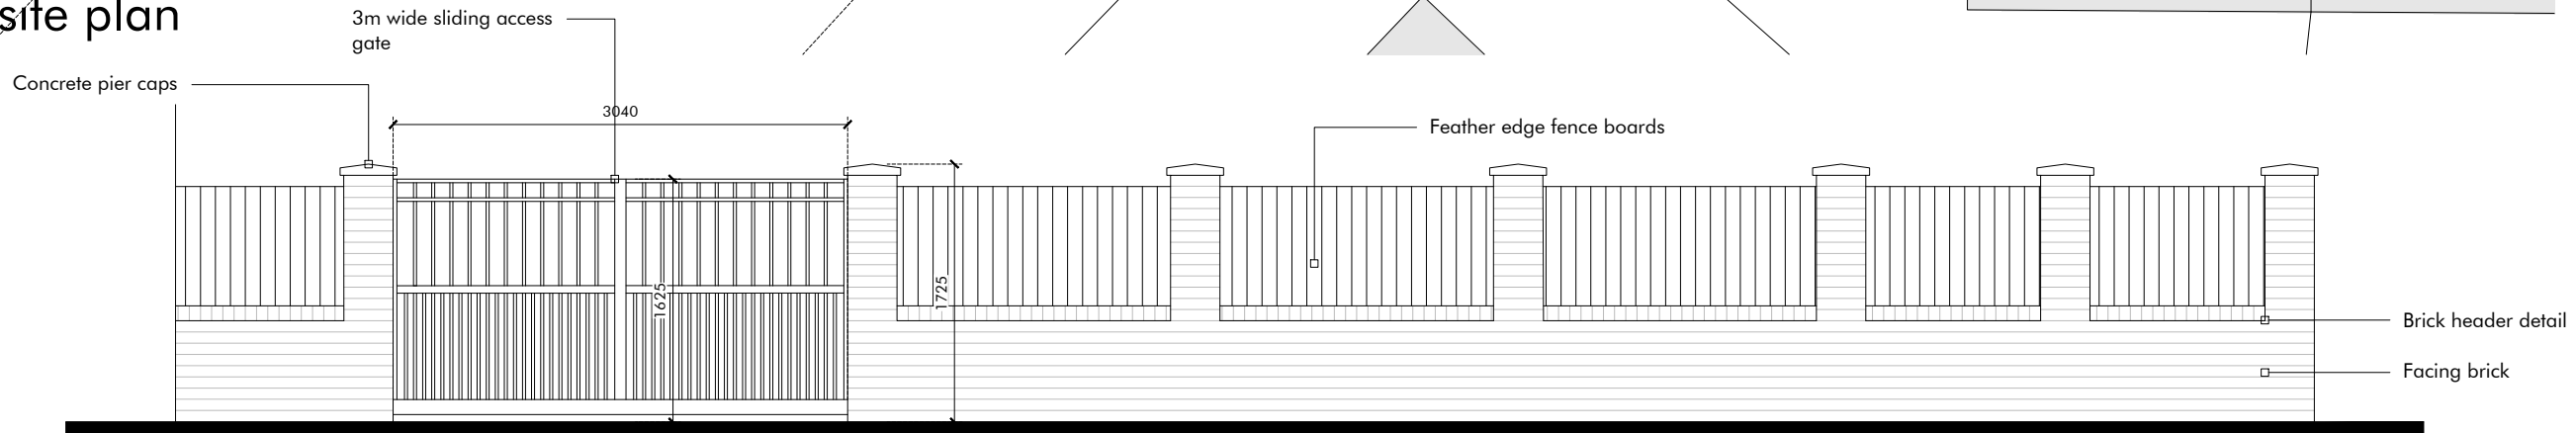

boundary elevation

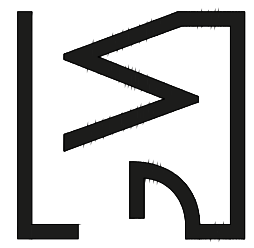

GOODWINTER
DESIGN & PLANNING

info.goodwinter.co

www.goodwinter.co

07584245825

DRAWING TITLE
Existing Site Plan & Boundary Elevation

PROJECT
Part retrospective application for garage/carport conversion, new & replacement windows, external render & provision of wider vehicular access with timber gate

ADDRESS
47 Milton Grove, Whalley Range, Manchester, M16 0BP

SCALE
1:50, 1:100@A3

DWG NO.
GW0005/E2


Copyright of this drawing remains vested in GoodWinter Design & Planning Ltd and cannot be reproduced without prior consent.
Do not scale from drawing, contractors are responsible for checking the given dimensions and resolving any discrepancy prior to construction.
All dimensions indicated are from structural elements unless specified and do not include internal finishes and construction tolerances.
Drawing to be read in conjunction with all structural or other specialist drawings and/or details.



front elevation



first floor plan

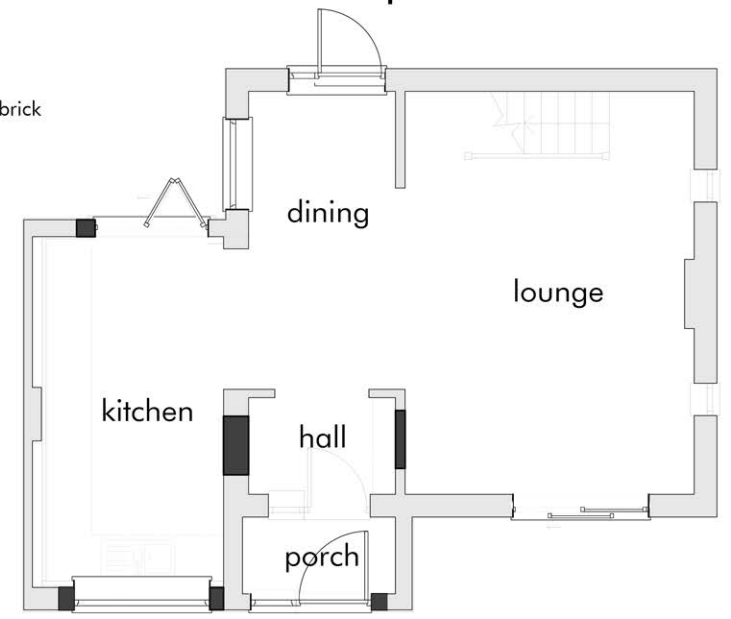

ground floor plan



side elevation



rear elevation



side elevation

GOODWINTER

DESIGN & PLANNING

www.goodwinter.co

07584245825

info.goodwinter.co

DRAWING TITLE

Proposed Plans and Elevations

PROJECT

Part retrospective application for garage/carport conversion, new & replacement windows, external render & provision of wider vehicular access with timber gate

ADDRESS

47 Milton Grove, Whalley Range, Manchester, M16 0BP

SCALE


1:50, 1:100@A3

DWG NO.


GW0005/P1A

A Amendments at client's request


Copyright of this drawing remains vested in GoodWinter Design & Planning Ltd and cannot be reproduced without prior consent. Do not scale from drawing, contractors are responsible for checking the given dimensions and resolving any discrepancy prior to construction. All dimensions indicated are from structural elements unless specified and do not include internal finishes and construction tolerances. Drawing to be read in conjunction with all structural or other specialist drawings and/or details.

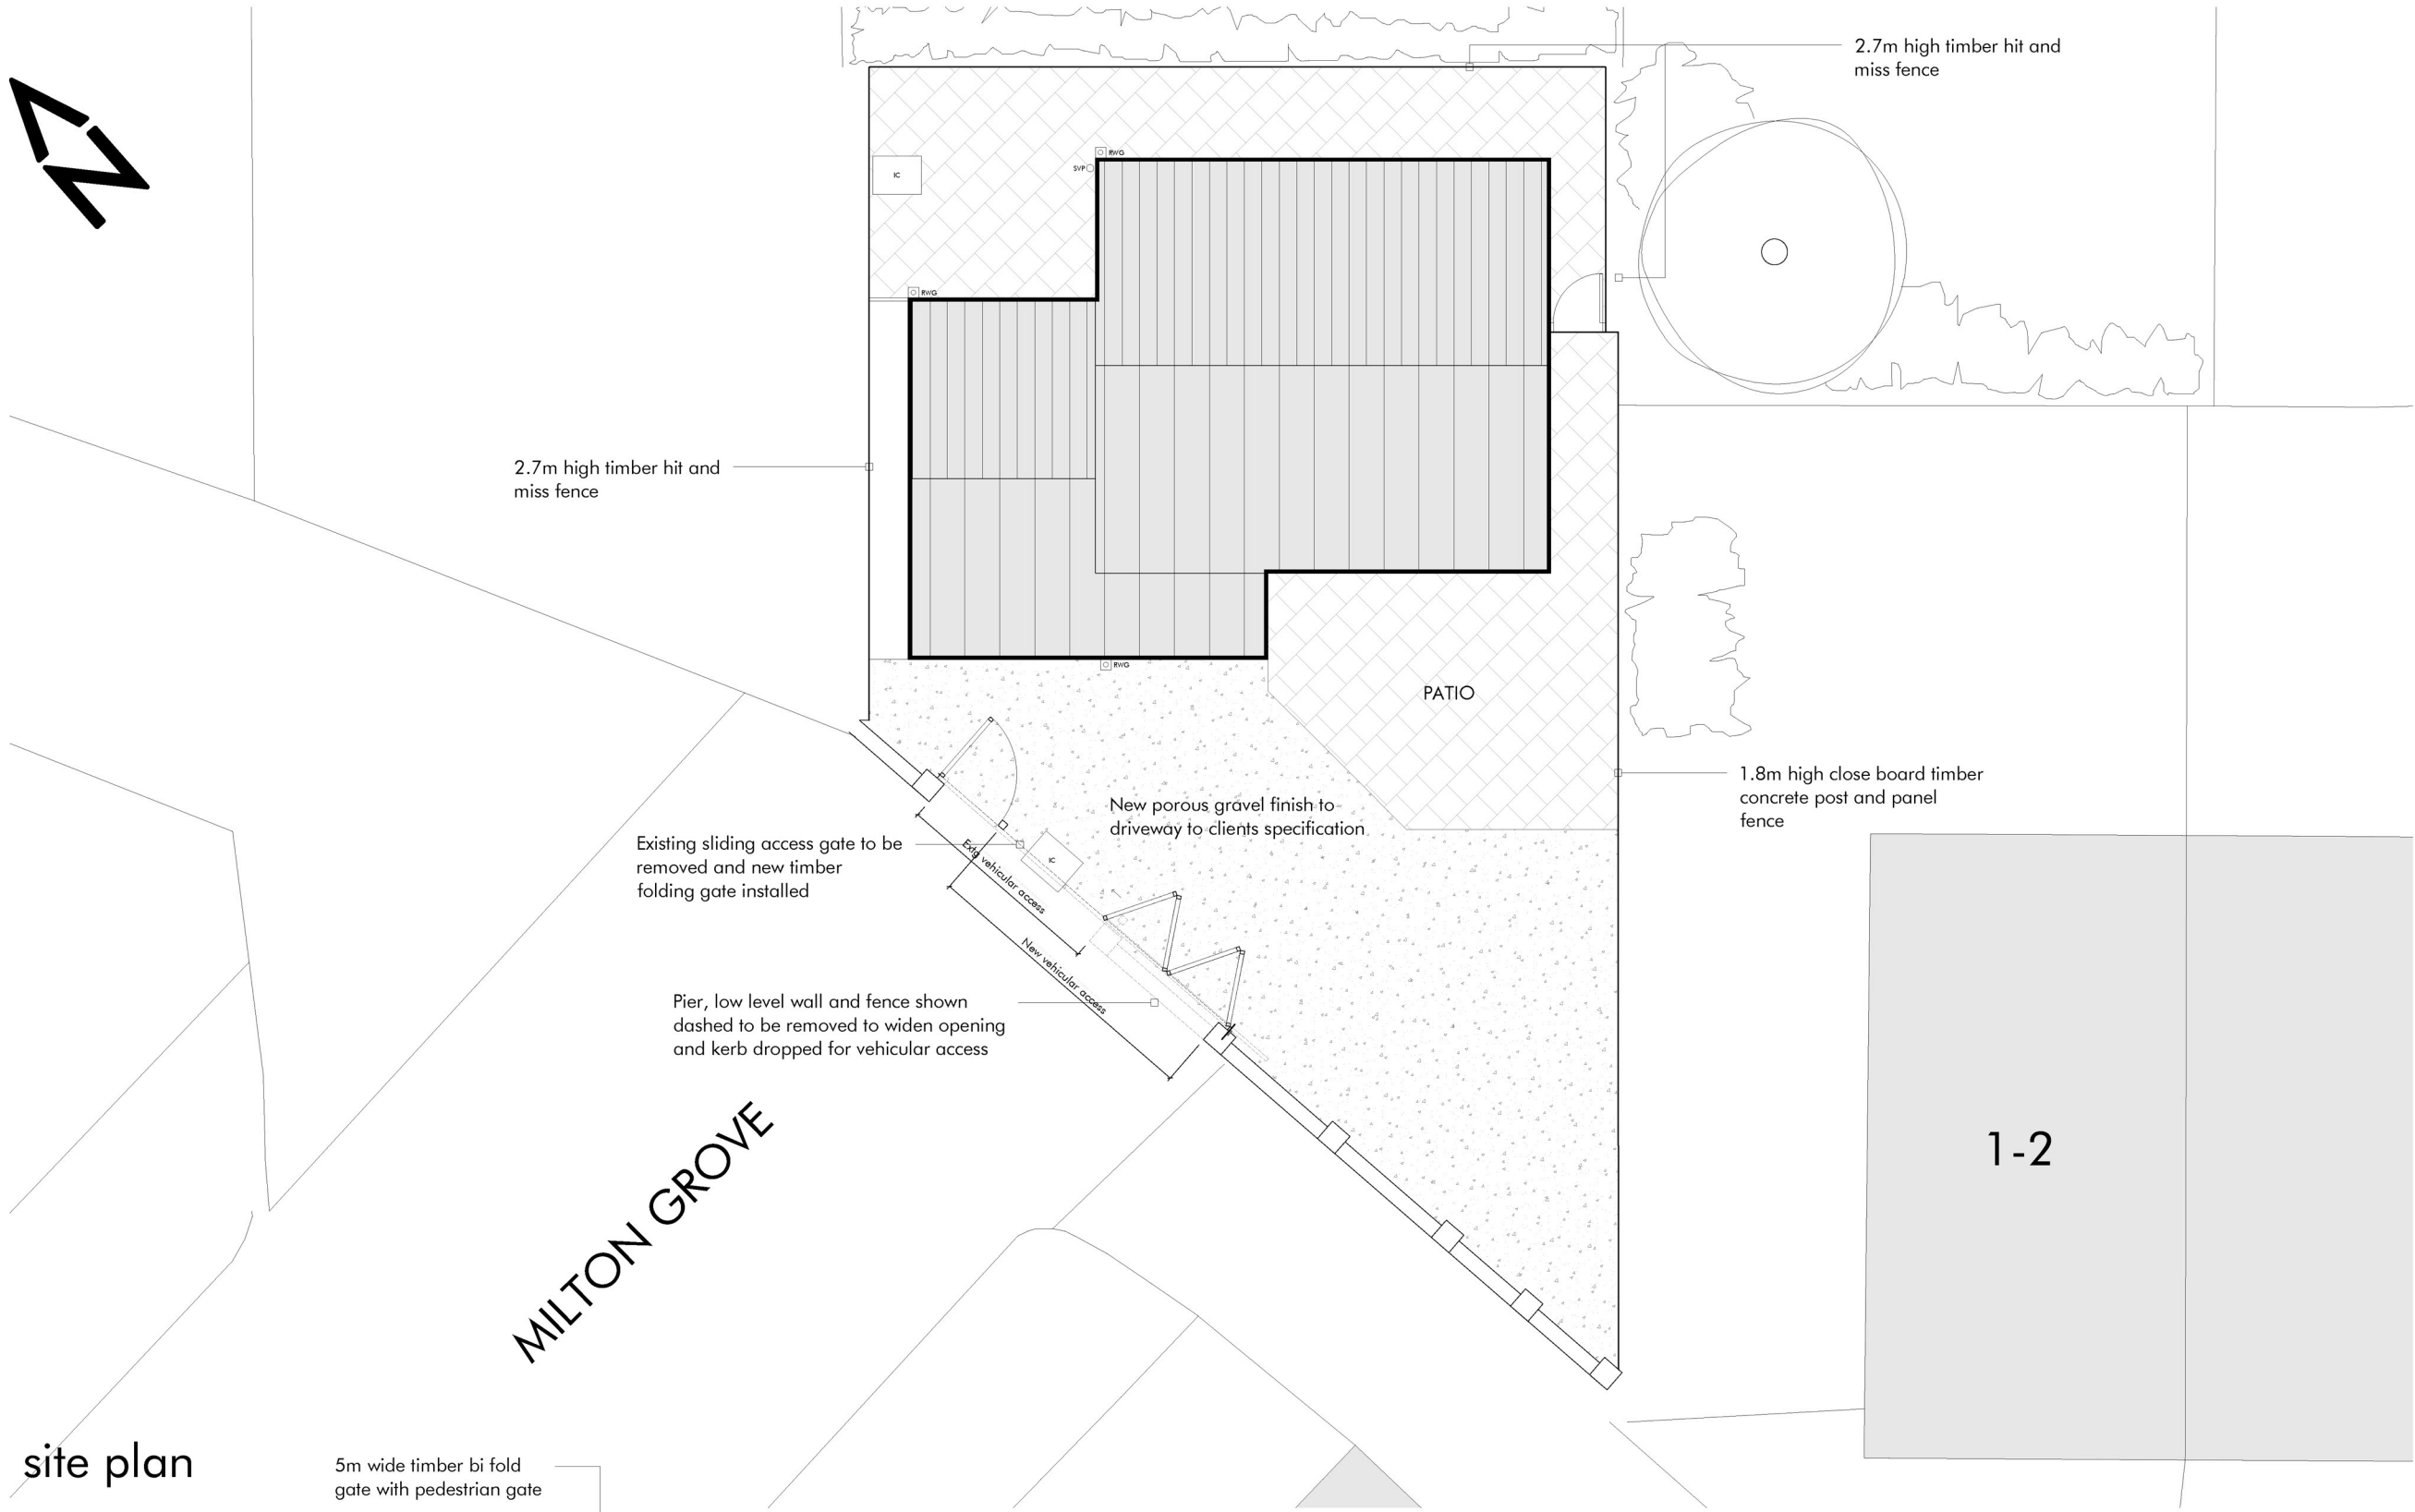

site plan

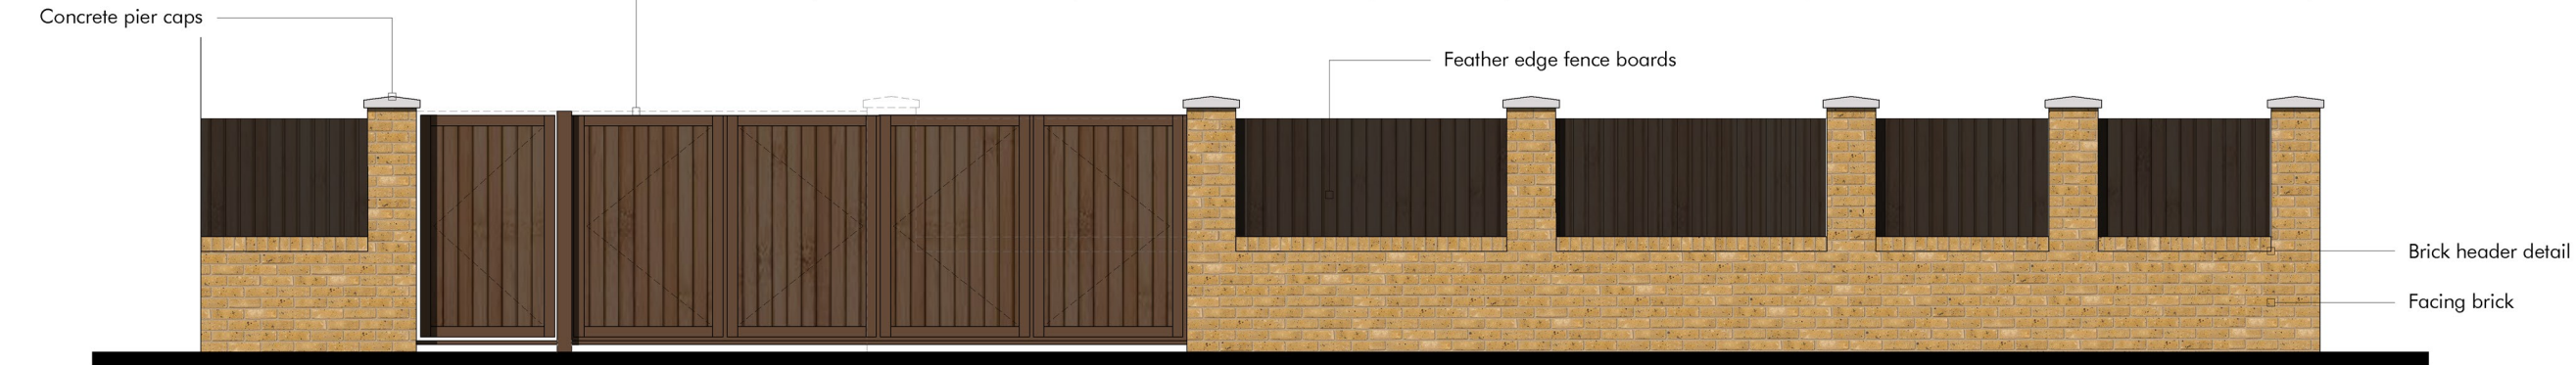

boundary elevation

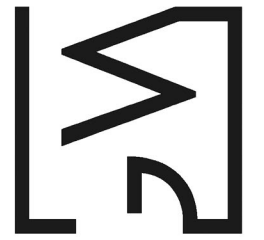

GOODWINTER
DESIGN & PLANNING

www.goodwinter.co
07584245825
info.goodwinter.co

Copyright of this drawing remains vested in GoodWinter Design & Planning Ltd and cannot be reproduced without prior consent.
Do not scale from drawing, contractors are responsible for checking the given dimensions and resolving any discrepancy prior to construction.
All dimensions indicated are from structural elements unless specified and do not include internal finishes and construction tolerances.
Drawing to be read in conjunction with all structural or other specialist drawings and/or details.


DRAWING TITLE
Proposed Site Plan & Boundary Elevation

PROJECT
Part retrospective application for garage/carport conversion, new & replacement windows, external render & provision of wider vehicular access with timber gate

ADDRESS
47 Milton Grove, Whalley Range, Manchester, M16 0BP

SCALE
1:50, 1:100@A3

DWG NO.
GW0005/P2

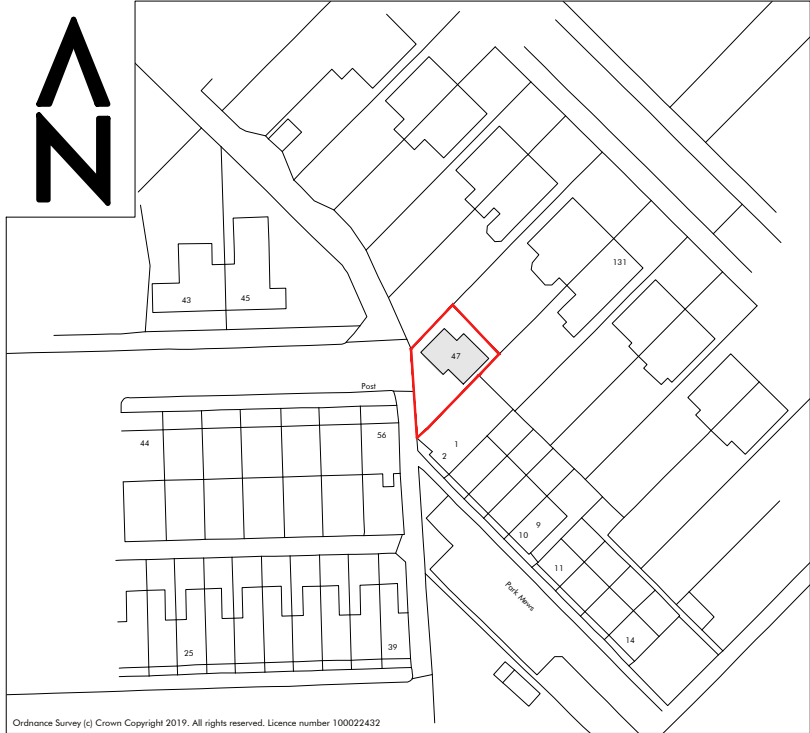

location plan



block plan

DRAWING TITLE		Location & Block Plan	
PROJECT		Part retrospective application for garage/carport conversion, new & replacement windows, external render & provision of wider vehicular access with timber gate	
ADDRESS		47 Milton Grove, Whalley Range, Manchester, M16 0BP	
SCALE		DWG NO.	GW0005/LB1
1:1'250, 1:500@A3			