



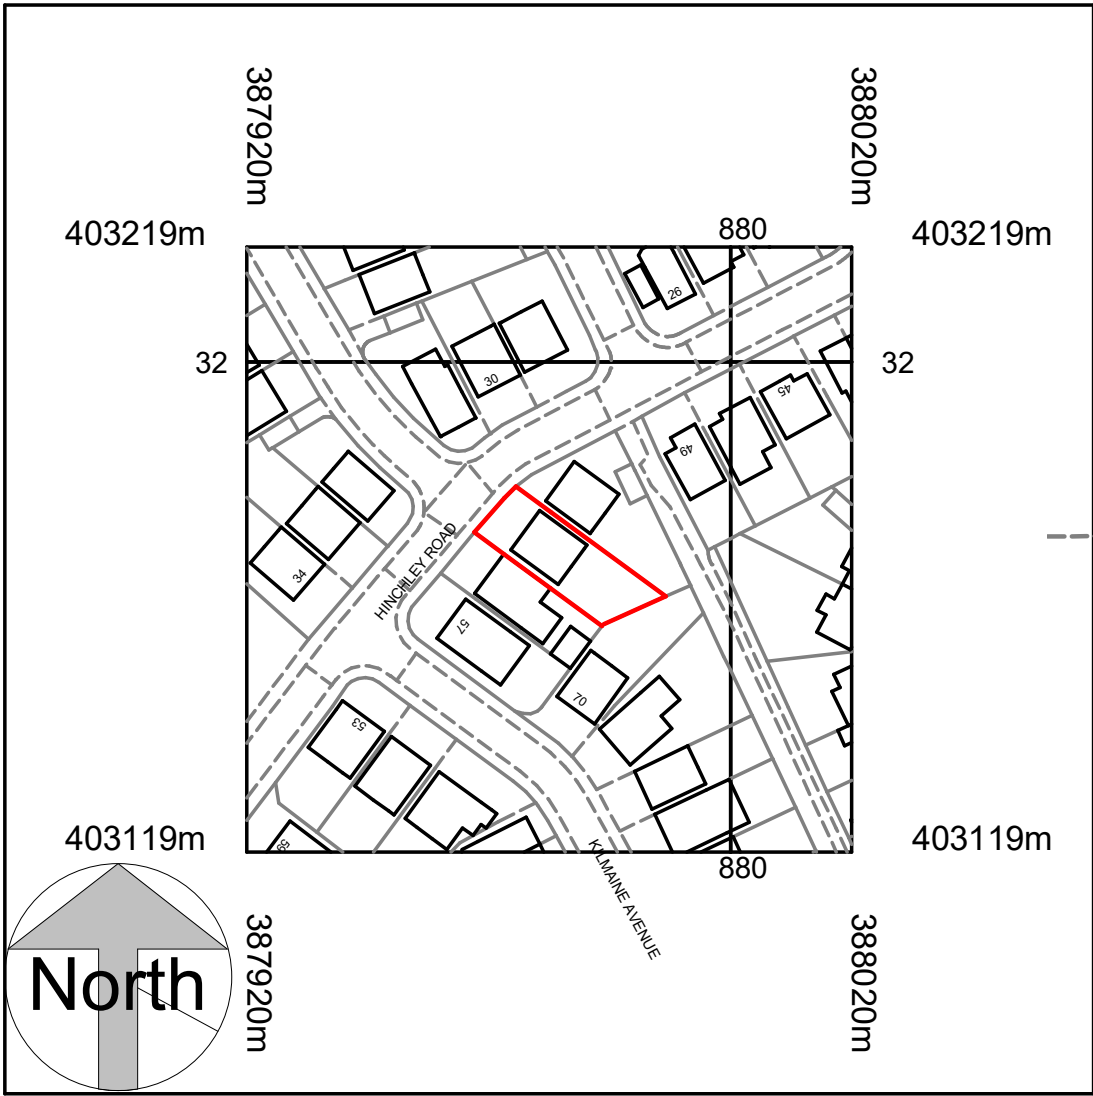

Location Plan
1 : 1250

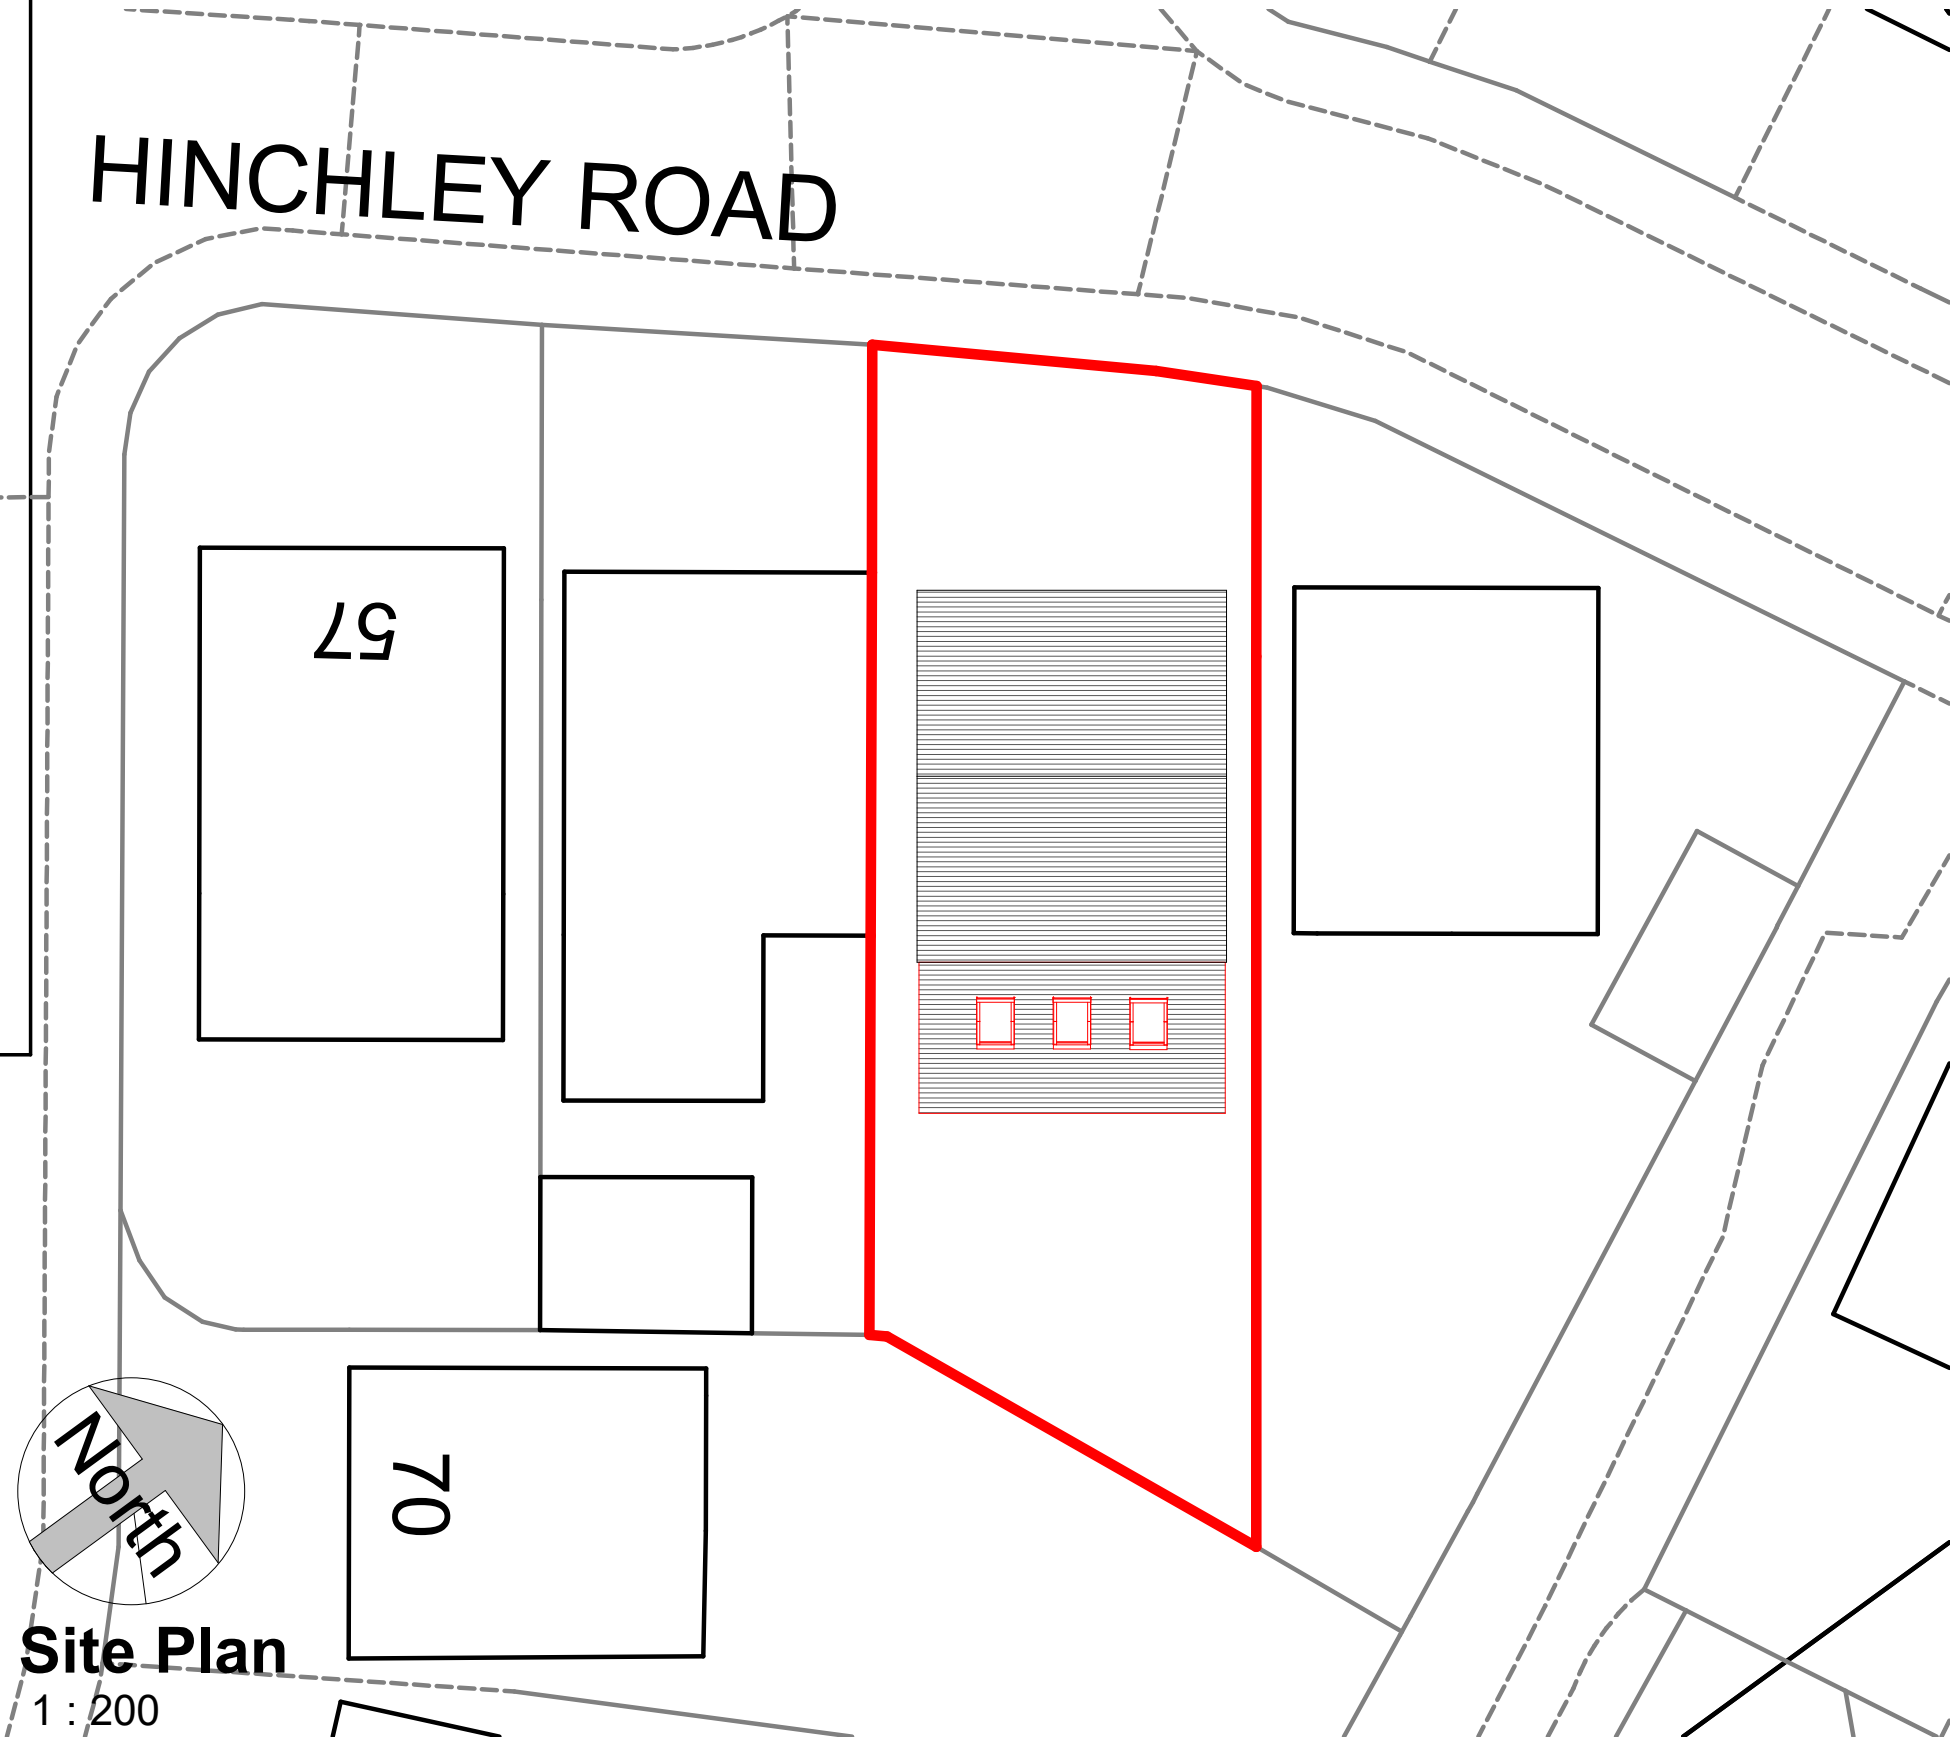

Site Plan
1 : 200

COPYRIGHT © ALL RIGHTS RESERVED BY VIKAS ALYAS LTD. DO NOT SCALE FROM DRAWING. DRAWING INDICATES DESIGN INTENT ONLY. REPORT ANY DISCREPANCIES TO CLIENT / VA LTD. NOT TO BE USED FOR CONSTRUCTION UNLESS STATED SO. TO BE READ IN CONJUNCTION WITH OTHER DRAWINGS OR SPECIFICATION WHERE PROVIDED.

ARCHITEK
BUILDING DESIGN CONSULTANCY

0161 511 8479
vikas@architek.uk
916 Stockport Road, Levenshulme, Manchester, M19 3AB

No.	Description	Date
P1	Issue to Planning	25.03.2023

PROJECT		ADDRESS		CLIENT		
Single storey rear extension		53 Hinchley Rd, Manchester M9 7FG		Patience & Bernard		
		SHEET		Date 14.03.23	Project number 2081	Scale (@ A3) As indicated
Manchester City Council	PURPOSE OF ISSUE Building Control	Location and Site Plan		Drawn by VA	DRAWING NUMBER A101	REV P1
				Checked by VA		