




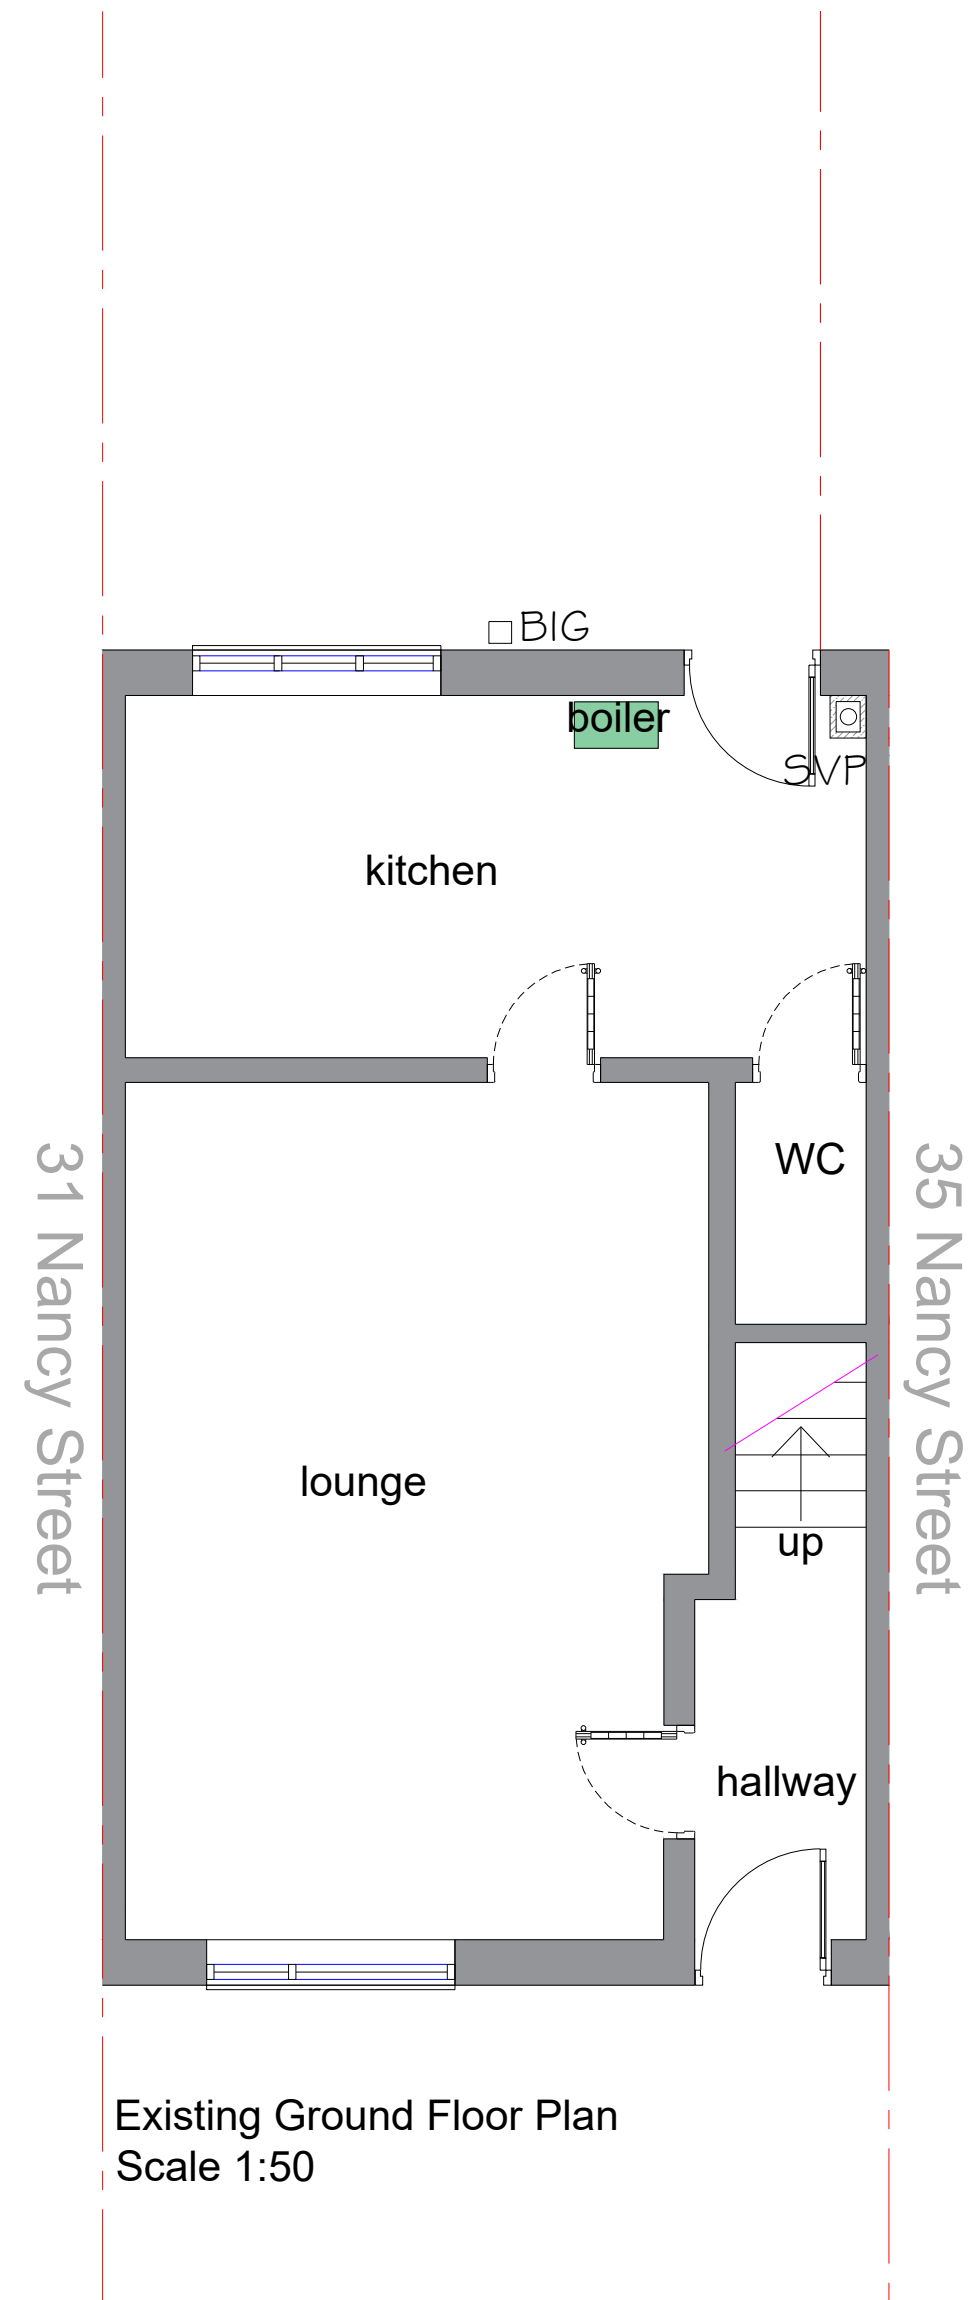


Existing Ground Floor Plan
Scale 1:50

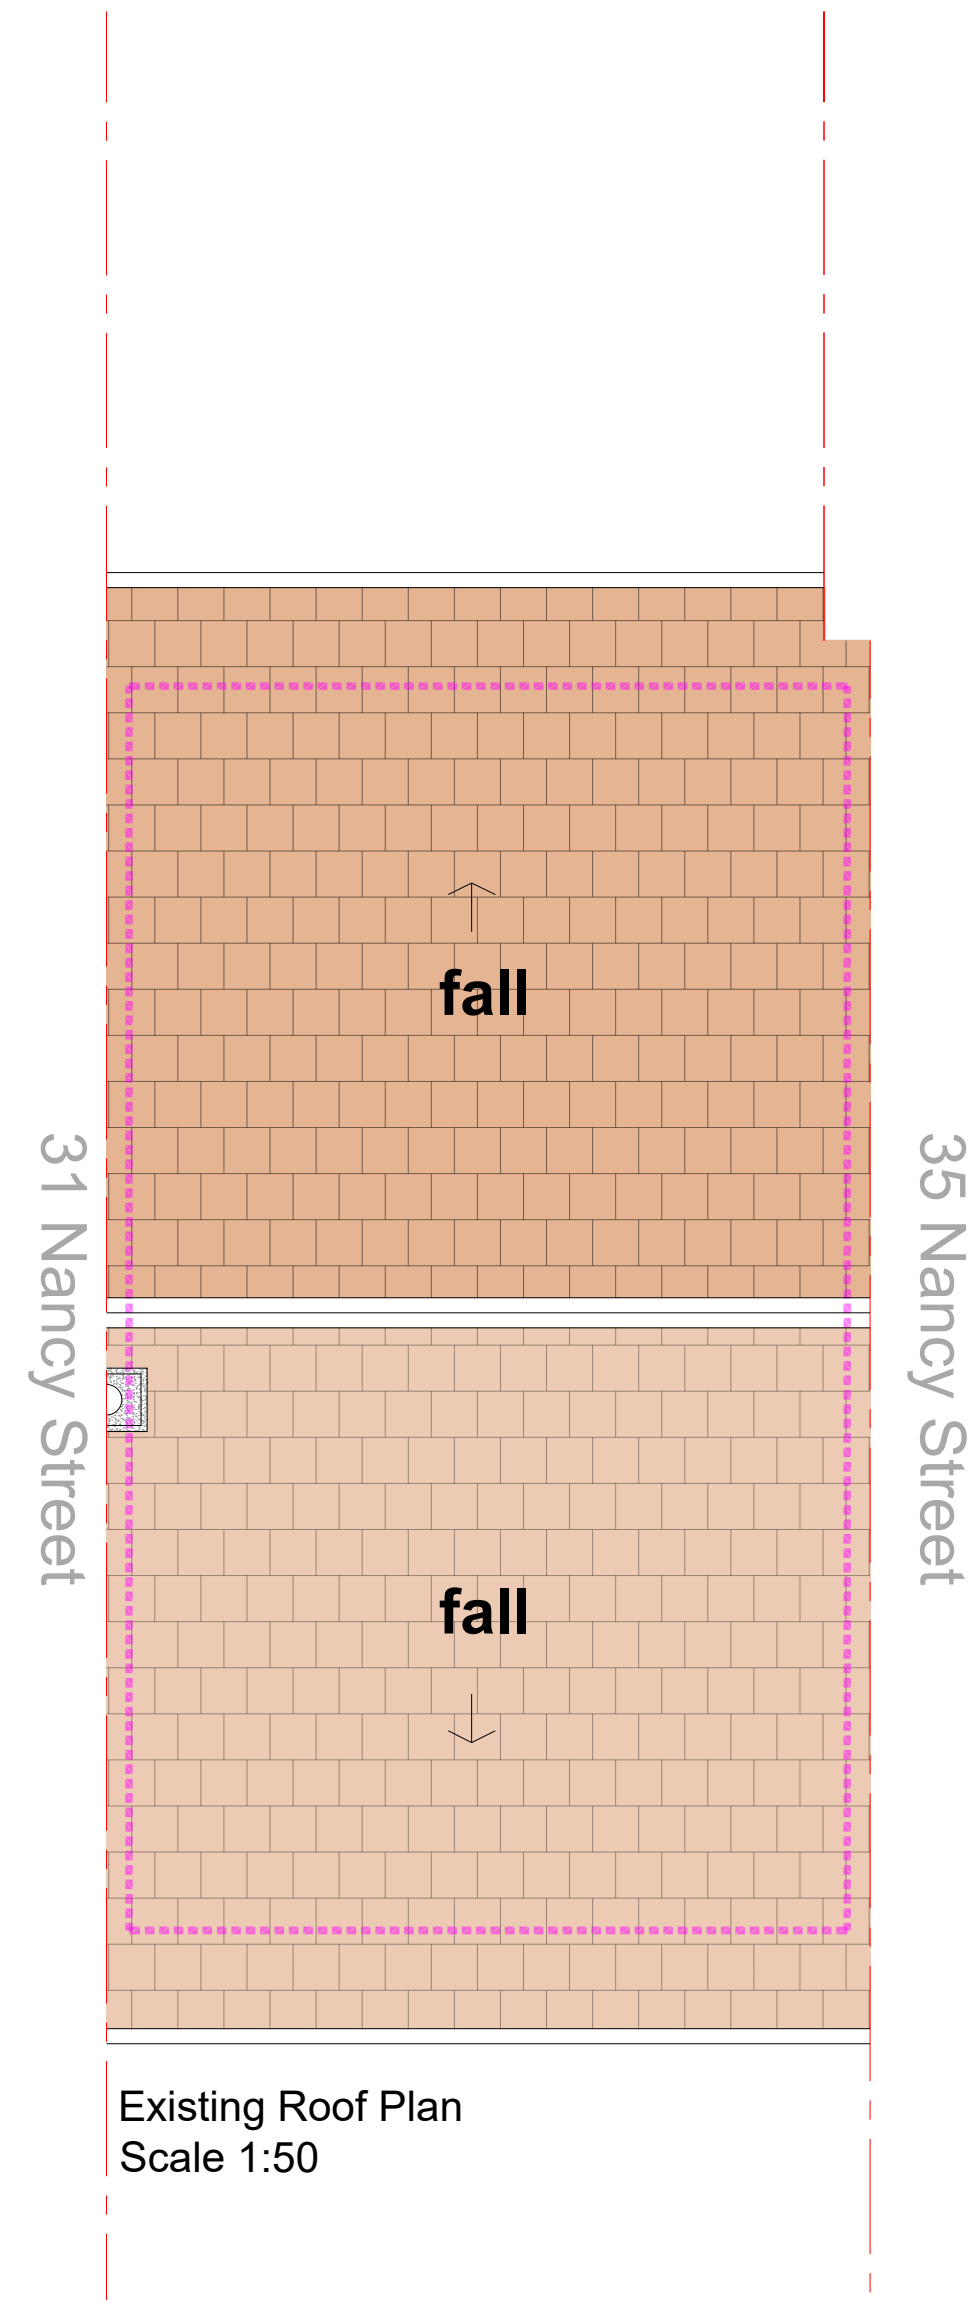


Existing Roof Plan
Scale 1:50

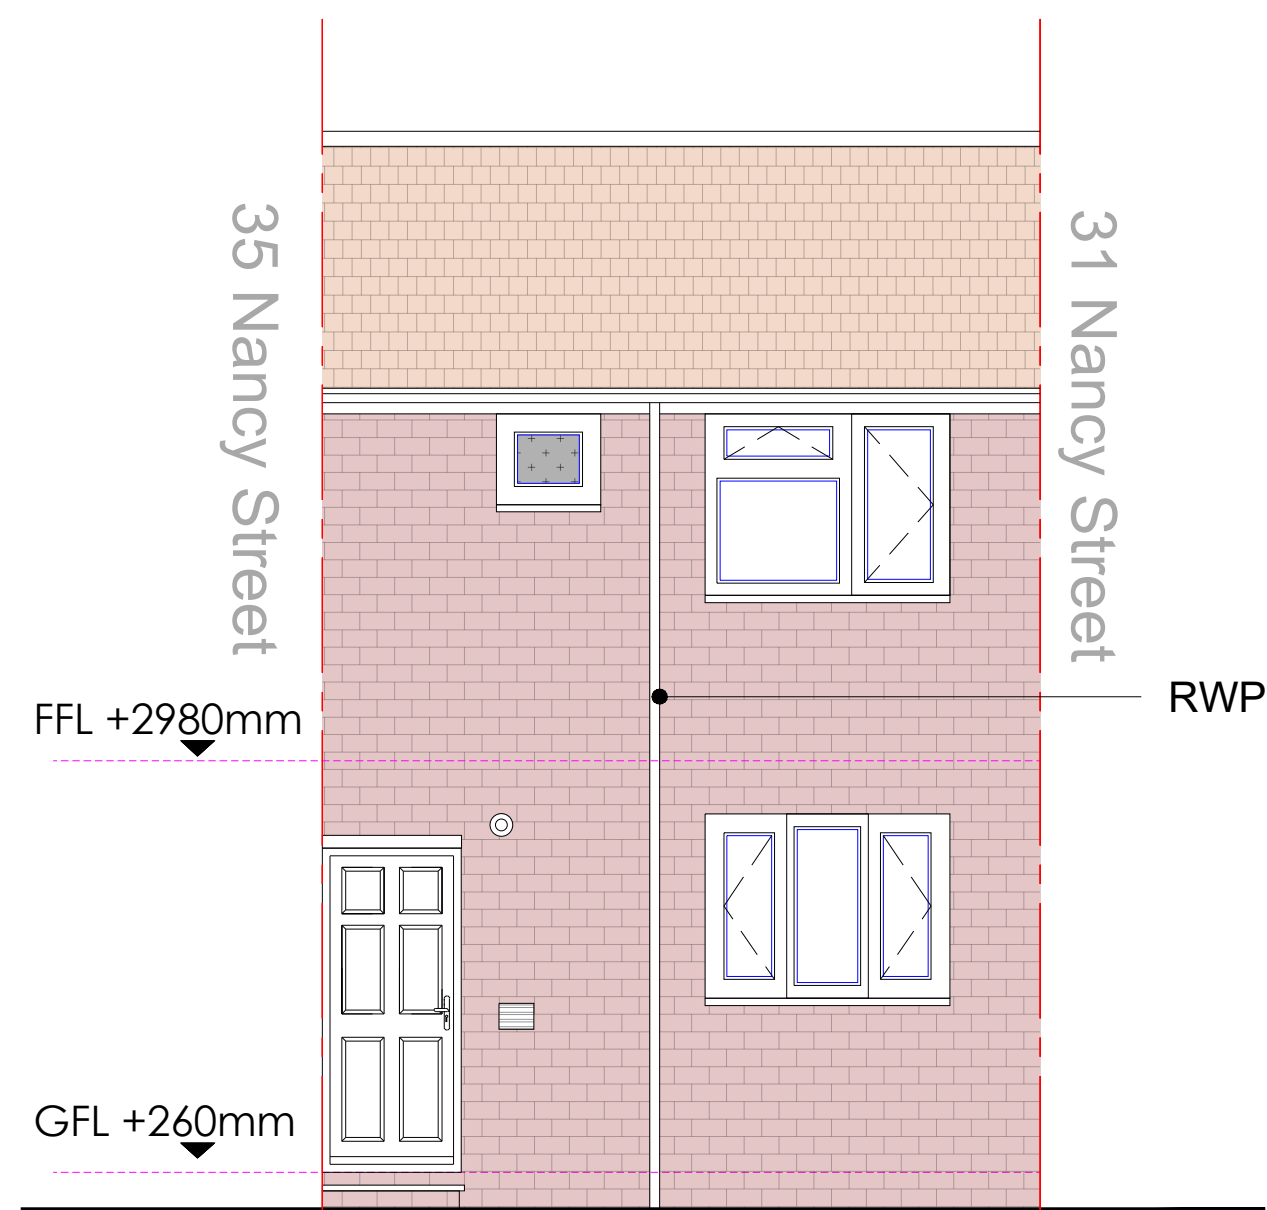

Existing Rear Elevation
Scale 1:50

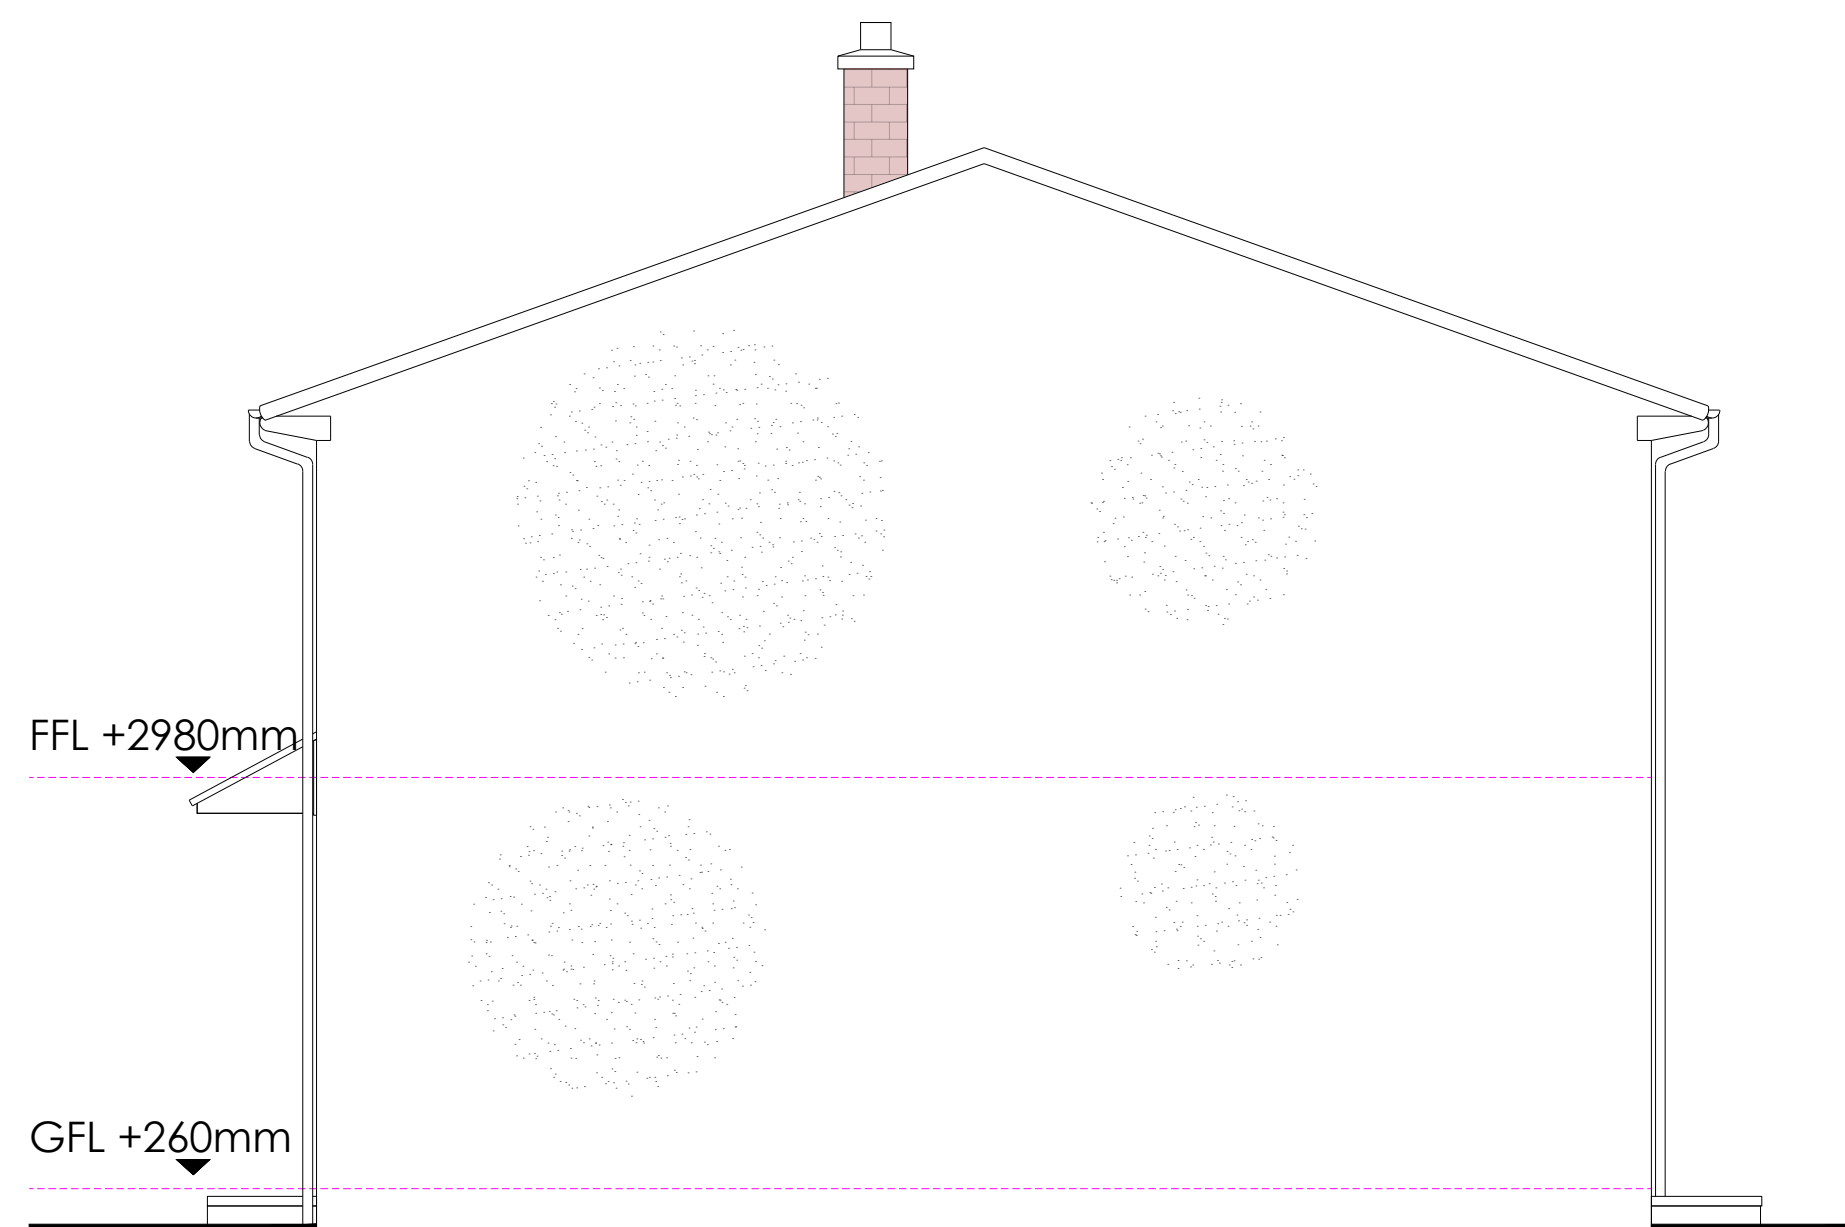

Existing Part Wall Elevation (House No. 35)
Scale 1:50

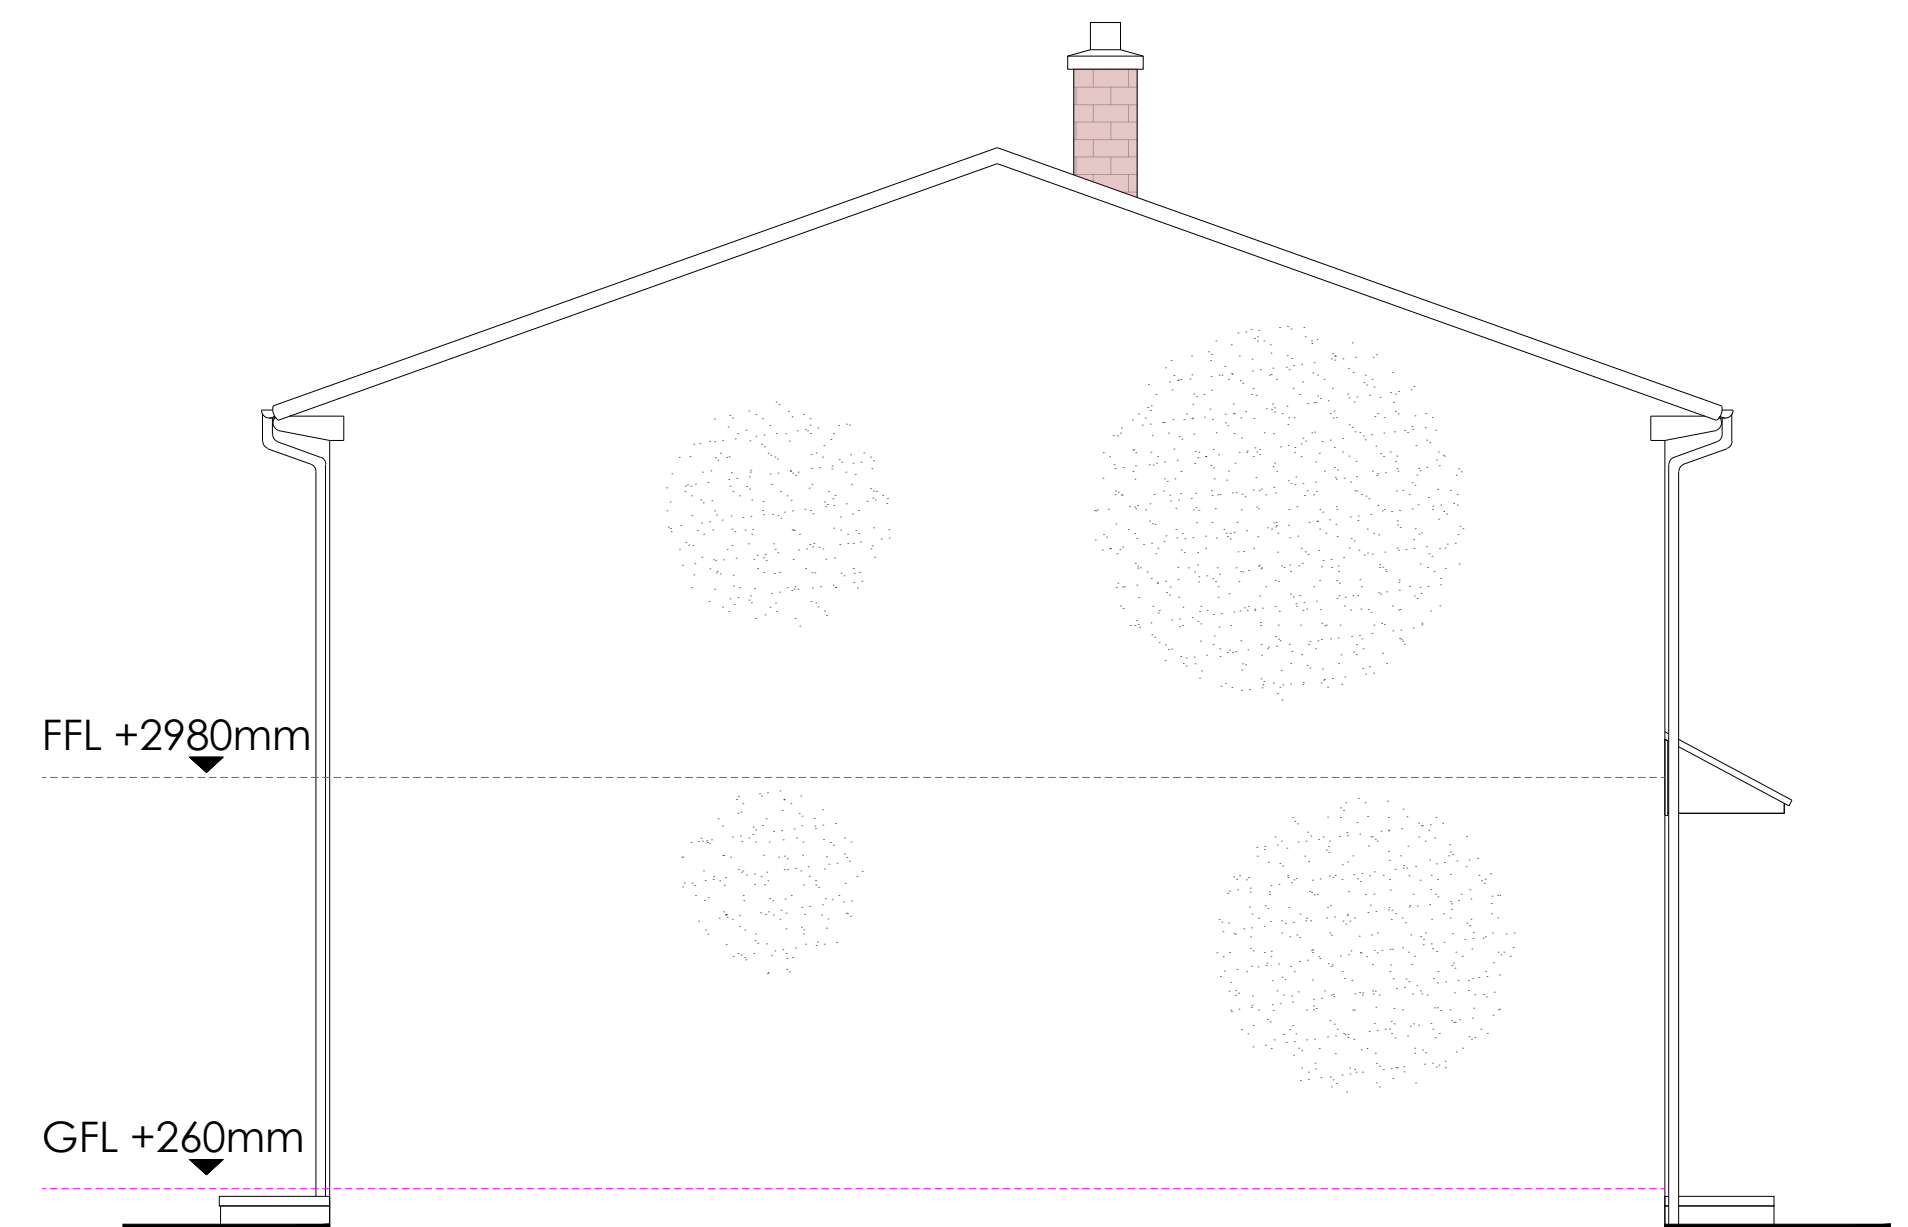

Existing Part Wall Elevation (House No. 31)
Scale 1:50

GENERAL NOTES

1. The contractor must check the site and the approved drawings before commencing the works and must take any working measurements as necessary and any discrepancy must be reported to the client.
2. Work shall comply with any current relevant BS/codes of practices and confirm to the Building Regulations including the latest amendment. The contractor is responsible for setting out the works.

KEY	
SVP	Soil vent Pipe
BIG	Back Inlet Gully
RWP	Rainwater Pipe
- - - - -	Boundary

PROJECT ADDRESS
33 Nancy Street
Manchester
M15 4FZ

PROJECT
Single Storey Rear Extension

DRAWING No.
PP146 (2)23

SCALE
1:50

REVISION **DATE**
EXTENSION REDUCED IN PROJECTION TO 4 METRES 08/03/2023

DATE **STATUS**
25/01/23 Planning

DRAWN BY
AT

PAPER SIZE
A1

AT A. Design
12 Hastings Gardens
Stockport
SK5 8BF
ata_design@hotmail.com
07830039347