


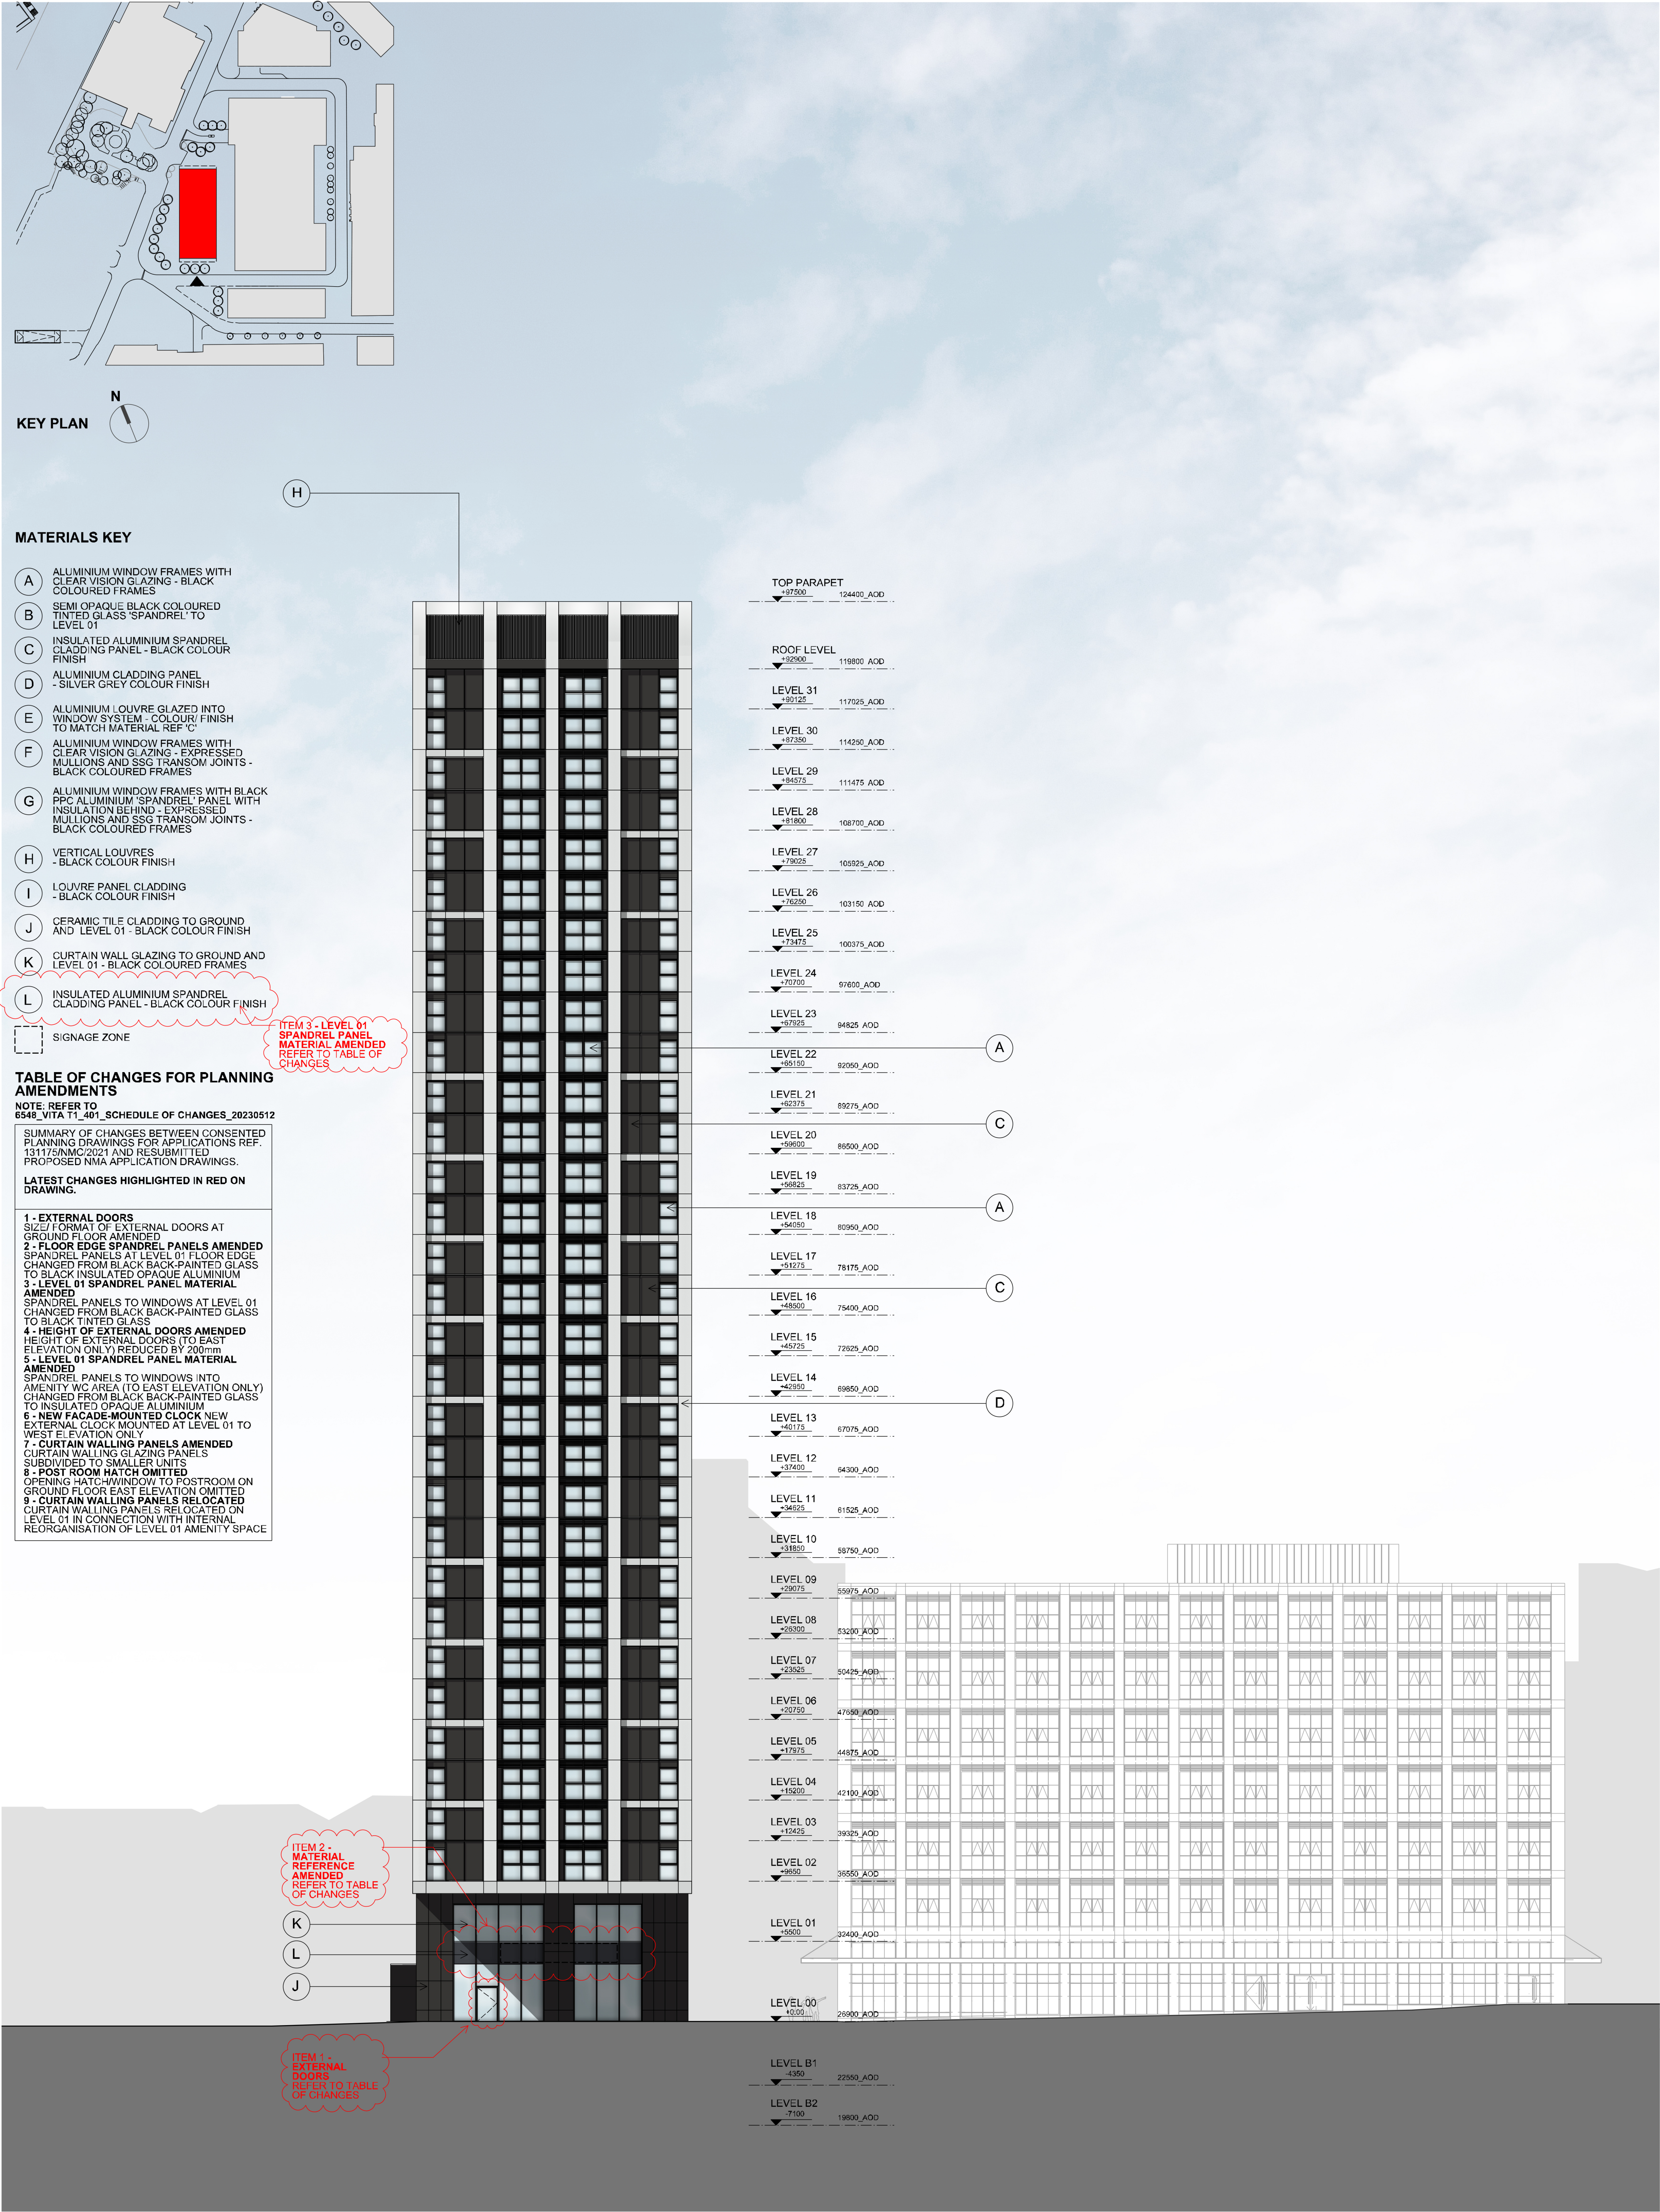

<table><tr><td>No.</td><td>Date</td><td>Dwn</td><td>Chk</td><td>App</td><td>Revision or reason for issue</td></tr><tr><td>-</td><td>20191011</td><td>EC</td><td>EC</td><td>JR</td><td>First issue</td></tr><tr><td>A</td><td>20191025</td><td>JG</td><td>GS</td><td>JR</td><td>DRAFT PLANNING ISSUE</td></tr><tr><td>B</td><td>20200214</td><td>EC</td><td>PT</td><td>JR</td><td>PLANNING ISSUE</td></tr><tr><td></td><td></td><td></td><td></td><td></td><td>ISSUED FOR PLANNING</td></tr><tr><td></td><td></td><td></td><td></td><td></td><td>Reissued to reflect current proposals</td></tr><tr><td>C</td><td>20200311</td><td>CM</td><td>GS</td><td>JR</td><td>REISSUED FOR PLANNING</td></tr><tr><td></td><td></td><td></td><td></td><td></td><td>Reissued to reflect current proposals</td></tr><tr><td>D</td><td>20210331</td><td>JG</td><td>GS</td><td>JR</td><td>ISSUED FOR PLANNING</td></tr><tr><td>E</td><td>20211015</td><td>JG</td><td>GS</td><td>JR</td><td>ISSUED FOR PLANNING</td></tr><tr><td>F</td><td>20220125</td><td>GS</td><td>GS</td><td>JR</td><td>REISSUED FOR PLANNING</td></tr><tr><td></td><td></td><td></td><td></td><td></td><td>Reissued to reflect proposed updates to facade at Level 01.</td></tr><tr><td></td><td></td><td></td><td></td><td></td><td>Changes highlighted in red</td></tr></table>	No.	Date	Dwn	Chk	App	Revision or reason for issue	-	20191011	EC	EC	JR	First issue	A	20191025	JG	GS	JR	DRAFT PLANNING ISSUE	B	20200214	EC	PT	JR	PLANNING ISSUE						ISSUED FOR PLANNING						Reissued to reflect current proposals	C	20200311	CM	GS	JR	REISSUED FOR PLANNING						Reissued to reflect current proposals	D	20210331	JG	GS	JR	ISSUED FOR PLANNING	E	20211015	JG	GS	JR	ISSUED FOR PLANNING	F	20220125	GS	GS	JR	REISSUED FOR PLANNING						Reissued to reflect proposed updates to facade at Level 01.						Changes highlighted in red	<table><tr><td>G</td><td>20230512</td><td>GS</td><td>GS</td><td>JR</td><td>REISSUED FOR PLANNING</td></tr><tr><td></td><td></td><td></td><td></td><td></td><td>Drawing amplified and reissued to in response to LPA comments</td></tr></table>	G	20230512	GS	GS	JR	REISSUED FOR PLANNING						Drawing amplified and reissued to in response to LPA comments	General Notes Do not scale from drawing. Use marked dimensions. To be read in conjunction with all other Consultant's drawings. The Architect to be immediately notified of any discrepancies. Copyright on this drawing retained by the Architect. Scale / North Point 1:400 @ A3 0 2 4 6 10m 1:200 @ A1 0 2 4 6 10m	DENTON CORKER MARSHALL Architect Denton Corker Marshall LLP 6 St Ann's Passage Old Exchange Buildings, Manchester M2 6BE Telephone 0161 834 3511 Email mail@dentoncorkermarshall.co.uk	Project Title UNION, ST. JOHNS Client VITA The Box, Horseshoe Lane Alderley Edge, SK9 7DP Telephone +44 (0) 207 123 4000 Facsimile +44 (0) 161 332 7718 Email info@selectproperty.com	Drawing Title SOUTH ELEVATION Drawing Number 6548-P-B500-E-S Drawing Status PLANNING Revision G
No.	Date	Dwn	Chk	App	Revision or reason for issue	
-	20191011	EC	EC	JR	First issue	
A	20191025	JG	GS	JR	DRAFT PLANNING ISSUE	
B	20200214	EC	PT	JR	PLANNING ISSUE	
					ISSUED FOR PLANNING	
					Reissued to reflect current proposals	
C	20200311	CM	GS	JR	REISSUED FOR PLANNING	
					Reissued to reflect current proposals	
D	20210331	JG	GS	JR	ISSUED FOR PLANNING	
E	20211015	JG	GS	JR	ISSUED FOR PLANNING	
F	20220125	GS	GS	JR	REISSUED FOR PLANNING	
					Reissued to reflect proposed updates to facade at Level 01.	
					Changes highlighted in red	
G	20230512	GS	GS	JR	REISSUED FOR PLANNING	
					Drawing amplified and reissued to in response to LPA comments	