



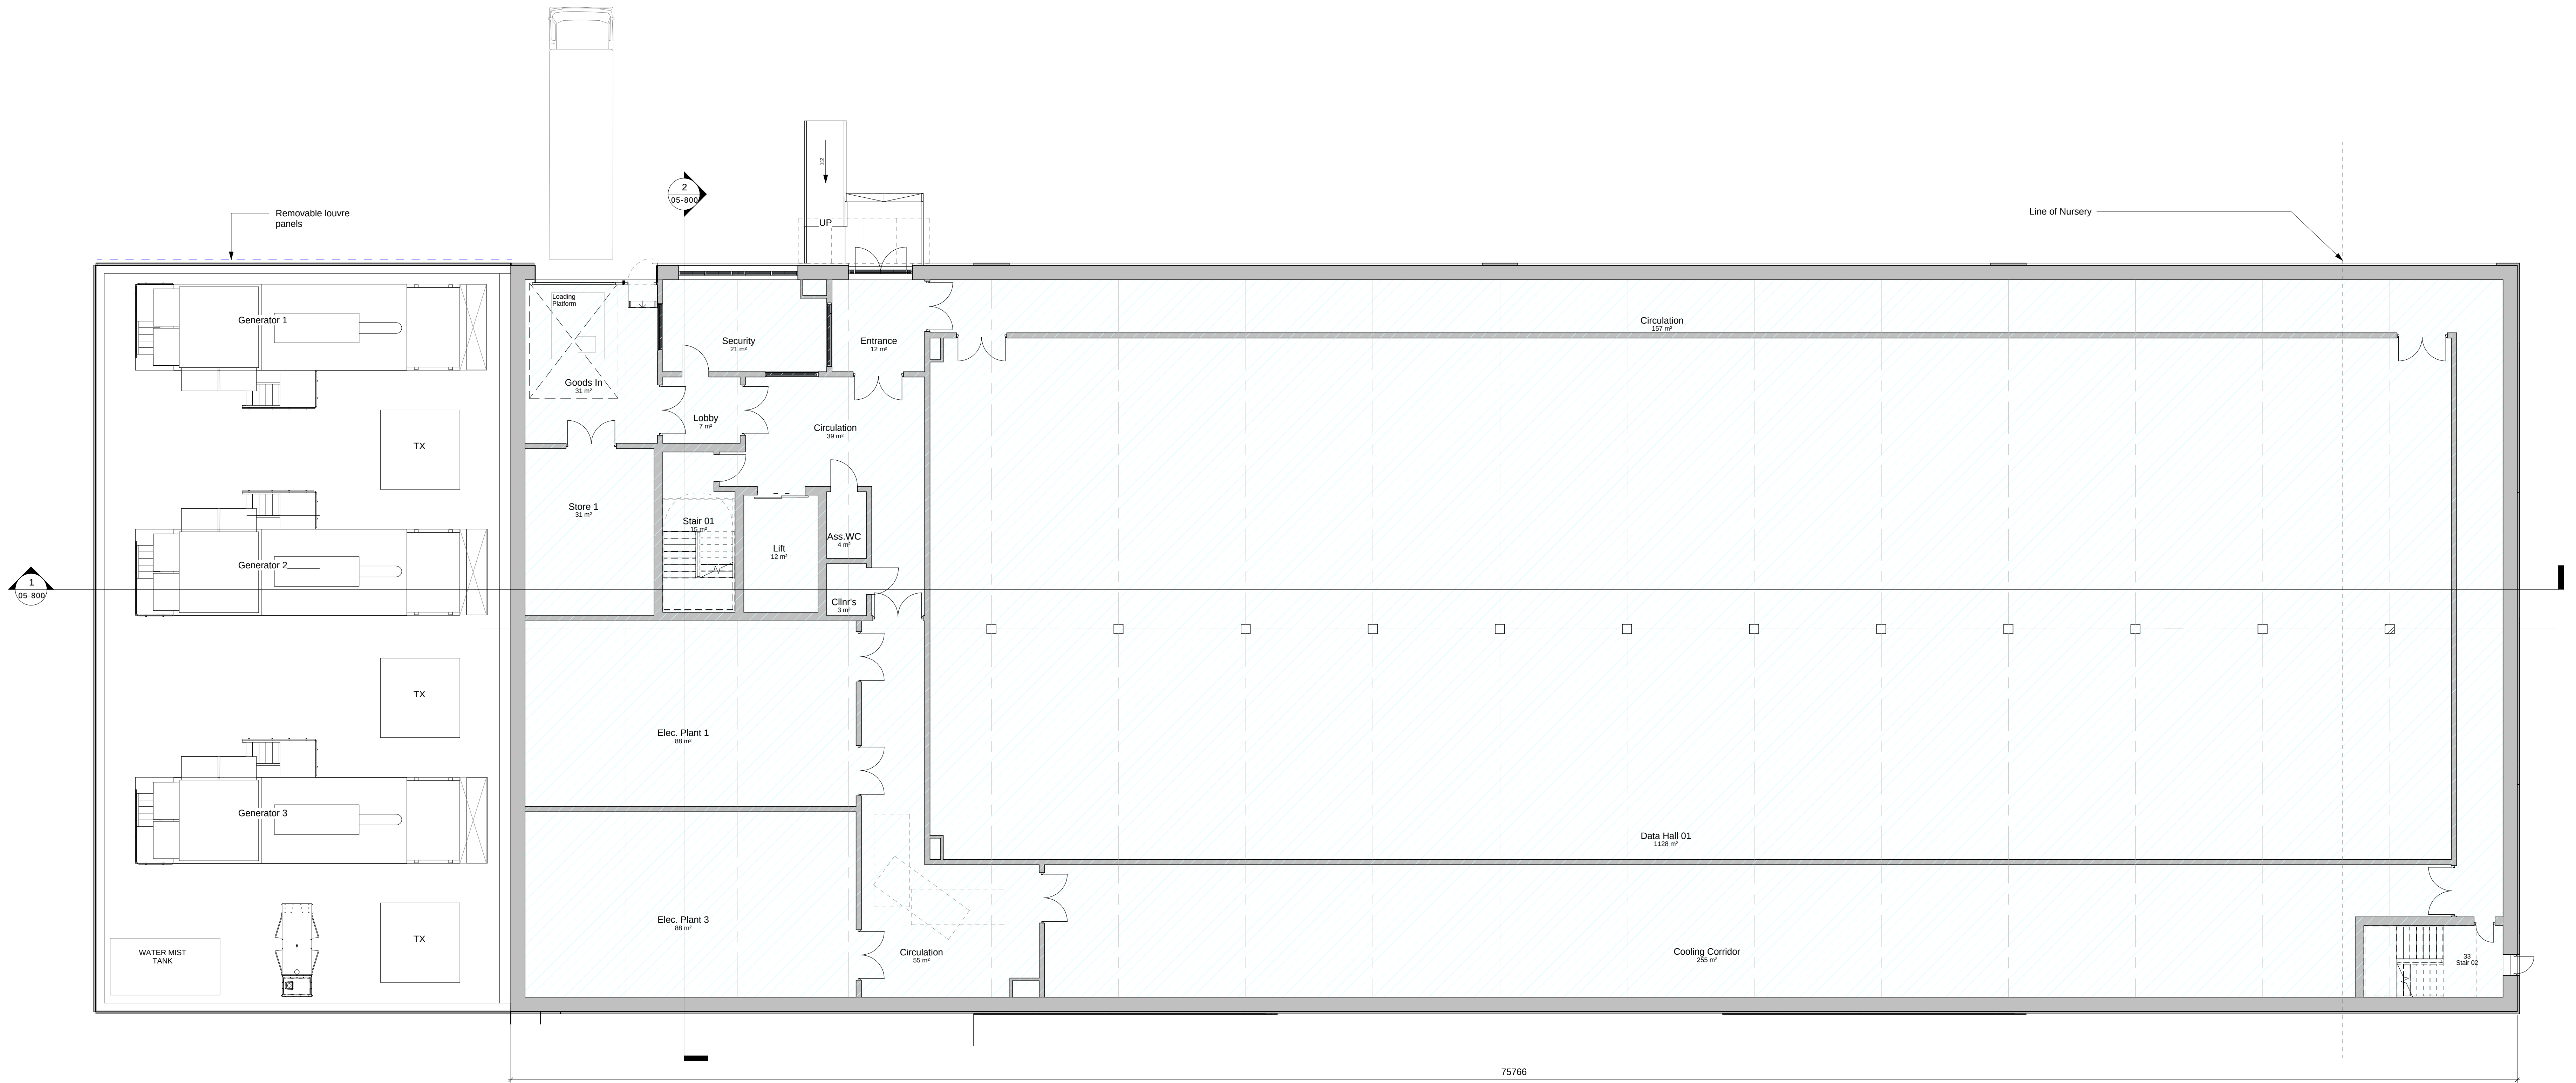

1 Proposed Ground Floor
1 : 100

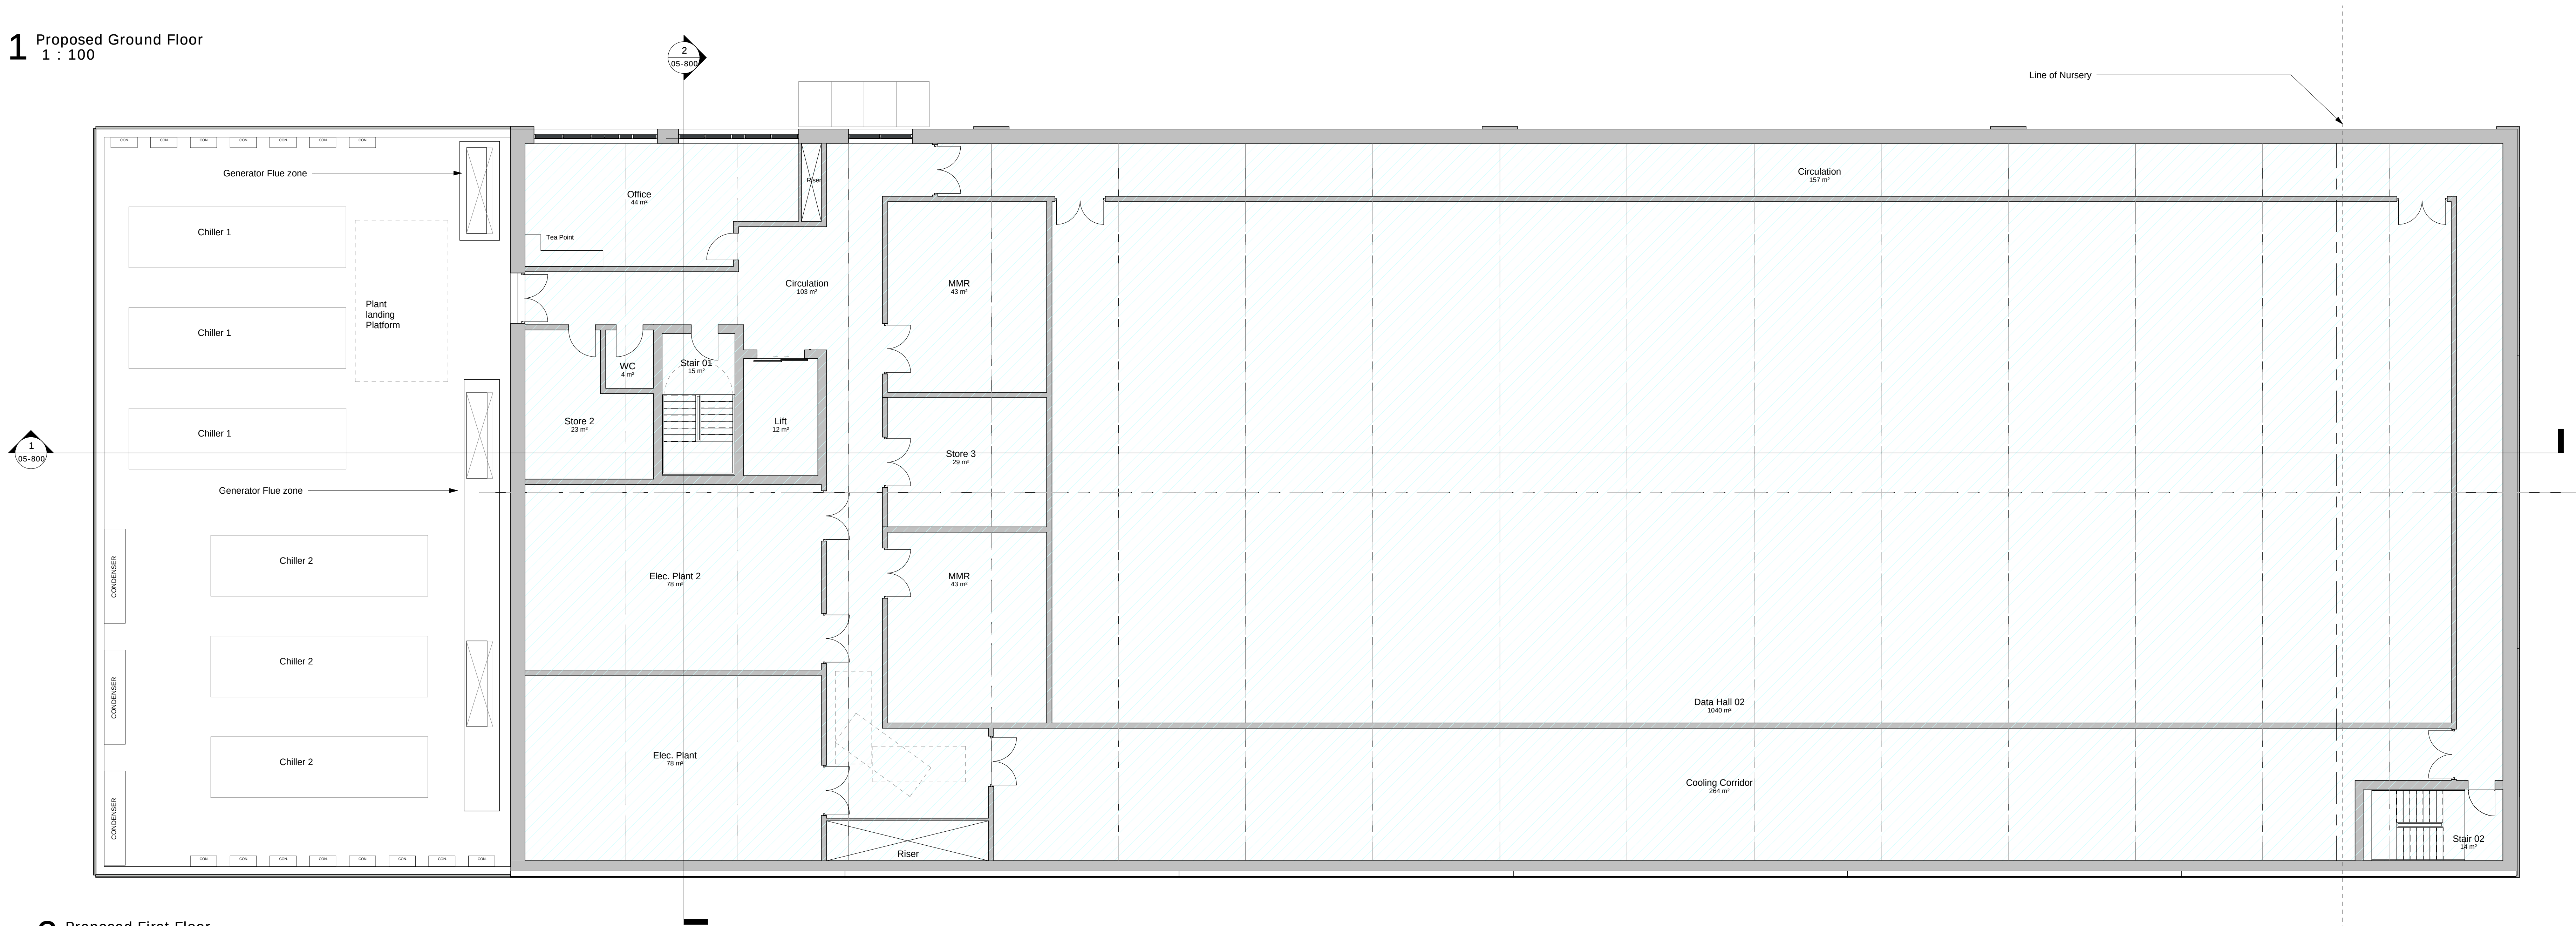

2 Proposed First Floor
1 : 100

InformationCopyright of ttsp Ltd ©

All discrepancies to be reported to ttsp.

0m2m4m6m8m10m

VISUAL SCALE 1:100 @ A0

GENERAL NOTE:
Existing drawings based on information by
ACAD Design and Surveys,
Topo Survey by JLP Surveying Consultants

KEY - BUILDING USE

Proposed Use - Data Centre

P04	22.06.2023	Issued for Planning	DM	IM
P03	02.06.2023	Issued for review	DM	IM
P02	12.05.2023	Issued for information to design team	DM	IM
P01	09.05.2023	Issued for information	DM	IM

Rev	Date	Description	By	Ch'd
Drawing Status				
FOR PLANNING				
Project Title				
KEYSOURCE - TELEDATA MAN2				
Drawing Title				
Floor plans - Proposed Ground and First				
Sheet	Scale	Date	Drawn	Ch'd
A0	As indicated	26.04.2023	DM	IM
Project No.				
3447				
Drawing No.		Rev		
3447-TSP-ZZ-XX-DR-A-05-000		P04		

ttsp

TTSP Unit 2.3, The Loom, 14 Gower's Walk, London, E1 8PY
+44 (0)20 7490 8899
RSP.com