


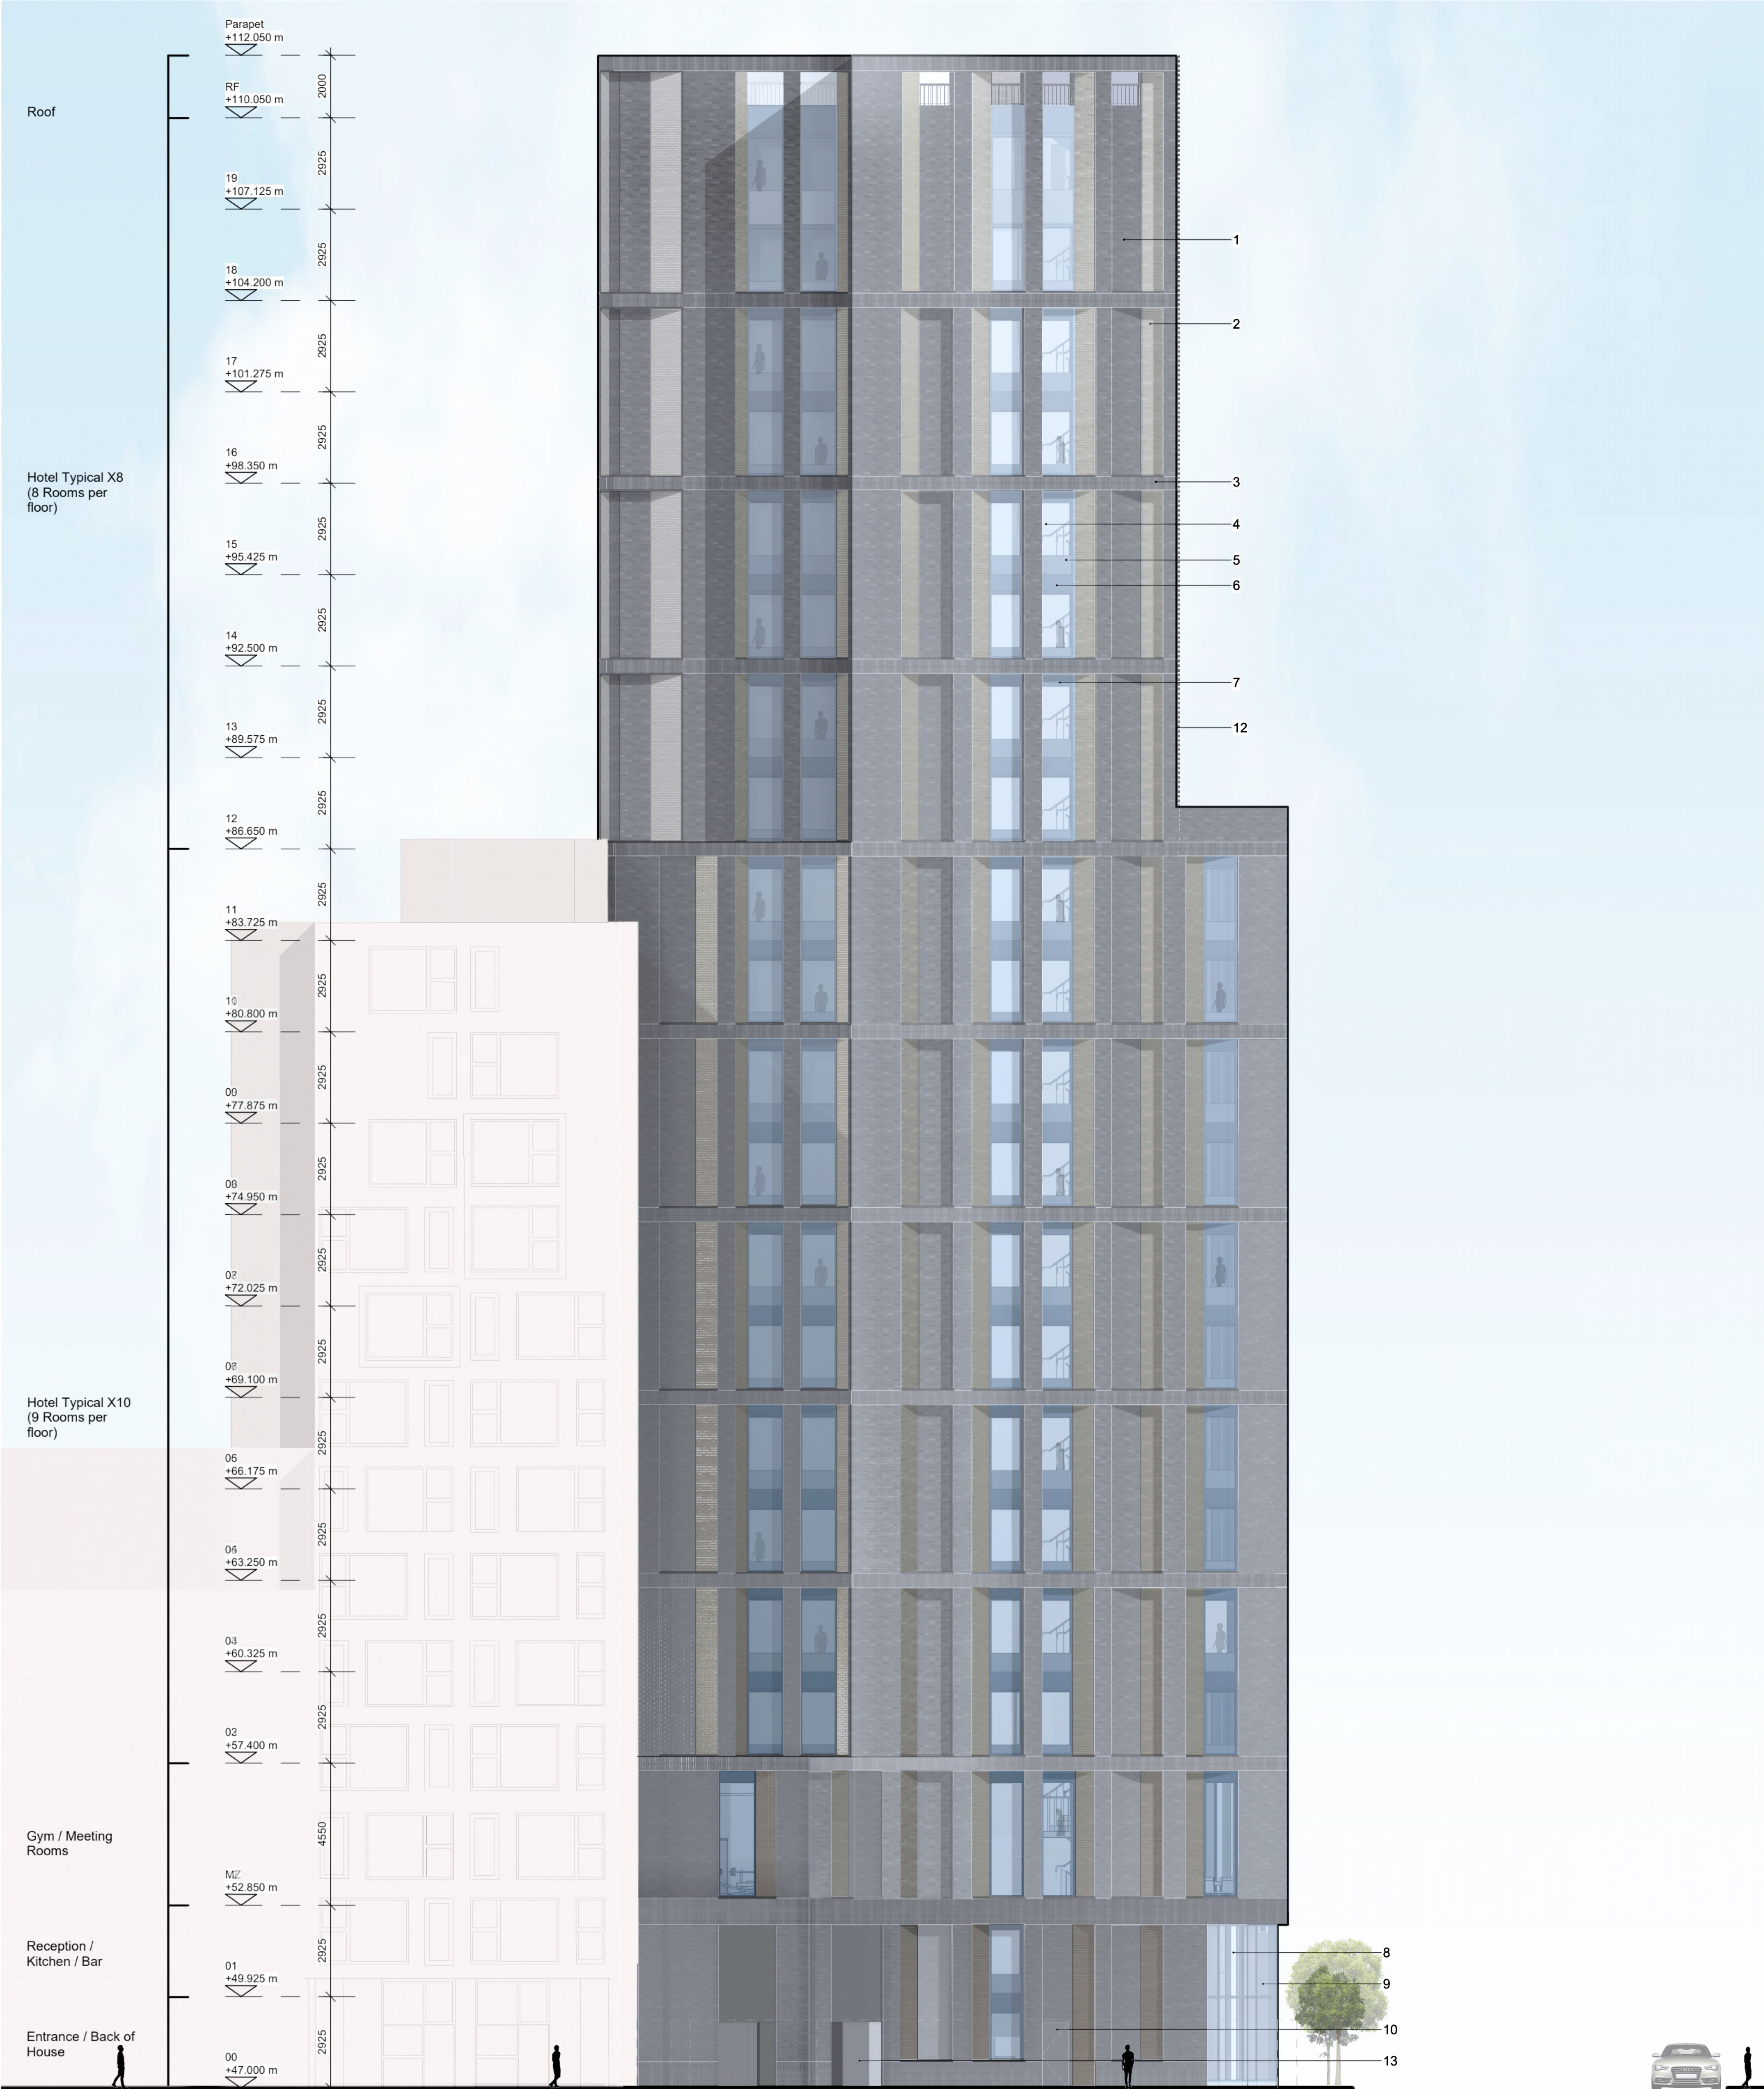

Basement Plant 81 +44.000 m 3000			SITE			Great Ancoats Street								
Lomax Street 82 +39.700 m 4300			Key 1. Brick Slip System (Matte Brick) 2. Brick Slip System (Glazed Brick) 3. Brick Slip (Soldier Course) 4. Glazing (Vision Unit) Anodised Aluminium frames 5. Glazing (Fritted) Anodised Aluminium frames 6. Dark Grey Anodised Aluminium Spandrel 7. Brick Slip System (Matte Brick) 8. Glazed Curtain Wall Anodised Aluminium frames (Clear) 9. Glazed Curtain Wall Anodised Aluminium frames (Fritted) 10. Door (Metal) 11. External Door (Glass) 12. Brick Slip with Textured Relief 13. External Door (Louvered) 14. Back Painted Glass											
This drawing is copyright Do not scale off dimensions. All dimensions to be checked on site by contractor. Contractor to report any dimensional discrepancies, errors or omissions prior to commencing on site.			KEY PLAN Indicative Signage Zone			Project Title Laystall Street Manchester Status PLANNING			Drawing Title Proposed South Elevation Project No 10403 Scale 1:100 @ A1 10403-SHP-A-B5D9-G200-EL-ES-001 P02			simpsonhaugh Manchester +44 (0)161 835 2345 London +44 (0)20 7549 4000		