




Existing front elevation
1 : 100




Existing back elevation
1 : 100

 


VISUAL SCALE 1:100 @ A3

No.	Description	Date

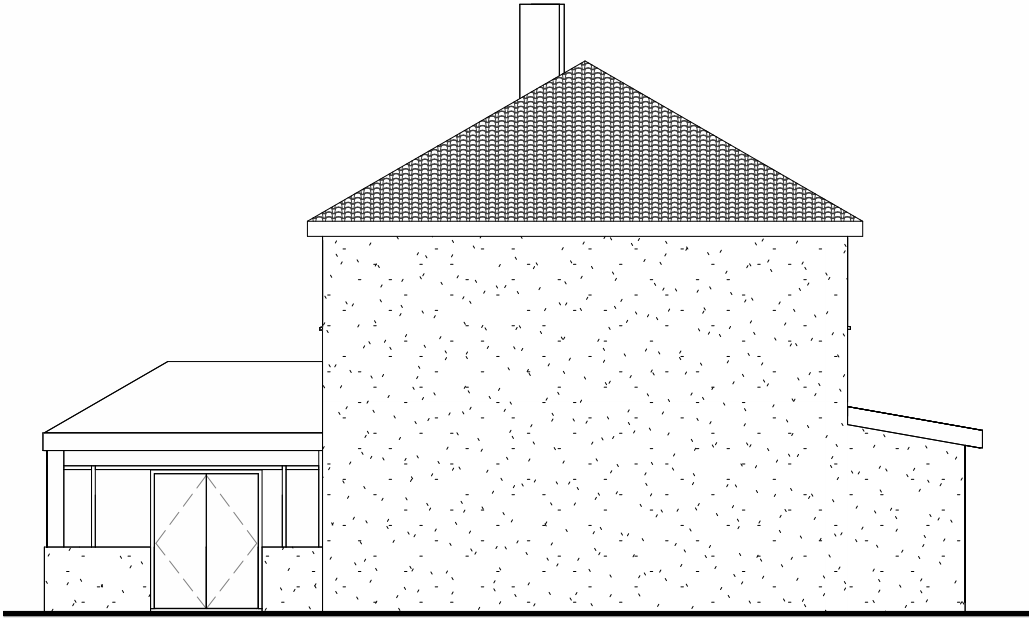

Existing left elevation
1 : 100

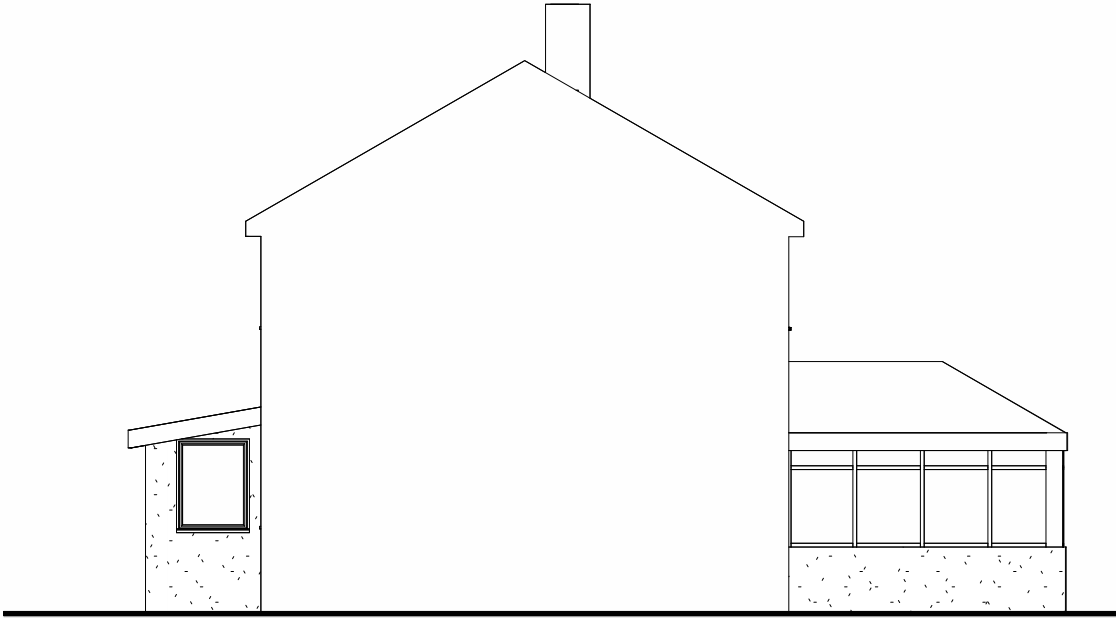

Existing right side elevation
1 : 100



KTKGroup LTD
Consulting Structural Engineers and Surveyors
49 Corporation Street ST4 4AU Stoke On Trent
mob. 07464 017775 e-mail: ktkgroupltd@gmail.com

PROJECT

Two storey back extension with balcony,
the loft conversion and new basement

ADRES

48, Lynthorpe Road,
Manchester, M40 0JS

SHEET

Existing elevation

CLIENT

Mr Michal Gaj

Date
2023/02/12

Drawn by
Author

Checked by
Checker

Project number
KTK 005/2023

Drawing number
PL-04

Scale (@ A3)
1 : 100

REV

Copyright in all documents and drawings prepared by the Surveyor and any works executed from these documents and drawings shall, unless otherwise agreed, remain the property of the designer and must not be reproduced by, lent or disclosed to, a third party without the written consent of KTKGroup LTD