




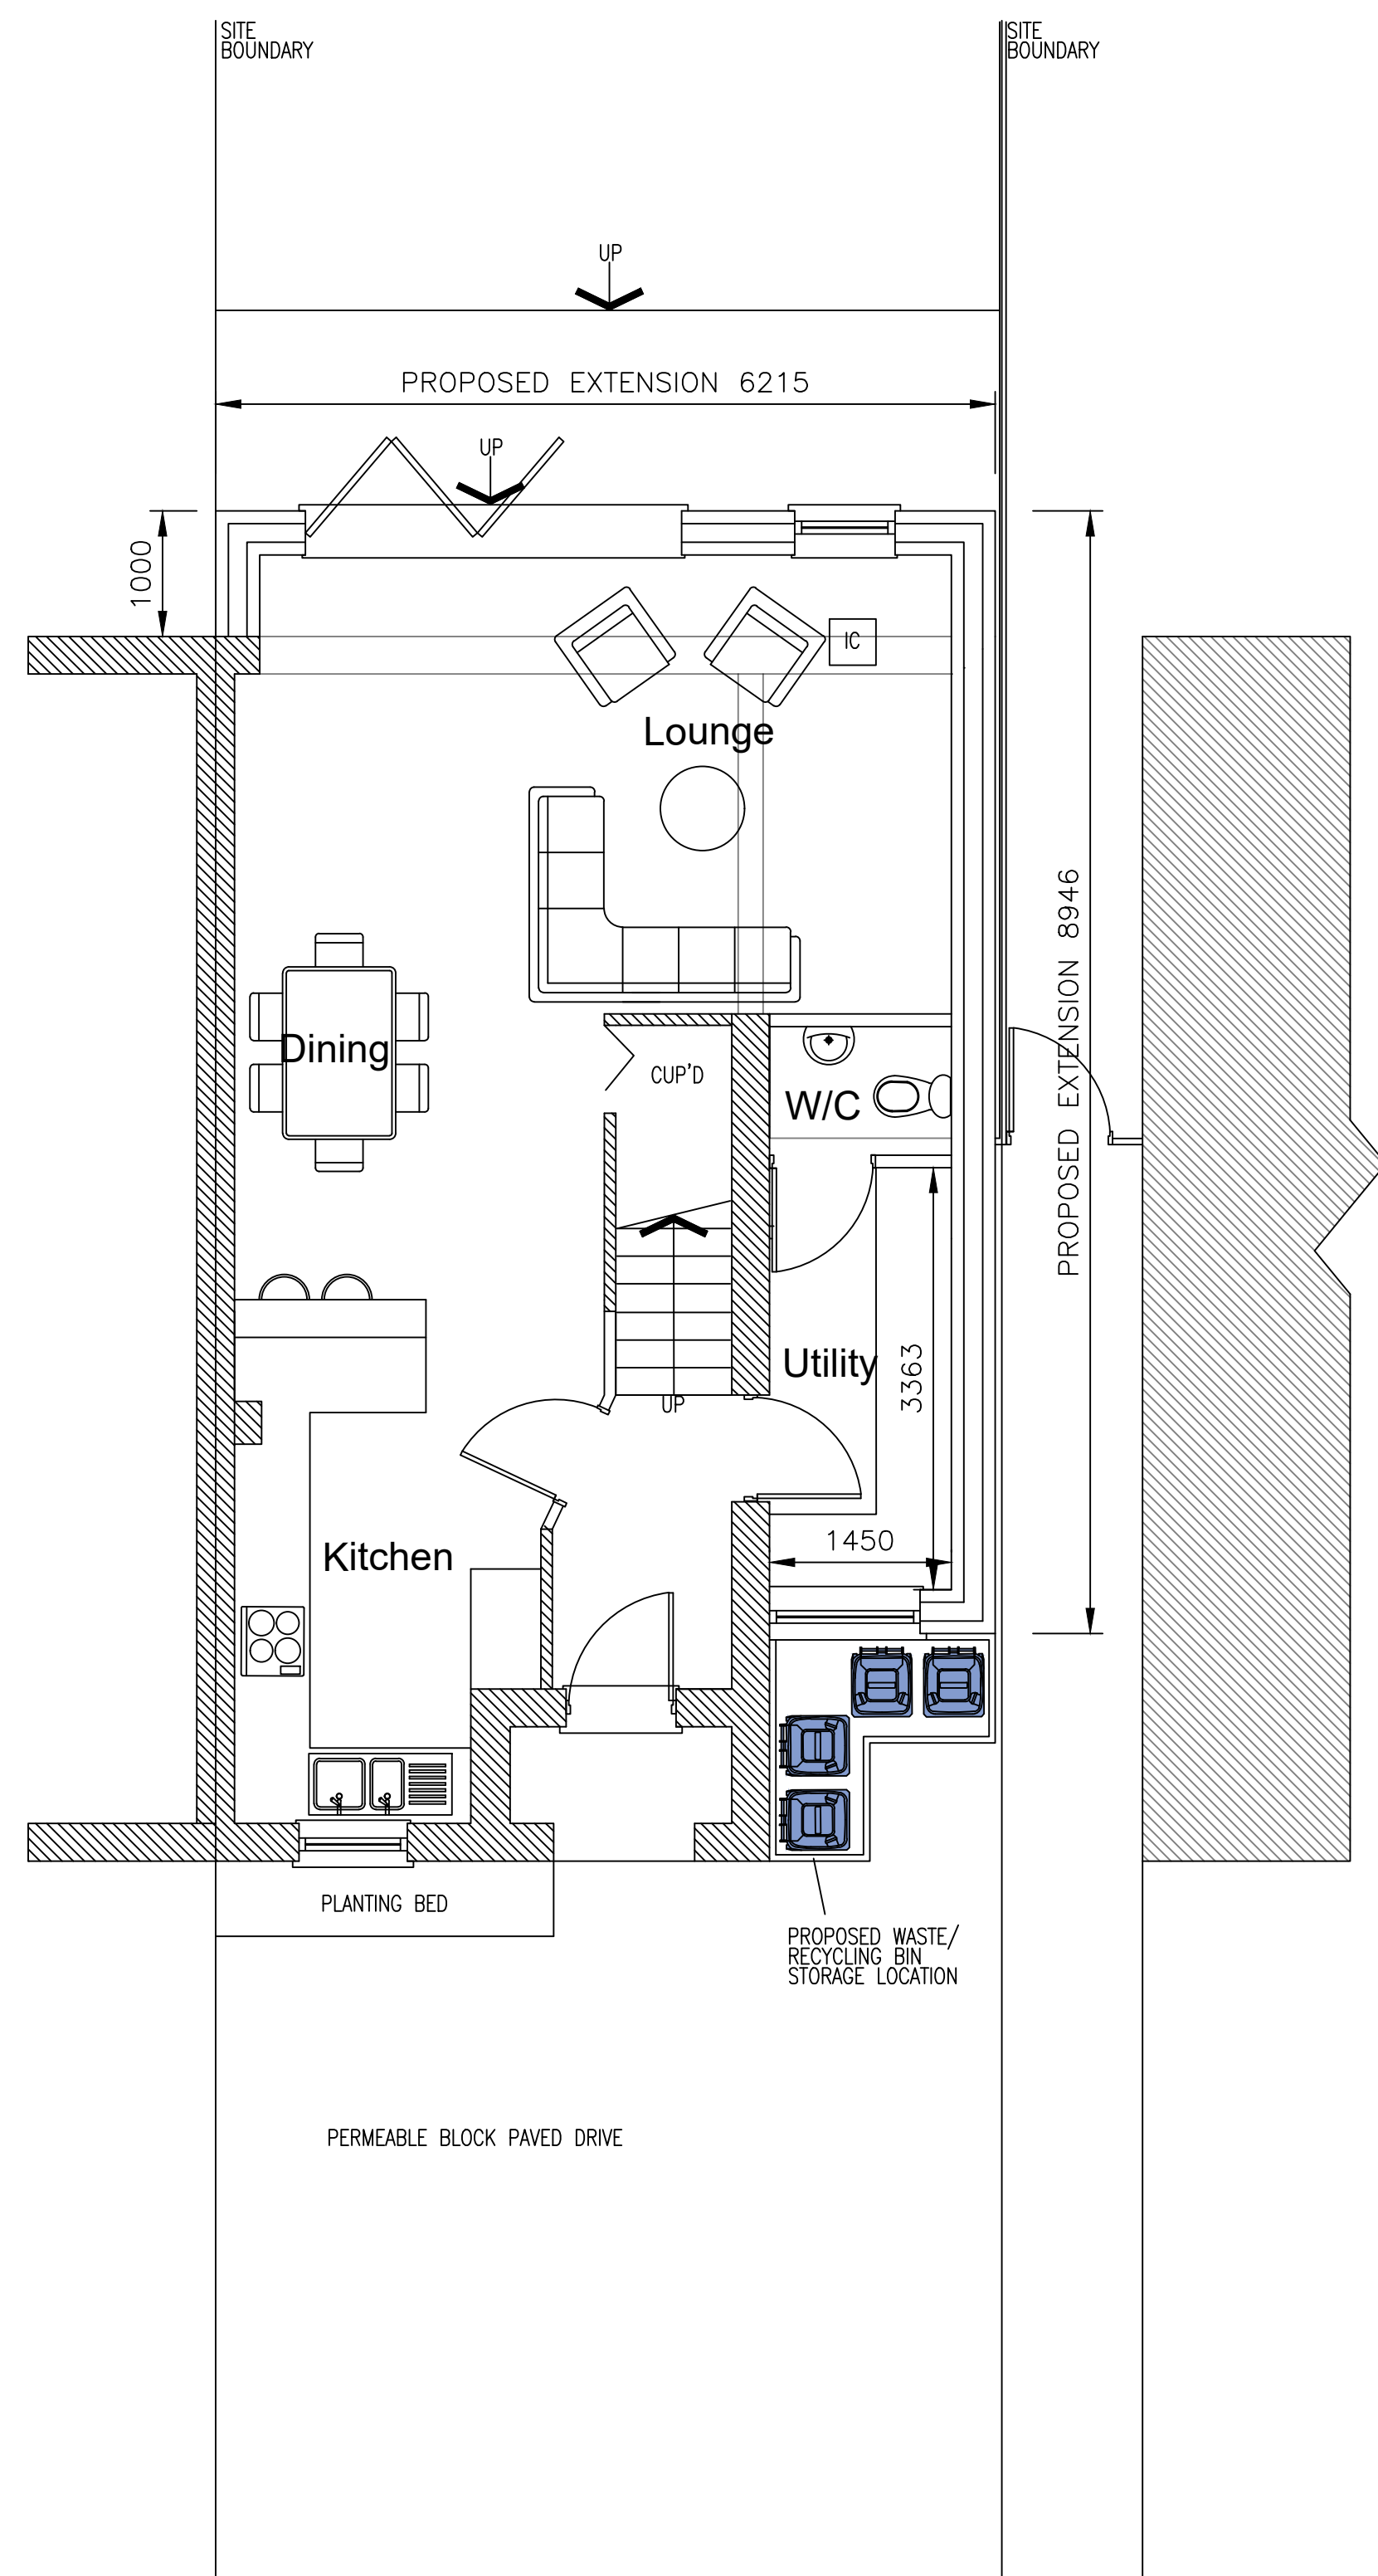

Proposed Ground Floor Plan

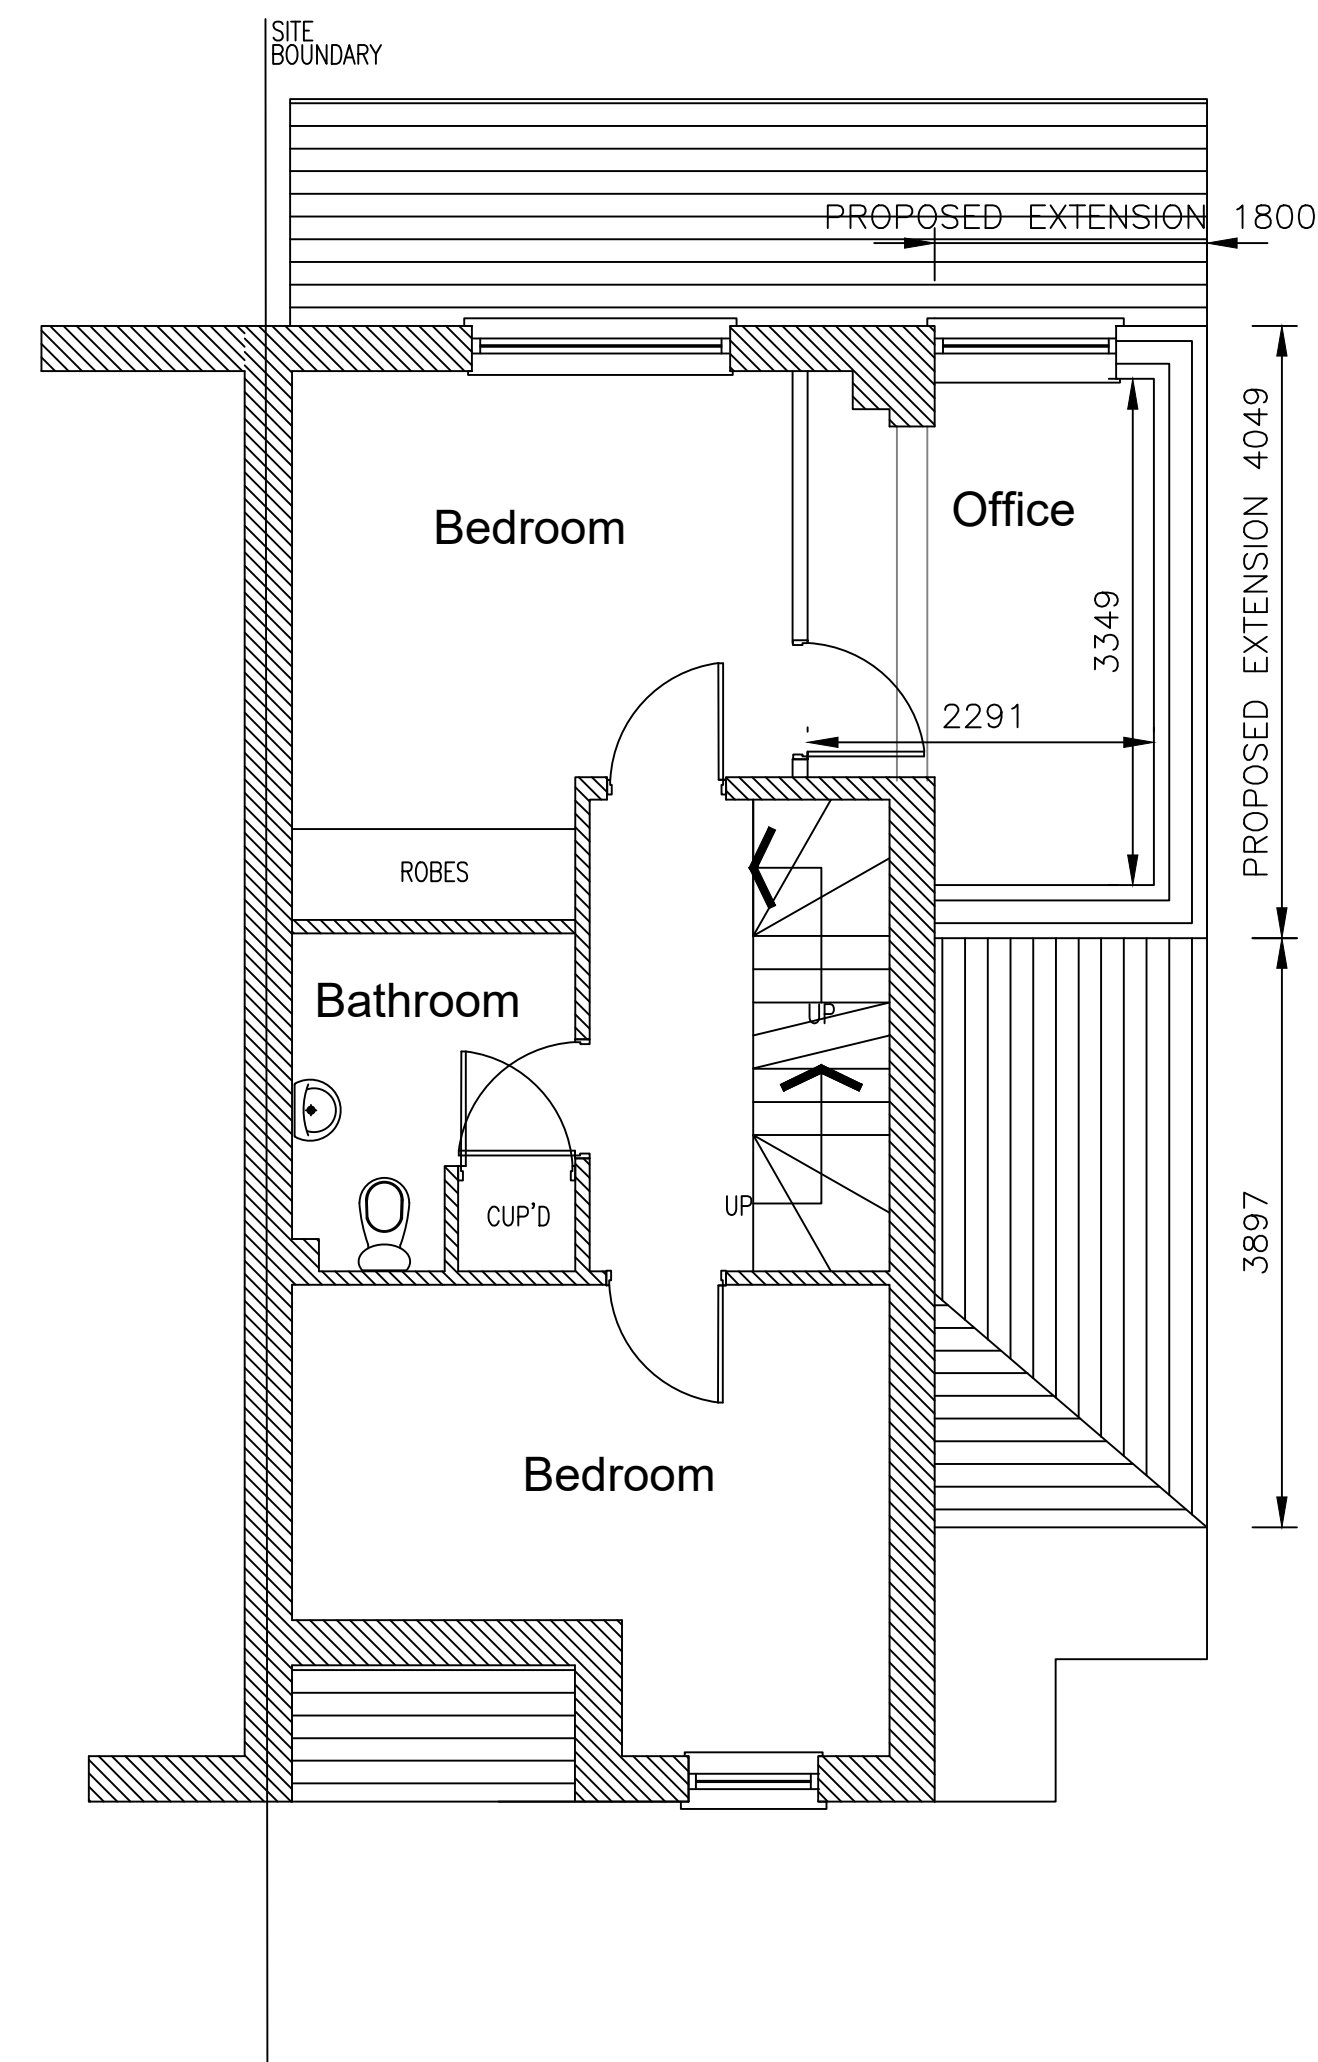

Proposed First Floor Plan

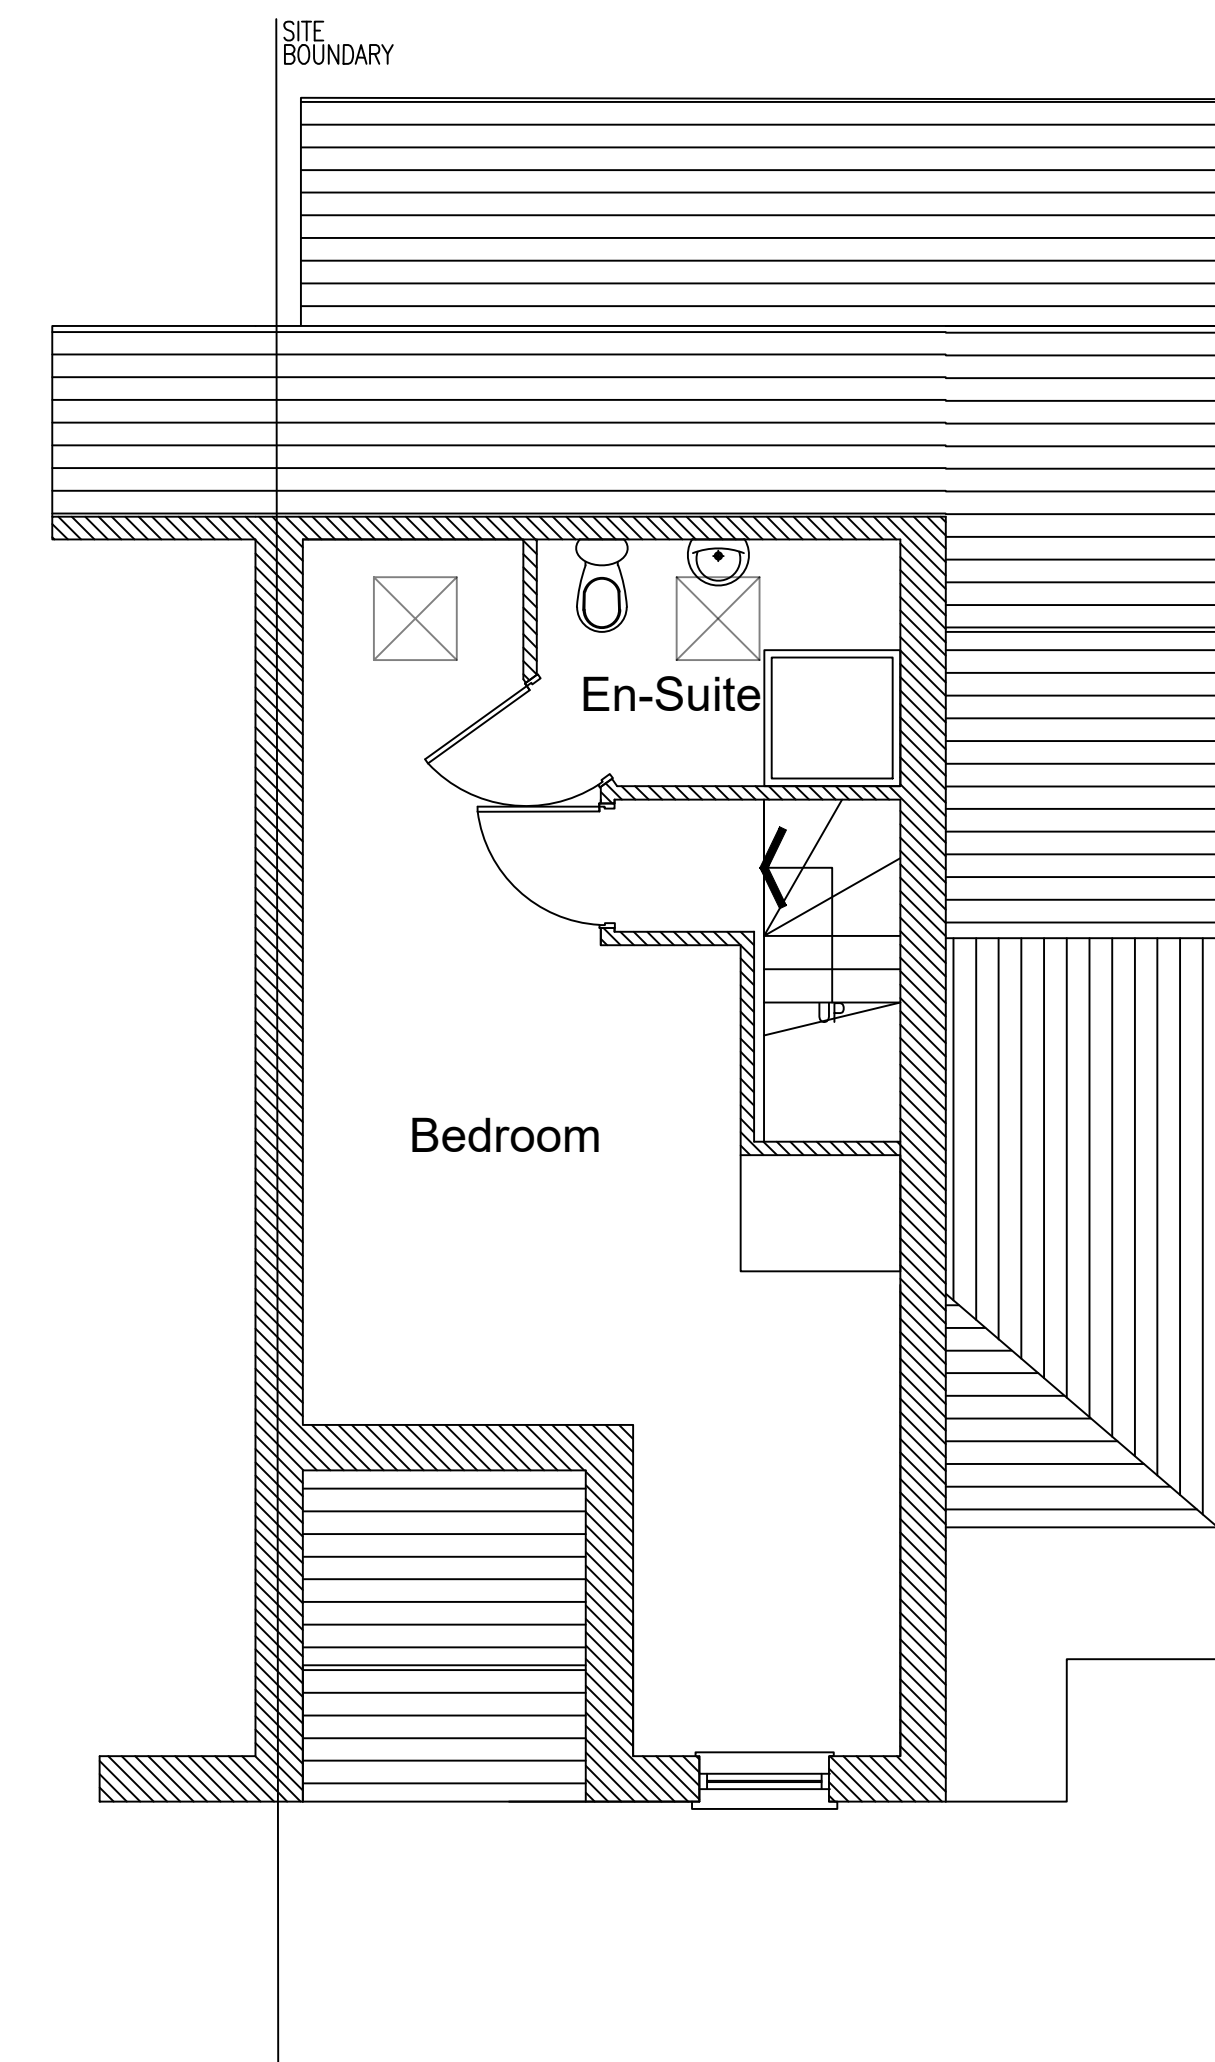

Proposed Second Floor Plan



Rev.	Description	By	Date
A	Amendment to show bin store location	J.TD	17/04
Project Mrs C Howarth, 101 New Barns Ave, Manchester, M21 7DB		Drawing Title Proposed Layouts	
		Drawing No. Howarth/04	Rev. A
Drawn by Scale Date J.TD. 1:50@A1 Jan' 13			