


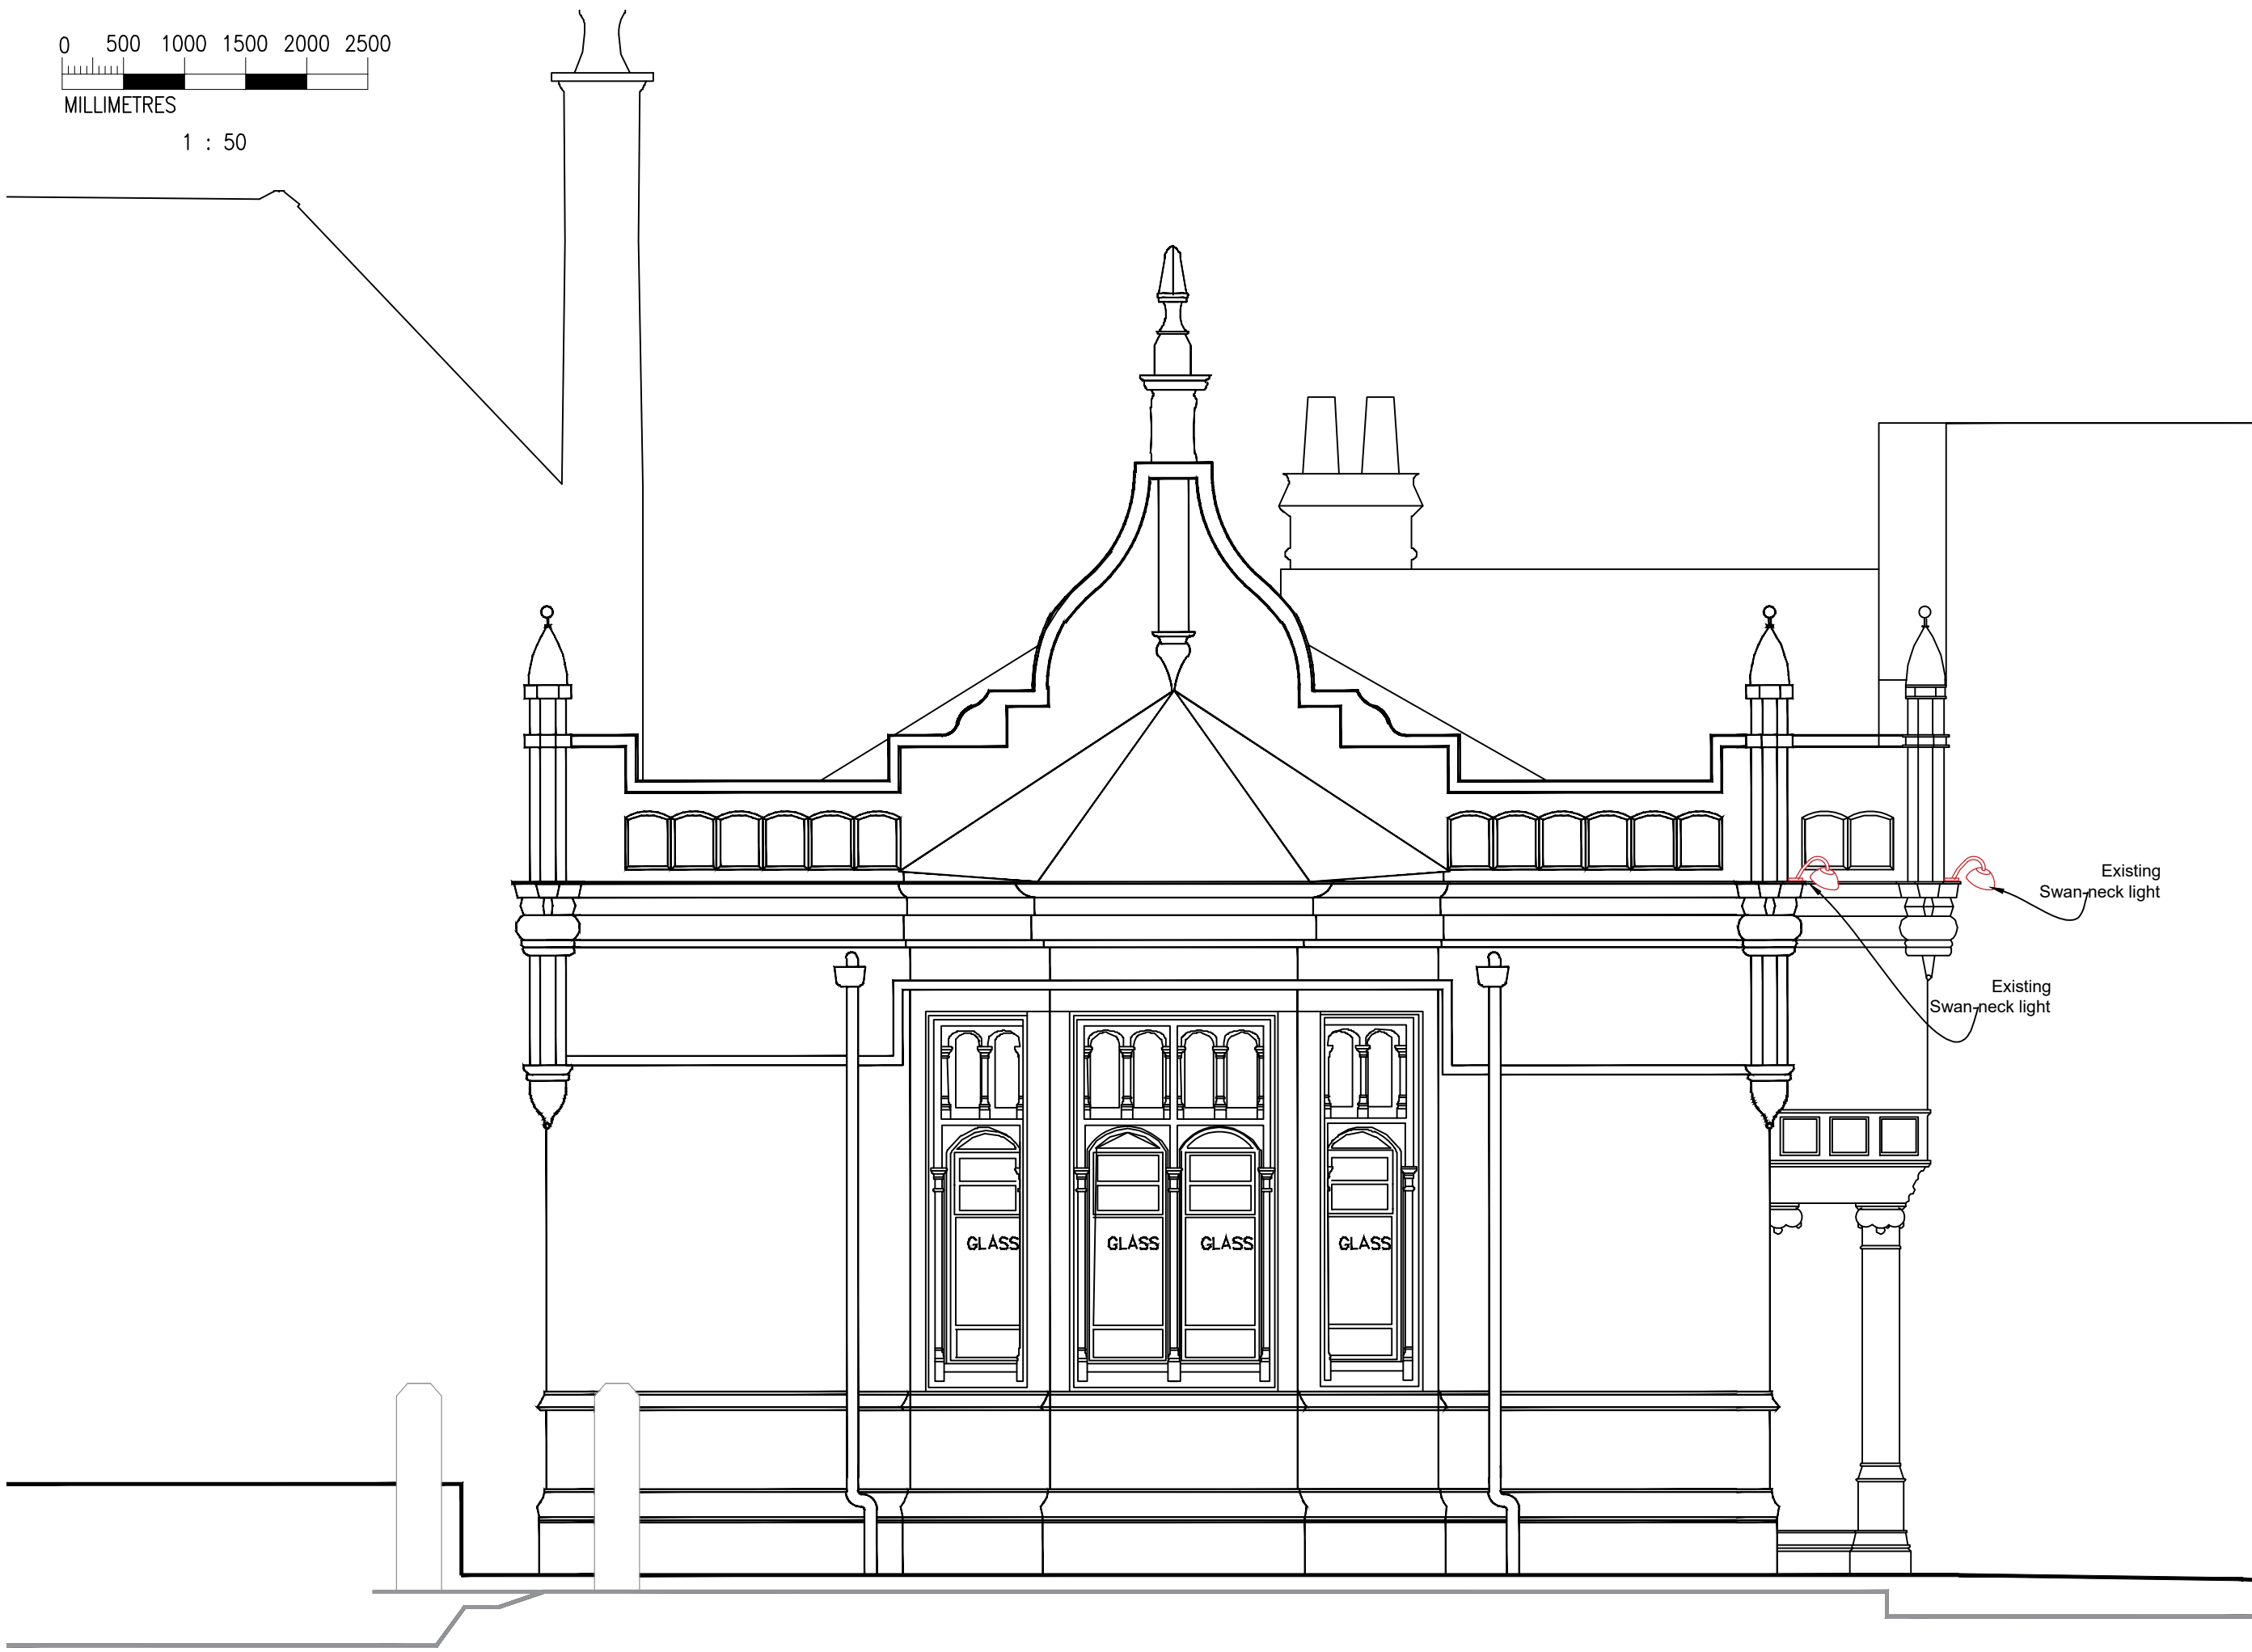

PROPOSED ELEVATION FROM SWINBOURNE GROVE 1:50@A1



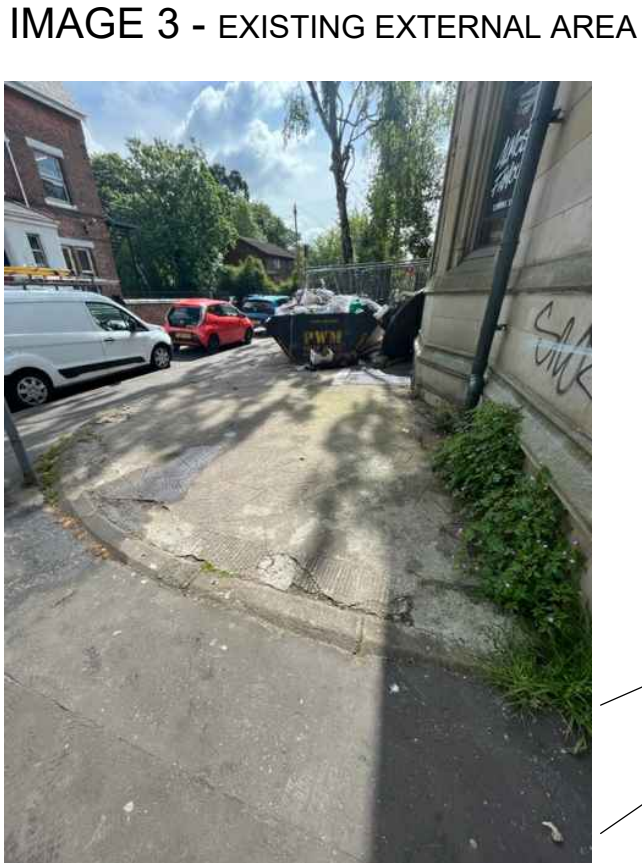


IMAGE 3 - EXISTING EXTERNAL AREA

IMAGE 4 - EXISTING EXTERNAL AREA

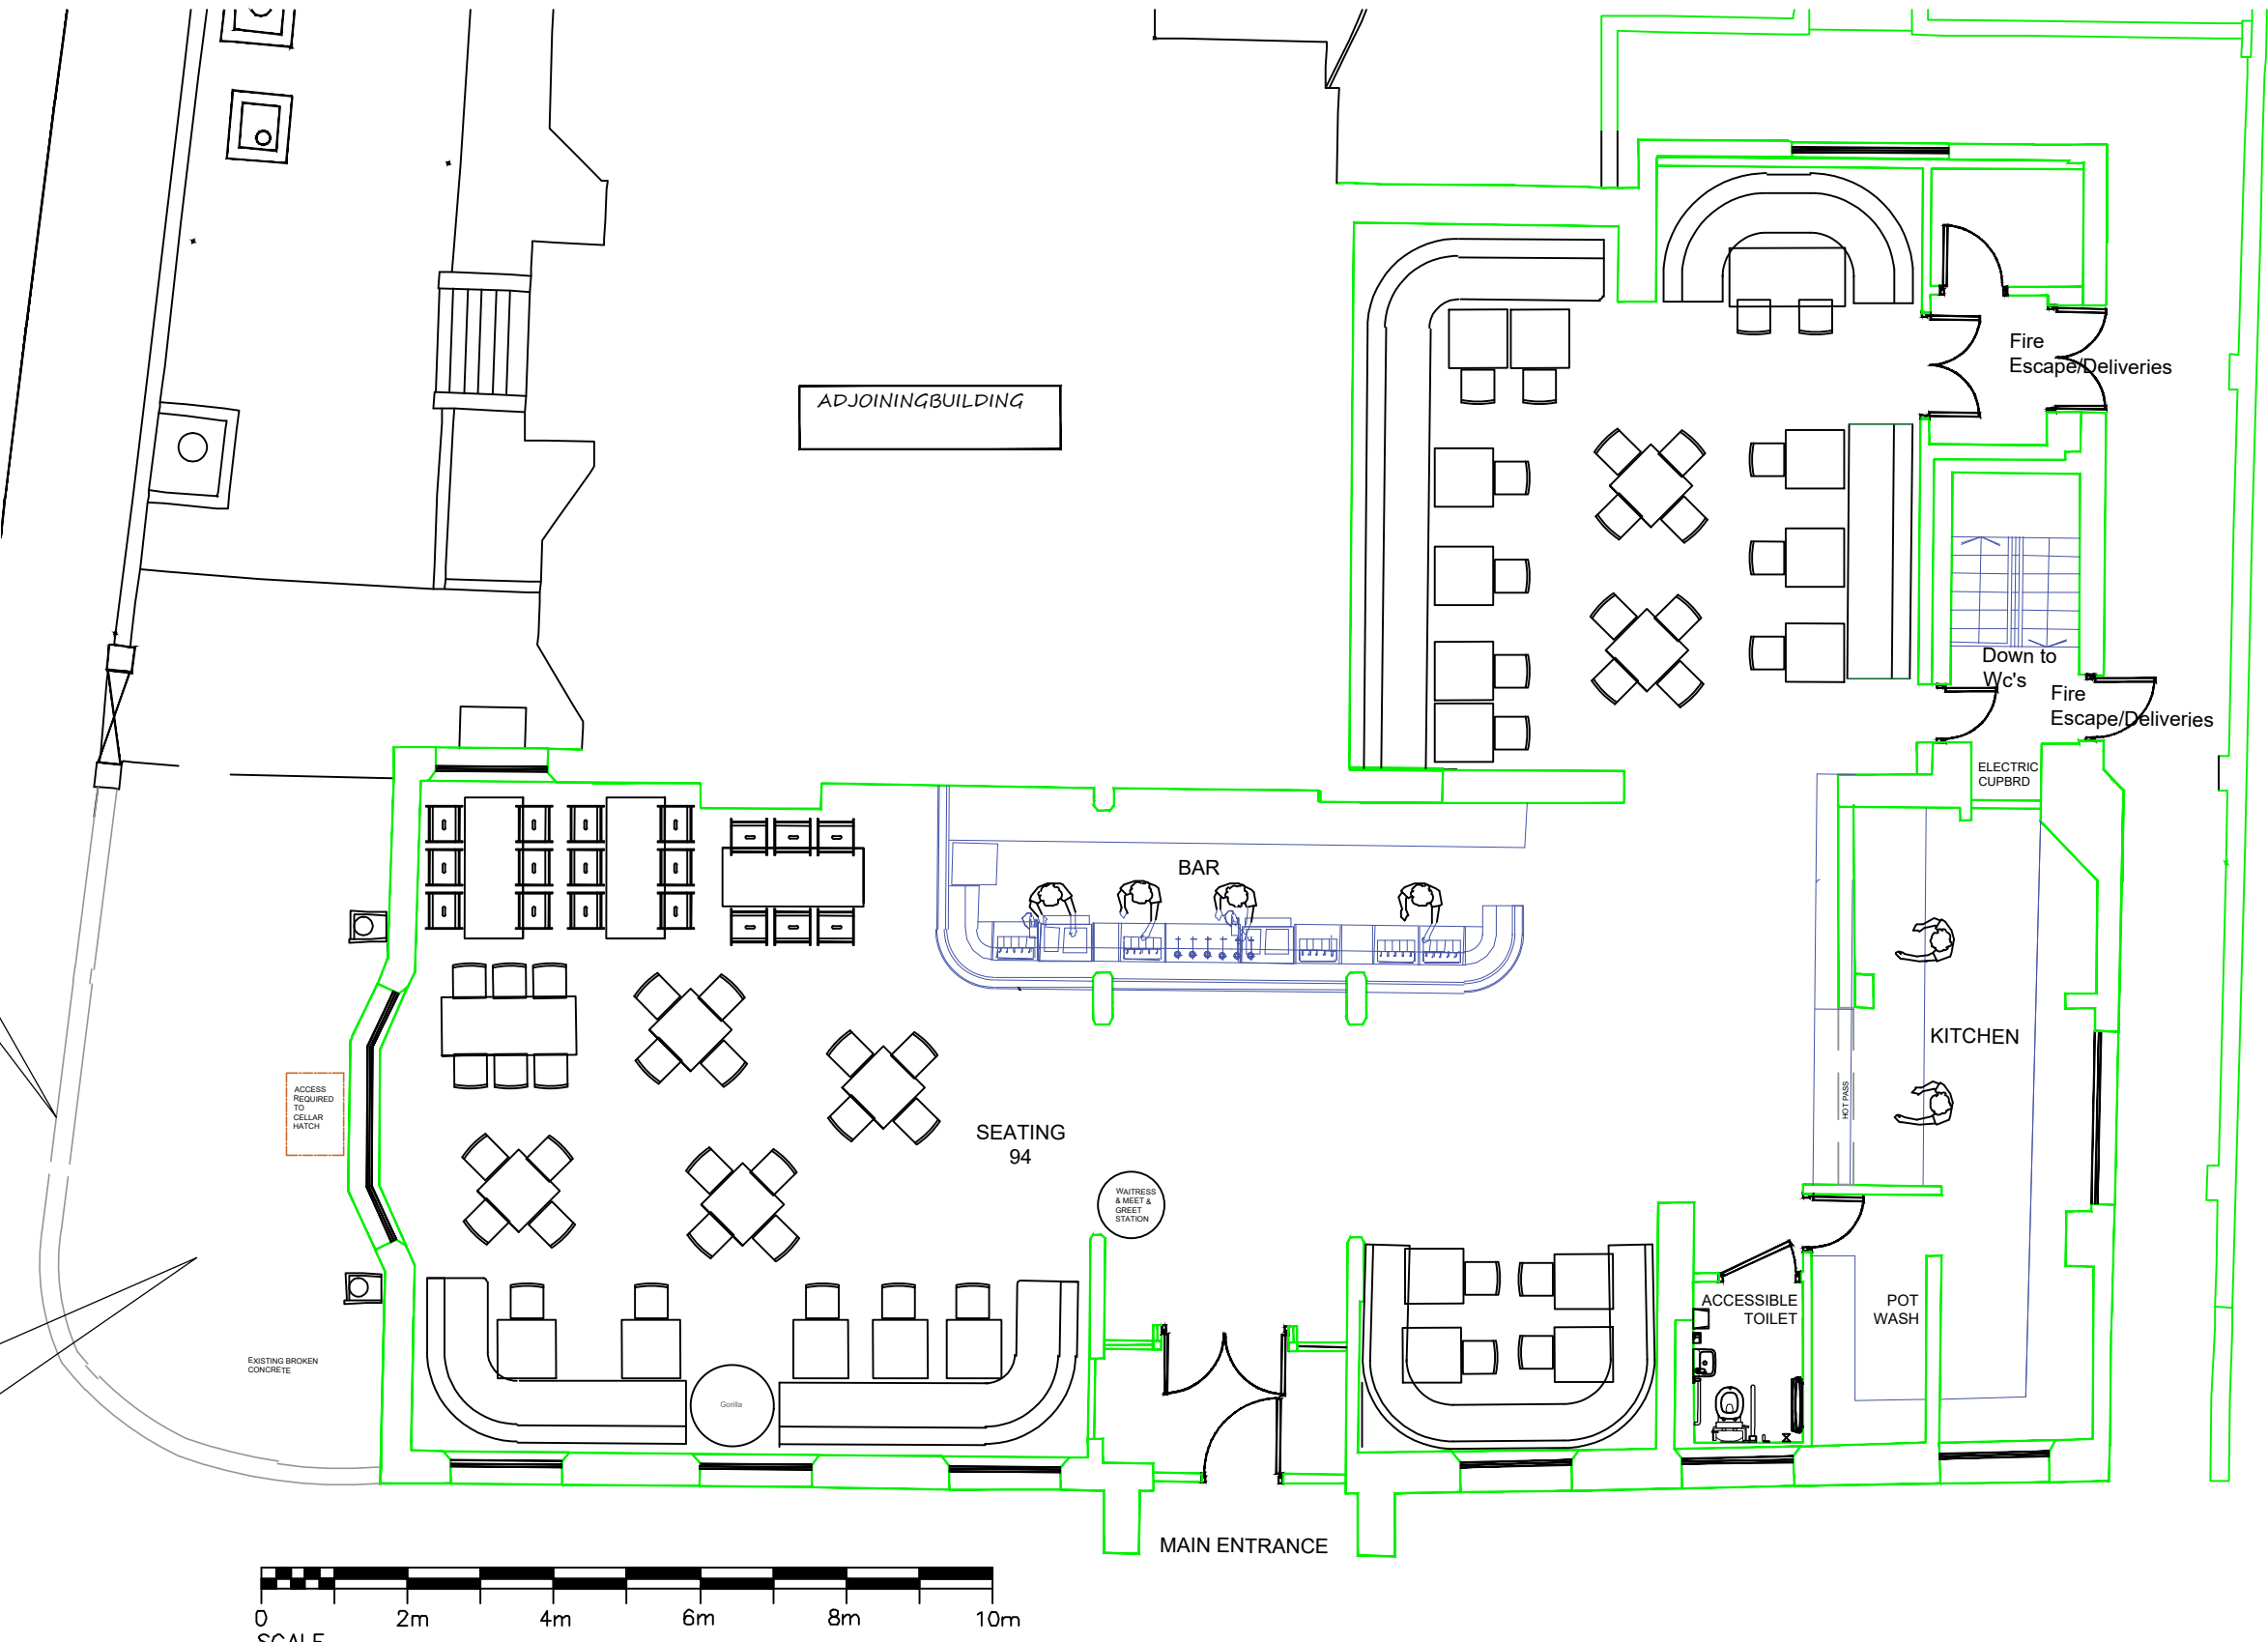

PROPOSED GRND FLOOR Plan 1:100@A1

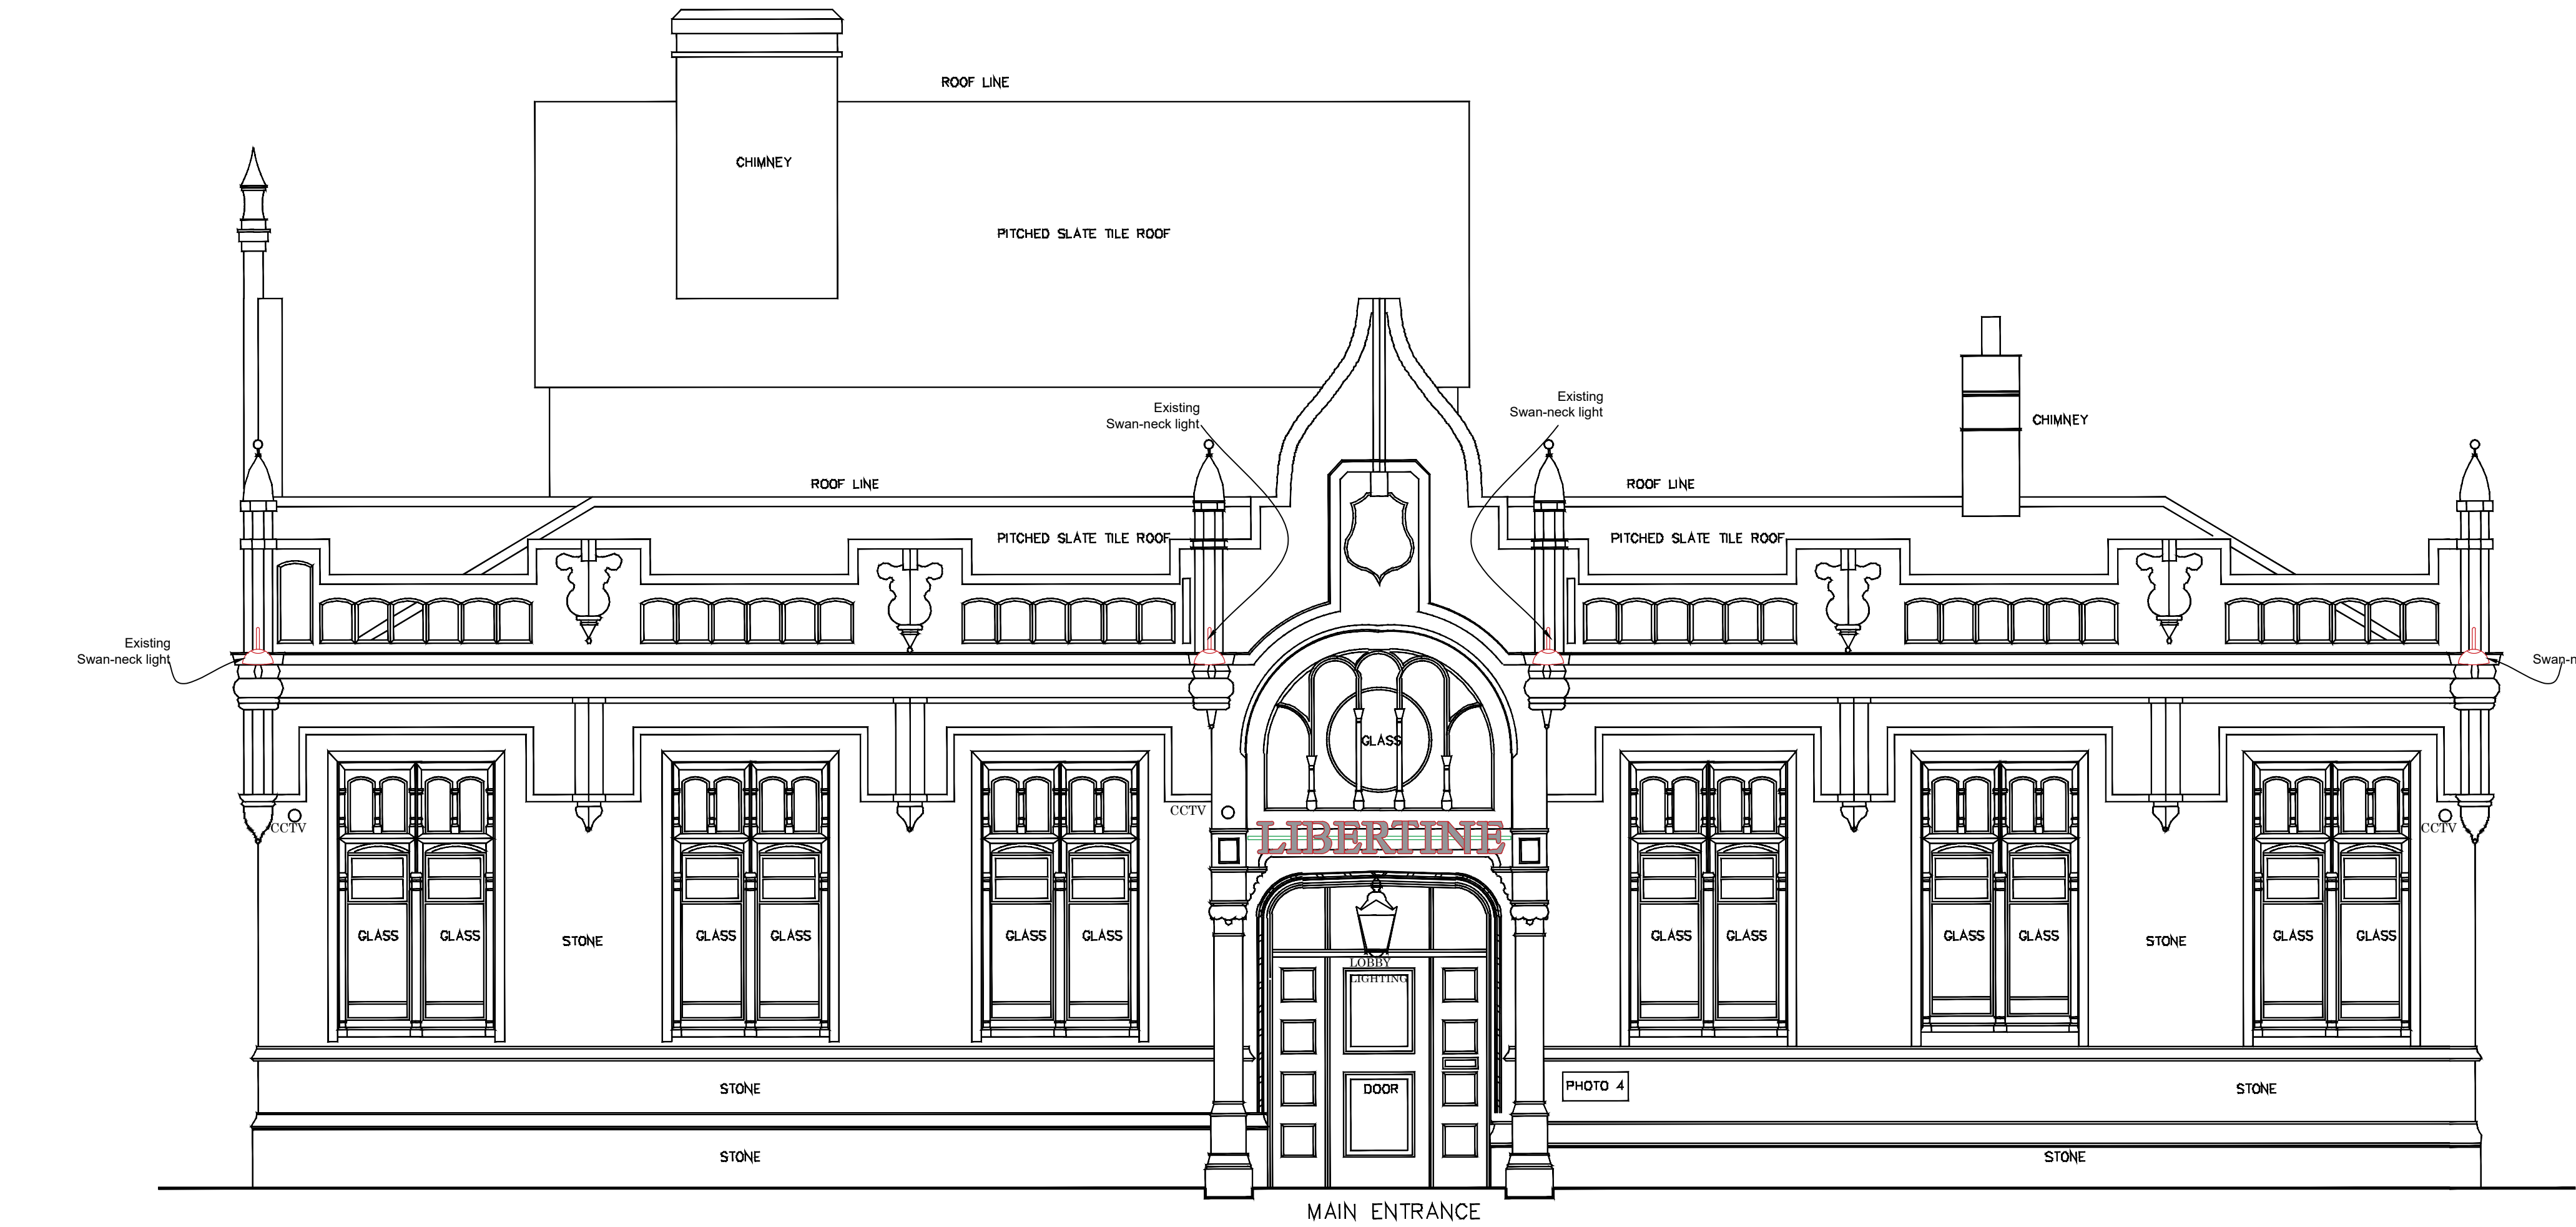

PROPOSED ELEVATION FROM WILMSLOW ROAD 1:50@A1



IMAGE 1 - EXISTING SIGNAGE DETAIL AND ELECTRICAL CONNECTION



IMAGE 2 - EXISTING SIGNAGE AND SWAN NECK LIGHTS

Rev:	Comments:	By	Date
DO NOT SCALE OFF THIS DRAWING			
Client: Beautiful Drinks Ltd			
Project: Almost Famous 437 Wilmslow road			
Drawing: EXISTING EXTERNAL ELEVATIONS			
Drawn: SH		Checked:	Date: 23.04.23
Scale: Various		Size: A1	Rev: A
Status: PLANNING			
DWG201 Drawing Number: 021 Project Number:			