


Note:
Do not scale from this drawing.
Dimensions are to be checked on site.
If in doubt please ask.

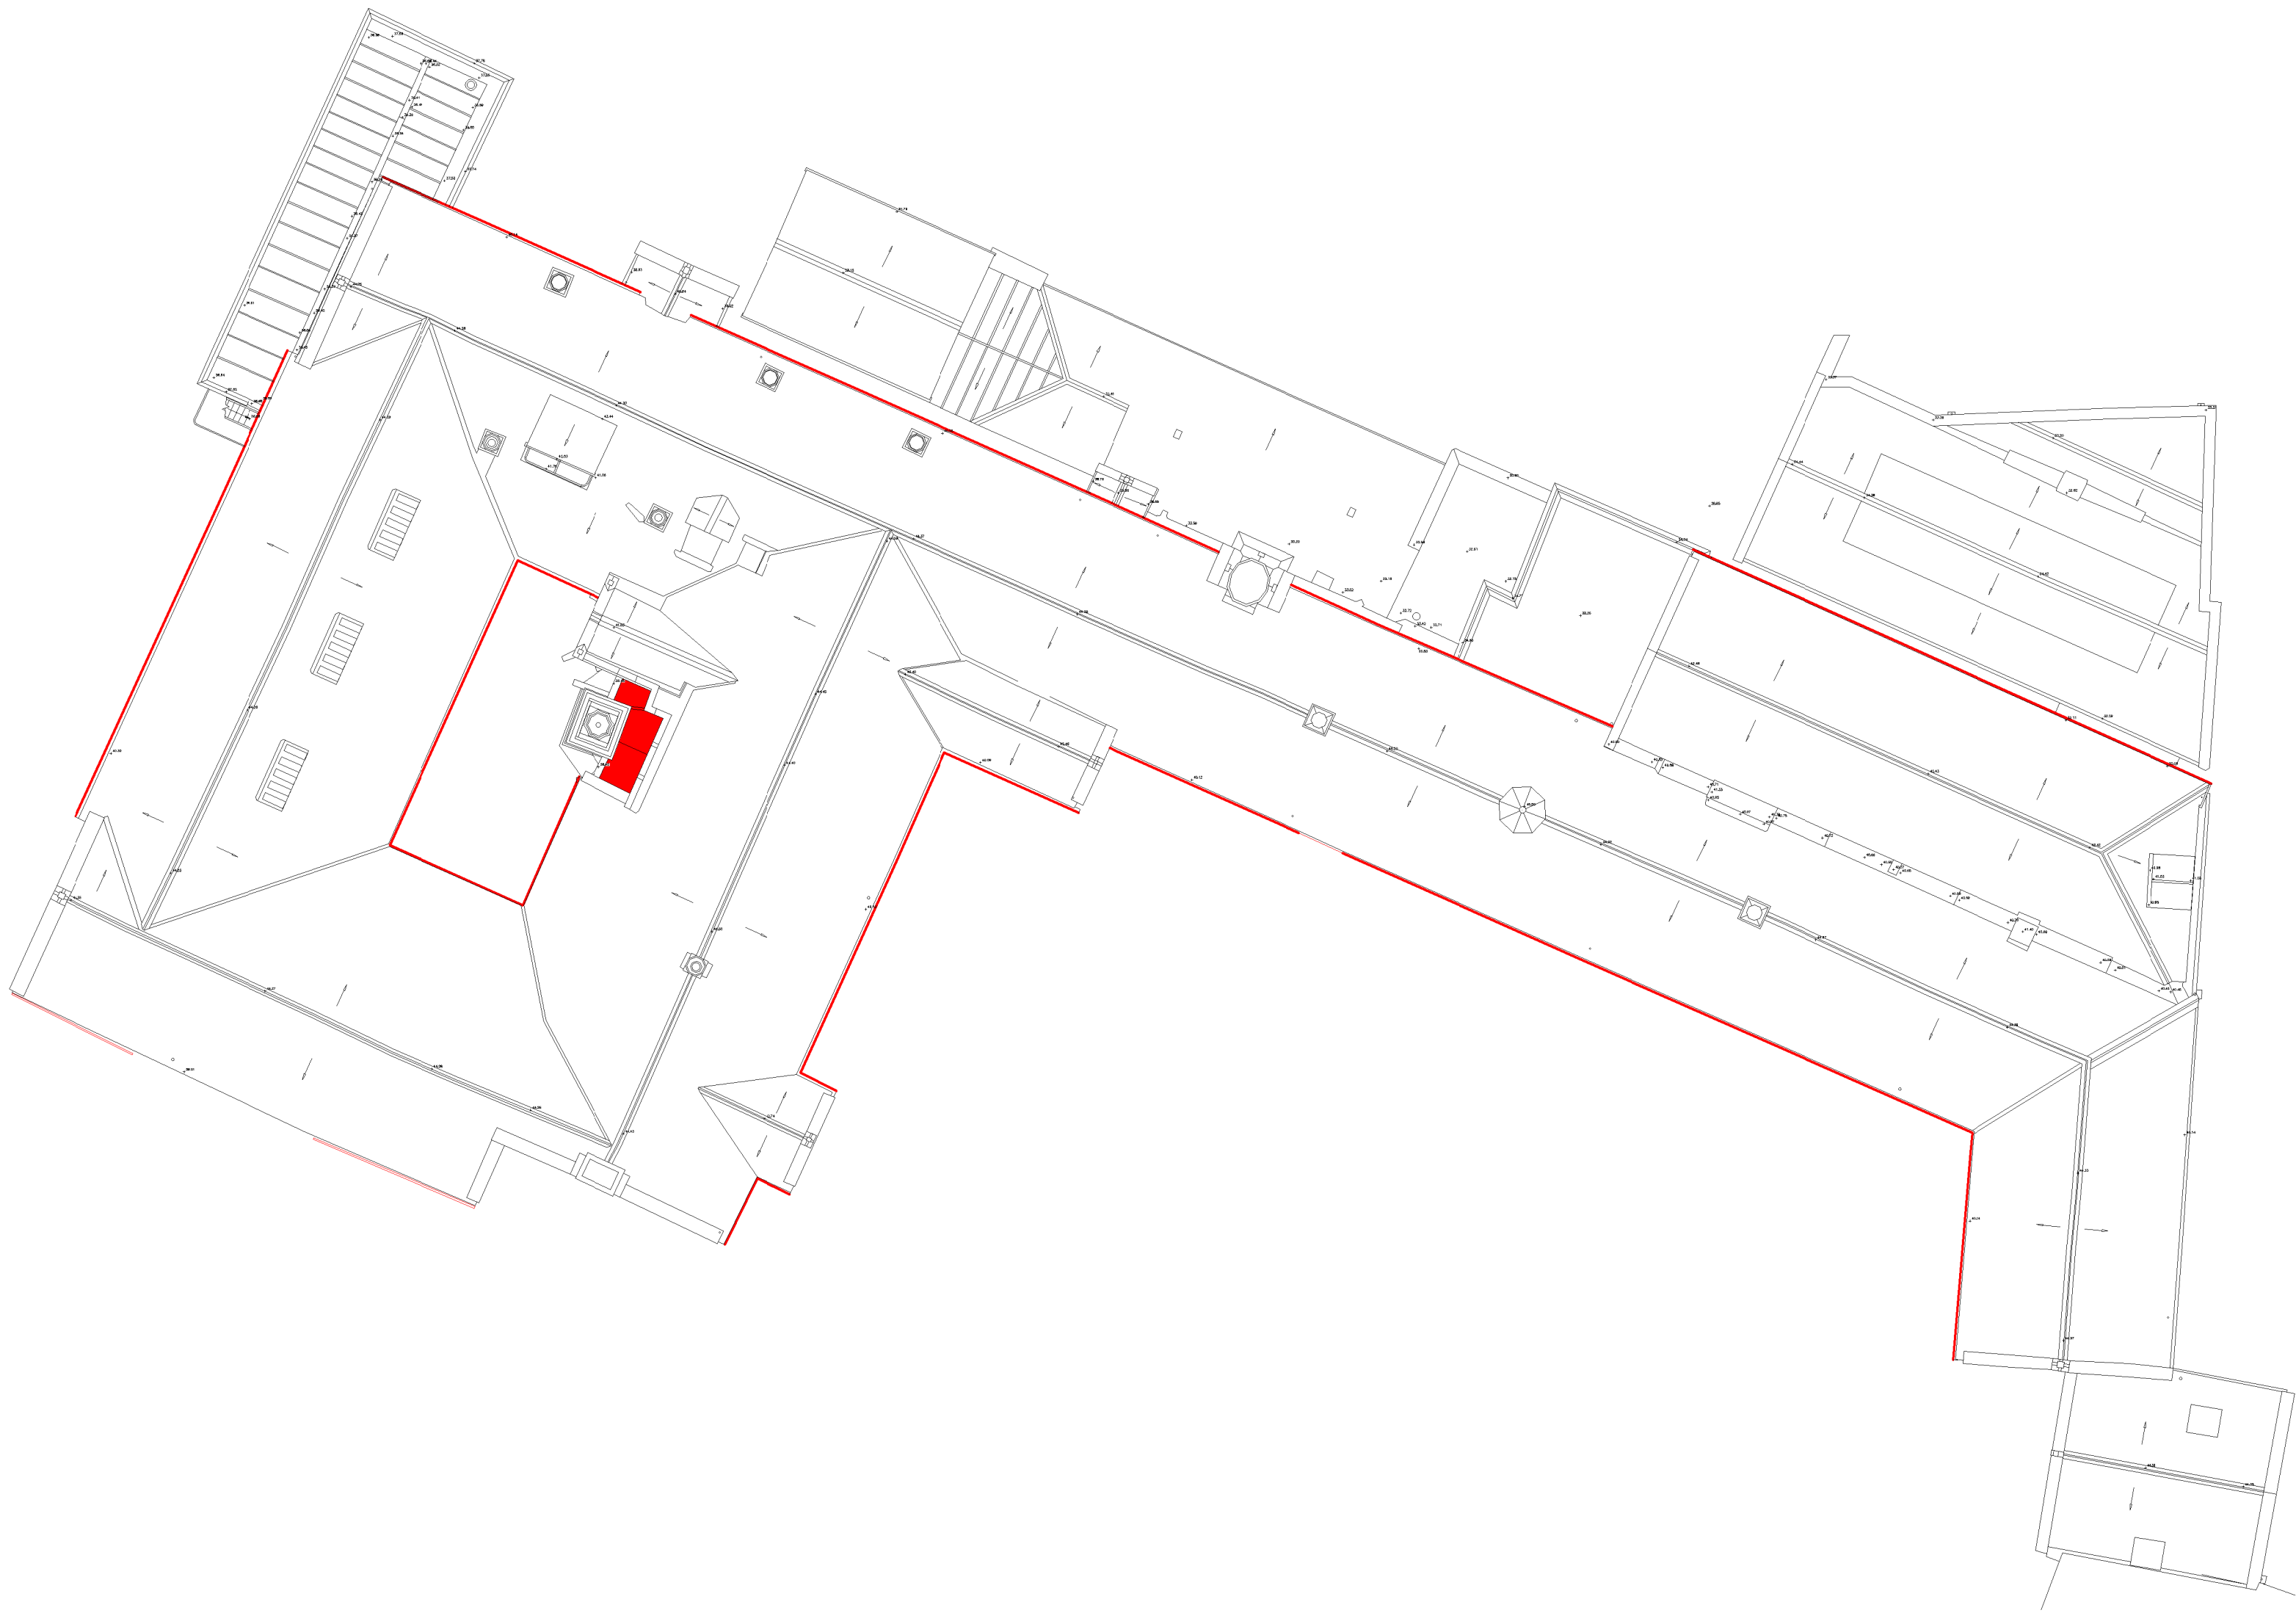

Key:

- Red line denotes known positions of snowboards to be removed. Ensure snowboards are removed from all elevations.
- Area of water ingress due to failure of existing covering and flashings. Carefully remove existing high level lead roof and substrate and protect from weather for the duration of the work.

Rev Date/Intls Details

© The moral rights of the author are hereby asserted.
This drawing and design is the sole property of Buttress Ltd and must not be reproduced without permission.
Buttress Ltd is Registered in England and Wales: 5363273

Buttress

41 Bengal St
Manchester
M4 6AF

T 0161 236 3303
E contact@buttress.net
W www.buttress.net

Project Title	CSM - College House
Client	Chetham's School of Music
Location	Manchester

Drawing Title Existing Roof Plan

Date 04/01/23 Scale 1:200
Checked - Orig Paper Size A1

Status **PLANNING**

Project: Origin: Zone: Level: Type: Disc: Number: Rev:

9424 - BA - ZZ - RF - DR - A - (01)004 - -

0m 2.5m 5m 10m 15m 20m

VISUAL SCALE 1:200 @ A1